



E1 - Existing Main Entrance

To be retained and refurbished.
Stripped, primed and painted black to match existing state.
New black Georgian style Black Antique centre front door knob to be fixed to both sides.
Retrofitted internal side Paxton maglock system with self closing mechanism at head.

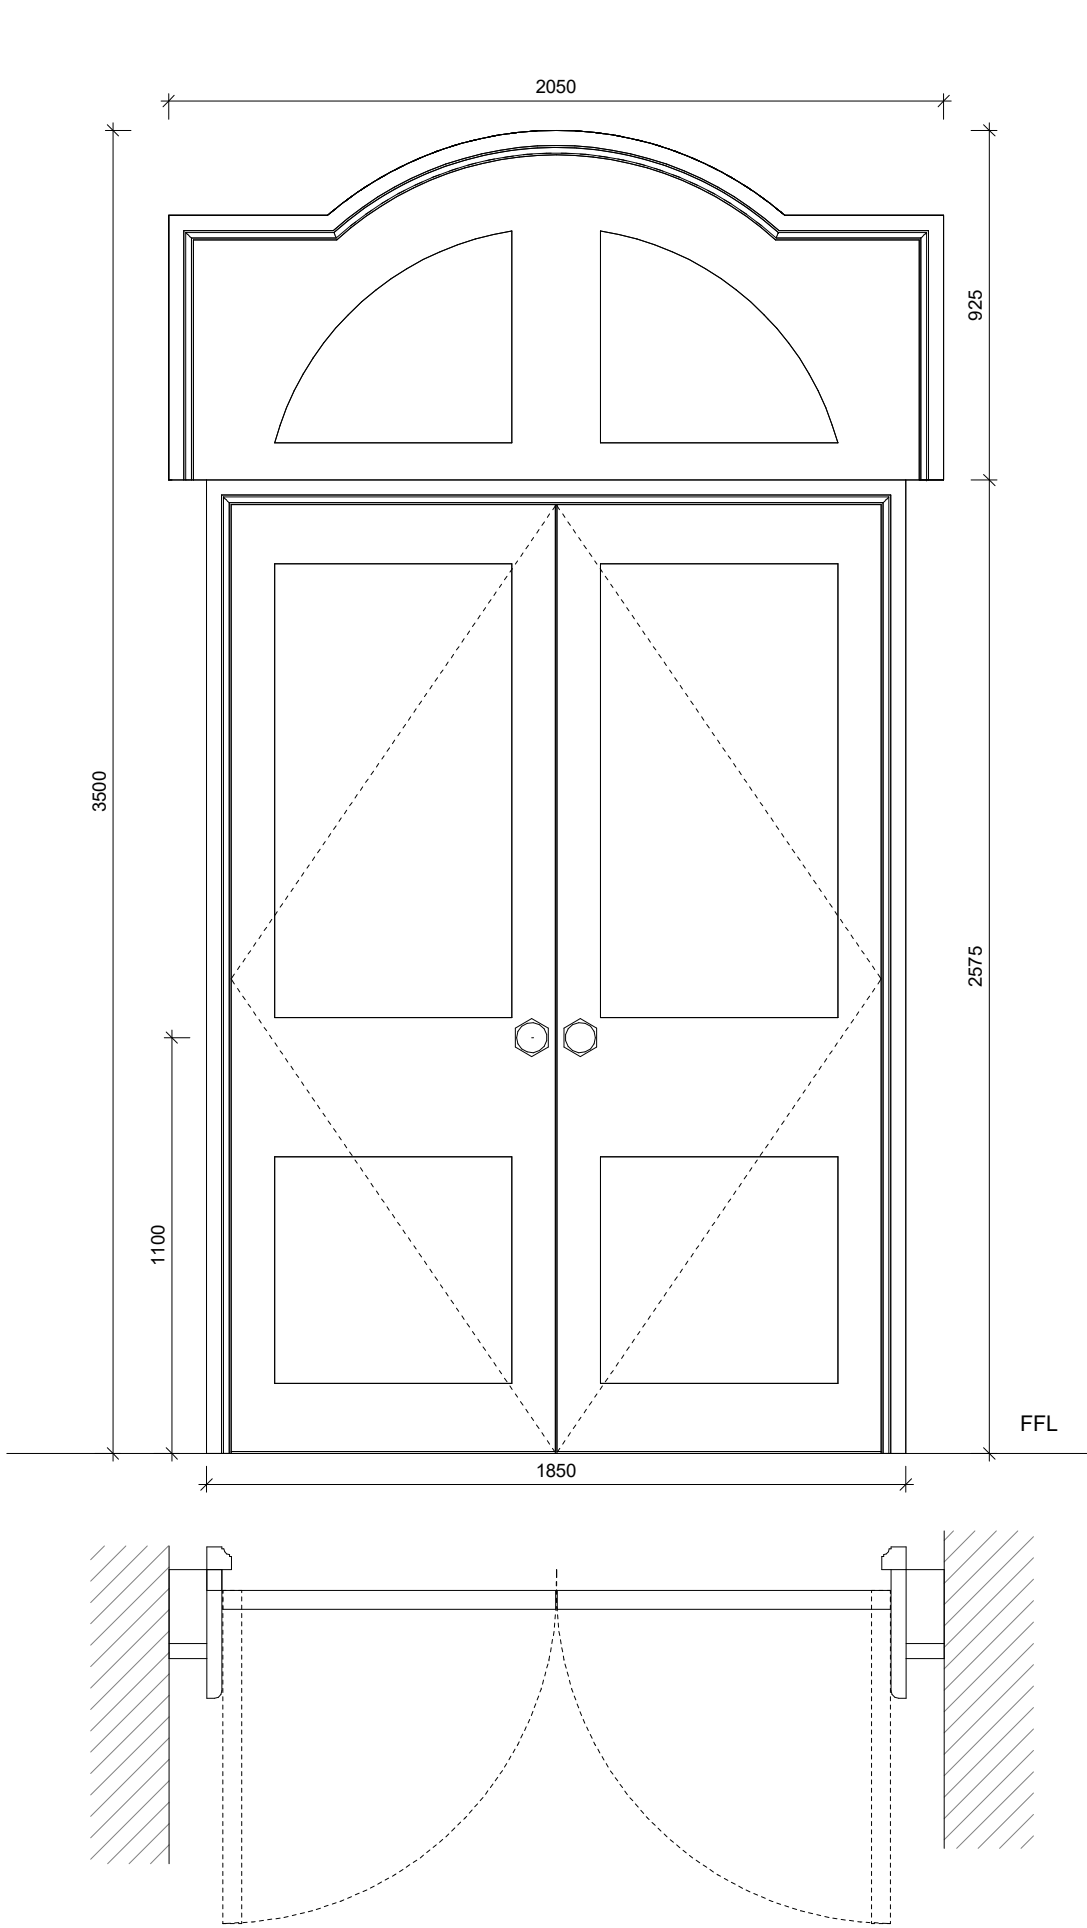


E2 - New Rear Entrance


Treated Timber doors painted black to match surrounding area.
Actuated, glazed timber top light to form AOV for internal stair to be fitted in conjunction with door.
Internal fire exit door set ironmongery suite with new black Georgian style Black Antique centre front door knob to be fixed to external face.

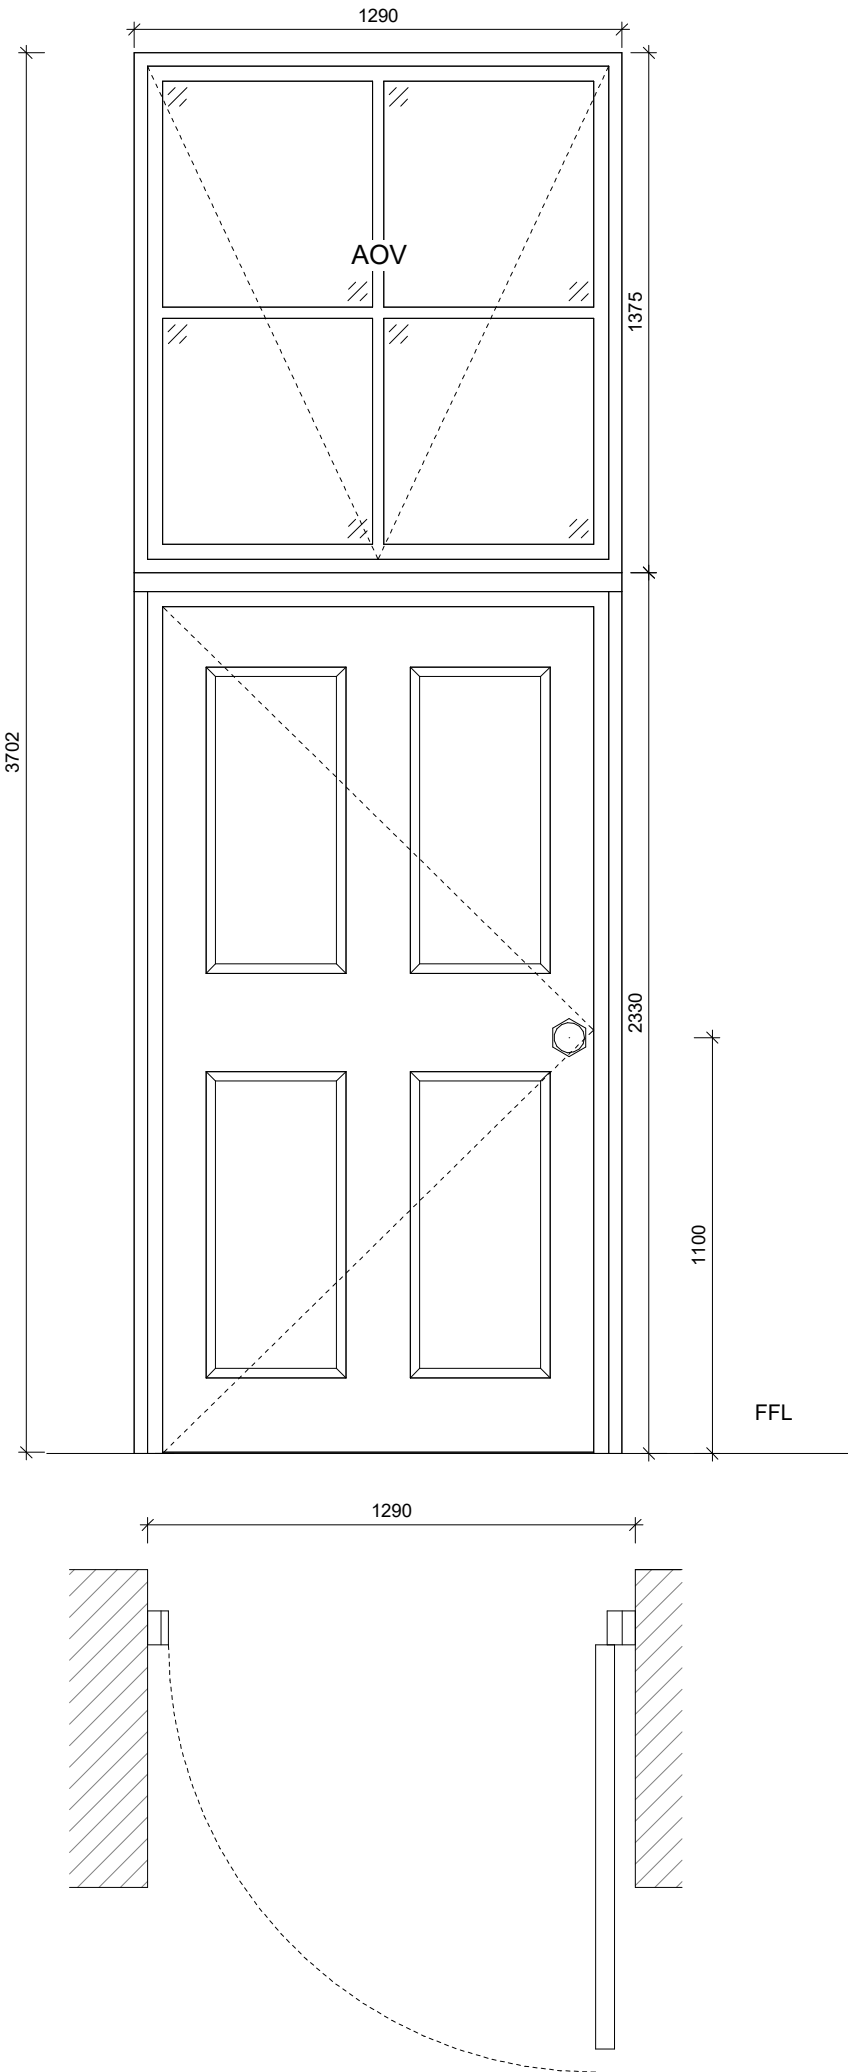


E3
Alleyway Entrance
GF Glazed Entrance Double Door
Aluminium framed double glazed entrance door
with glazing to BS6206 compliance, RAL 7016.

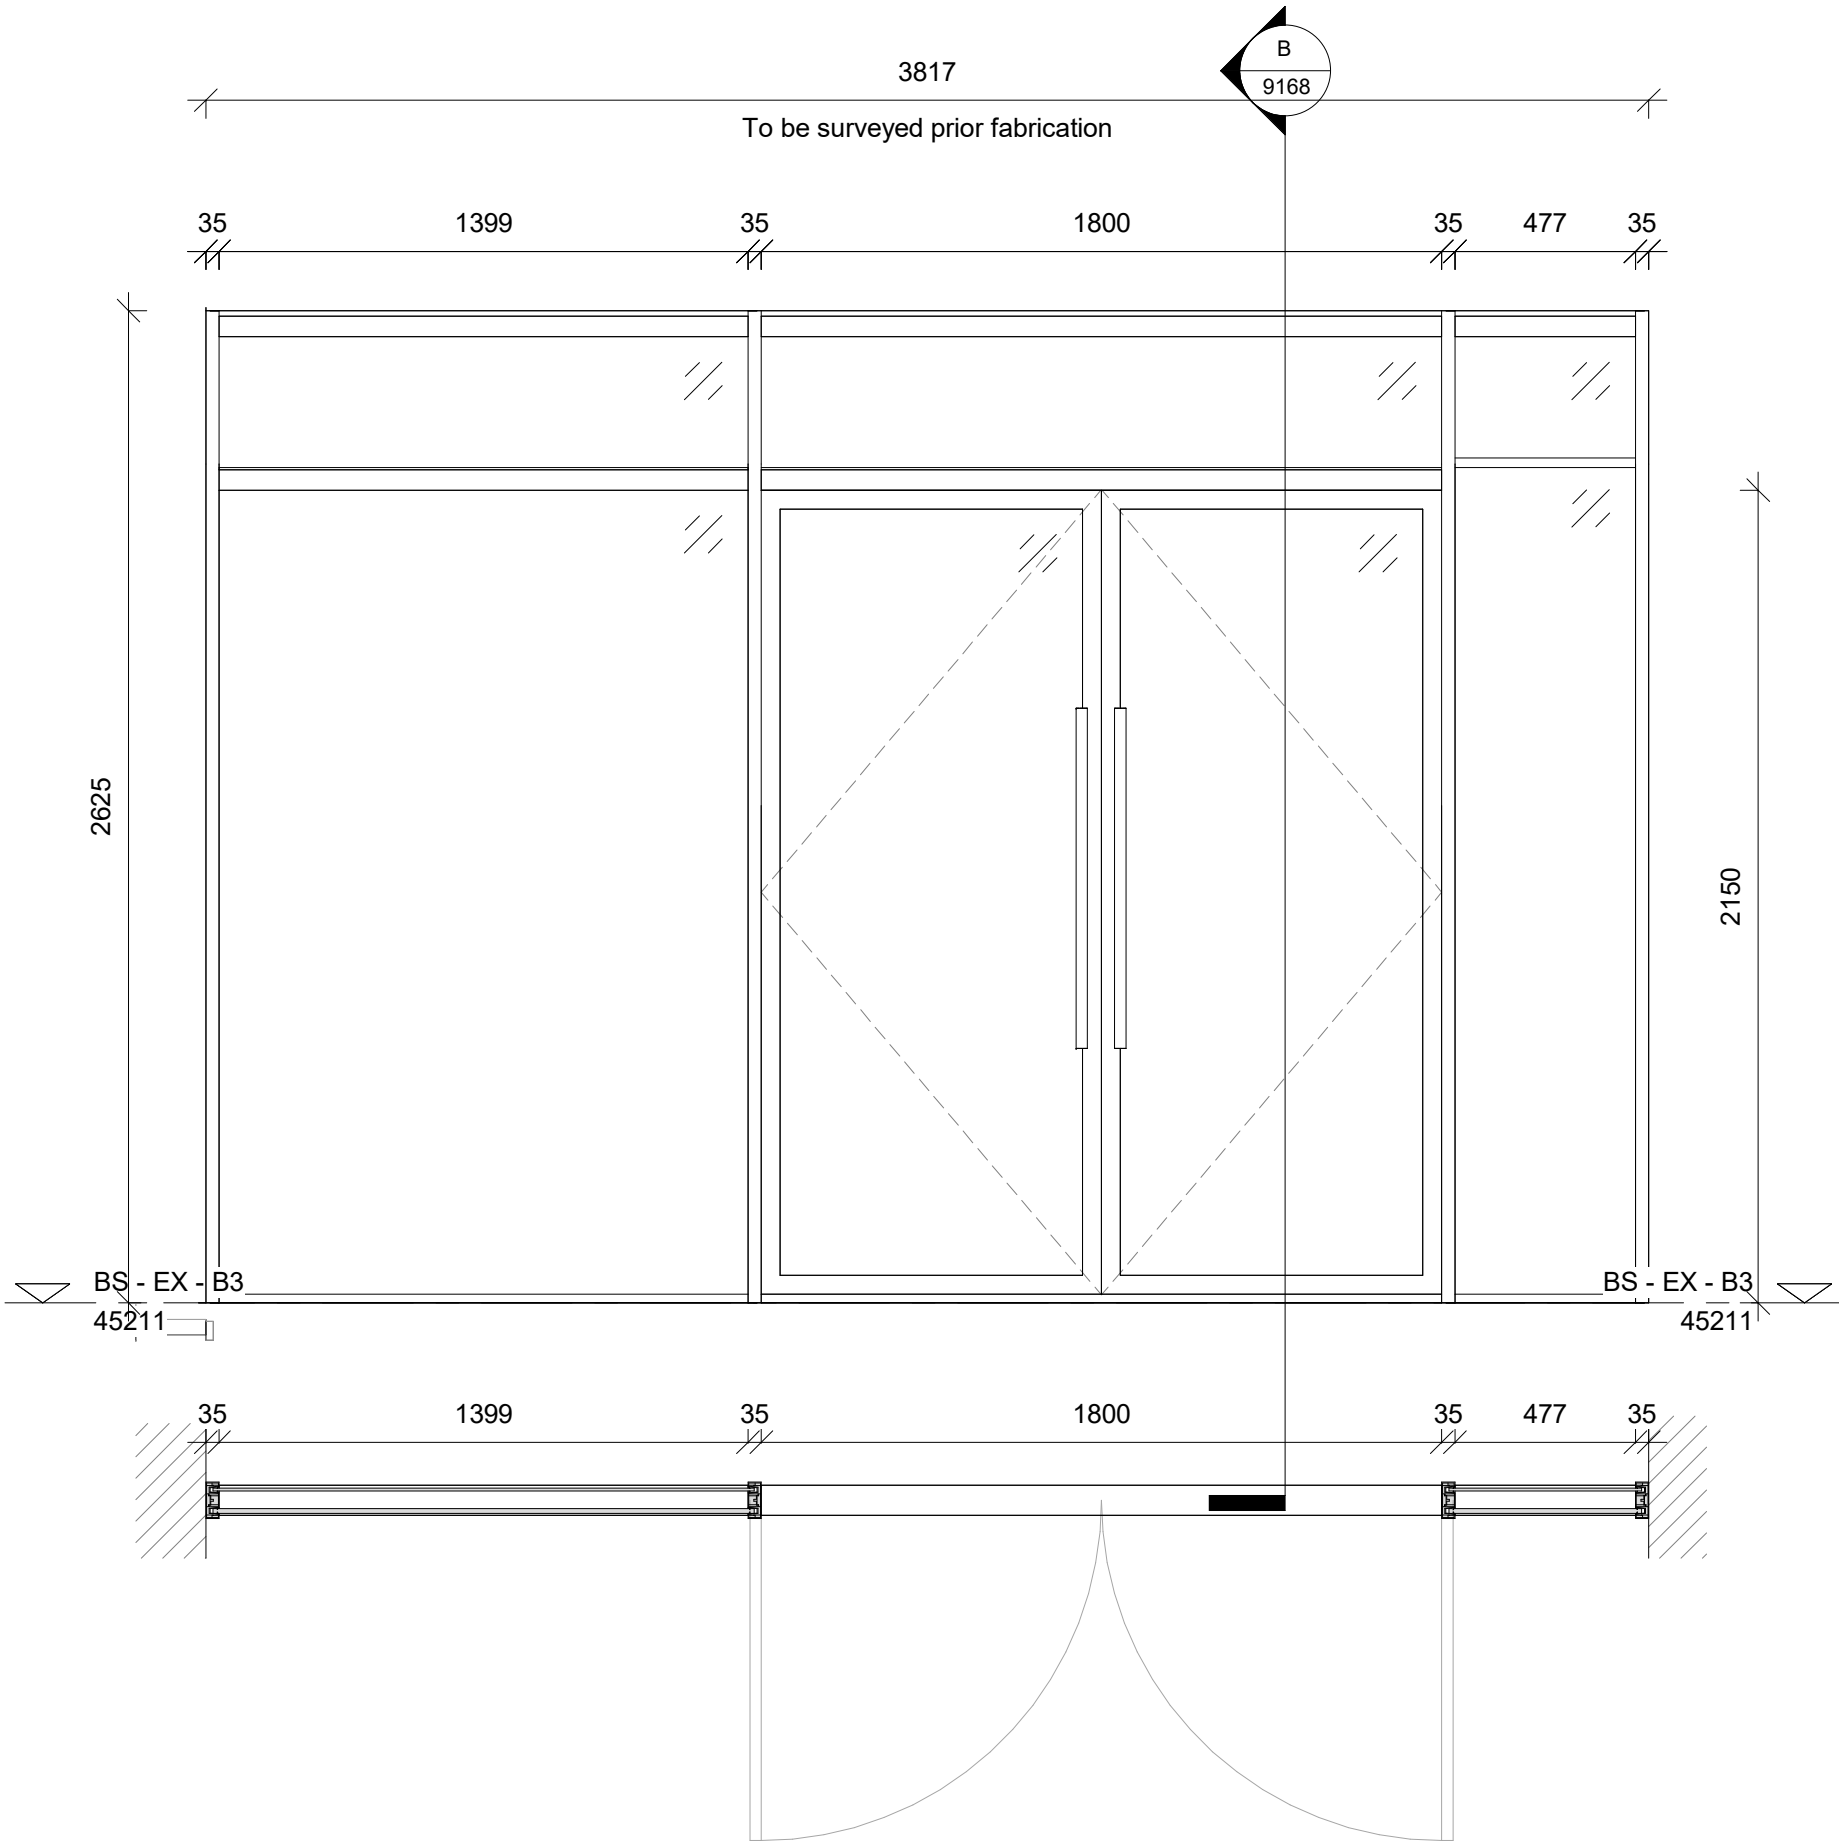


E4
Switch Room
Matt Grey RAL7016 PPC steel personnel double door set

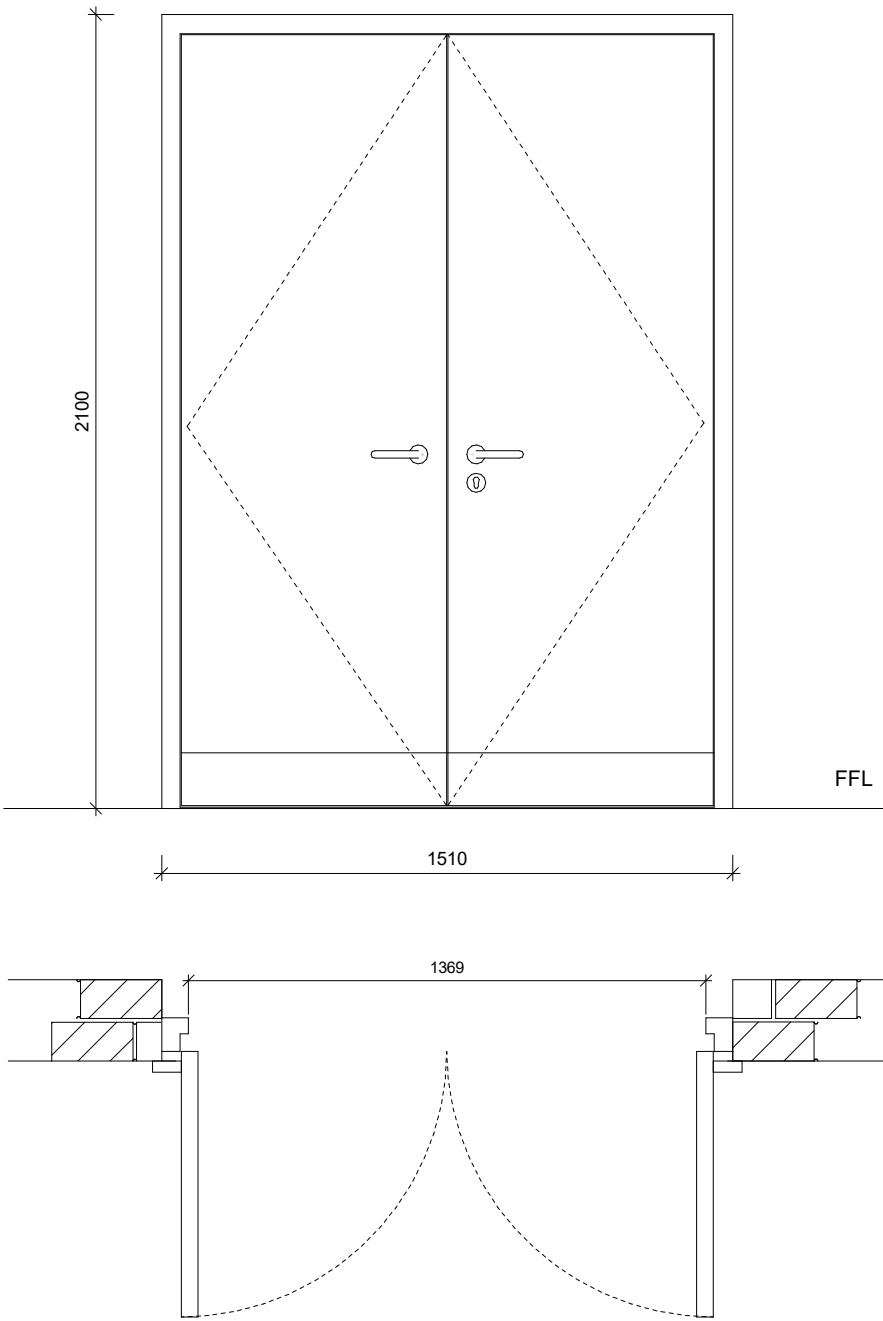


E5
Sub-Station Door

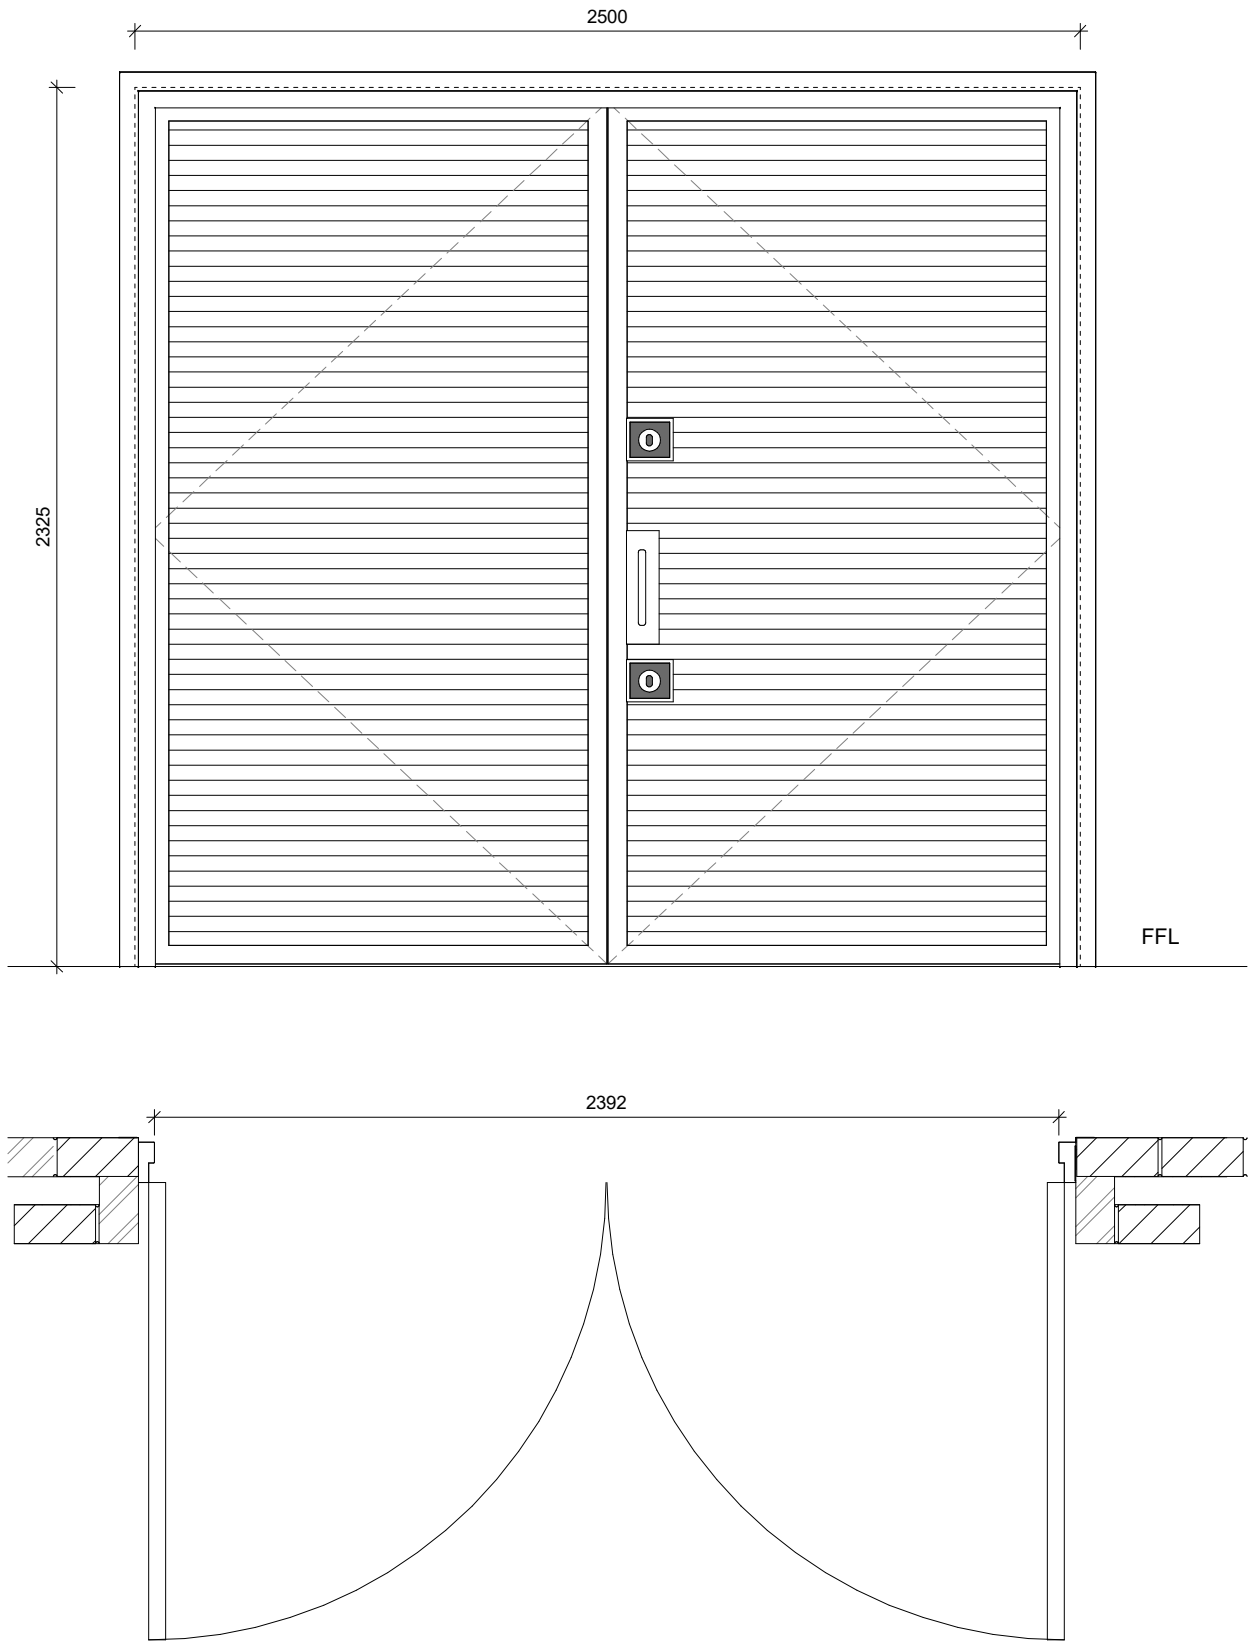

E6 - Bin Store
Matt Grey RAL7016 PPC steel personnel double door set

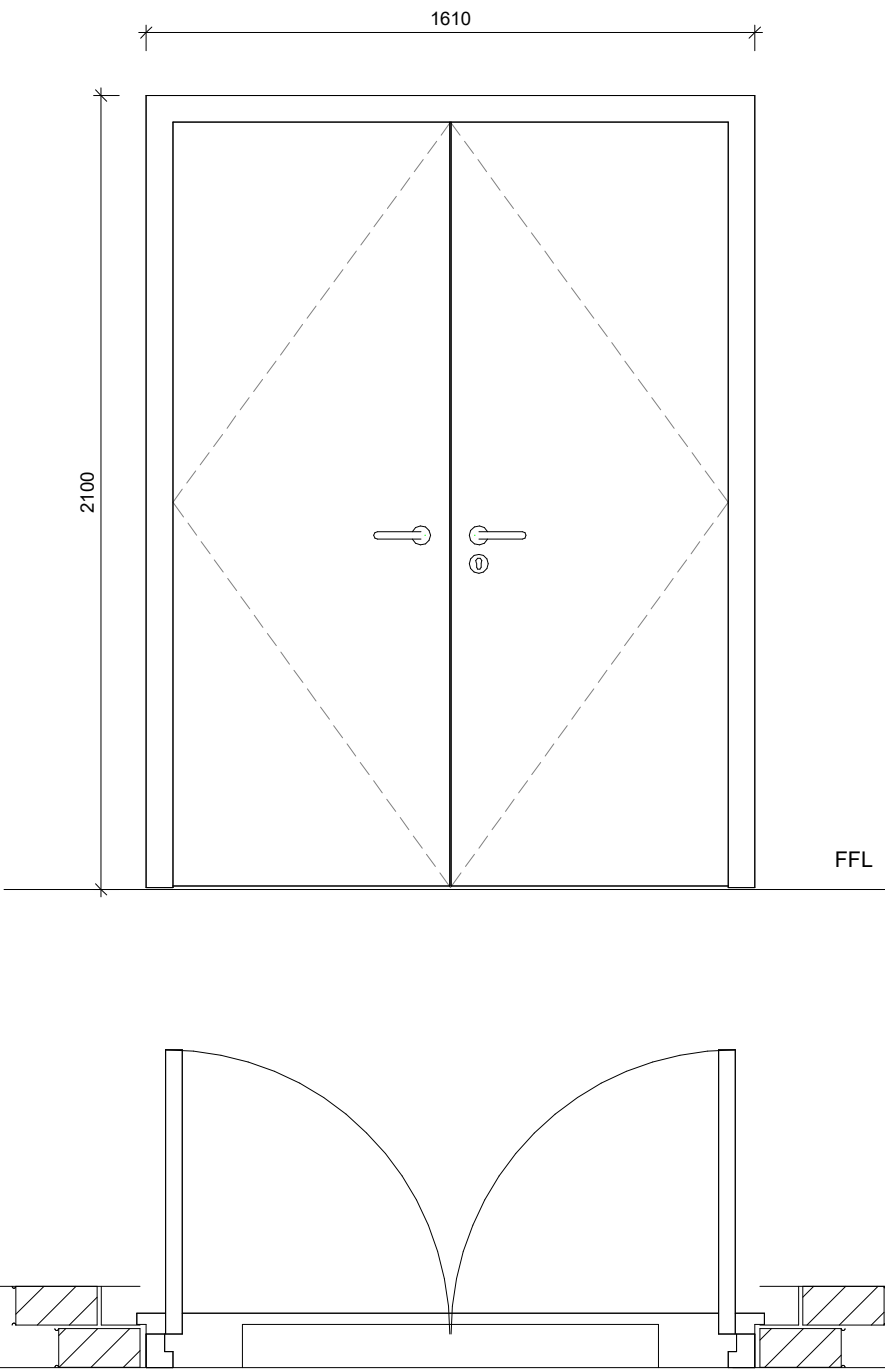

E7 - Bin Storage
GF Aluminium Entrance Single Door with Brushed Brass Pull
Handel and Push Plate and self closer and kickplates
Aluminium framed RAL 7016.

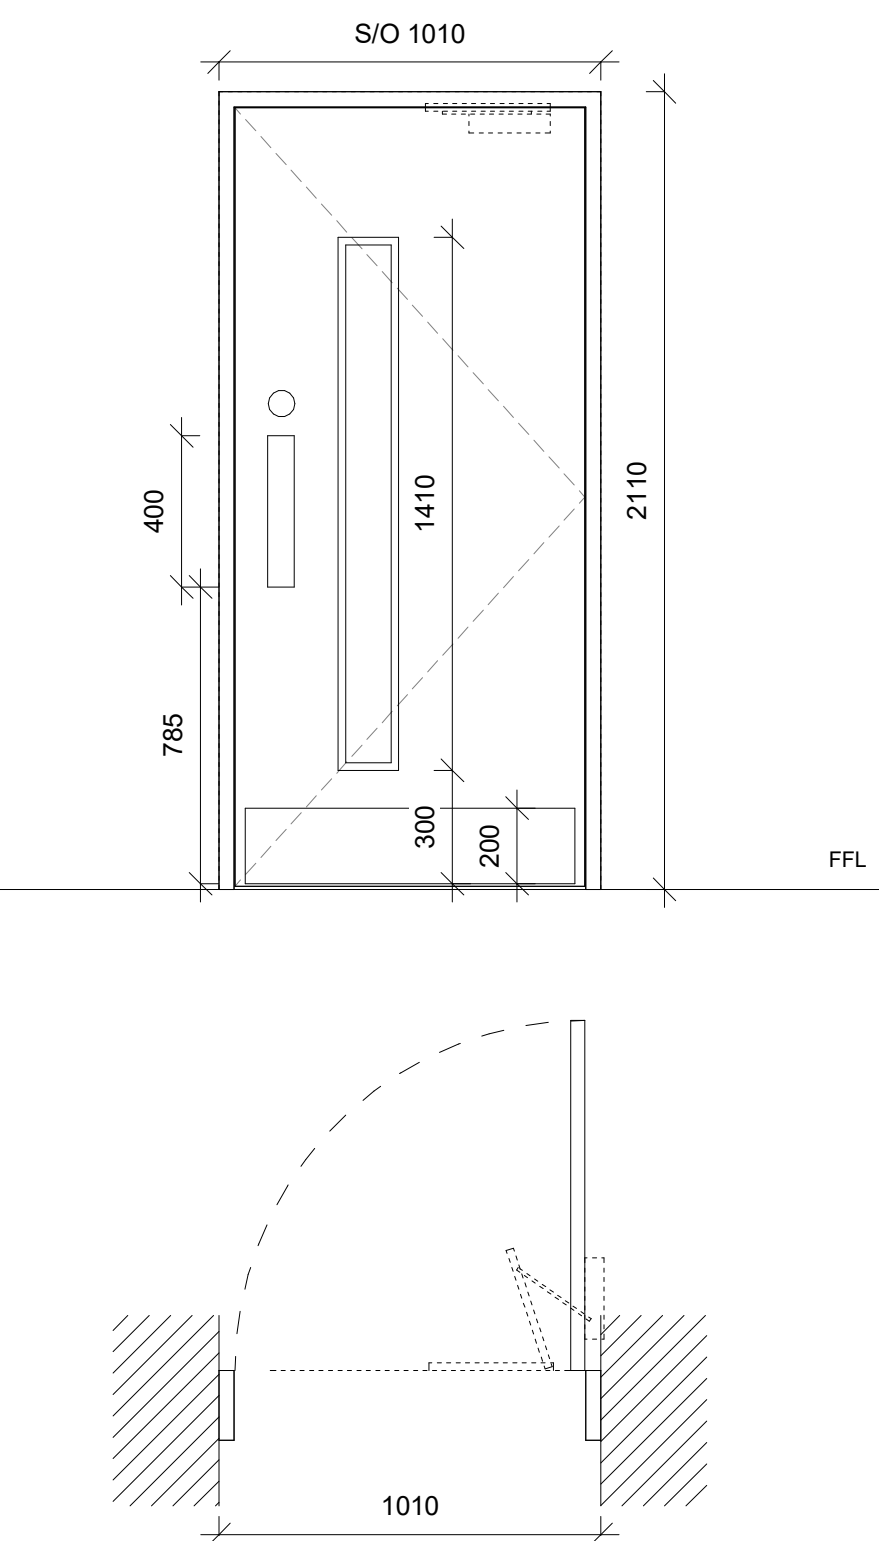

General Notes:

This drawing is the property of Fletcher-Rae (UK) Limited and copyright is reserved by them. The drawing is not to be copied, reproduced or re-distributed either in whole or in part without the prior written consent of Fletcher-Rae (UK) Limited.

The originator shall have no responsibility for any liability, loss, cost, damage or expense arising from or relating to any use of this document other than for its intended purpose on this project.

This drawing shall be read in conjunction with all other relevant drawings, specifications and associated documentation. Any discrepancies, errors or omissions are to be reported to the originator before proceeding with work.

All dimensions are to be checked on site by the contractor prior to proceeding with any work. This drawing shall not be scaled to ascertain any dimensions. Work to figured dimensions only.

DISCLAIMER
When this drawing is issued in CAD, it is an uncontrolled version issued for information only, to enable the recipient to prepare their own documents/ drawings for which they are solely responsible.

SOFTWARE INTEROPERABILITY
Fletcher-Rae (UK) Limited prepared this drawing using Autodesk [Revit](#).

Fletcher-Rae (UK) Limited does not accept liability for any loss or degradation of any information held in the drawing resulting from the translation from the original file format to any other file format or from the recipients reading of it in any other programme.

Notes:

DRAWING TO BE READ IN CONJUNCTION WITH

- REFERENCE PLANS - 49 SERIES
- DOOR SCHEDULES - 24006 - HFR - BS - XX - SH - A - 4490/4491/4492

DRAWING TO BE READ IN CONJUNCTION WITH FIRE SAFETY STRATEGY DOCUMENT AND HHS SPECIFICATION.

DOORS ARE MEASURED CONSIDERING FFL.

CHECK / MEASURE EXISTING OPENING SIZES ON-SITE PRIOR TO MAKE ANY ORDER.

DOOR GRILLES SHOULD BE FIRE RATED AS PER FIRE RESISTING DOOR PERFORMANCE.

THE SPECIALIST JOINERY SUB-CONTRACTOR IS TO PROVIDE A DOOR MANUFACTURERS SCHEDULE FOLLOWING THE ON SITE SURVEY OF THE AS BUILT STRUCTURAL OPENINGS FOR APPROVAL BY THE ARCHITECT PRIOR TO THE FABRICATION OF THE DOORS COMMENCING.


THIS DRAWING IS TO BE READ IN CONJUNCTION WITH THE BEECH DESIGN & BUILD QA AND PLANNING INFORMATION, ACOUSTIC REPORT, FIRE STRATEGY AND STRUCTURE INFORMATION.

THE DRAWING FORMS THE DESIGN INTENT WHICH IS TO BE DEVELOPED BY THE SPECIALIST SUB-CONTRACTOR WHO WILL BE RESPONSIBLE FOR ALL DETAIL DESIGN AND CO-ORDINATION.

ALL EXTERNAL AND MAIN ENTRANCE DOORS TO BE CONFIRMED WITH THE PLANNERS AS PART OF THE DISCHARGE OF PLANNING CONDITIONS.

THE JOINERY SUB-CONTRACTOR IS TO ENSURE THAT ALL FIRE DOORS ARE FIXED STRICTLY IN ACCORDANCE WITH THE FIRE TESTED DOOR CERTIFICATE TO ENSURE ALL FIRE DOORS ARE COMPLIANT.

Door Naming Code Principle

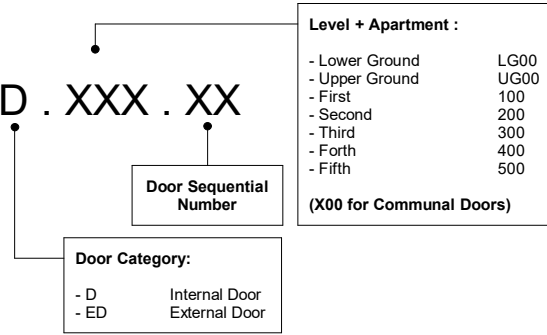

P01 Planning MM 21.06.24

Rev	Revision Details	Drawn	Date	Chk'd
-----	------------------	-------	------	-------

Project No. **24006**

Suitability **S2 SUITABLE FOR INFORMATION**

Status **PLANNING**

Client:

Beech Holdings

Project:

**PICCADILLY WAREHOUSE
Bloom Street**

Sheet Name:
External Doors Elevations_Planning

Drawing No.	Rev.
24006-HFR-BS-XX-DR-A-9190	P01
Drawn By SR	Scale 1 : 20 @ A1
Created 1205.24	

HORIZON
fletcher | rae

Level 12, Tower 12, 18-22 Bridge Street, Manchester, M3 3BZ

t +44 (0) 161 242 1140
w www.fletcher-rae.com
e info@fletcher-rae.com