



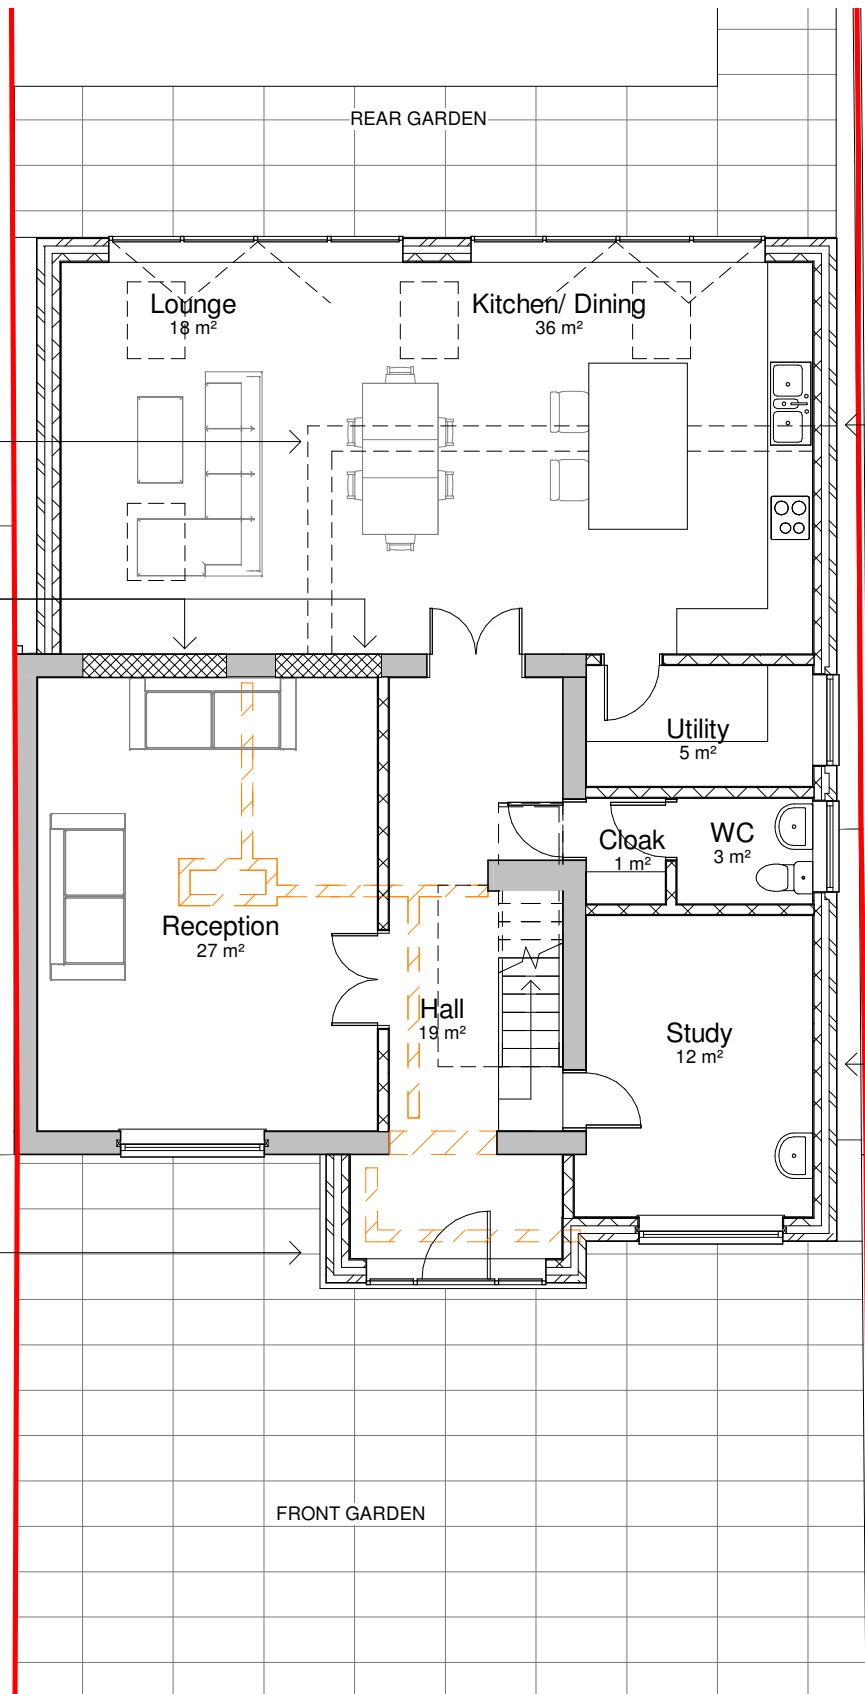

1

Proposed Ground Floor Plan


1 : 100

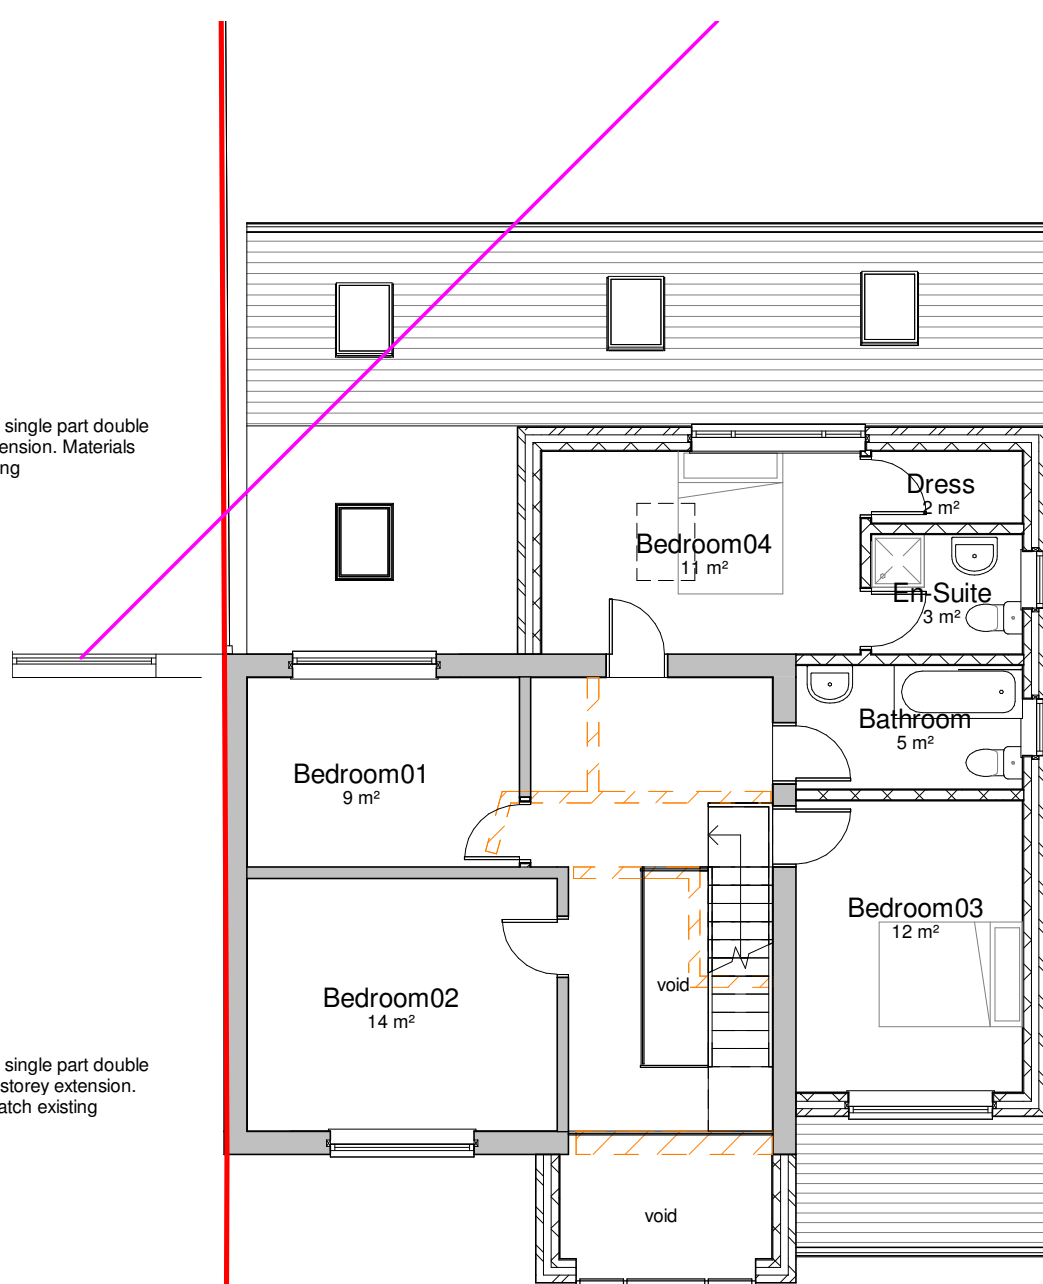

2

Proposed First Floor Plan

1 : 100

 

General Notes

The Architect shall have no responsibility for any use made of this document other than for that which it was prepared and issued.

All dimensions should be checked on site. Do not scale from this drawing

To be read in conjunction with all other Consultant's drawings.

The Architect to be immediately notified of any discrepancies.

Copyright on this drawing retained by the Architect.

LEGEND

Site Boundary

P2 20/06/24 AK SH Amended Drawings

P1 14/06/24 SA SH Initial Issue

No. Date Dwn Chk App Revision or reason for issue

Client

Dilawar Hayat

createitstudios
... leave an impression

Create It Studios (NW) Ltd
Universal Square
Devonshire Street North
Manchester
M12 6JH

info@createitstudios.co.uk

Project Title

341A Wilbraham Rd, Whalley Range,
Manchester M16 8GL

Scale / North Point

1 : 100

Drawing Title

Proposed Floor Plans

Drawing Number
A1557(02)AP002

Drawing Status
Preliminary

Revision
P2