
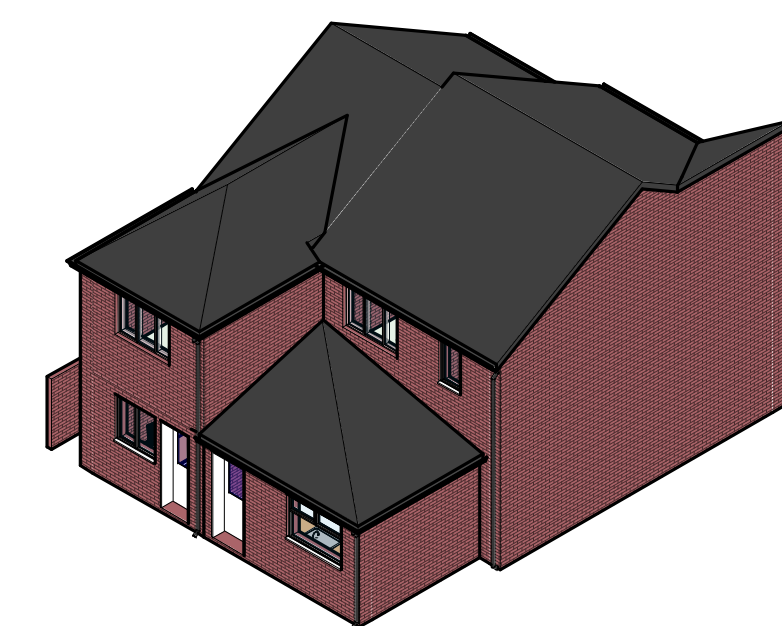
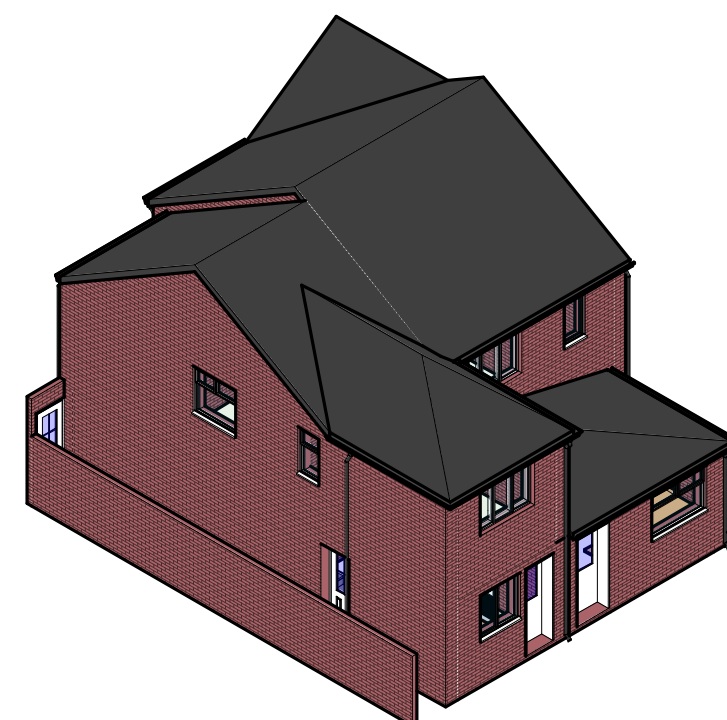
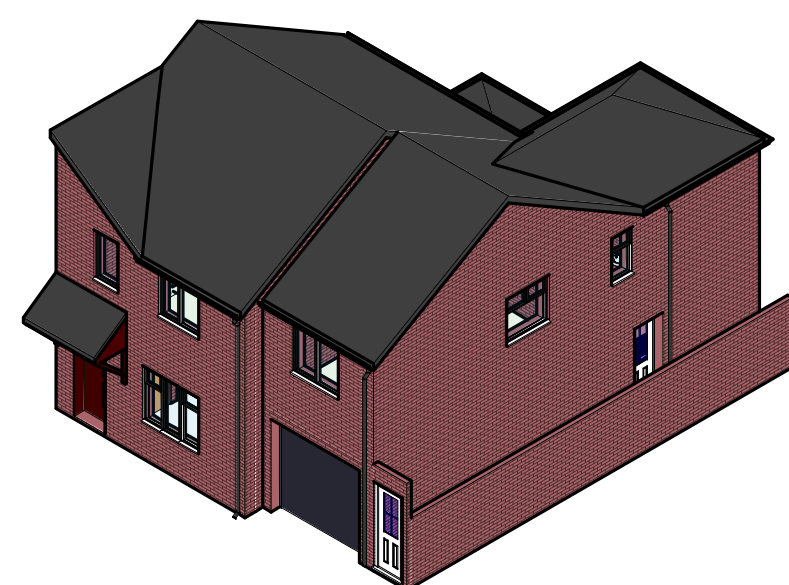
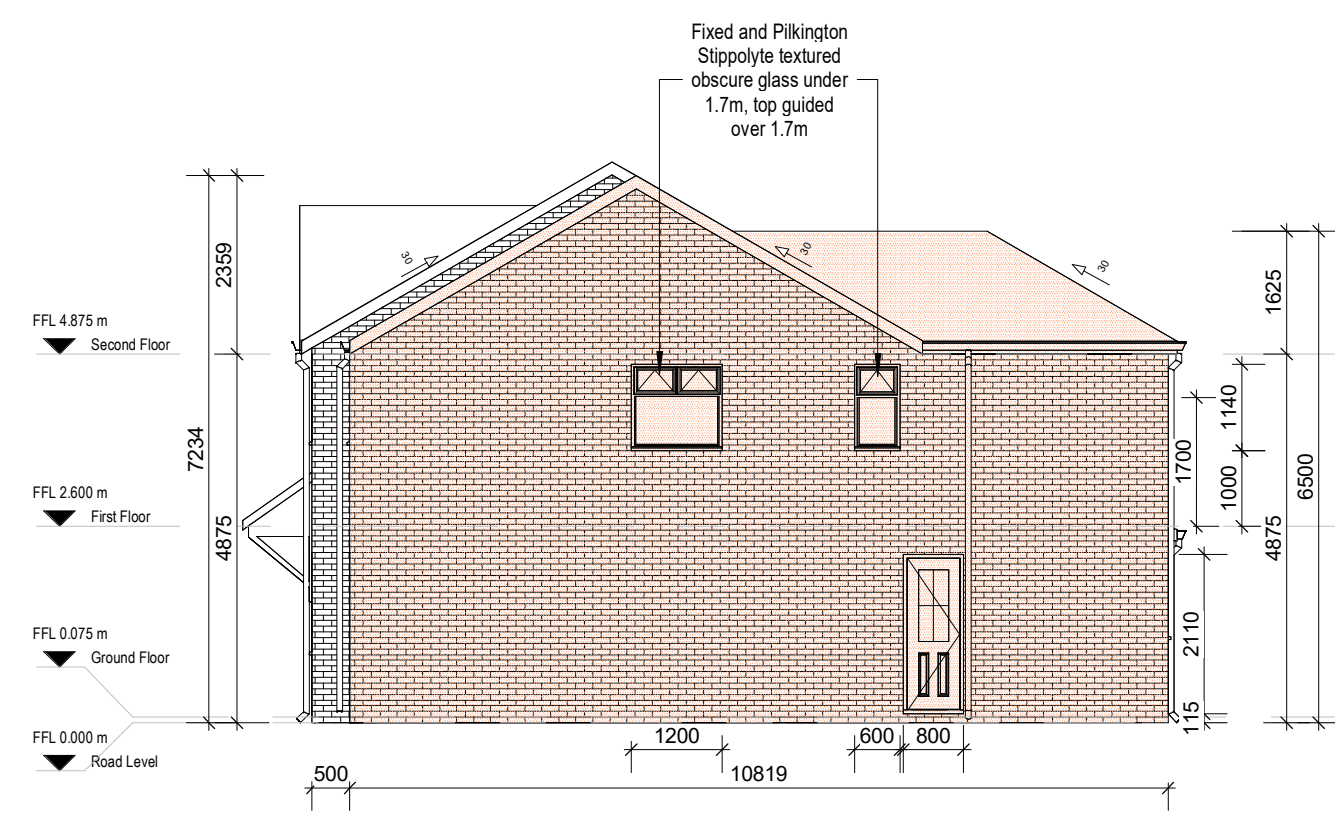
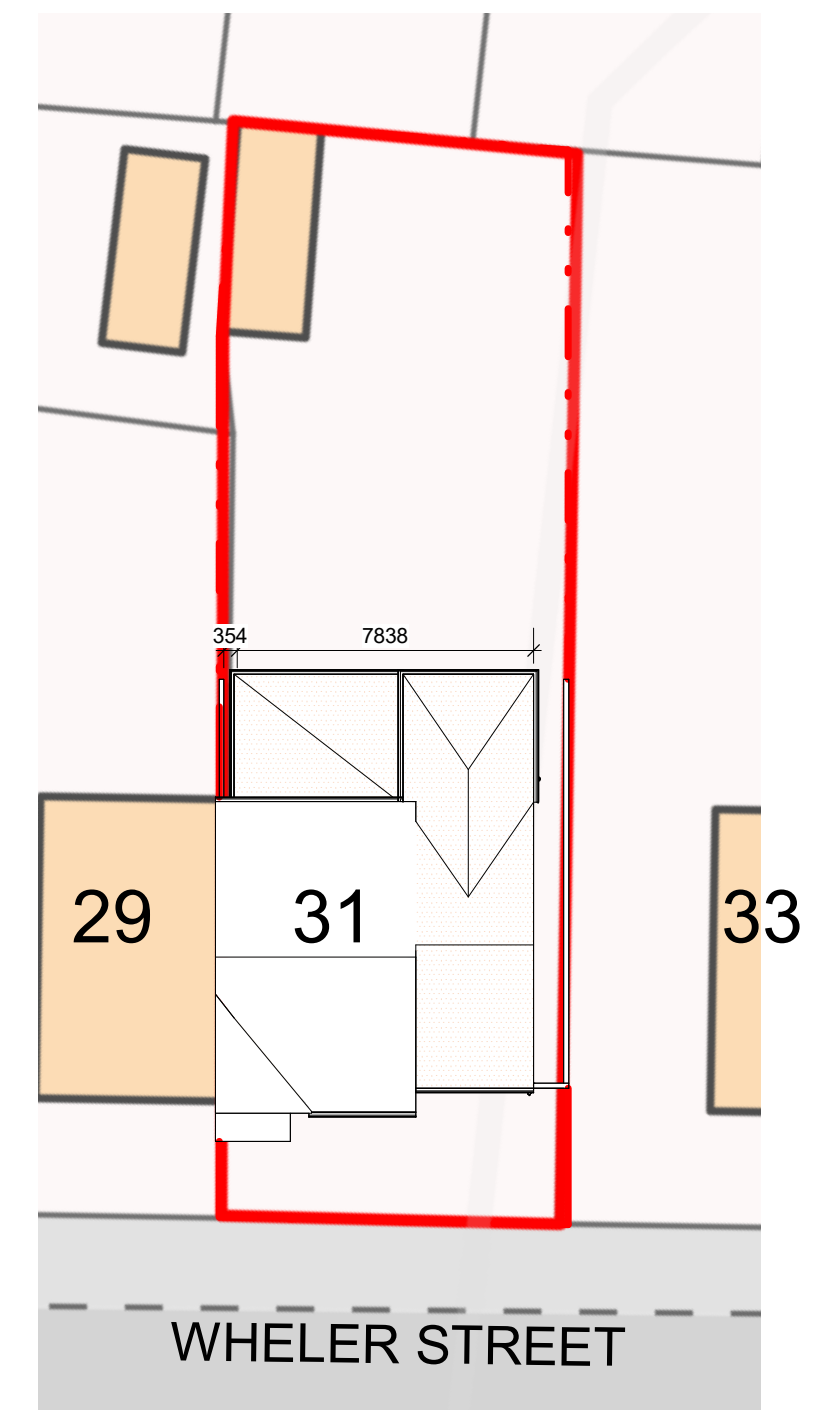
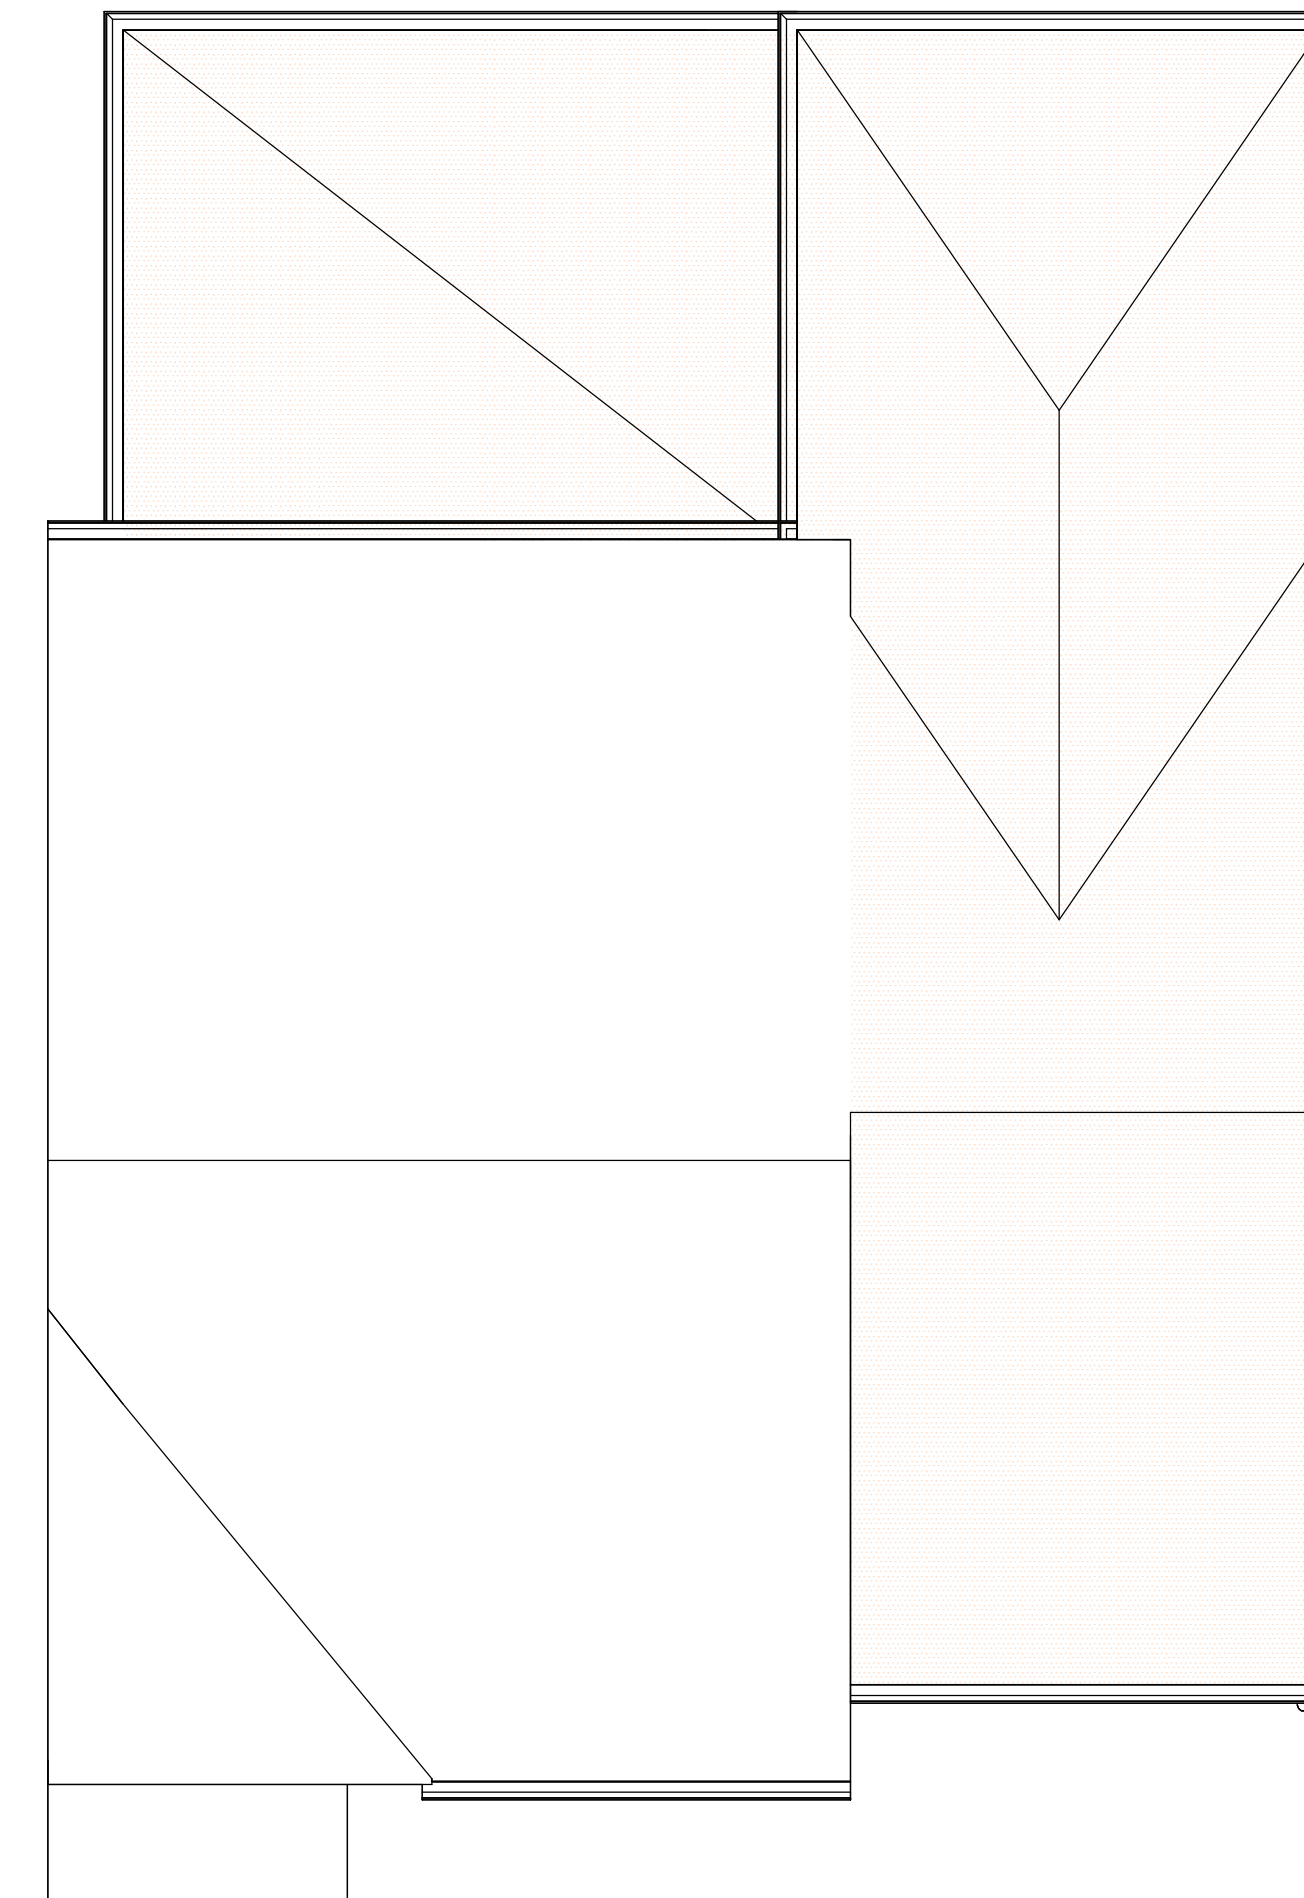
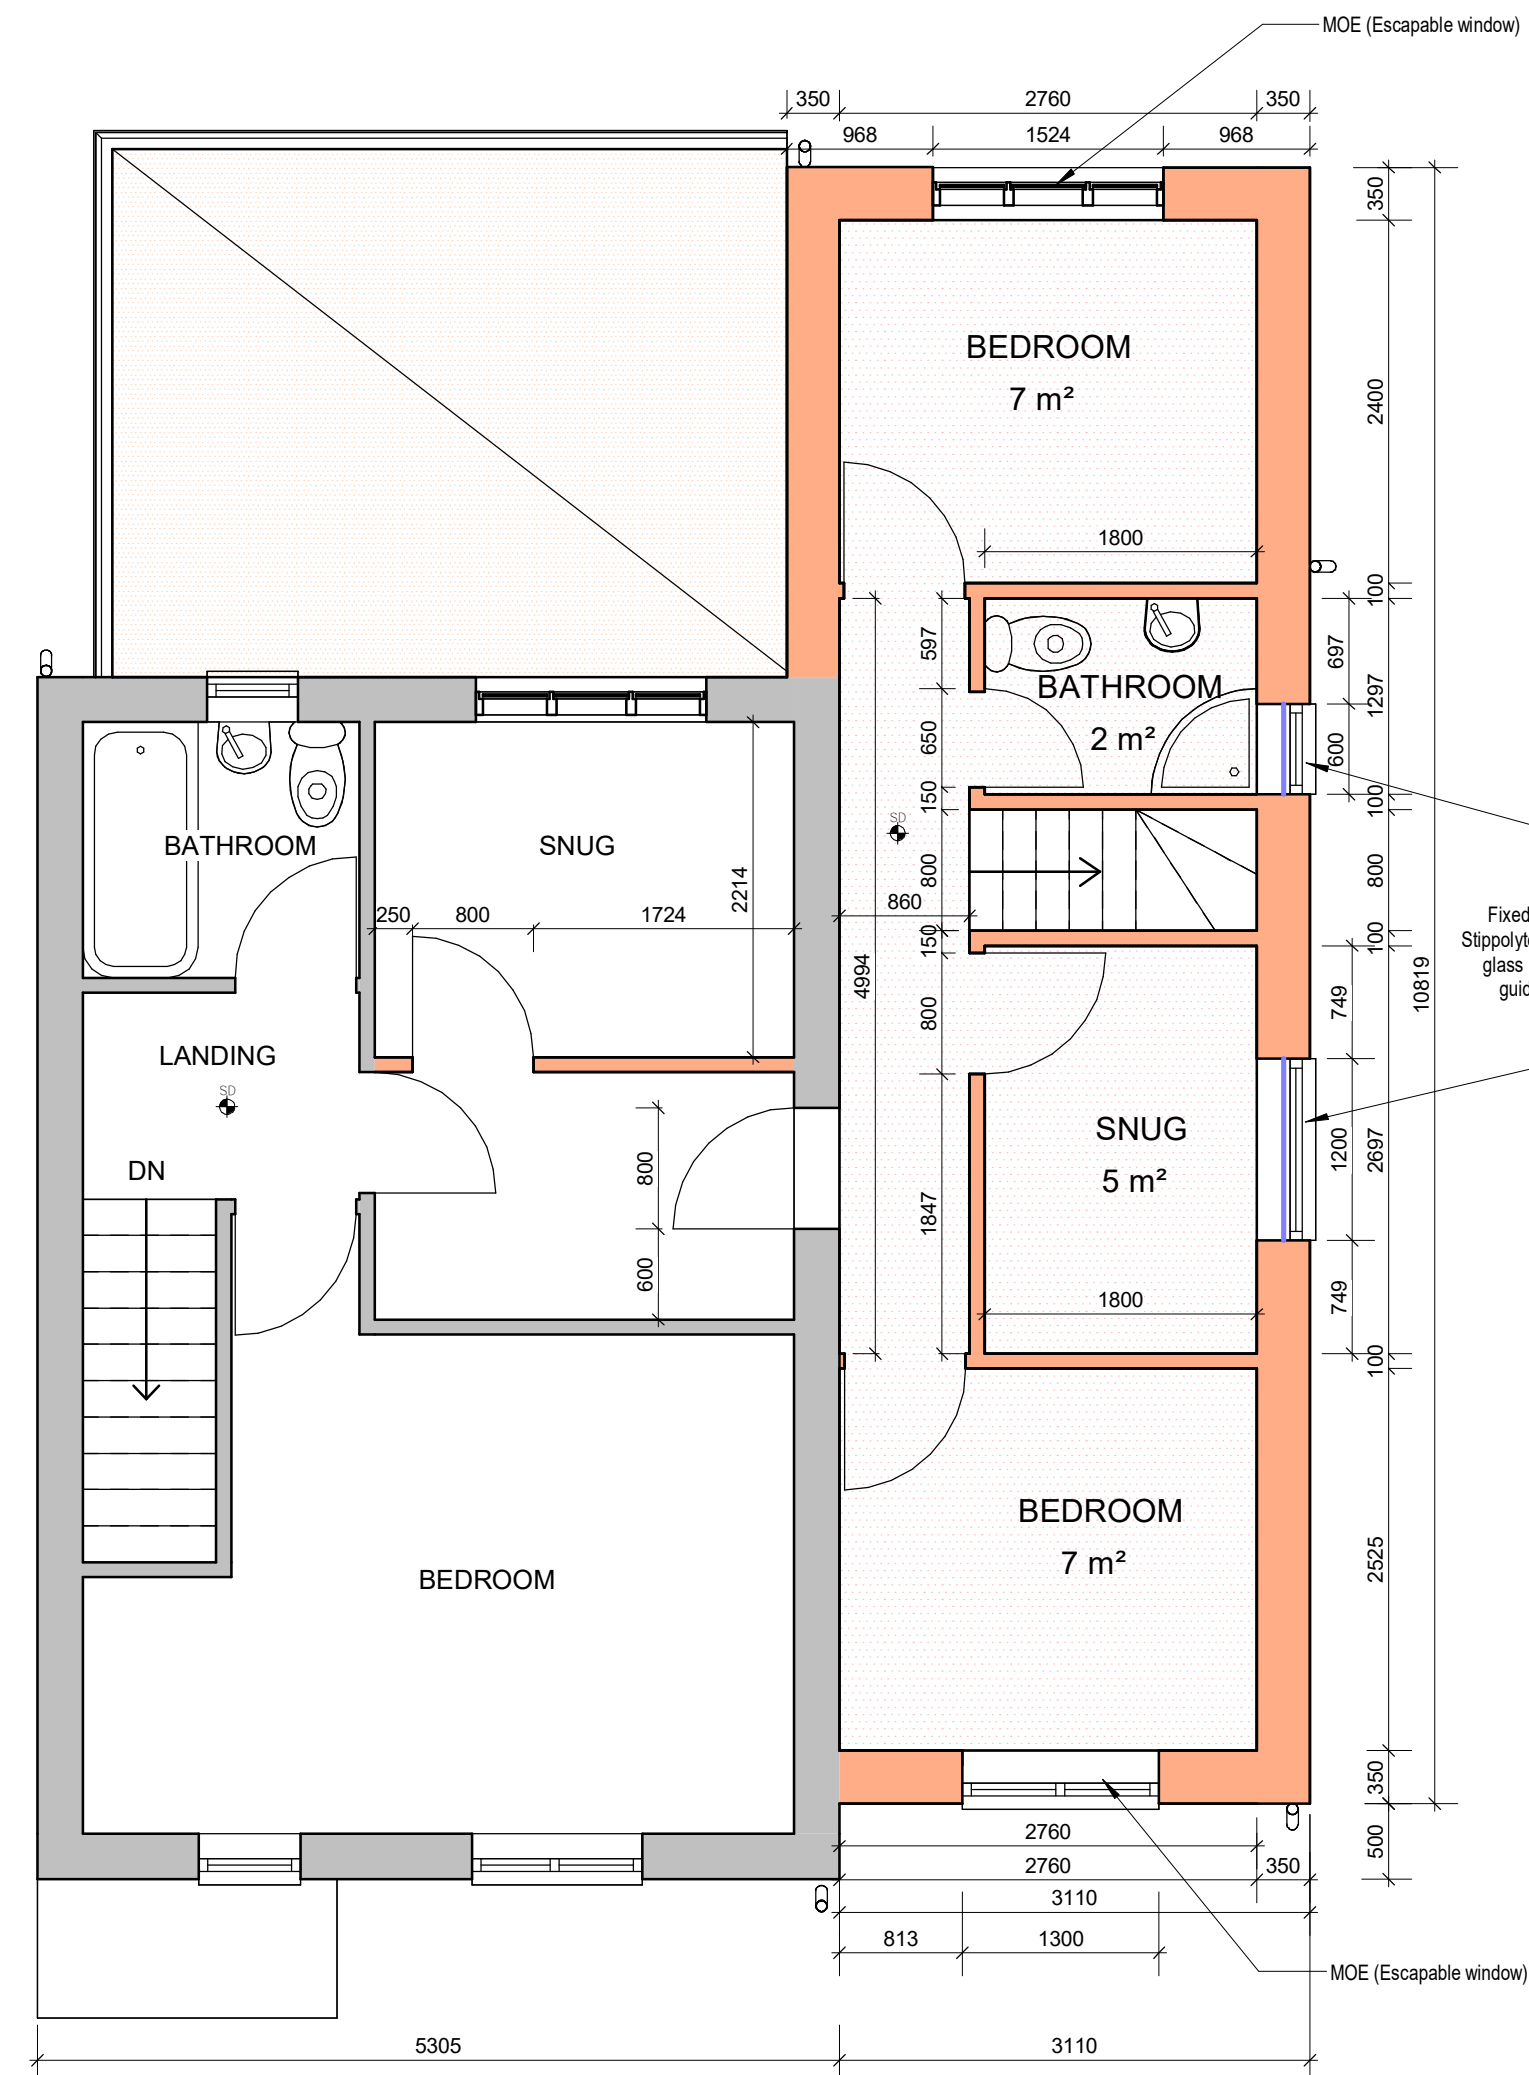


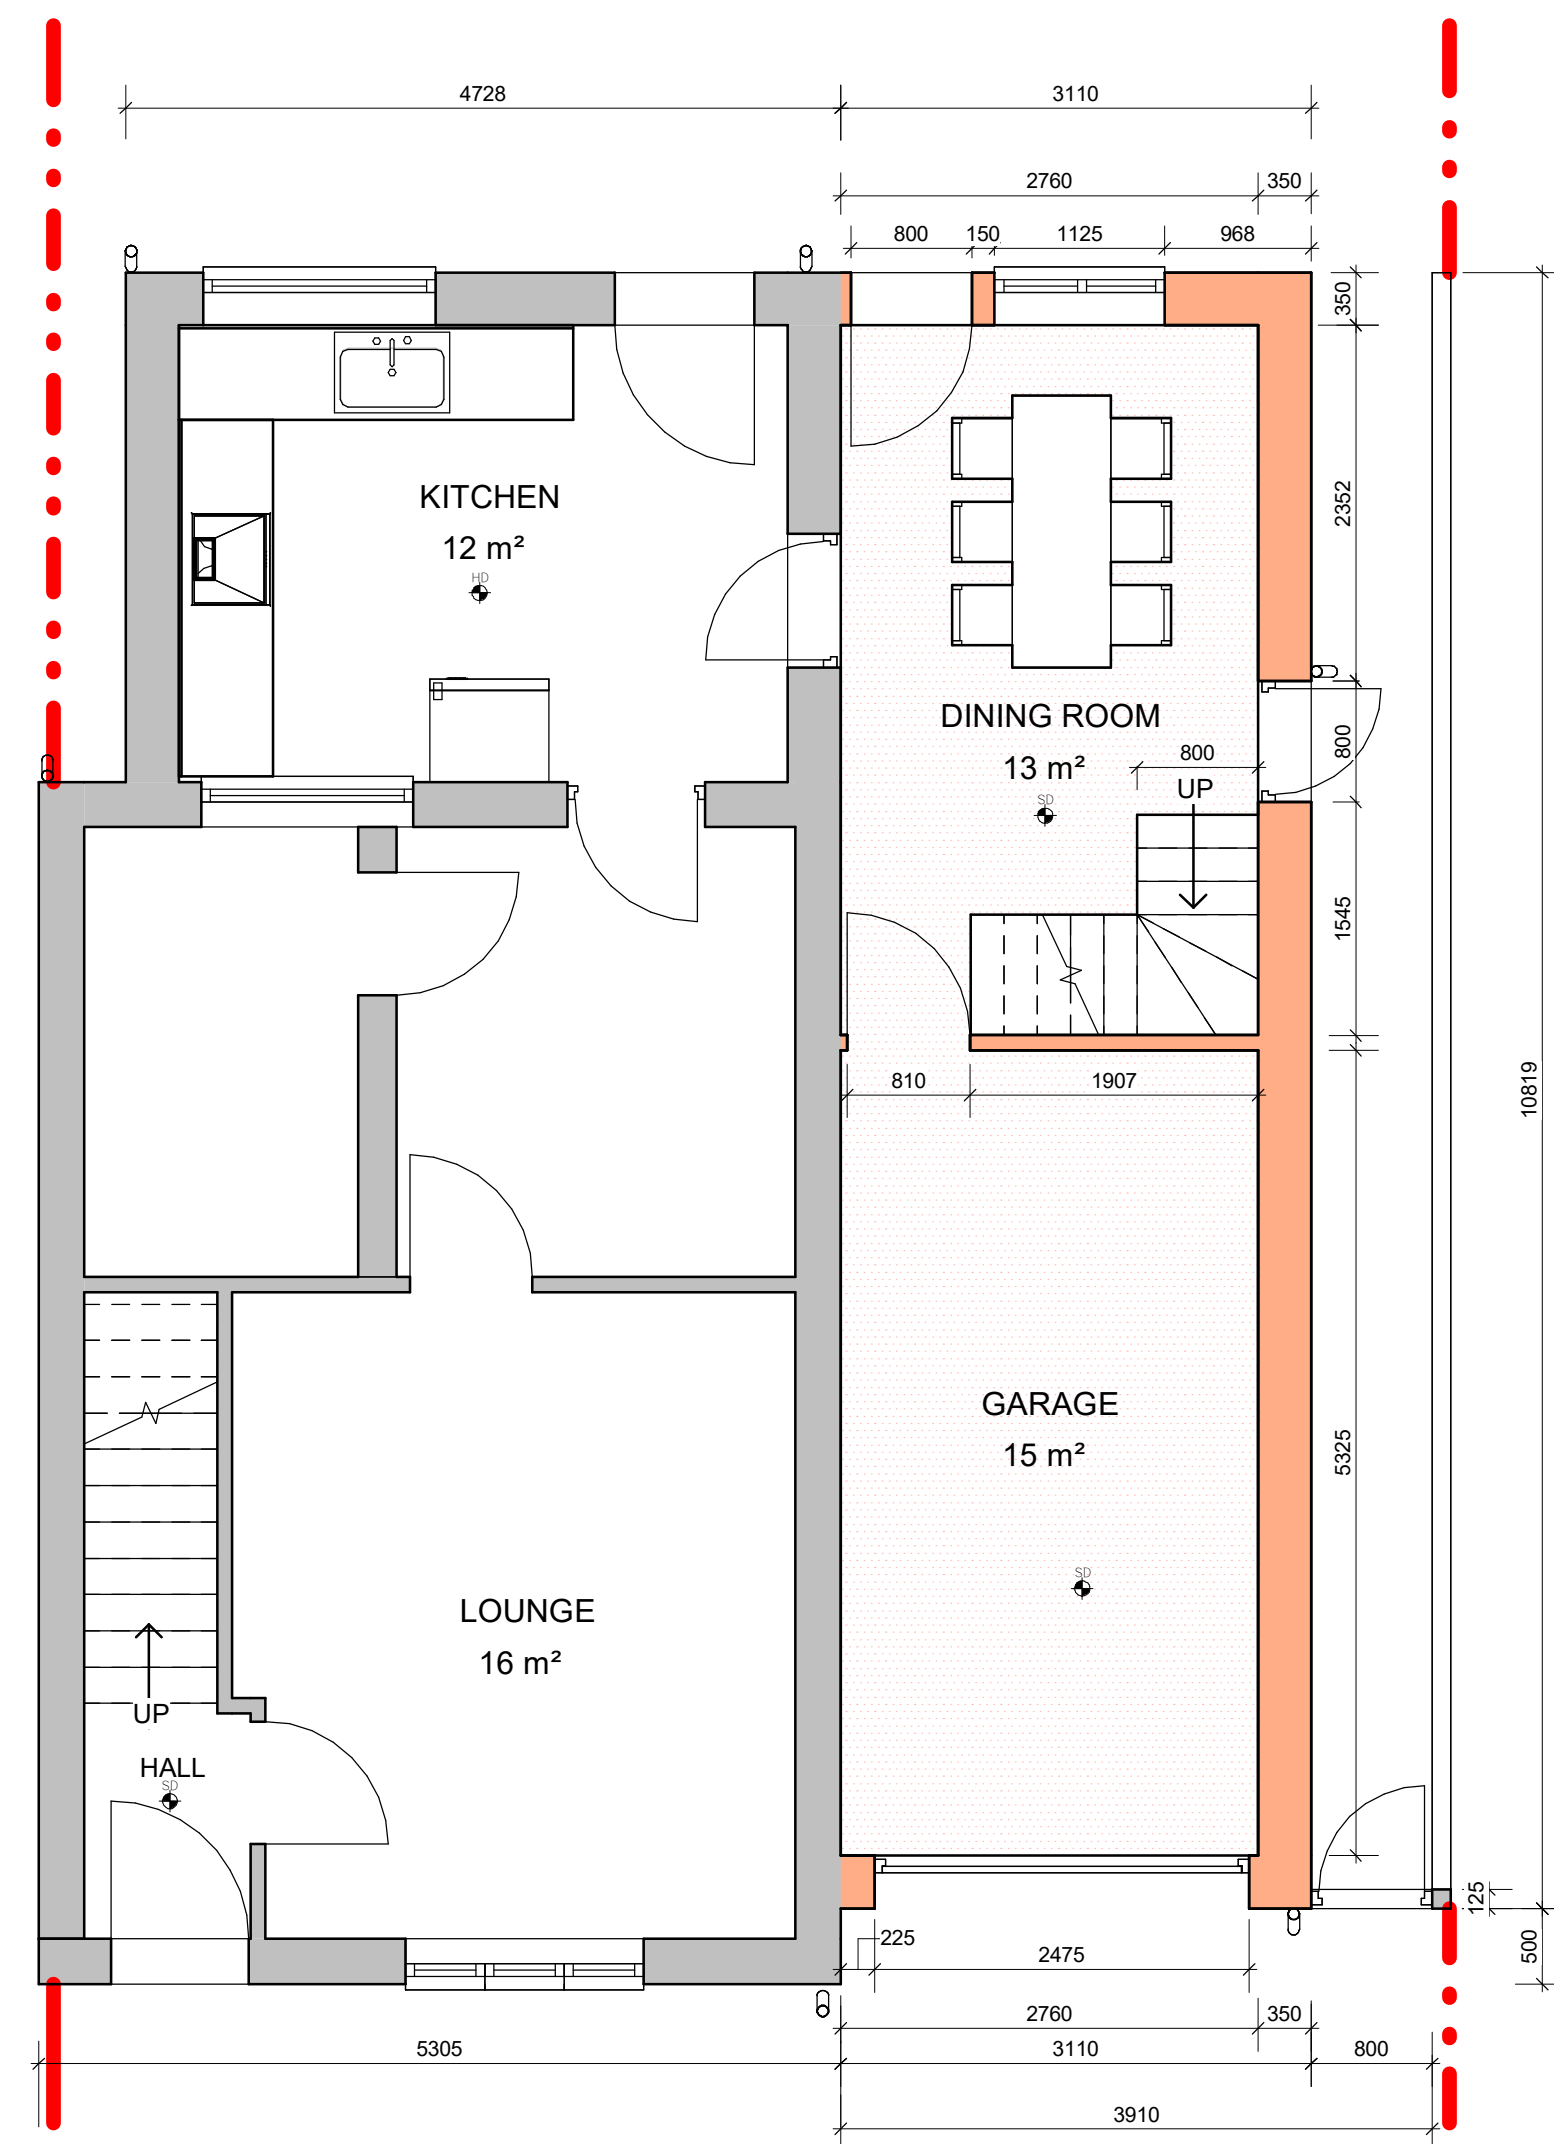

This drawing is the copyright of LDM Design.
All dimensions to be checked on site.
(Do not scale).

All levels to be checked on site and refer to Ordnance Survey Datum Newlyn unless alternative datum given.
All errors and omissions to be reported to the Architect prior to commencement.
This drawing must be read in conjunction with the relevant specification clauses.
This drawing must not be used on site unless issued for construction.

KEY

- Some Detector
- Heat Detector
- 30 Minute Fire Resistant Door
- Escaping Escapable Windows
- Proposed Escapable Windows
- Fire Rated Wall
- Construction, minimum 30 minutes fire resistance
- Glazing & glass windows

- Proposed Walls (external/Internal)
- Prop. Masonry Walls - Exterior
- Prop. Timber Frame Walls - Exterior
- Proposed Masonry Walls - Interior
- Proposed Block Wall - Interior
- Proposed Stud Wall - Interior
- Proposed Floor
- Proposed Roof
- Wall Upgrade
- Floor Upgrade
- Roof Upgrade

Proposed Site Plan

GRAPHIC SCALE: 1:50

GRAPHIC SCALE: 1:100

GRAPHIC SCALE: 1:200

 LDM Design		
PROJECT : 31 Wheler Street Openshaw, Manchester M11 1DH		
SHEET : Planning Drawings		
CLIENT : Mr. Yaojan Zhen		
Scale (@ A1) : As indicated		
Drawn by : RJ	DRAWING NUMBER : A1-002b	REV : A
Checked by : BA		