

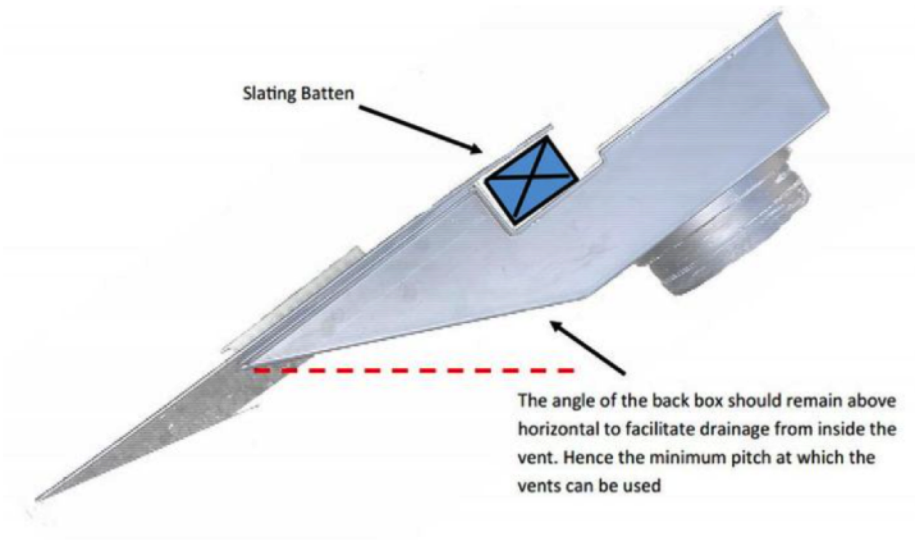


NATURE VENT
600mm x 300mm SLATE VENT IN DARK GREY

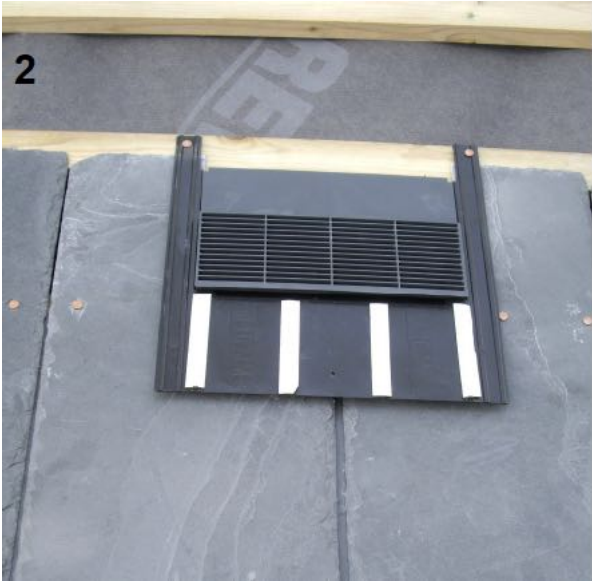


INSTALLATION STEPS

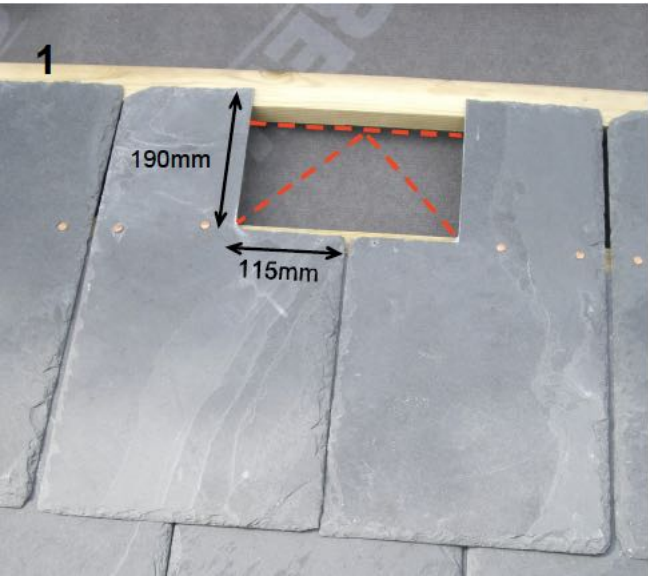

KEY PLAN MECH. VENT.
LOCATIONS:

- SOIL VENT TERMINAL
- MECHANICAL VENTILATION TERMINAL

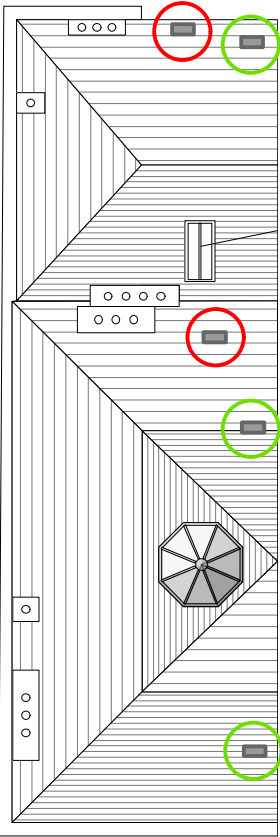

ROOF PLAN

Natural slate ventilators uses a piece of teh same slate cut on site and fiitted into the bottom section.
Grill is discreetl colour to to blend into the finished roof.

PROPOSED VENTILATOR TERMINAL TO EXTRACT DUCT AND SVP

1:20 & 1:5 @ A3

CONSTRUCTION

© Copyright Ollier Smurthwaite Architects

DO NOT SCALE FROM DRAWING. WORK TO FIGURED DIMENSIONS ONLY. ALL DIMENSIONS TO BE CHECKED BY CONTRACTOR/FABRICATOR PRIOR TO CONSTRUCTION
REPORT ALL DISCREPANCIES TO THE ARCHITECT
TO BE READ IN CONJUNCTION AND COORDINATED WITH STRUCTURAL & SERVICE ENGINEERS DRAWINGS AND ALL OTHER ARCHITECTS PLANS INCLUDING WRITTEN SPECIFICATION **A665_T_SPEC**

REVISION	DATE	DESCRIPTION
----------	------	-------------

CLIENT: LEASING OPTIONS LTD

PROJECT: PROPOSED RESIDENTIAL DEVELOPMENT

ADDRESS: 28 ST JOHN, MANCHETSER, M3 4DJ

DRAWING TITLE: PROPOSED VENTILATOR TERMINAL TO EXTRACT DUCT AND SVP

SCALE: 1:20 & 1:5 @ A3

DATE: APRIL 2024

DRAWING NO: A665_C_3014

OLLIER SMURTHWAITE ARCHITECTS

40 King Street, Manchester, M2 6BA

T 0161 883 0838

F 0161 883 0839

E mail@olliersmurthwaite.com