




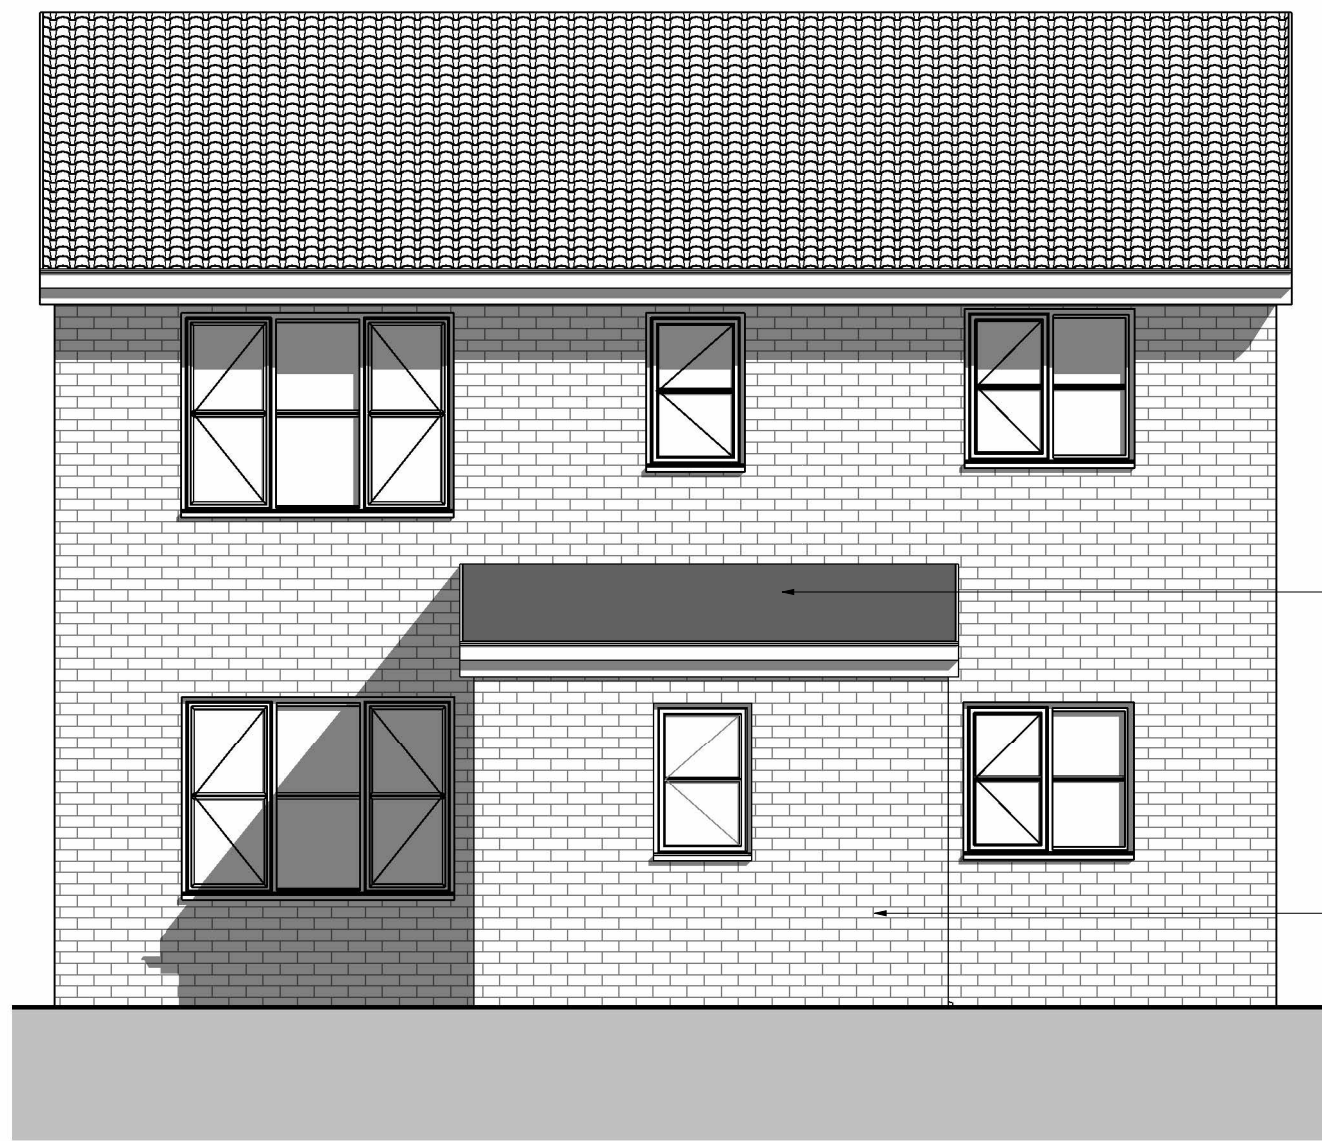


Front Elevation  
1 : 50

 


Rear Elevation  
1 : 50

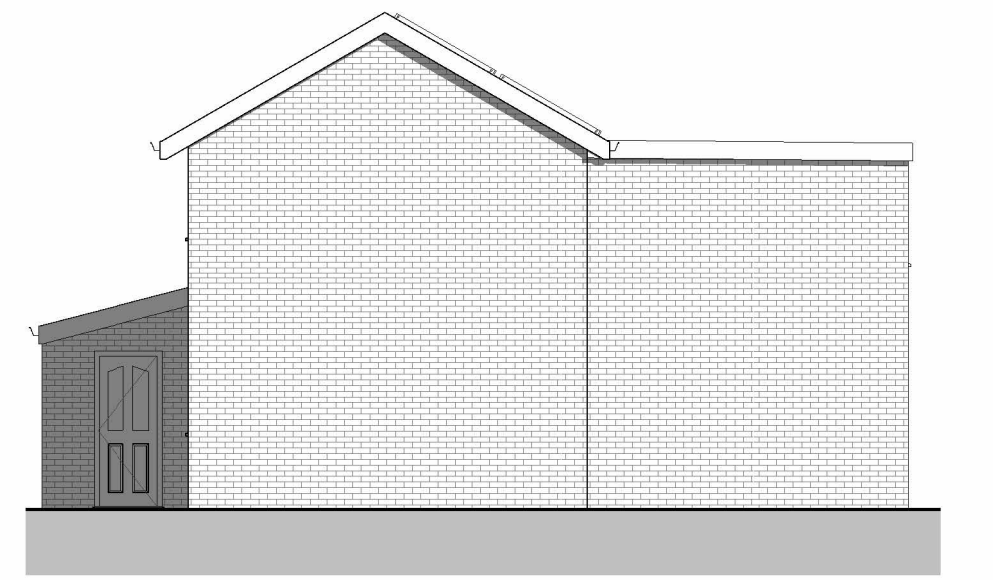



Side Elevation  
1 : 100

 



Side Elevation  
1 : 100

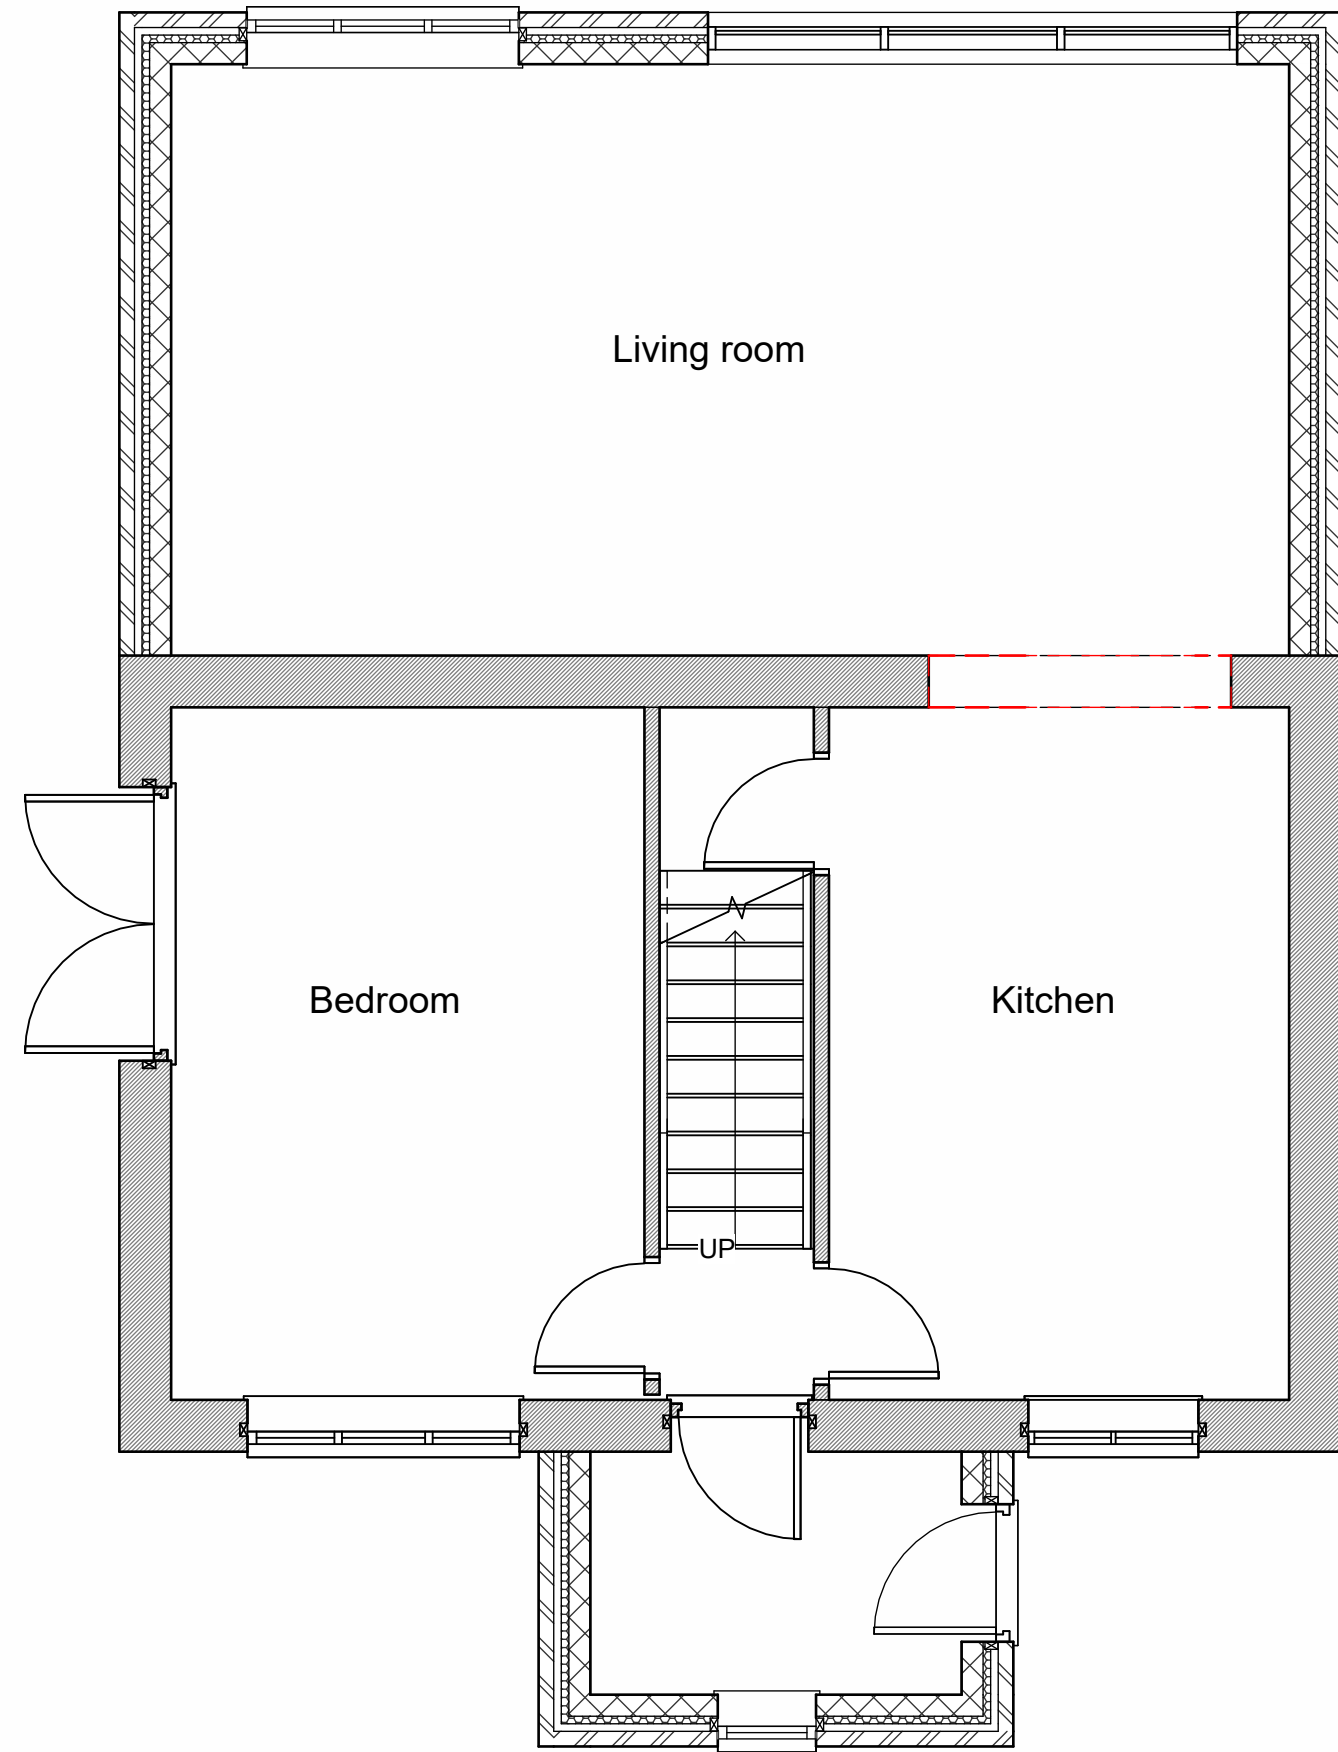



Ground floor  
1 : 50

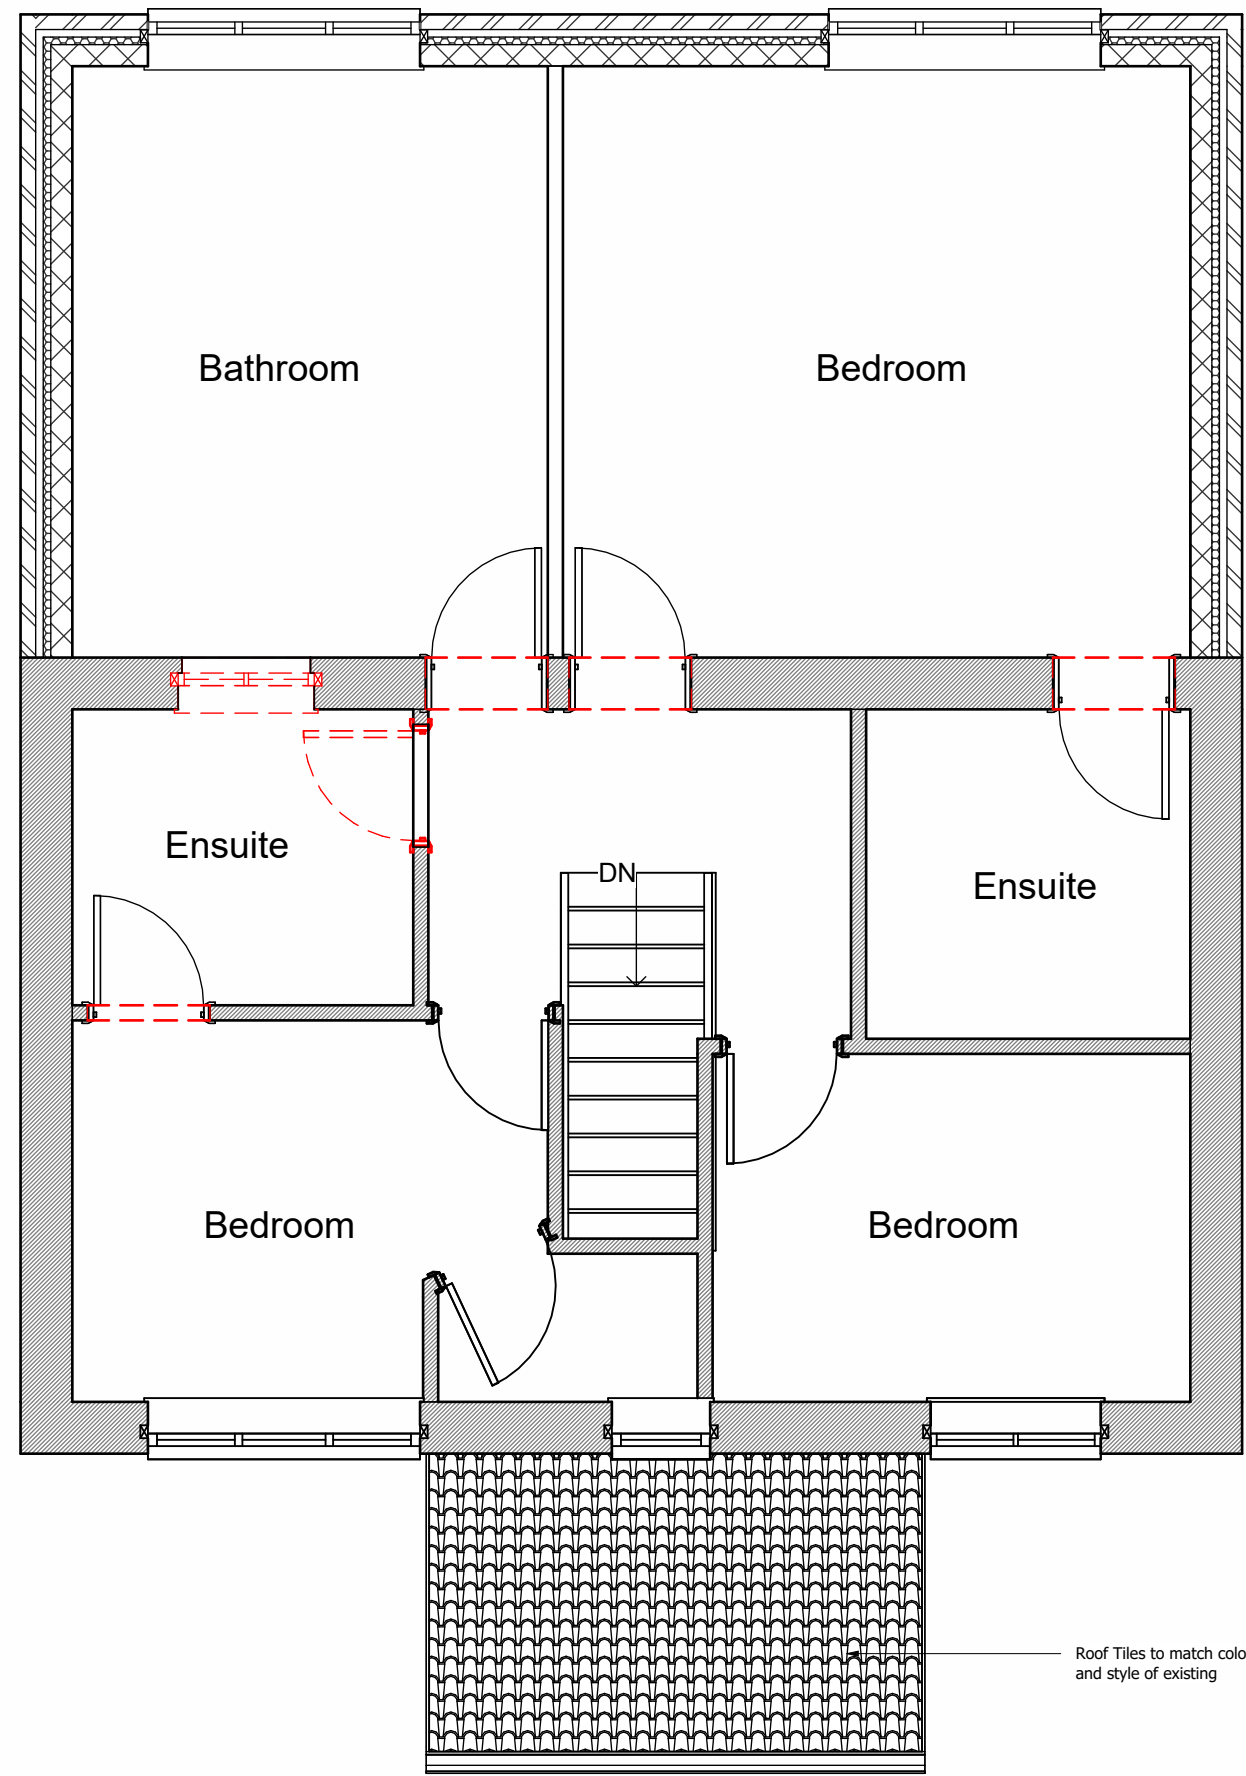 


First Floor plan  
1 : 50

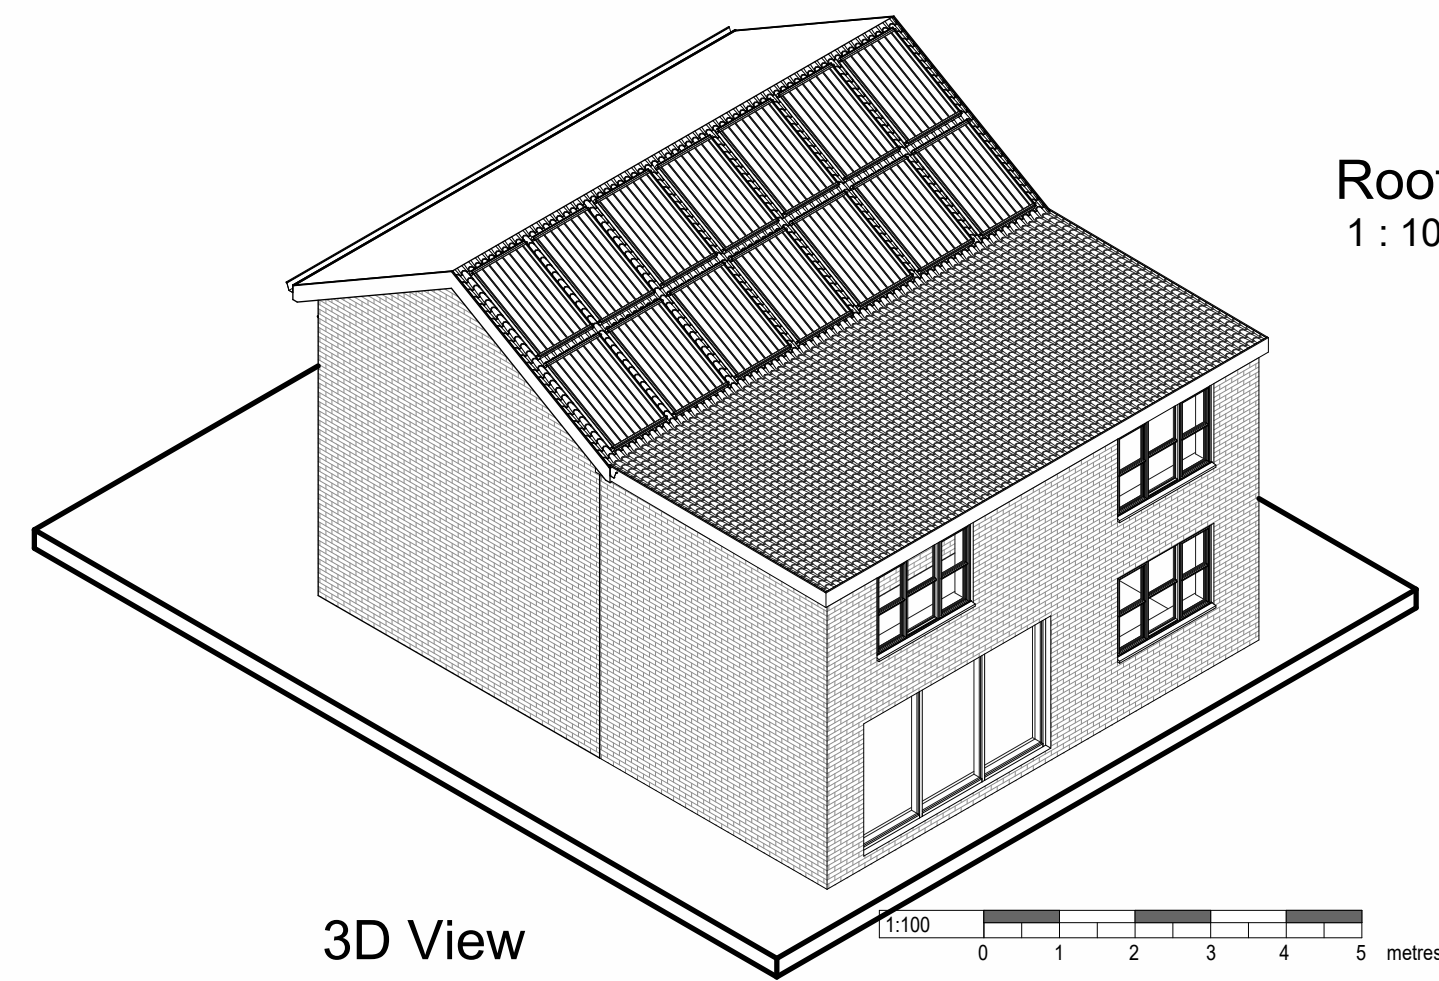 

3D View

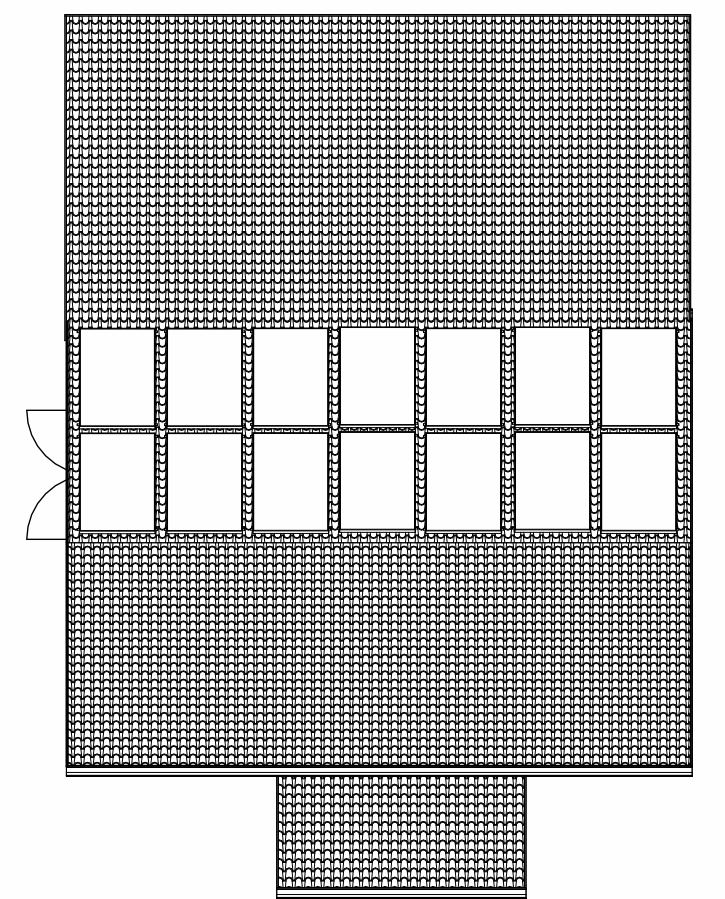 

Roof Plan  
1 : 100

 

| Revision                                                                                   |             | Description |          |
|--------------------------------------------------------------------------------------------|-------------|-------------|----------|
| Location                                                                                   |             |             |          |
| <b>Mr&amp;Mrs Panova</b><br>28 Signal Drive<br>Manchester<br>Greater Manchester<br>M40 8NU |             |             |          |
| Title                                                                                      |             |             |          |
| Proposed Plans and Elevations                                                              |             |             |          |
| Scale                                                                                      | Drawing No. |             | Revision |
| As indicated @A1                                                                           | 24005 P04   |             |          |