



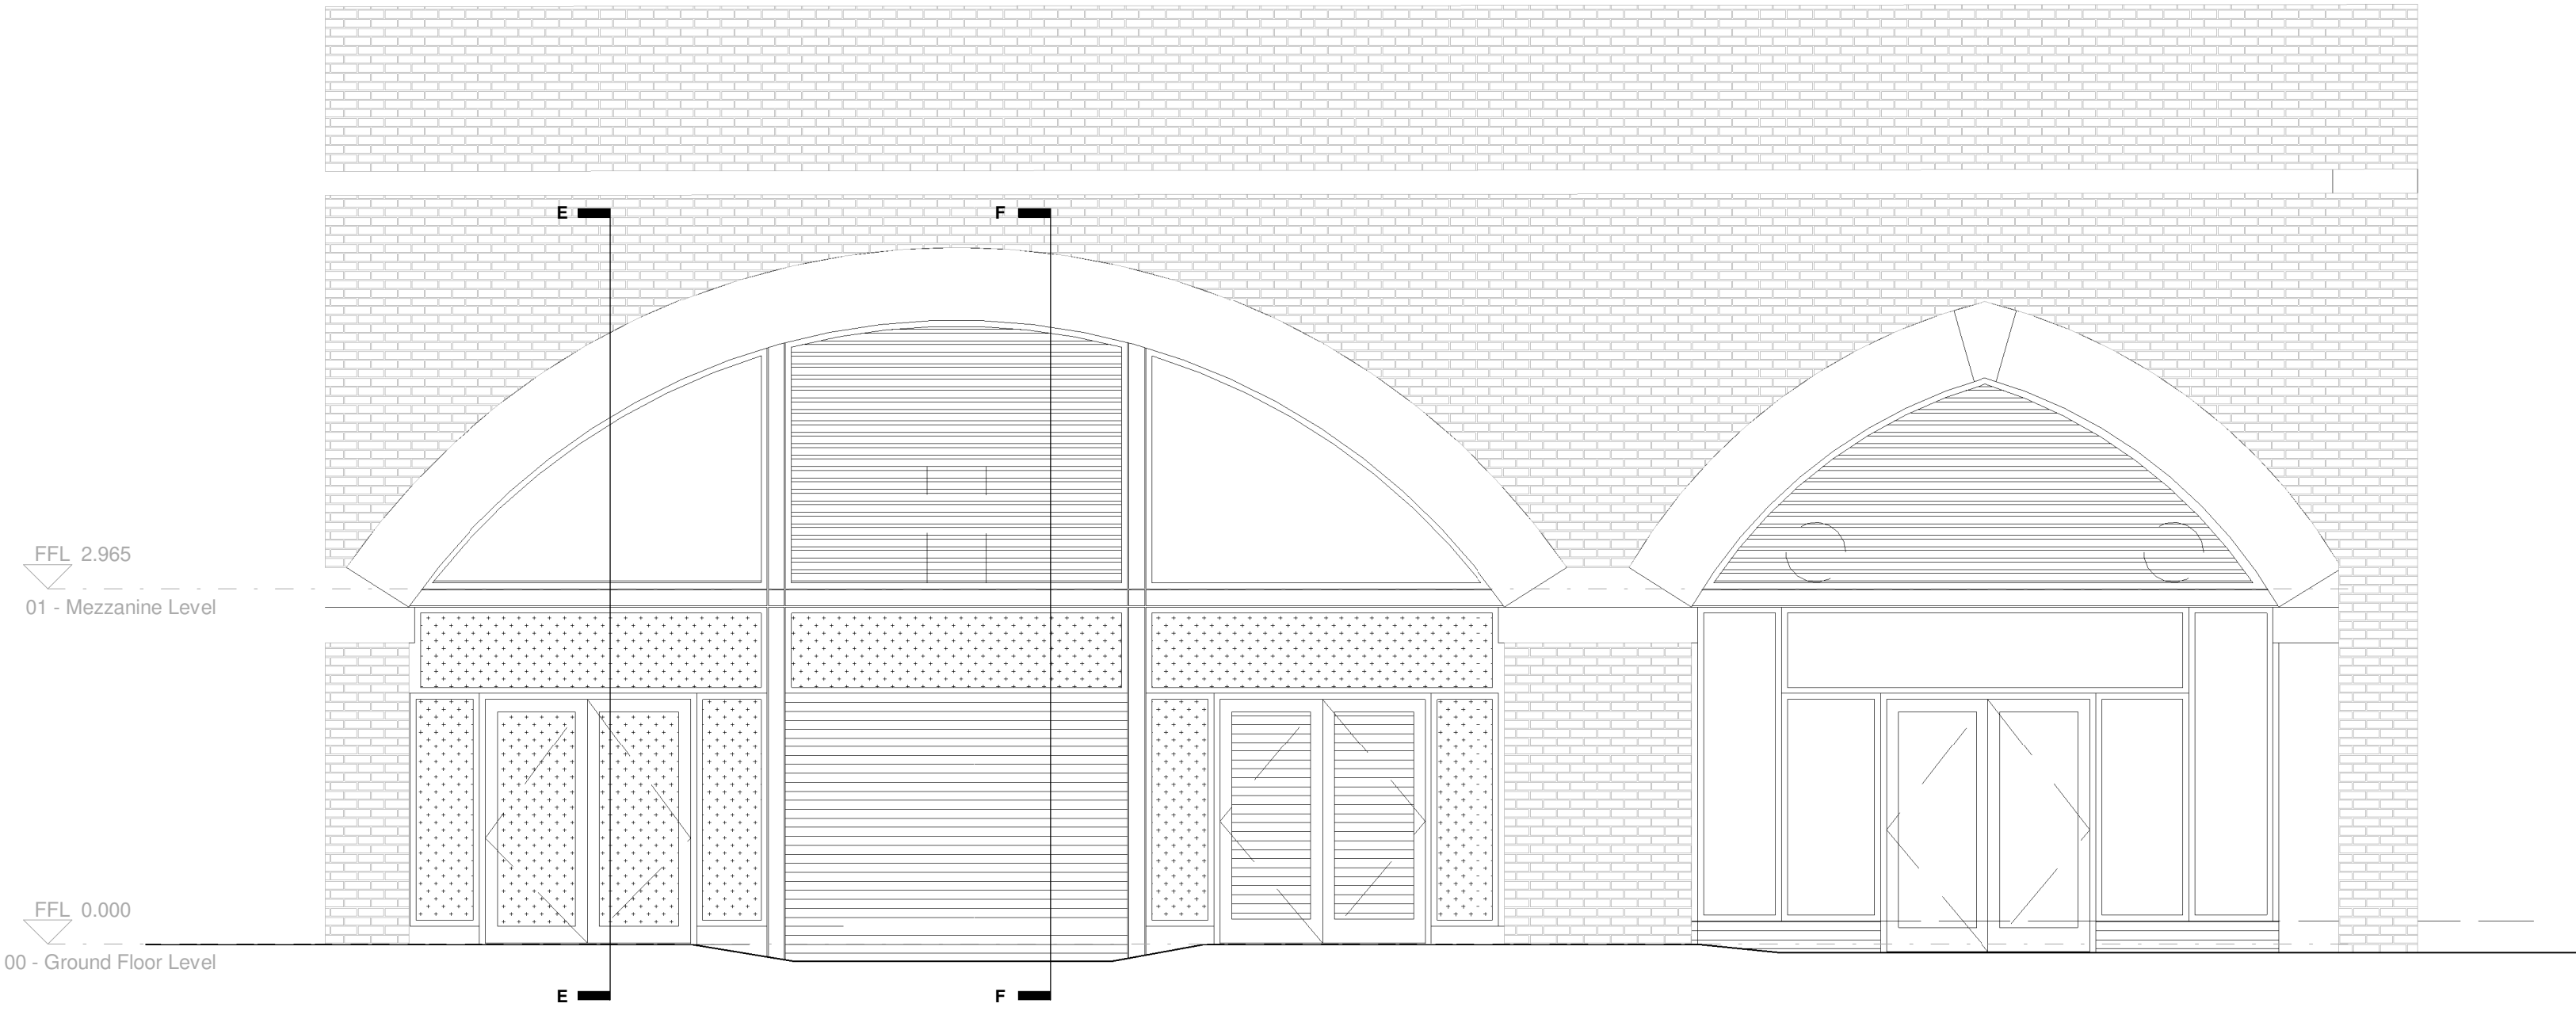

PROPOSED FRONT ELEVATION
Scale: 1 : 50

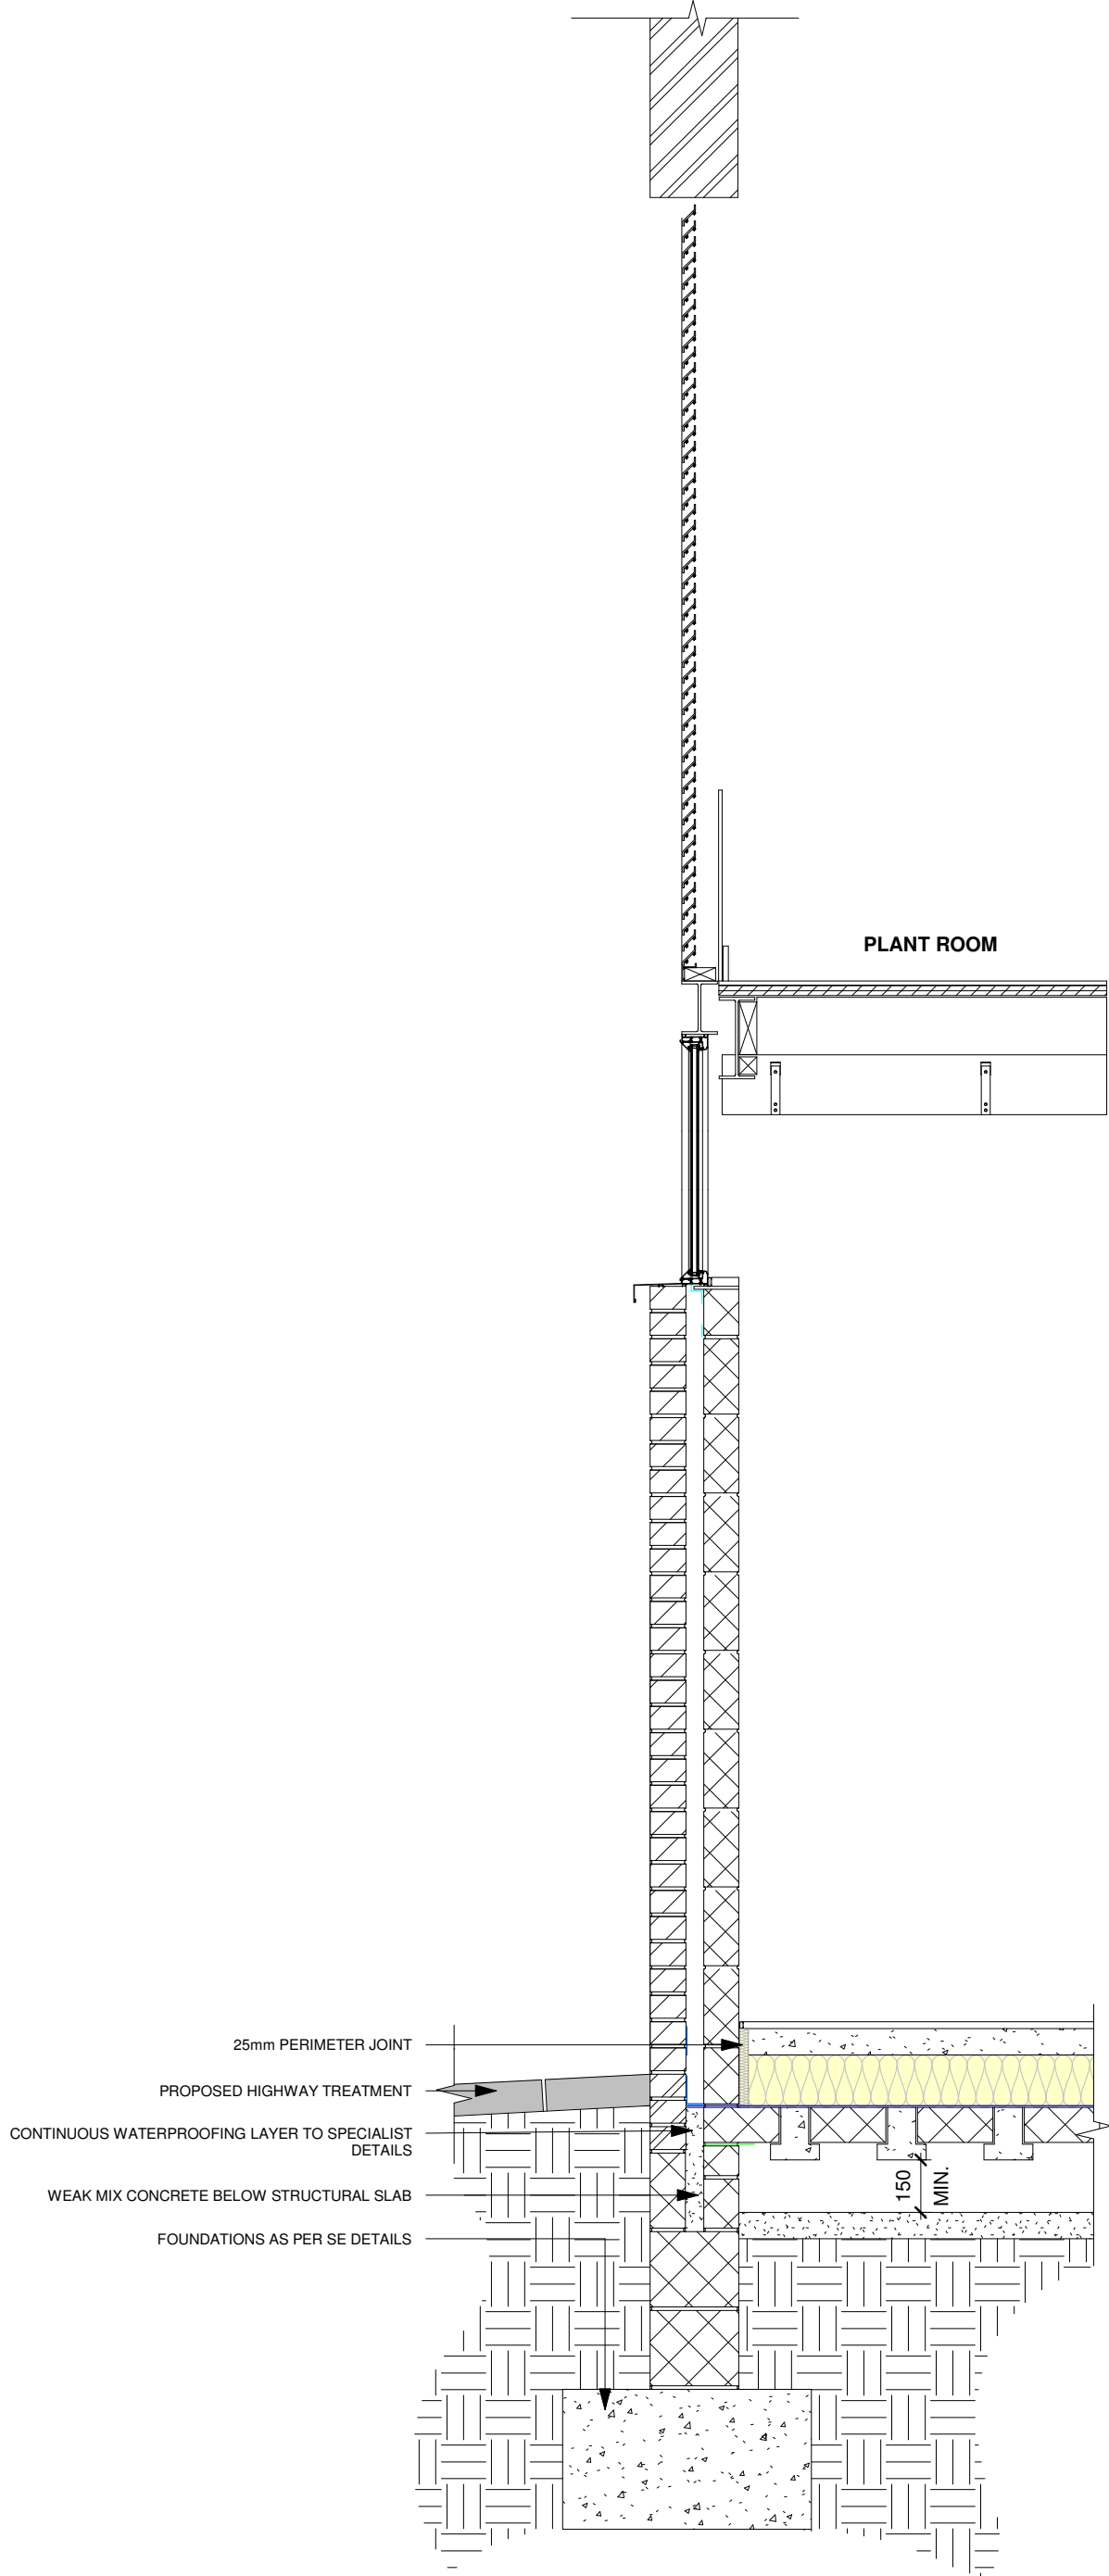

SECTION E-E
Scale: 1 : 20



SECTION F-F
Scale: 1 : 20