




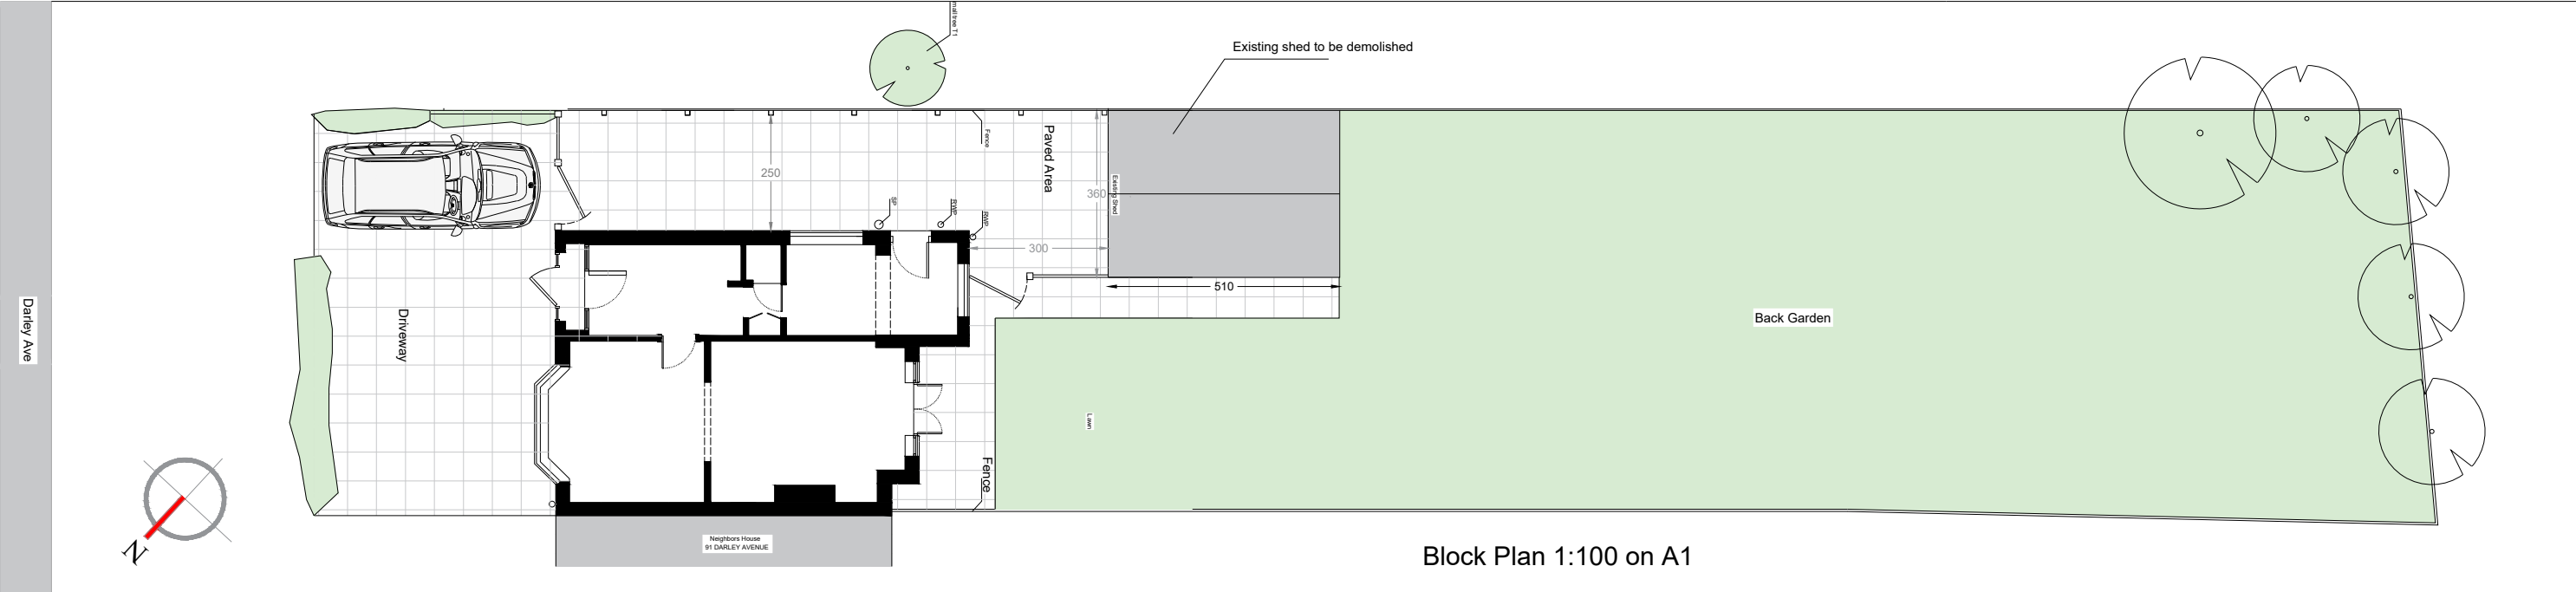


FRONT ELEVATION

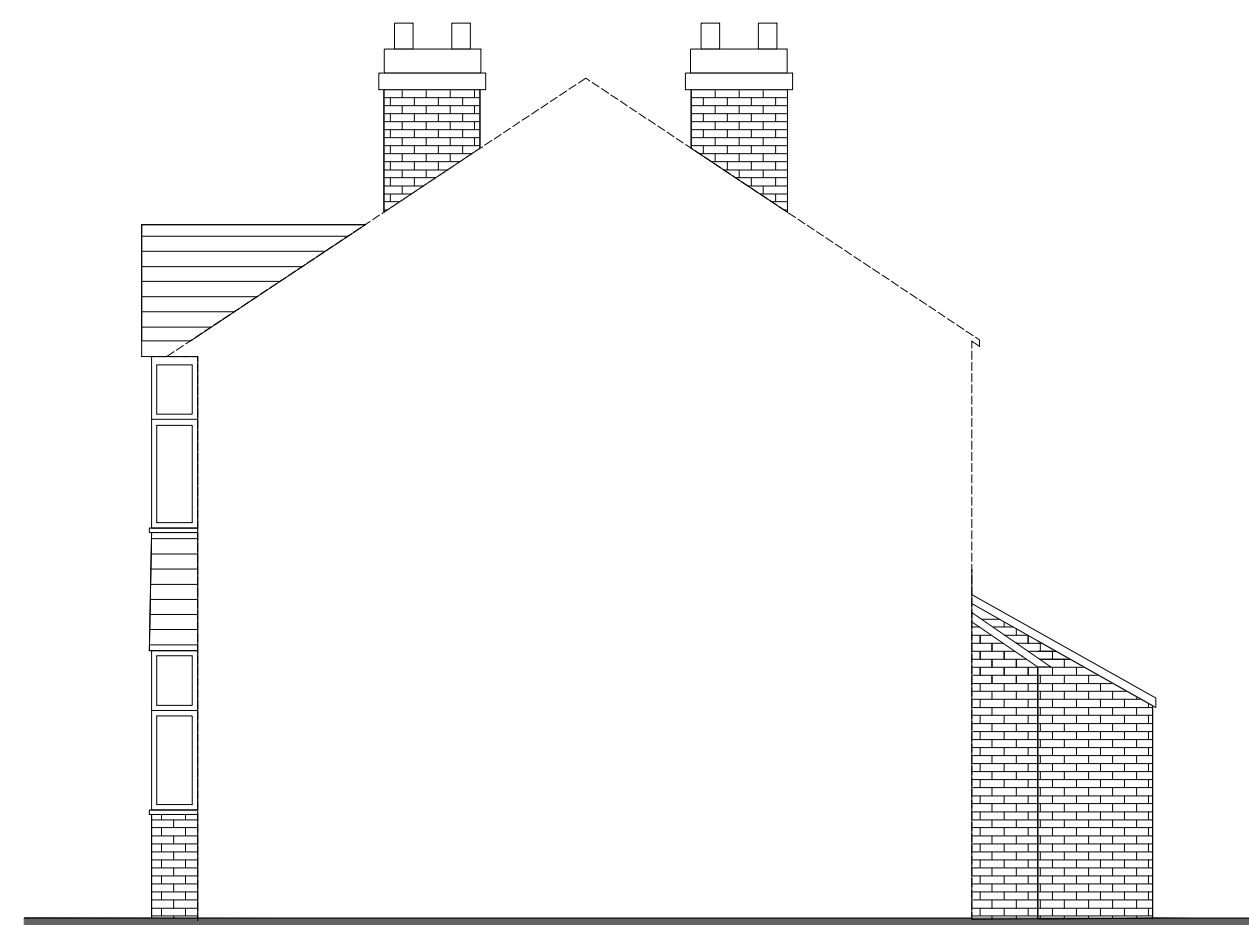


SIDE ELEVATION

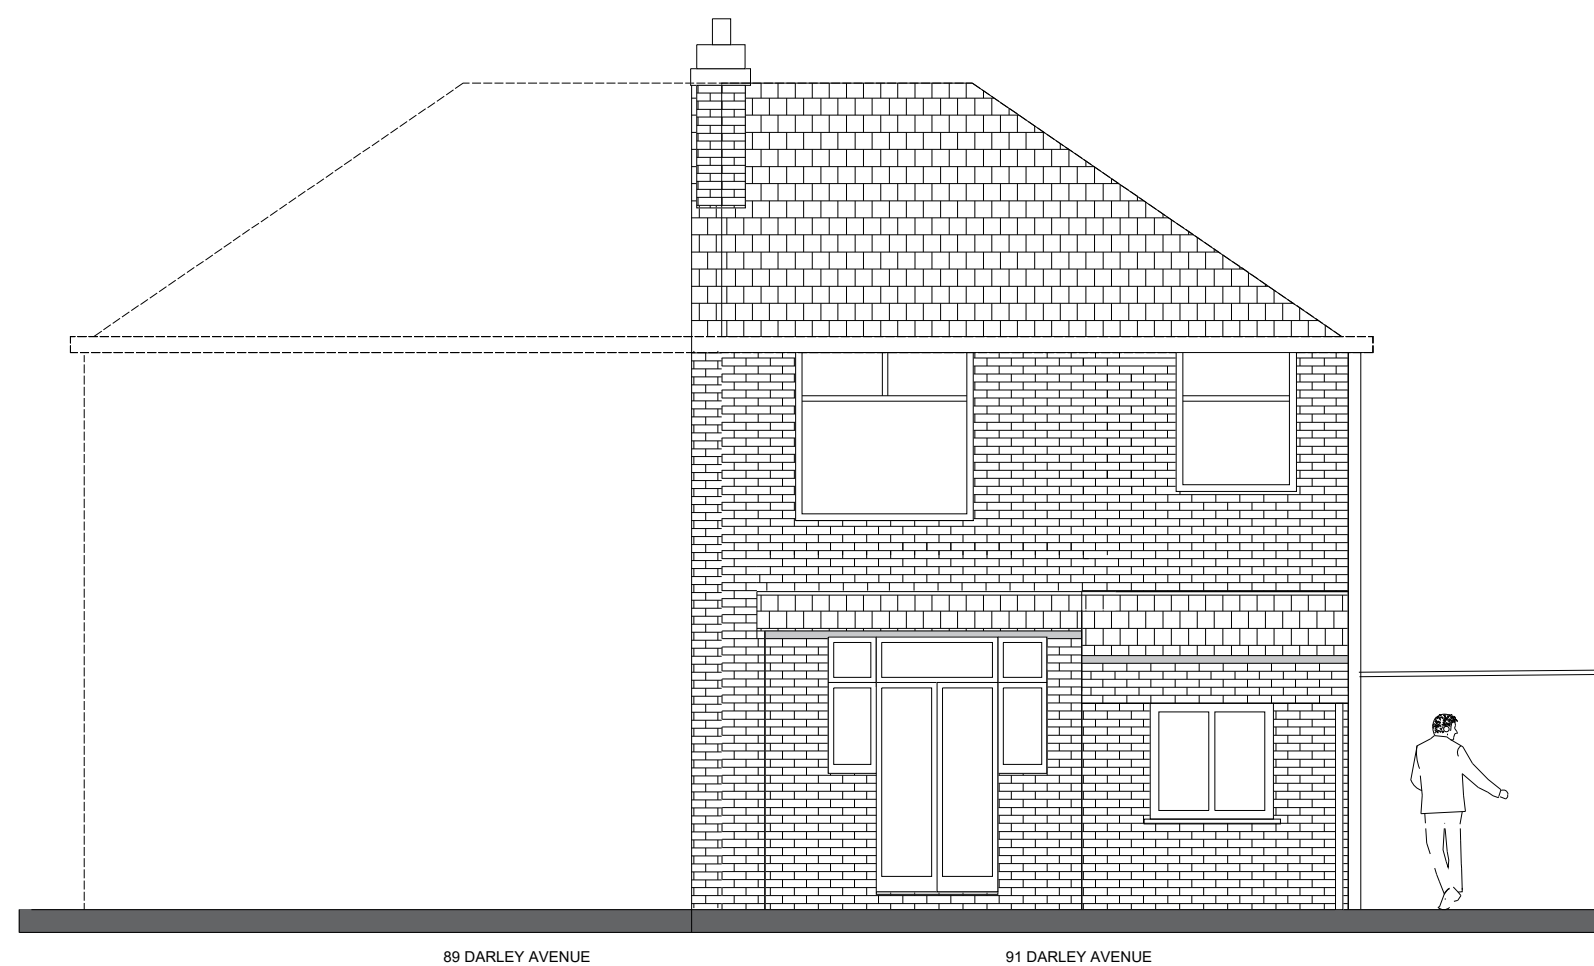


REAR ELEVATION

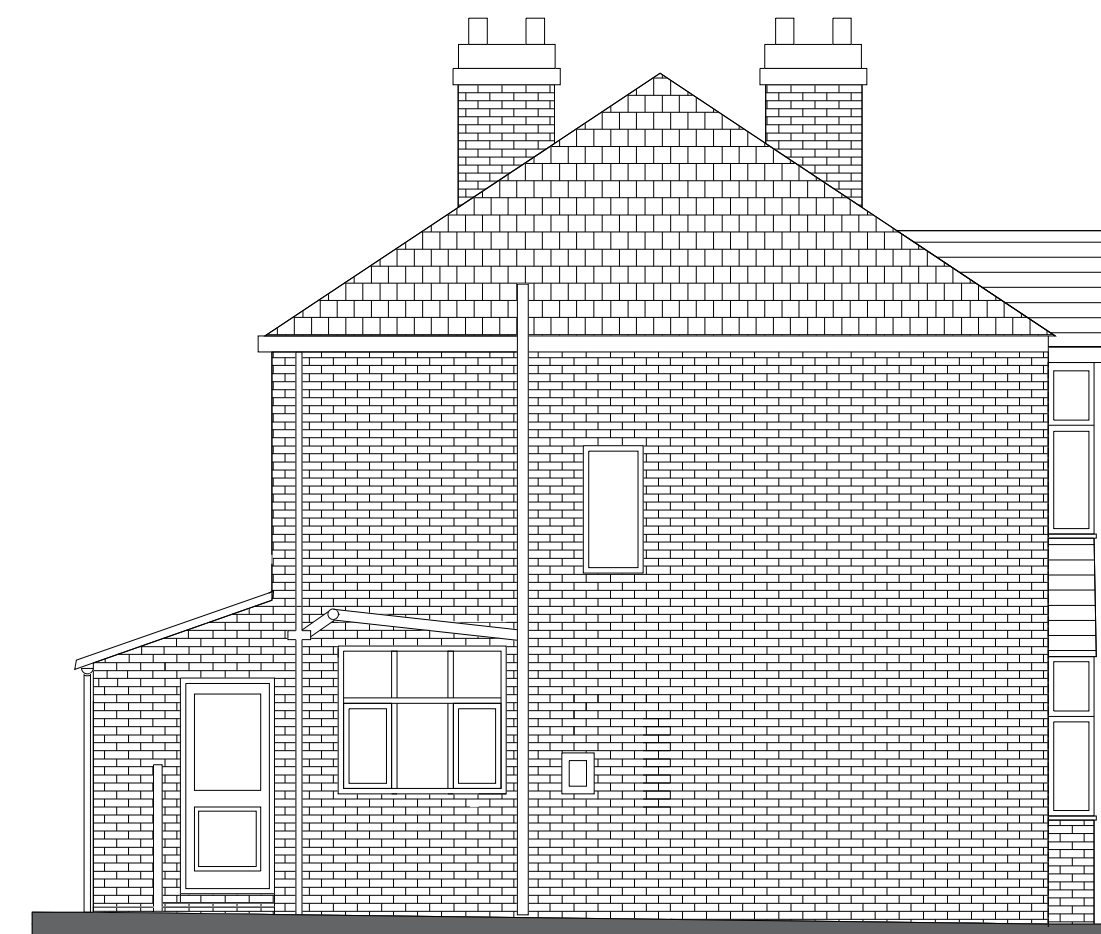

SIDE ELEVATION

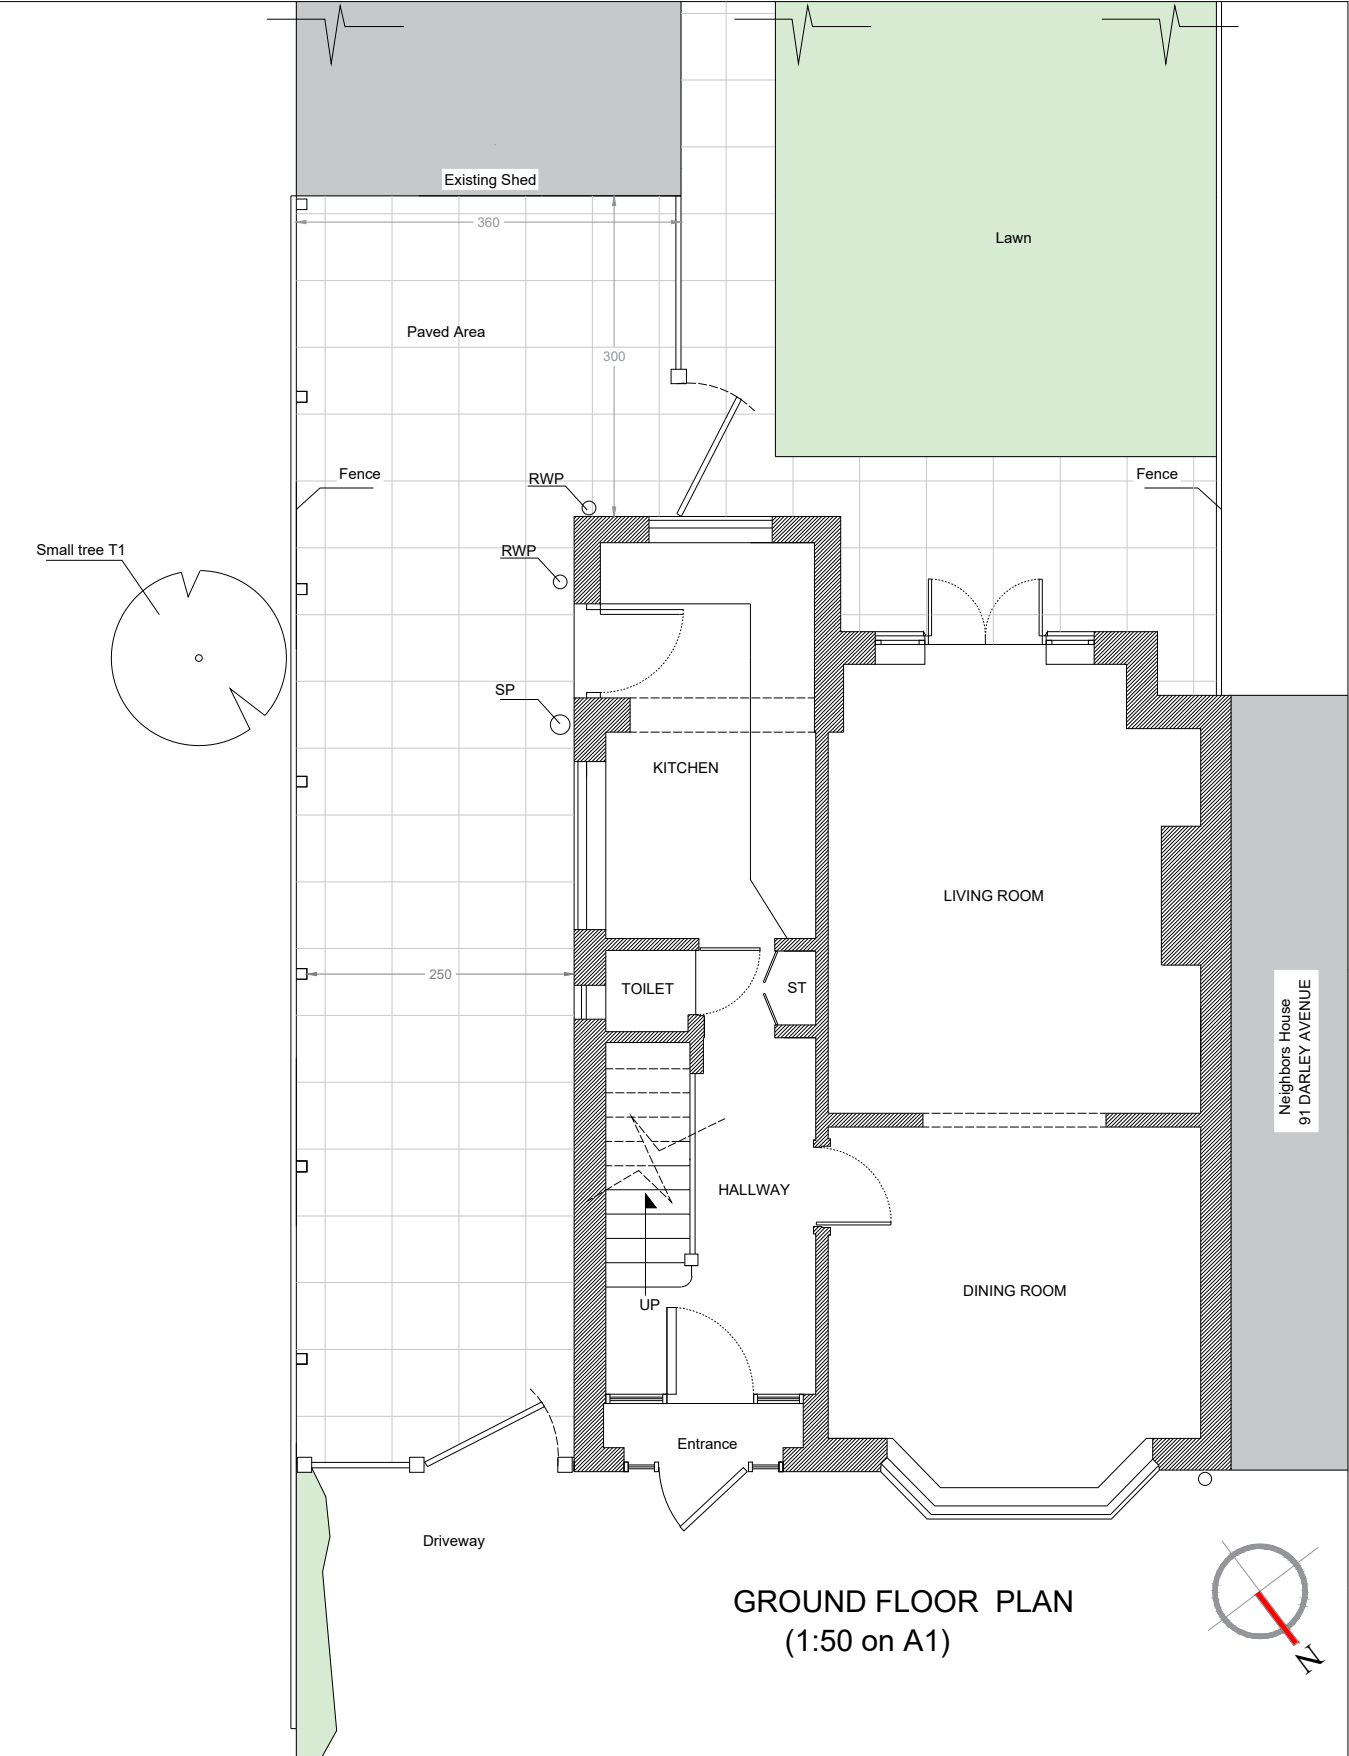

GROUND FLOOR PLAN
(1:50 on A1)

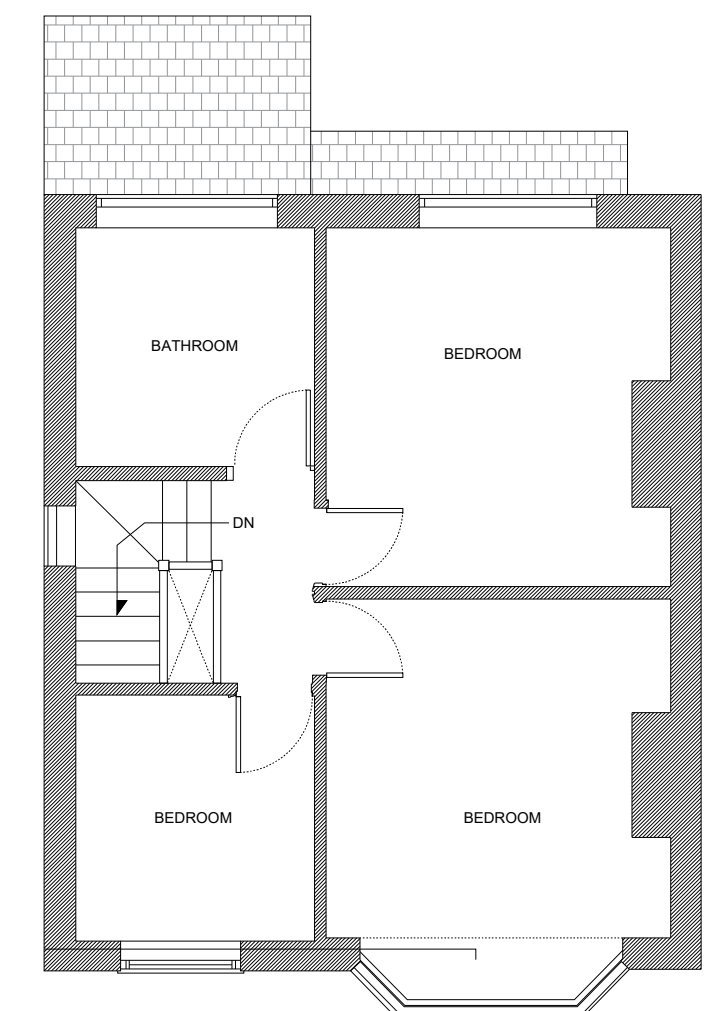

FIRST FLOOR PLAN
(1:50 on A1)

Project: Single storey rear and side extension at: 89 Darley Avenue Manchester M21 7QR 238			
Client: Mr Mohammed Ilyas			
DRG Title: Existing Plans			
Date: 18/04/2024 Scale: 1:50 on A1		Job No 24.04.00	Dwg. No A02

Subject to Planning permission and party wall agreement
All structure work to be examined and signed off by a qualified
structure engineer. All electric work done by a qualified electrician - All measurements to be checked on site.

