


REVISIONS		
REV	DATE	DESCRIPTION
P00	28.02.23	ISSUED FOR STAGE 3
P01	17.04.23	ISSUED FOR PLANNING
C01	08.12.23	ISSUED FOR CONSTRUCTION
C02	29.02.24	ISSUED FOR CONSTRUCTION
P02	02.07.24	ISSUED FOR NON-MATERIAL AMENDMENT

KEY PLAN

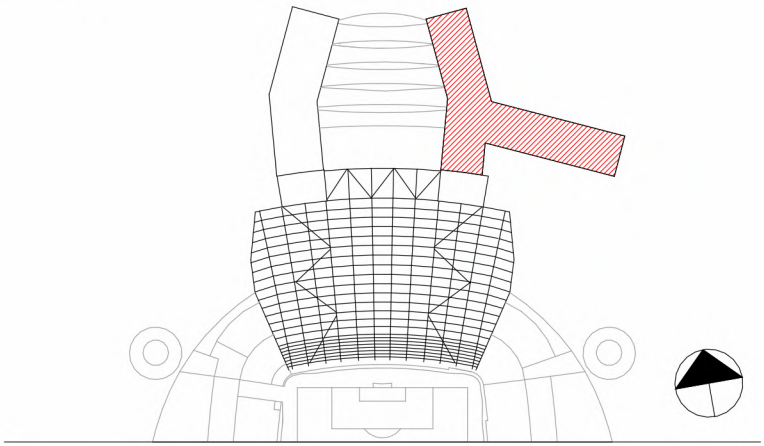

CLIENT



© COPYRIGHT. ALL RIGHTS RESERVED

THIS WORK IS COPYRIGHT AND CANNOT BE REPRODUCED OR COPIED IN ANY FORM OR BY ANY OTHER MEANS (GRAPHIC, ELECTRONIC OR MECHANICAL INCLUDING PHOTOCOPYING) WITHOUT THE WRITTEN PERMISSION OF POPULOUS ANY LICENSE, EXPRESS OR IMPLIED, TO USE THIS DOCUMENT FOR ANY PURPOSE WHATSOEVER IS RESTRICTED TO THE TERMS OF THE AGREEMENT OR IMPLIED AGREEMENT BETWEEN POPULOUS AND THE INSTRUCTING PARTY.

USE FIGURED DIMENSIONS IN PREFERENCE TO SCALED. CHECK ALL DIMENSIONS ON SITE BEFORE FABRICATION OR SETTING OUT.

ARCHITECT

POPULOUS®

14 BLADES COURT | DEODAR ROAD | LONDON | SW15 2NU | UNITED KINGDOM
TELEPHONE +44 (0)20 8874 7666 FACSIMILE +44 (0)20 8874 7470
ALL PRODUCTION & INTELLECTUAL PROPERTY RIGHTS RESERVED © POPULOUS 2009

PROJECT NAME


MCFC NORTH EXPANSION

DRAWING TITLE

HOTEL ELEVATIONS


STATUS		RIBA STAGE		PROJECT NO.			
A5		5		4348			
DATE		SCALE		SIZE			
28/02/23		1 : 500		A1			
DRAWN	CHECKED	APPROVED					
AM	CF	MT					
PROJECT	ORIGIN	ZONE	LEVEL	TYPE	ROLE	DRAWING	REV
NSE-POP-NS- ZZ-DR- A - 000304							P0

3. Brick plinth 4. Aluminium cladding 5. Curtain wall glazing 1. Facade fins 2. LED Screen

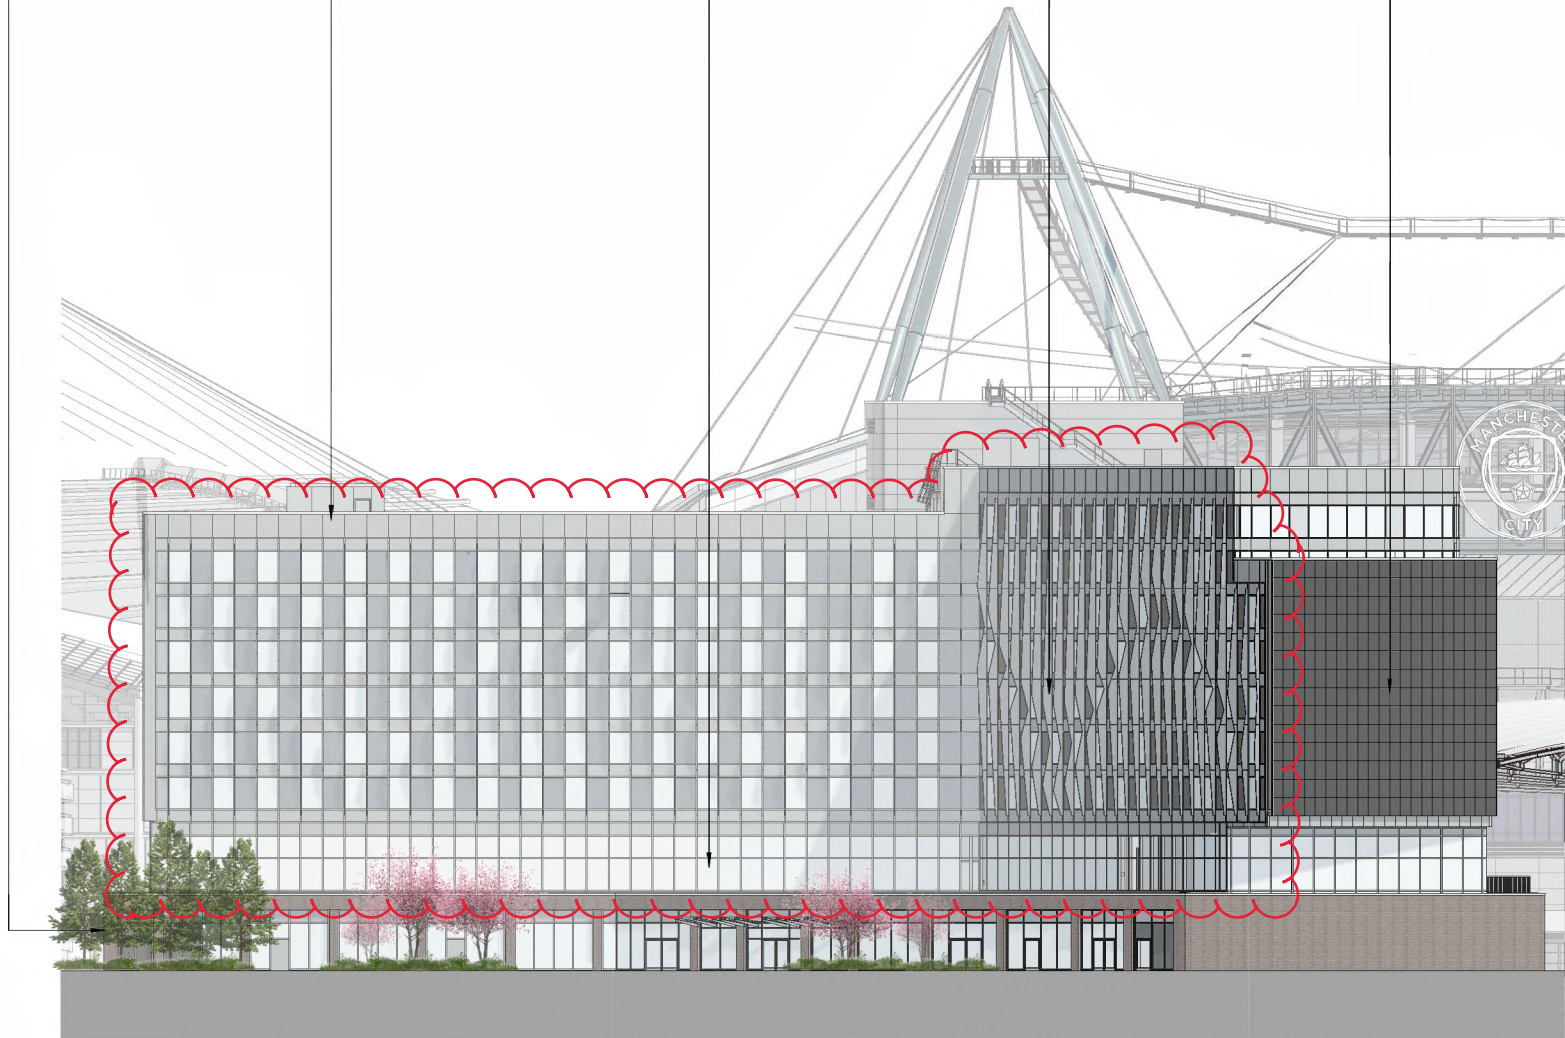


1 NORTH ELEVATION - HOTEL
1: 500

3. Brick plinth 5. Curtain wall glazing 4. Aluminium cladding 1. Facade fins

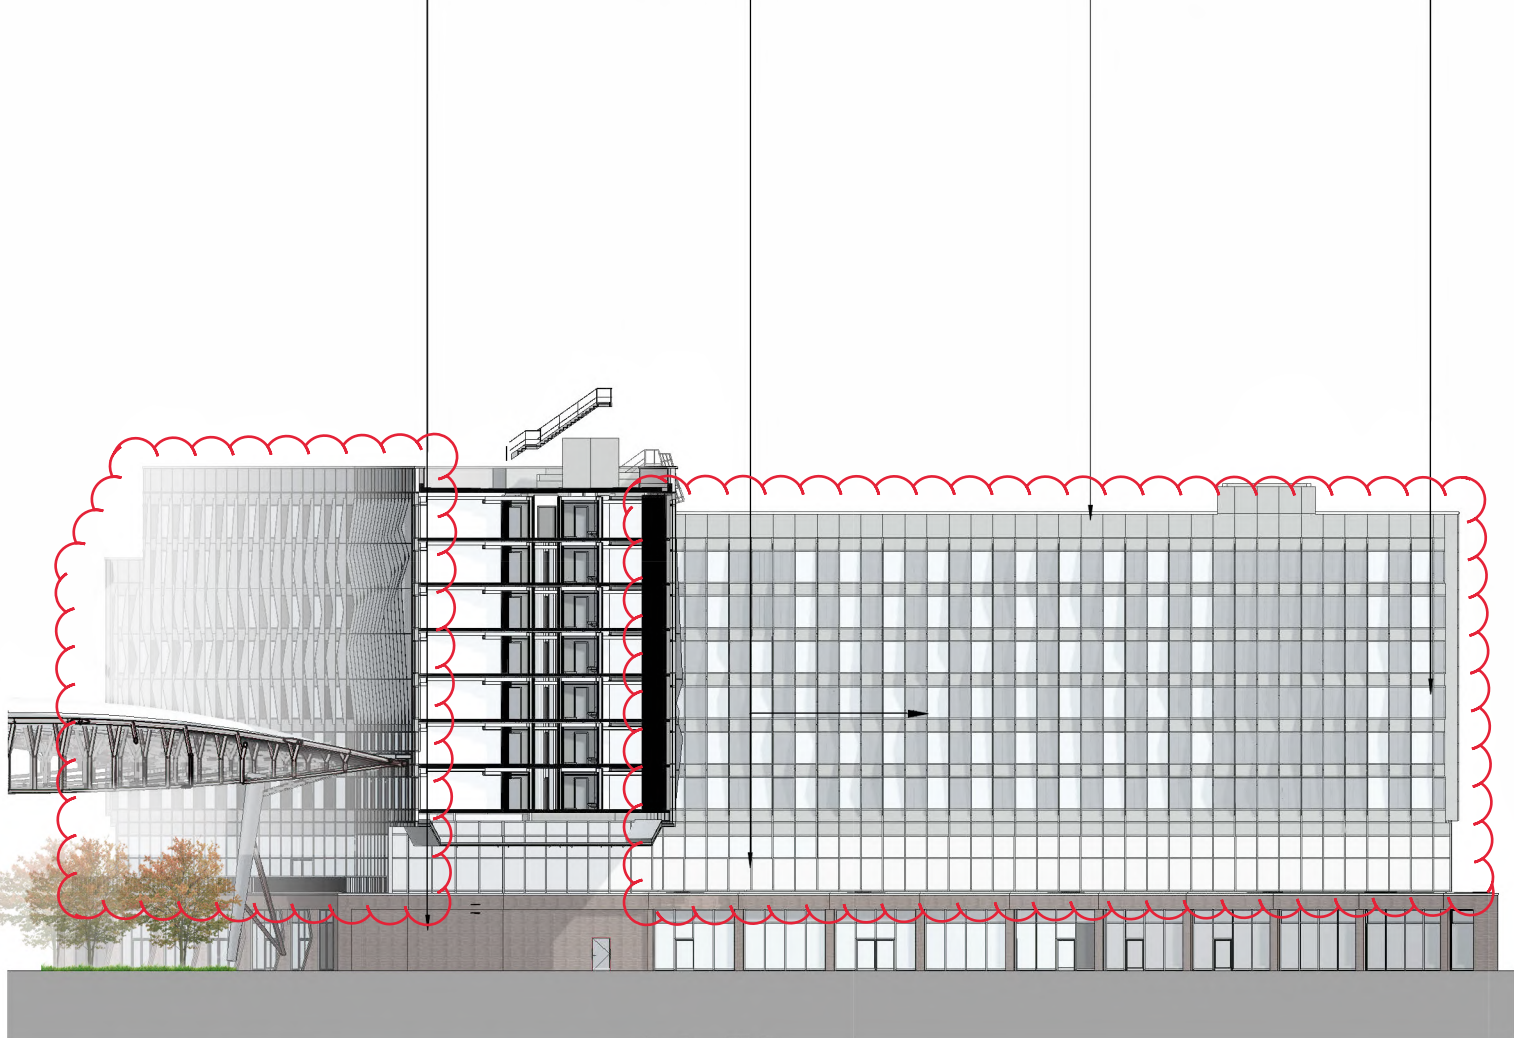


2 SOUTH ELEVATION - HOTEL
1: 500

2. LED Screen 3. Brick plinth 4. Aluminium cladding 5. Curtain wall glazing 1. Facade fins

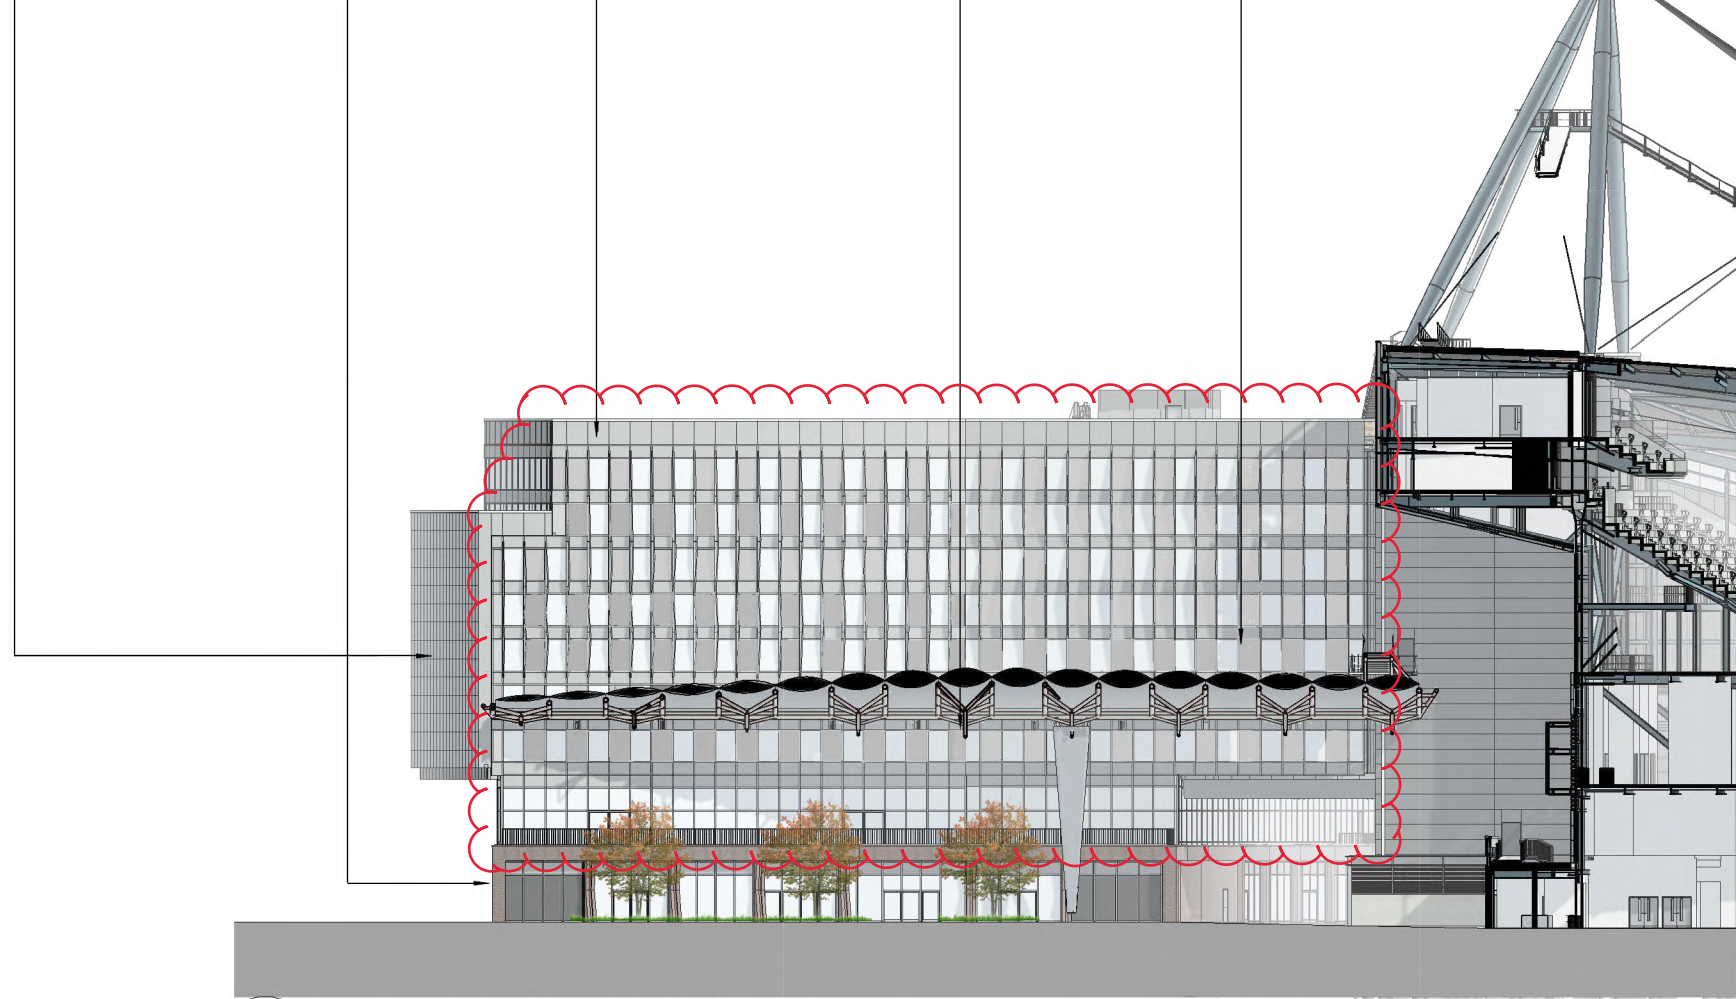

3 WEST ELEVATION - HOTEL
1: 500

2. LED Screen 3. Brick plinth 5. Curtain wall glazing 1. Facade fins

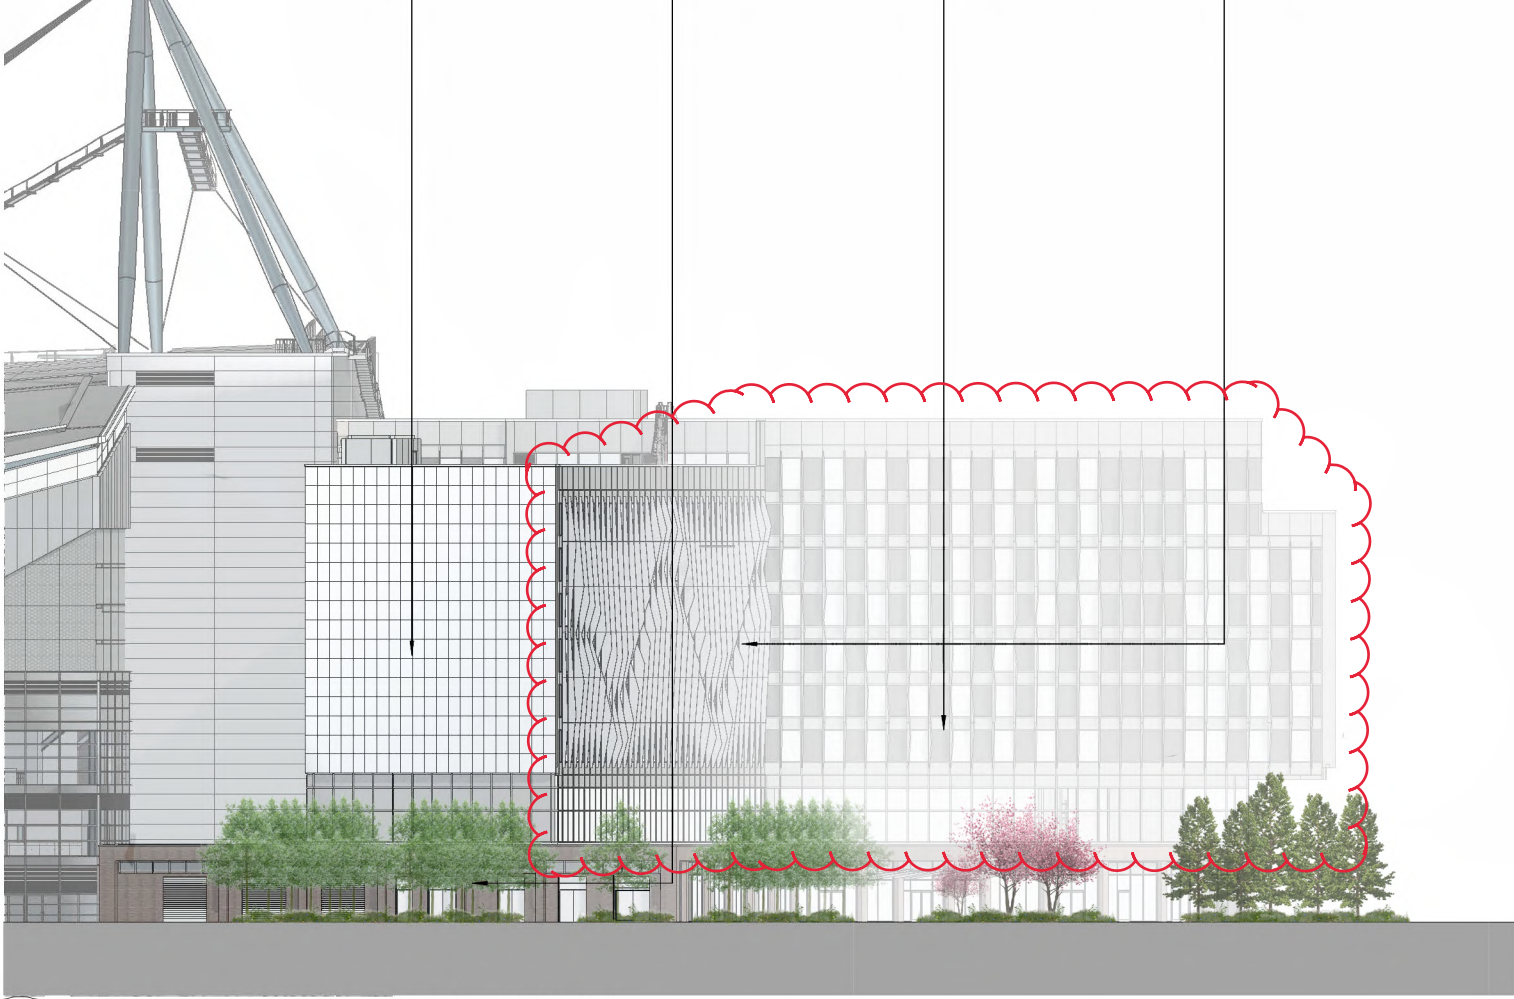


4 EAST ELEVATION - HOTEL
1: 500




1. Facade fins



2. LED Screen

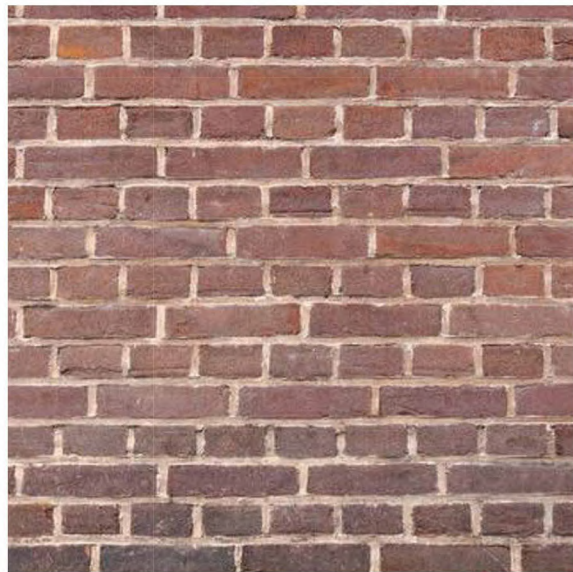


3. Brick plinth

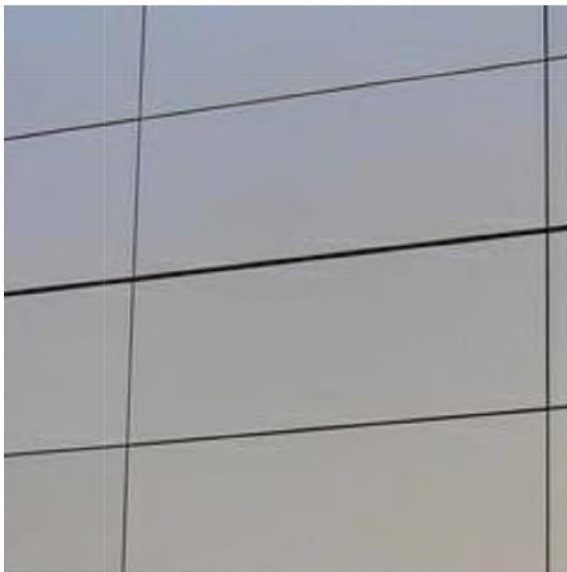


4. Aluminium cladding



5. Curtain wall glazing

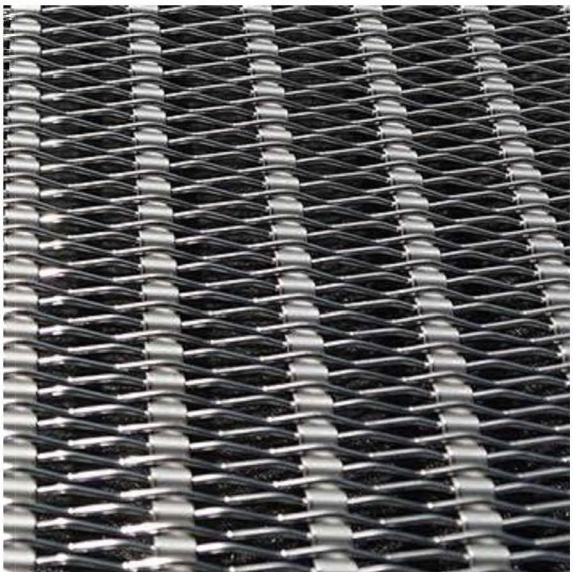

6. Metal mesh

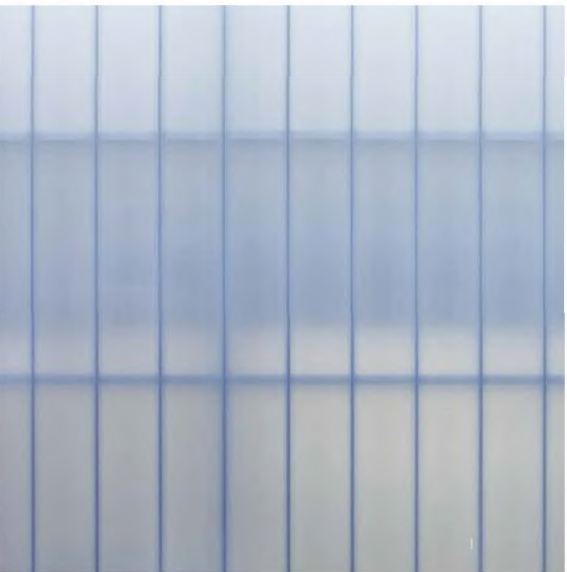

7. Polycarbonate panels