

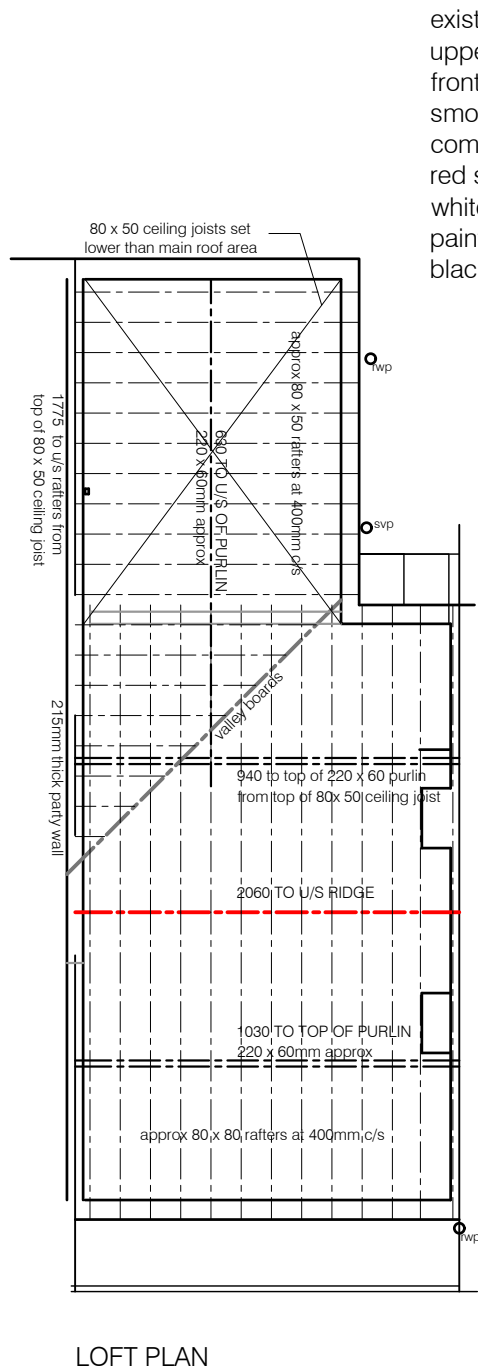
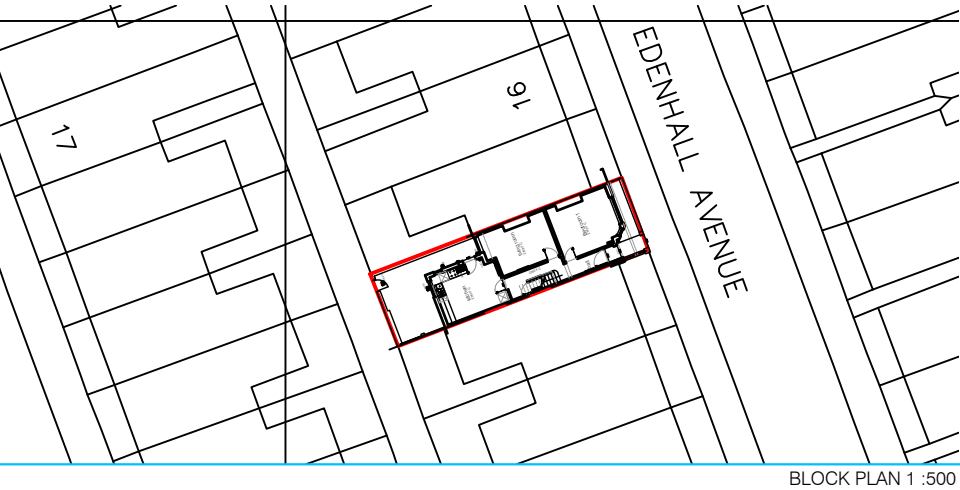
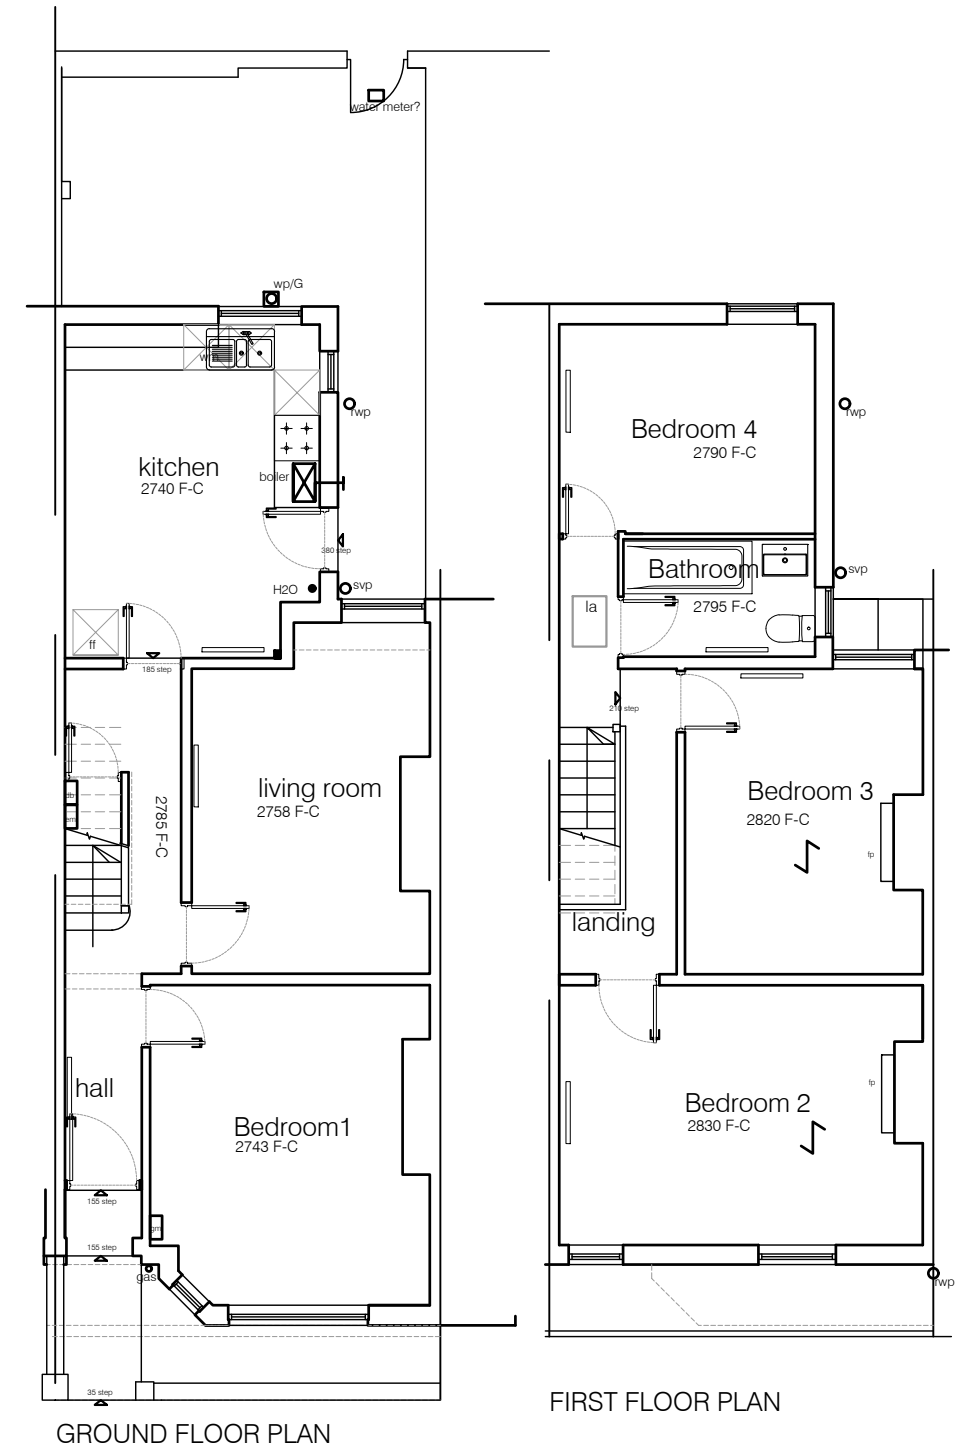
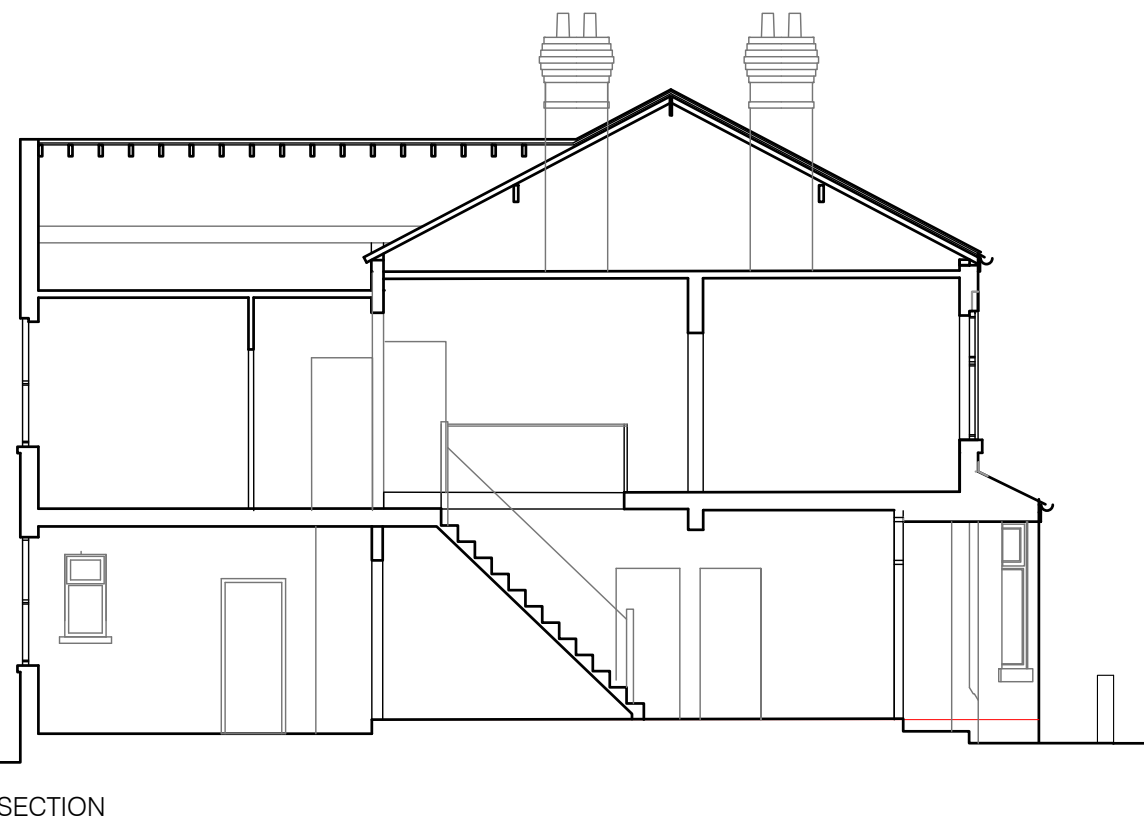
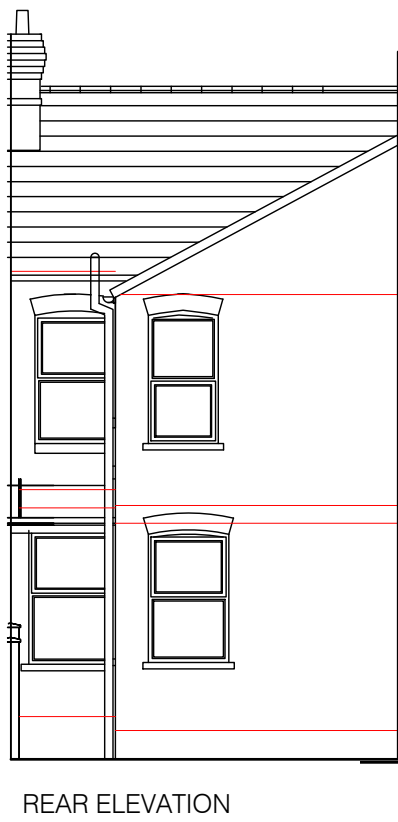


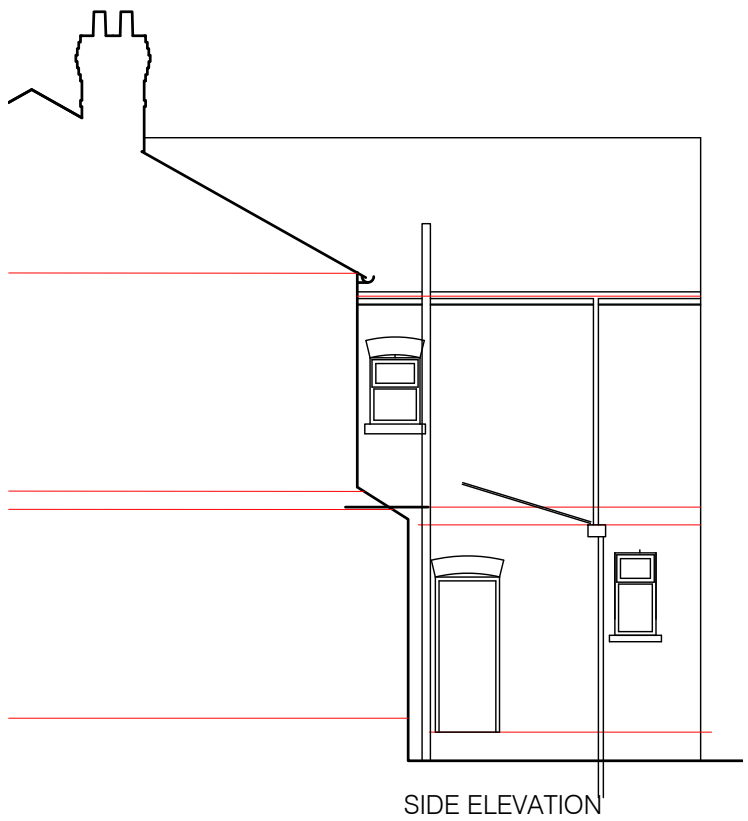


existing external finishes:
upper roof - natural grey slate
front lower roof clay tiles
smooth red facing brick to front elevation
common brick to rear elevations with
red smooth brick to heads
white upvc framed d/g windows
painted stone lintols and cills
black fascias and rainwater goods

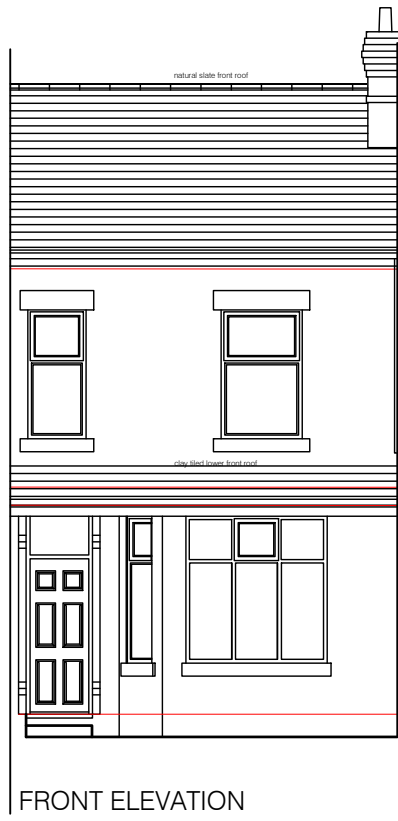

Simon R Miles
Chartered Architect
Didsbury
Manchester
T: 07778 137830
E: srmilesarchitect@gmail.com

Revision	Date	Revision note

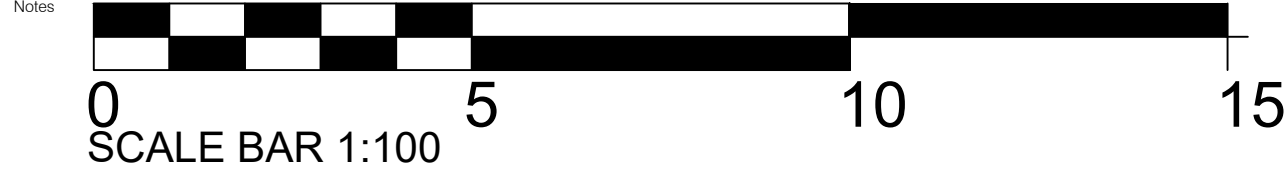

Project :
20 EDENHALL AVE. LEVENSHULME
Title :
PLANS & ELEVATIONS AS EXISTING
Drawing number :
23 404 PL100
Client :
Mr J McDonald
Scale :
100@A3
Date :
23.11.2023
CAD Ref :
23 404
Drawn by :
SRM

