


P Planning Submission		13.07.2018	SN
issue description		date	drawn checked
DRAWING STATUS			
P-PLANNING	T-TENDER	C-CONSTRUCTION	R-RECORD
PLANNING			
 Ibelin Architecture			
59 Kensington Road // Chorlton // Manchester // M21 9WU // T: 07768 512 588 // E: Info@ibelin.co.uk // W: www.ibelin.co.uk			
Client: Mr. D. & Mrs. A. Shaw and Mr. H. Saunders			
Job: 7 & 9 Harkerside Close, Chorlton, Manchester. M21 8XQ.			
Title: Ground Floor Plan - Existing			
Scale: 1:50 @ A3			
Job Number	Drawing Number	issue	
1901	002	P	

GENERAL NOTES

1. Dimensions must not be scaled from this drawing. Any discrepancies are to be discussed with Itelin Architecture.
2. Itelin Architecture is to be notified of any discrepancies in writing.
3. All dimensions are in millimetres unless otherwise stated.
4. All dimensions should be verified on site before commencement of any work.
5. Copyright to remain the property of Itelin Architecture in accordance with the Copyright, Designs and Patents Act 1988.

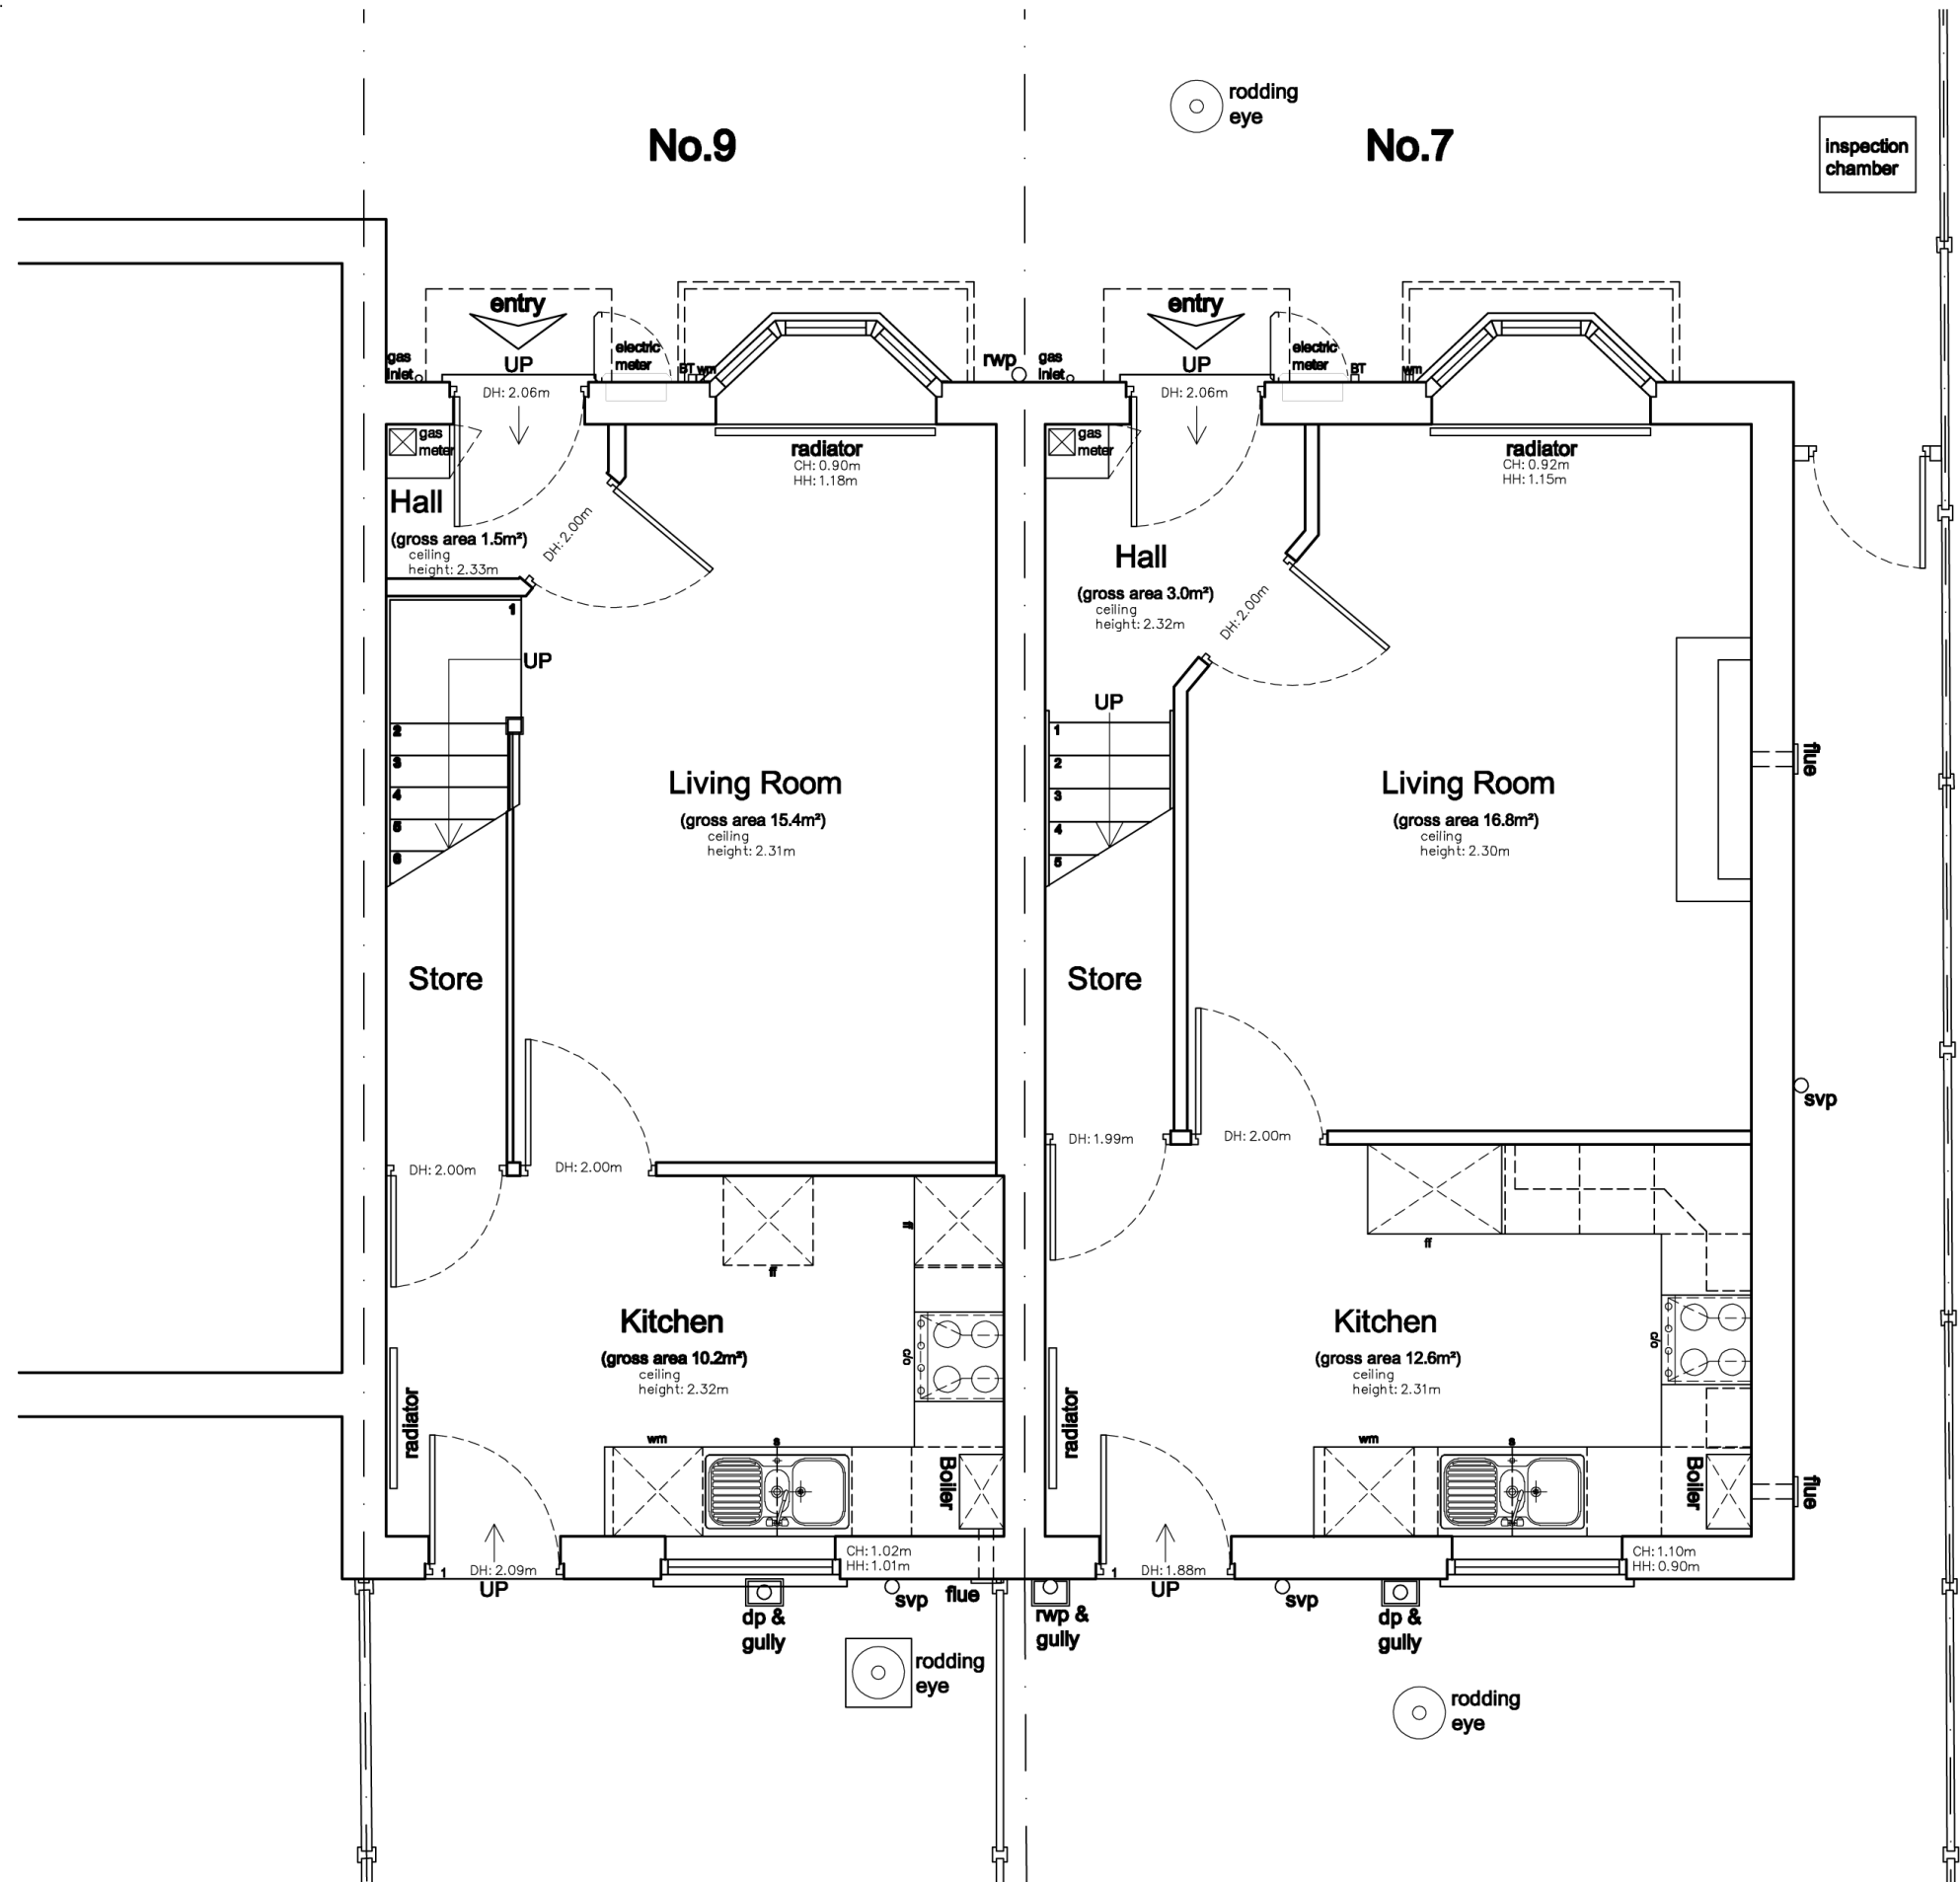

Ground Floor Plan - Existing scale 1:50 @ A3