


3B5P - Block Type F - Block 12




Proposed Front Elevation Block 12

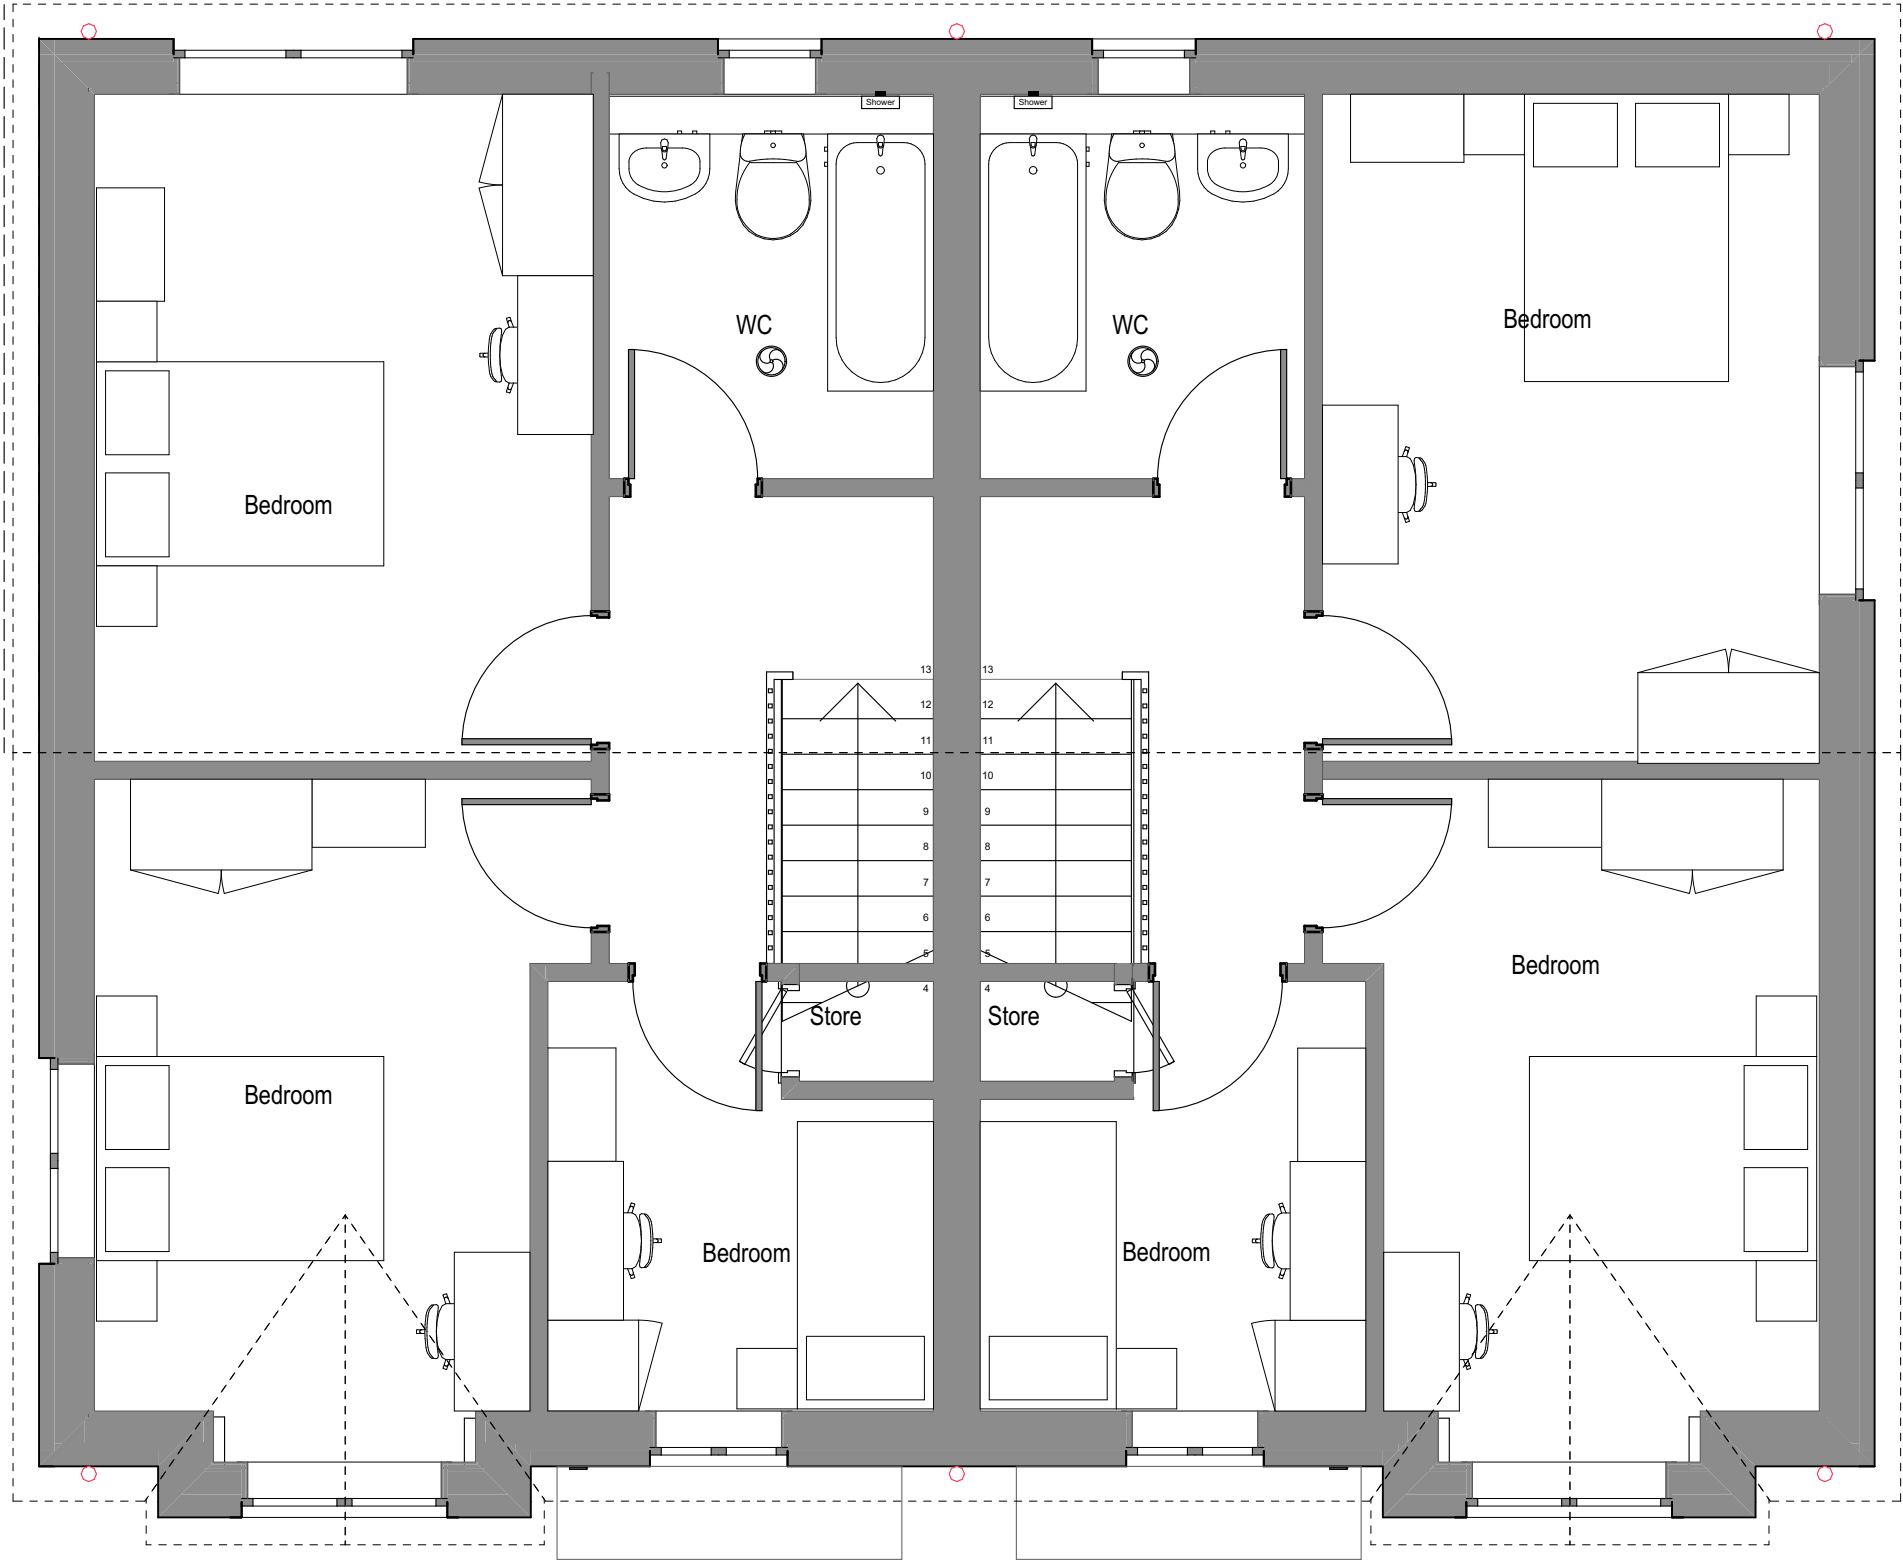

First Floor

1:50

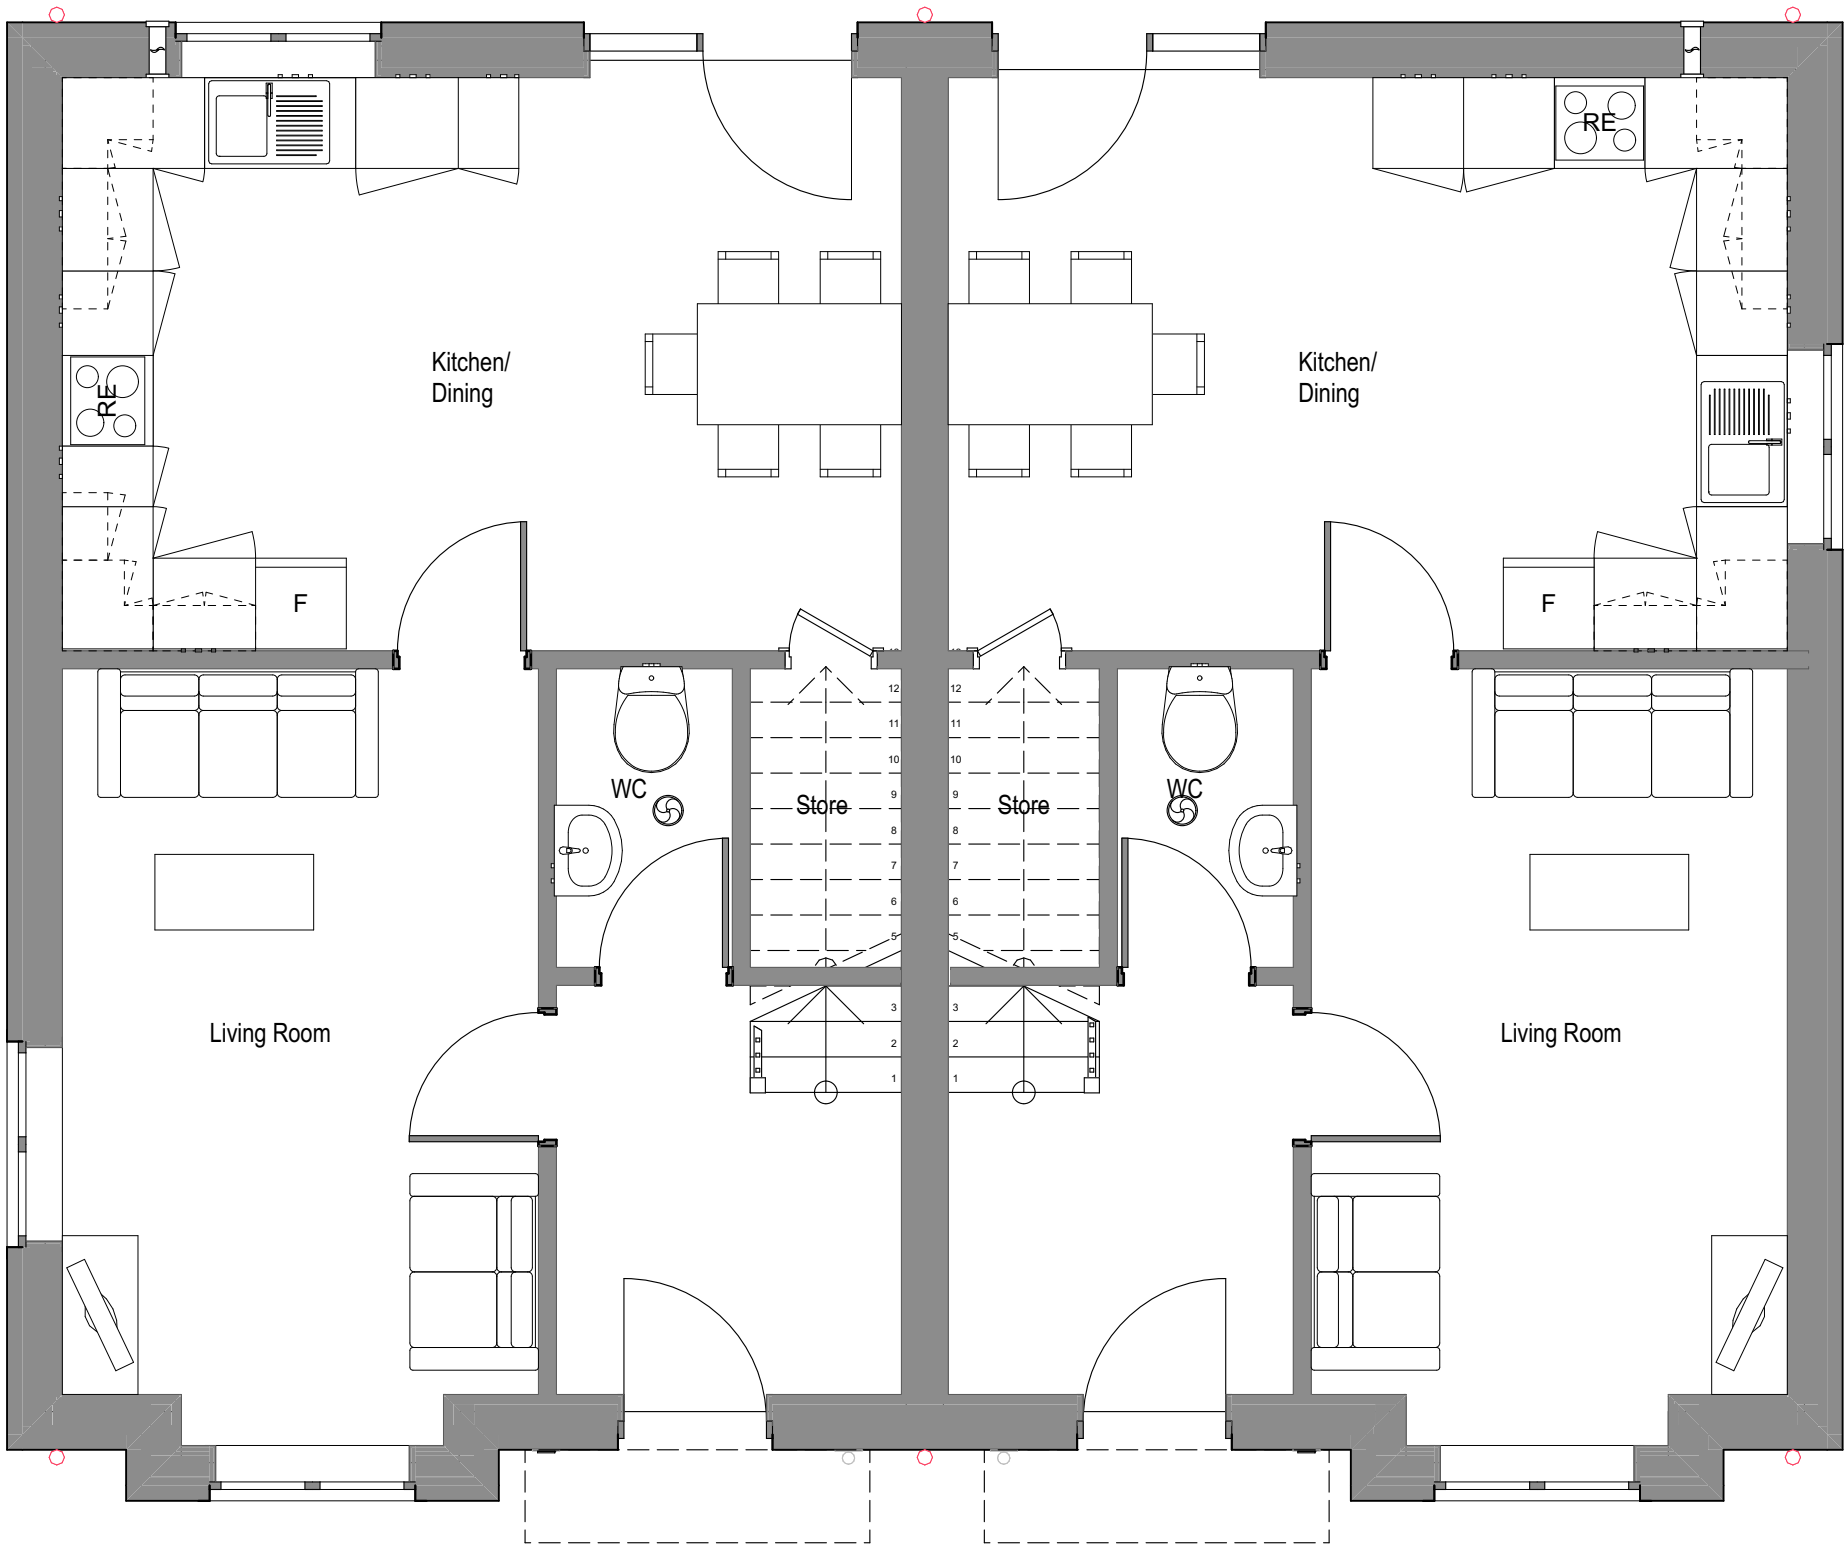

Ground Floor

1:50

PROJECT

Charlestown, White Moss
Road and Dam Head Drive -
P500 Phase 1 Site

TITLE

3B5P - Block Type F - Block
12

SIZE

A1

STATUS

PLANNING

PROJECT No.

1785

DRAWING No.

PL.014A

DRAWN by

CM

CHECKED

DS

DATE

NOV 22

SCALE (1:1.67)

1:1.67

4a Rock Mill Lane, New Mills, SK22 3BN

e-mail: admin@John McCall.co.UK

No. 1 Arts Village, Henry Street, Liverpool L1 5BS

Tel: 0151 707 1818 Fax: 707 1819

JOHN MCCALL ARCHITECTS LTD