


Do not scale from this drawing.
The contractor is to check all dimensions on site and report any discrepancies to MHA.
© 2023 Michael Hyde and Associates. All rights reserved. This drawing has been produced for The Medicines Evaluation Unit Ltd for MEU Extension Phase 3 and is not intended for use by any other person or any other purpose.
MHA Architects is a trading name of Michael Hyde and Associates, a limited company registered in England and Wales under company number 1178091 whose registered office is at Suite 1B, 70 Spring Gardens, Manchester, M2 2BQ.

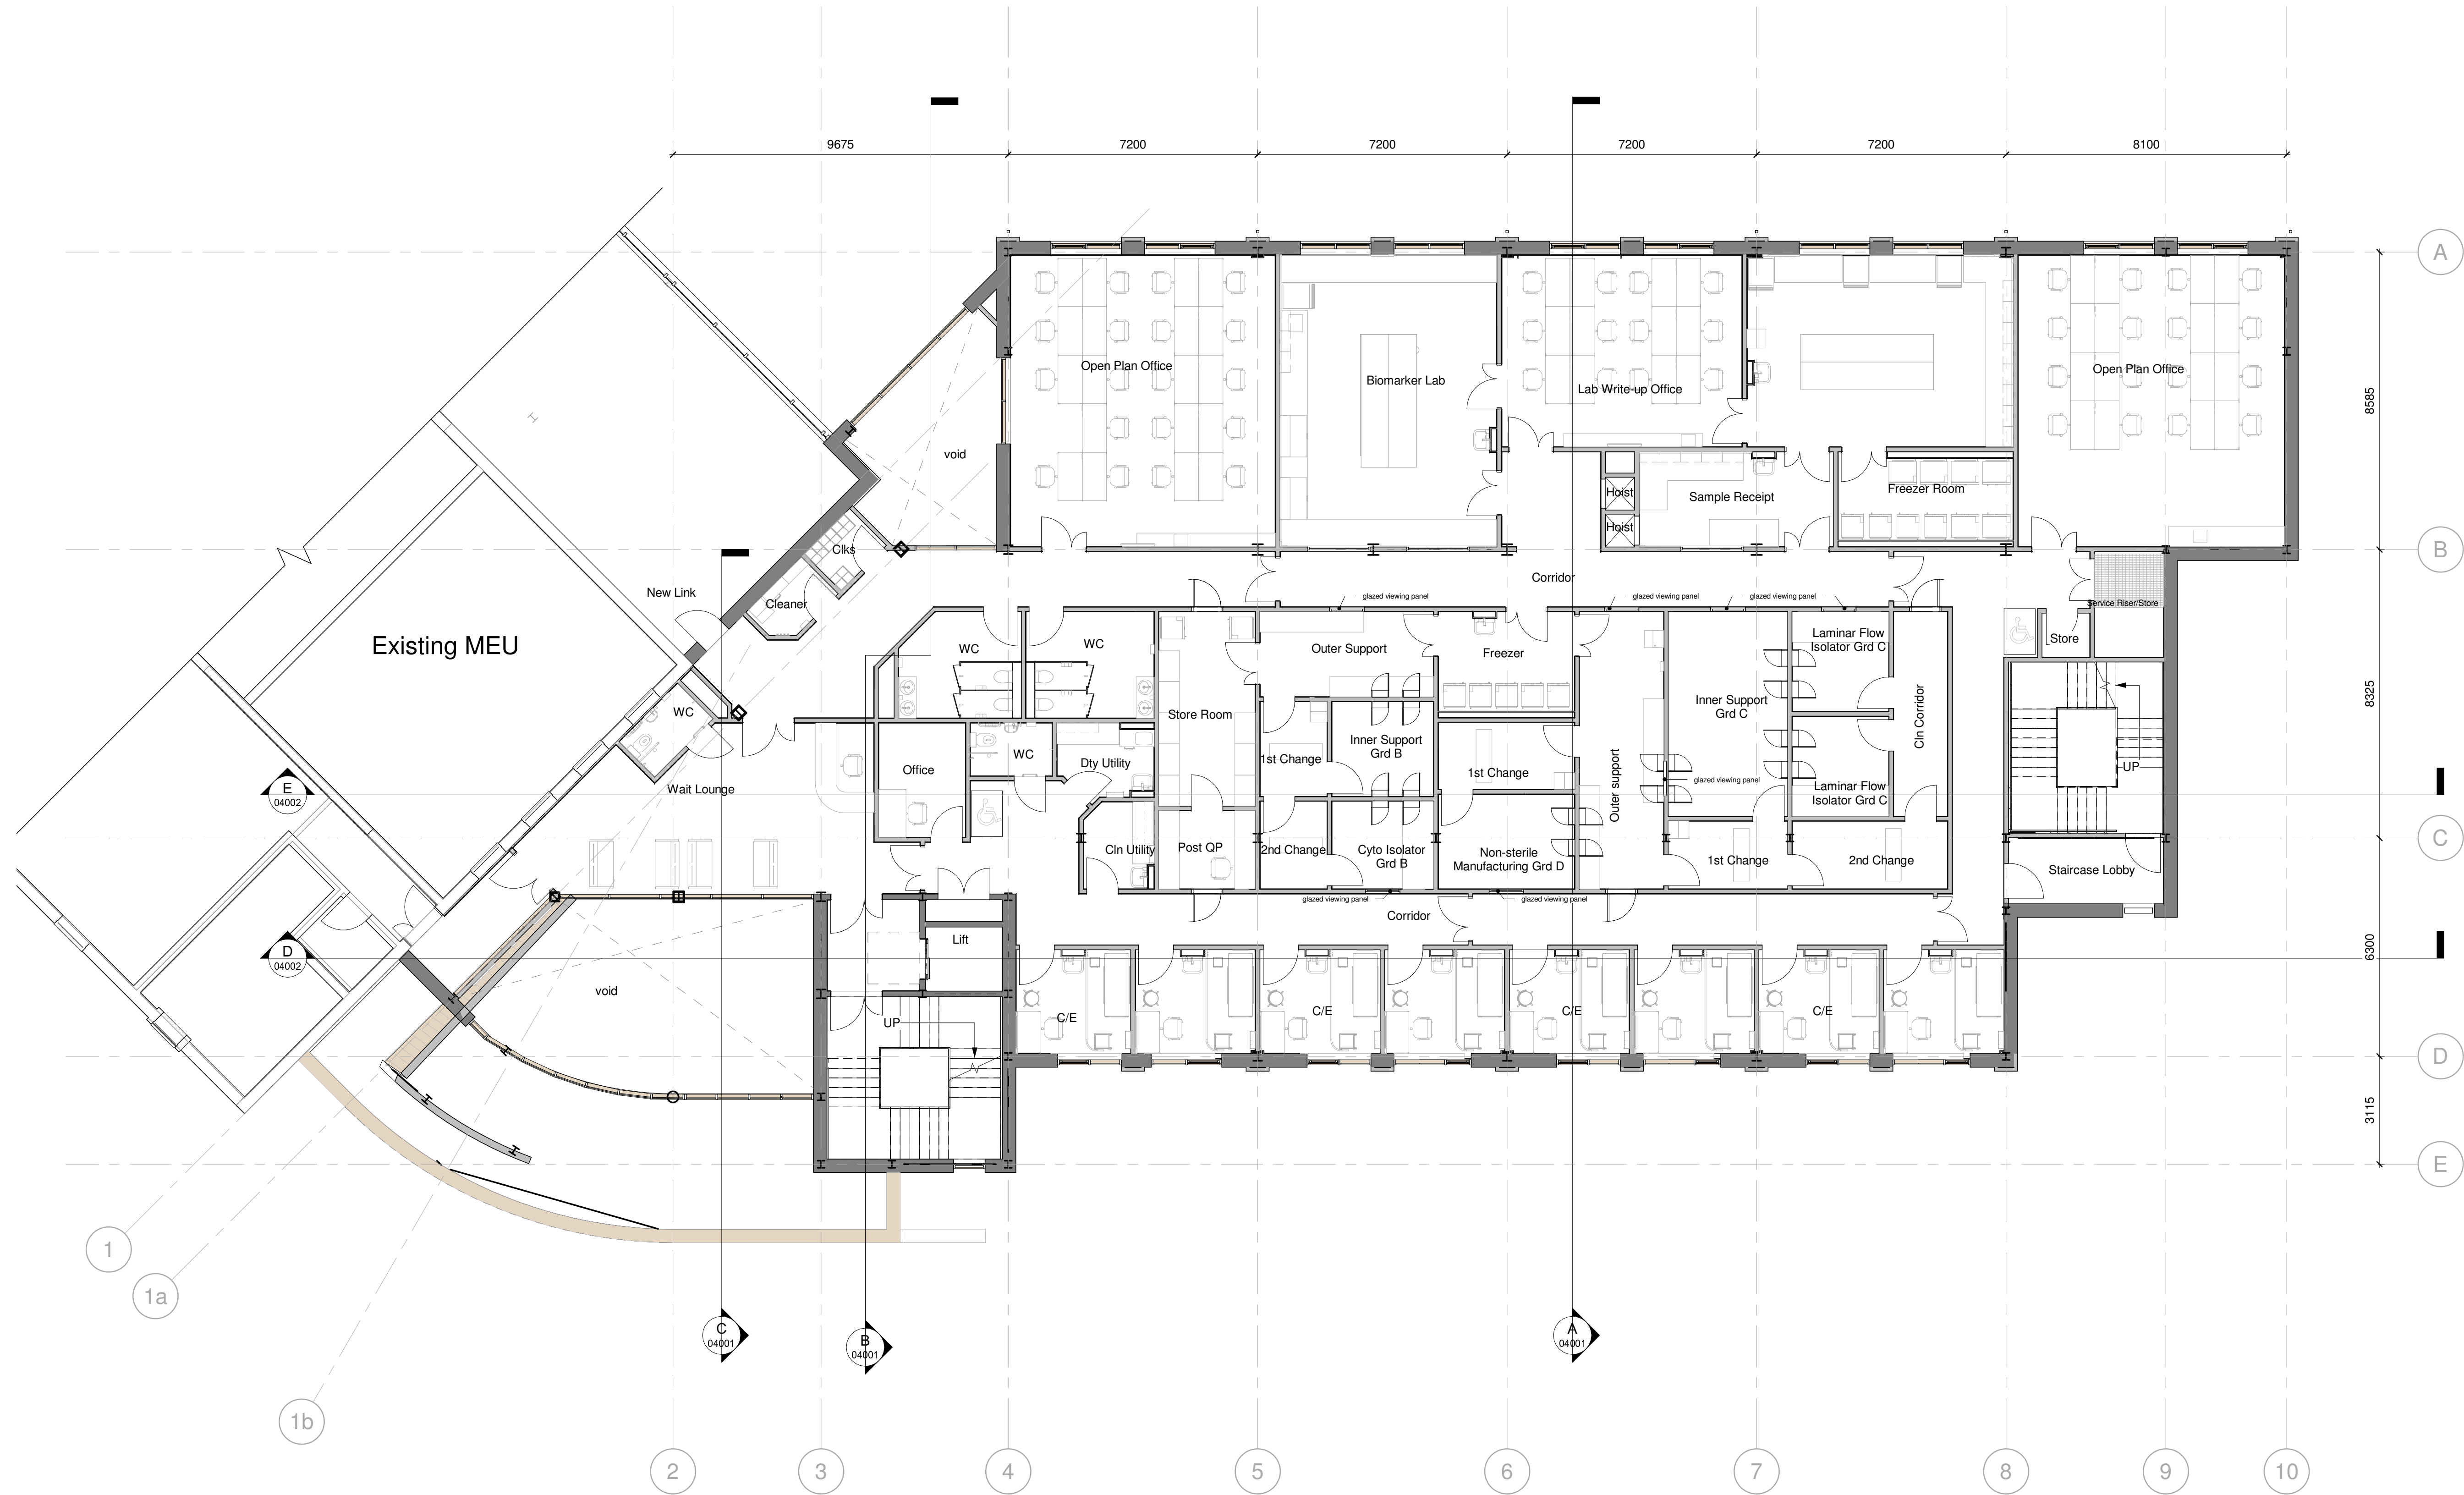

First Floor Plan
1 : 100

P3	20240613	Second floor area reduced in size	ZH	YQ
P2	202311214	General updated and Planning Issue	CS	YQ
P1	20231128	Initial Issue	ZH	JL
REV	DATE	DESCRIPTION	DRN	CHK

CLIENT
The Medicines Evaluation Unit Ltd

PROJECT TITLE
MEU Extension Phase 3

TITLE
First Floor Plan

SUITABILITY
Planning
MHA PROJECT REFERENCE
1ME06

DRAWN / CHECKED
CS / JL
INITIAL ISSUE DATE
Aug 2023
SCALE
1 : 100 @ A1

Project	Originator	Volume	Level	Type	Role	Number	Status	Revision
1ME06	MHA	B1	01	DR	A	02002	S0	P3