

- Description:**
- Furniture Type 32 - Festoon Light Post
- Material:**
- Galvanised Steel
- Colour:**
- Anthracite Grey (RAL 7016)
- Finish:**
- Posts: Polyester Powder Coated
 - Finished components to be rigid free from distortion, cracks, burrs and sharp edges and arrises.
 - Surface finishes are to be consistent in colour and level.
- Size:**
- As stated

- Fixings / Supports**
- All fixings to be anti-vandal
 - Fixings to suppliers detail and specification
 - Supports and cross bracing to suppliers detail and specification

- Foundation and Sub-Base:**
- To engineers detail and specification
 - Foundations and post to be designed to accommodate for appropriate wind loading.


- Description:**
- Furniture Type 14 - High Tensile Wire

- Material:**
- Stainless Steel


- Size:**
- Dia 8mm

- Fixings / Supports**
- All fixings to be anti-vandal
 - Fixings to suppliers detail and specification


- NOTE:**
- Fabrication Drawings:**
- Complete fabrication drawings are to be submitted to the Landscape Architect for approval prior to manufacture.

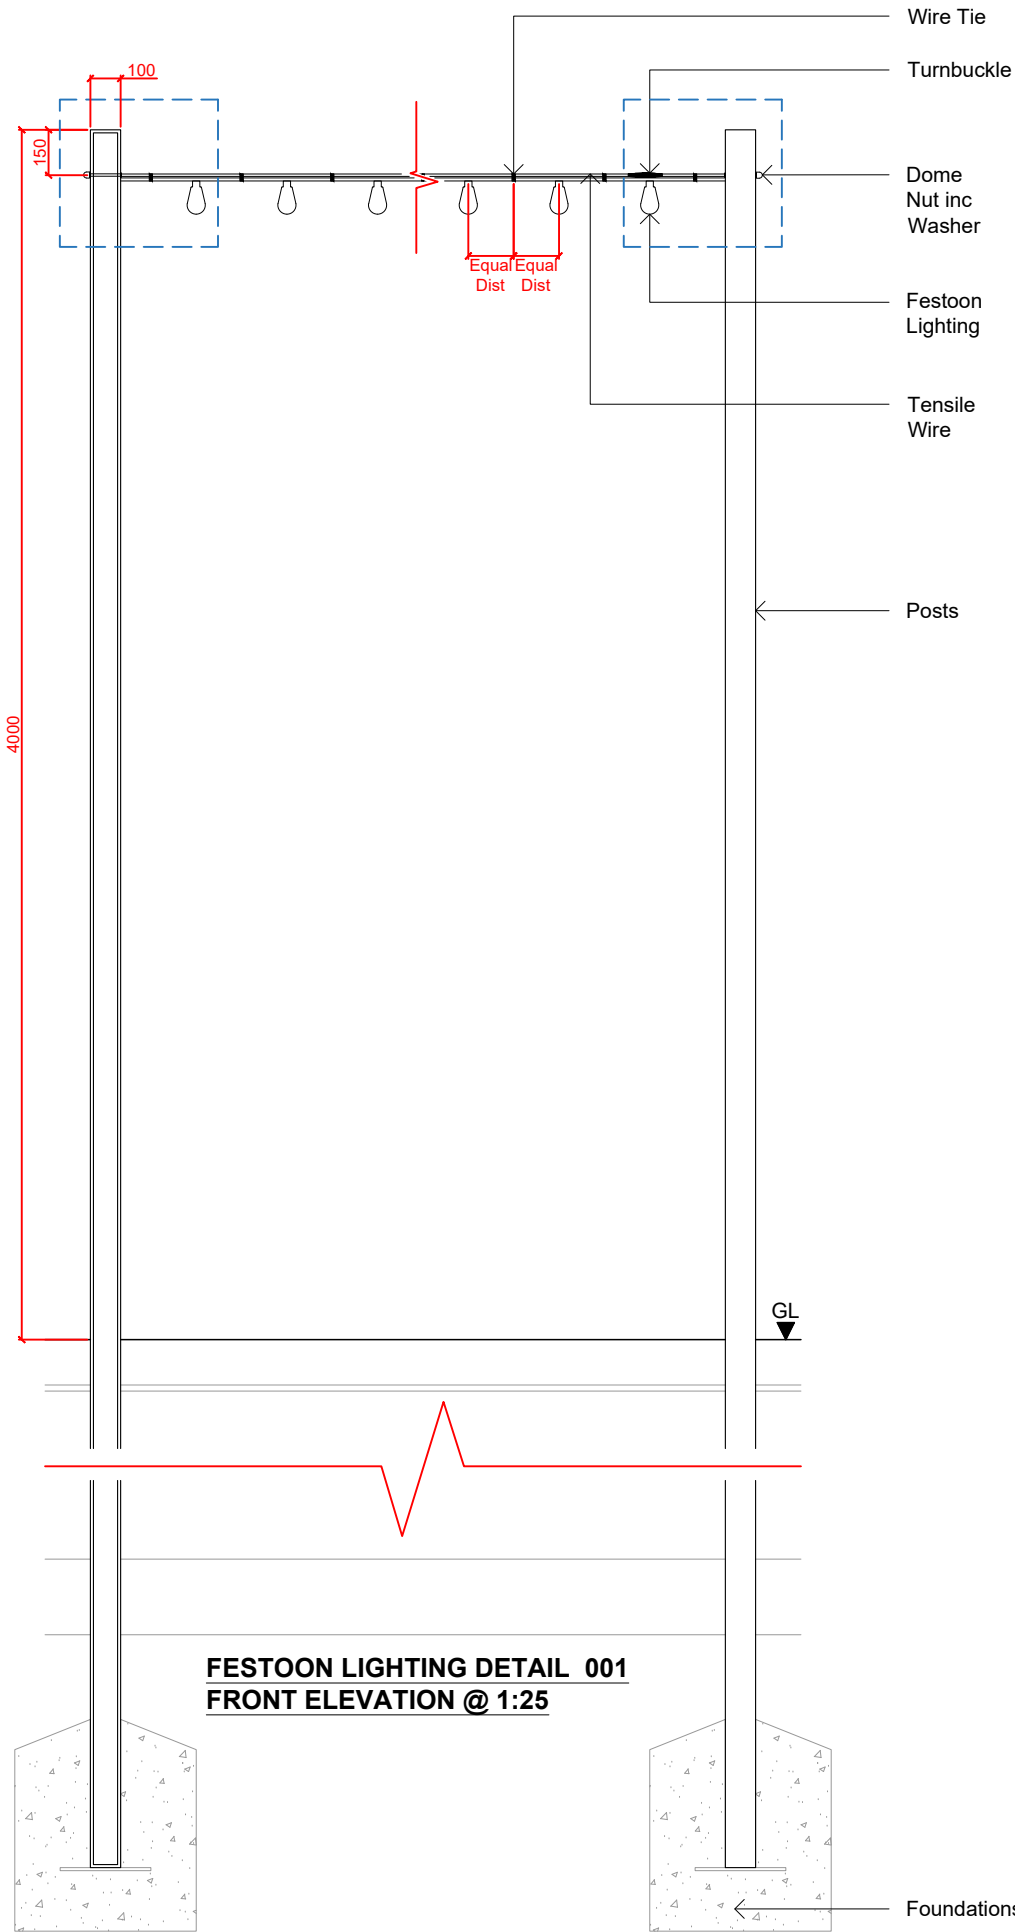

**FESTOON LIGHTING DETAIL 001
FRONT ELEVATION @ 1:25**

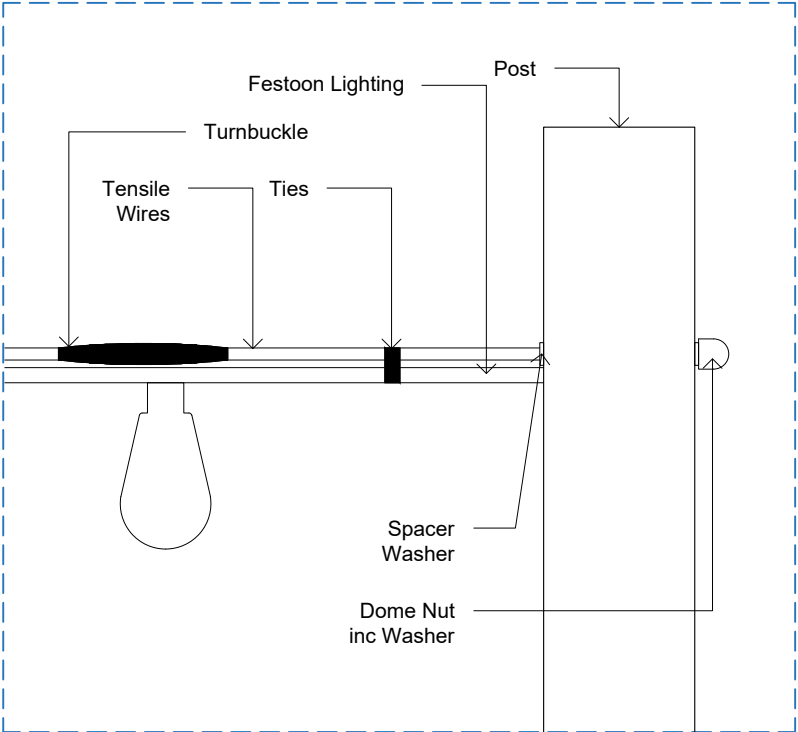

**FESTOON LIGHTING DETAIL 002
FRONT ELEVATION @ 1:5**

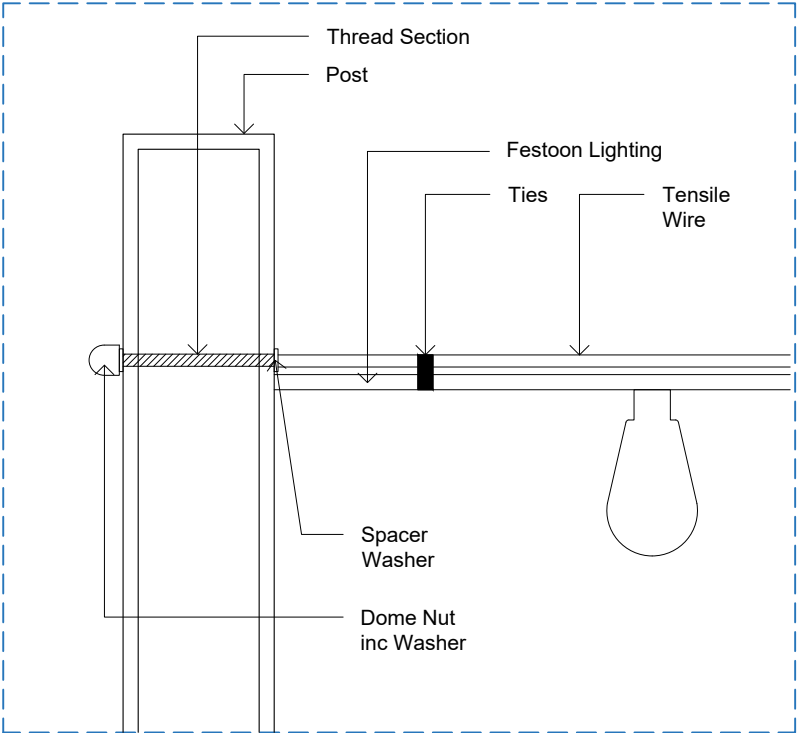

**FESTOON LIGHTING DETAIL 003
FRONT ELEVATION @ 1:5**

- NOTES**
1. This drawing is to be read in conjunction with all other drawings and specifications.
 2. Do not scale off this drawing. Written dimensions to be taken only.
 3. Any discrepancies found between this drawing and other drawings and specifications in the construction documents must be referred to the Landscape Architect prior to work commencing.
 4. This drawing must not be copied in whole or in part without prior written consent of Optimised Environments Ltd.

DRAWING INFORMATION BASED UPON

Emapsite: © Crown copyright and database rights 2019 Ordnance Survey 0100031673.
OS OpenData: Contains OS data © Crown copyright and database right (2019).
Google Earth: Please show the attribution statement shown on the Google map or image that you are using.
Topographical Survey: Please reference surveyor's survey.

CDM INFORMATION

1. To be completed

02	Colour Update Stage 4 Issue	SB CO	03.04.24 05.05.23
Issue	Revision	Initial	Date

open
optimised environments

optimised environments ltd

EDINBURGH 2nd Floor | Quartermile Two | 2 Lister Square | Edinburgh | EH3 9GL
t 0131 221 5920 w optimisedenvironments.com

LONDON Unit 6 | 36-42 New Inn Yard | Shoreditch | London | EC2A 3EY
t 0203 984 4022 w optimisedenvironments.com

MANCHESTER 86 Princess Street | Manchester | M1 6NG
t 0161 696 7550 w optimisedenvironments.com

Optimised Environments Ltd. Registered in Scotland SC359690.
Registered address: 2nd Floor | Quartermile Two | 2 Lister Square | Edinburgh | EH3 9GL

Client
Downing Living (Manchester) Limited

Project
PLOT 11 FIRST STREET SOUTH
Manchester

Drawing Title
**Furniture Type 32 (FT32)
Festoon Lighting**
Page 1 of 1

Scale Bar	North
0.25m 0.50m 0.75m 1.00m 1.25m	
Scale: 1:25@A3	Date: 23.09.22
By: CO	Status: TENDER
Checked: AW	Approved: AW

Drawing Number M90183_50013	Rev 02
---------------------------------------	------------------