

NOTES



DO NOT SCALE FROM THIS DRAWING.
ALL DIMENSIONS TO BE CHECKED ON SITE.
(DRAWINGS MAYBE SCALED FOR LOCAL AUTHORITY & PLANNING PURPOSE ONLY)
COPYRIGHT PROTECTED.

ORIGINAL A1


FOR PLANNING
DO NOT USE FOR CONSTRUCTION

CONSULTANT REFERENCES IN DRAWING:


STRUCTURAL - REF/REVISION

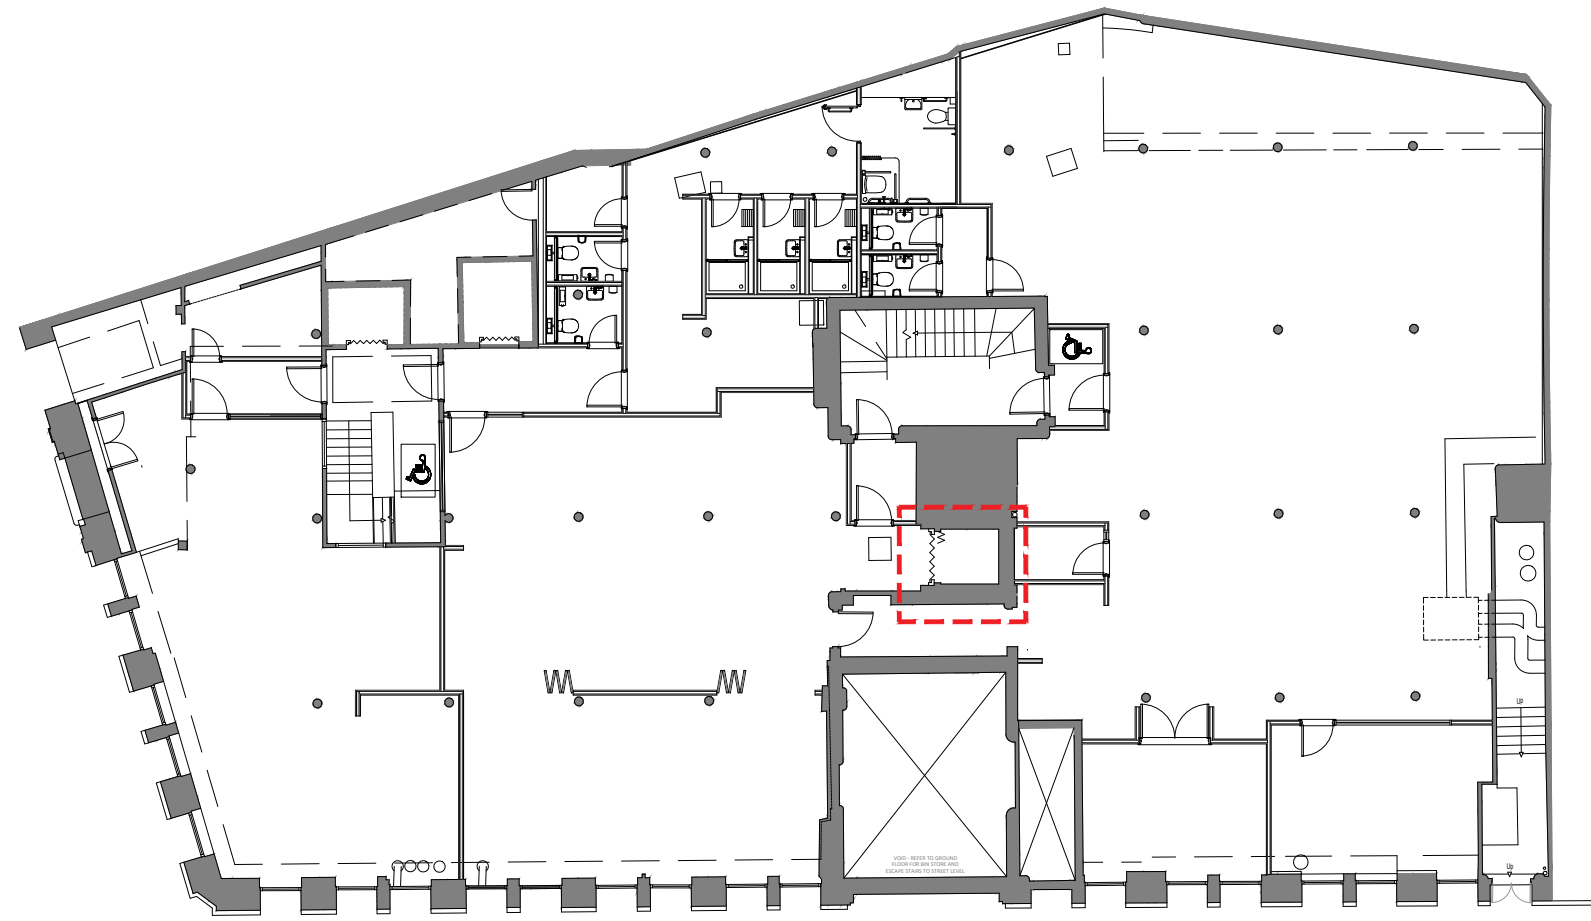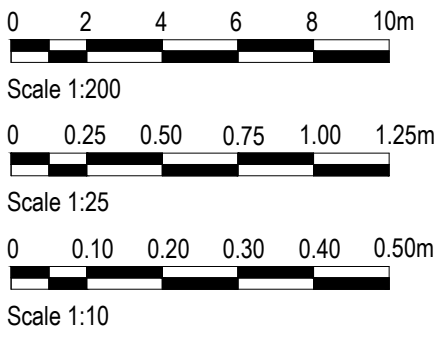


01 BASEMENT FLOOR PLAN
521 SCALE - 1:200 @ A1 AS PROPOSED

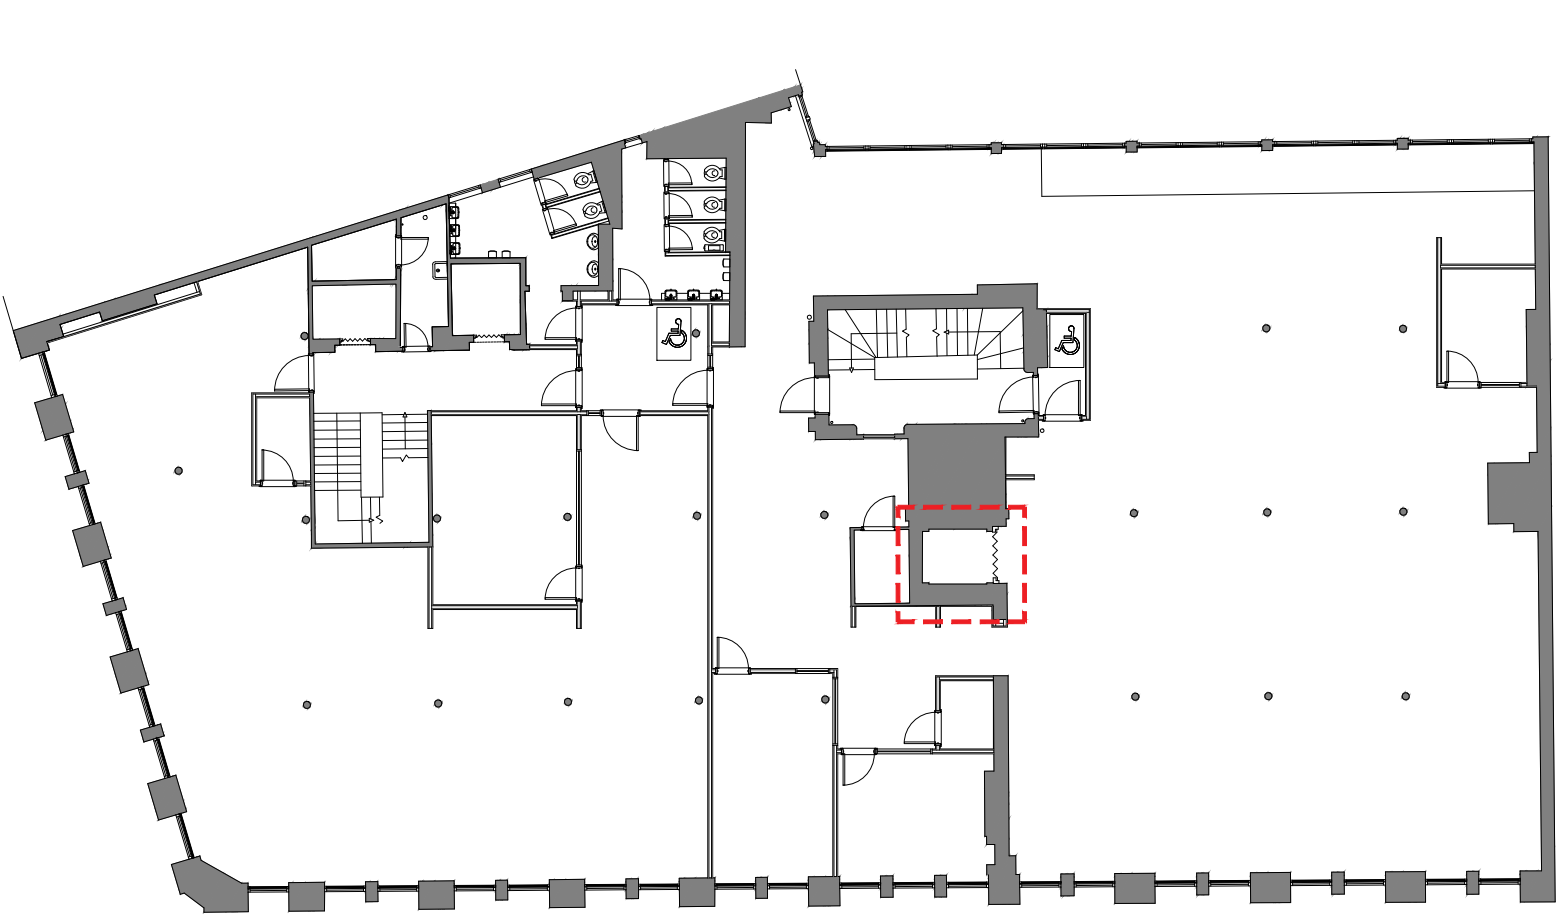


02 FIRST FLOOR PLAN
521 SCALE - 1:200 @ A1 AS PROPOSED

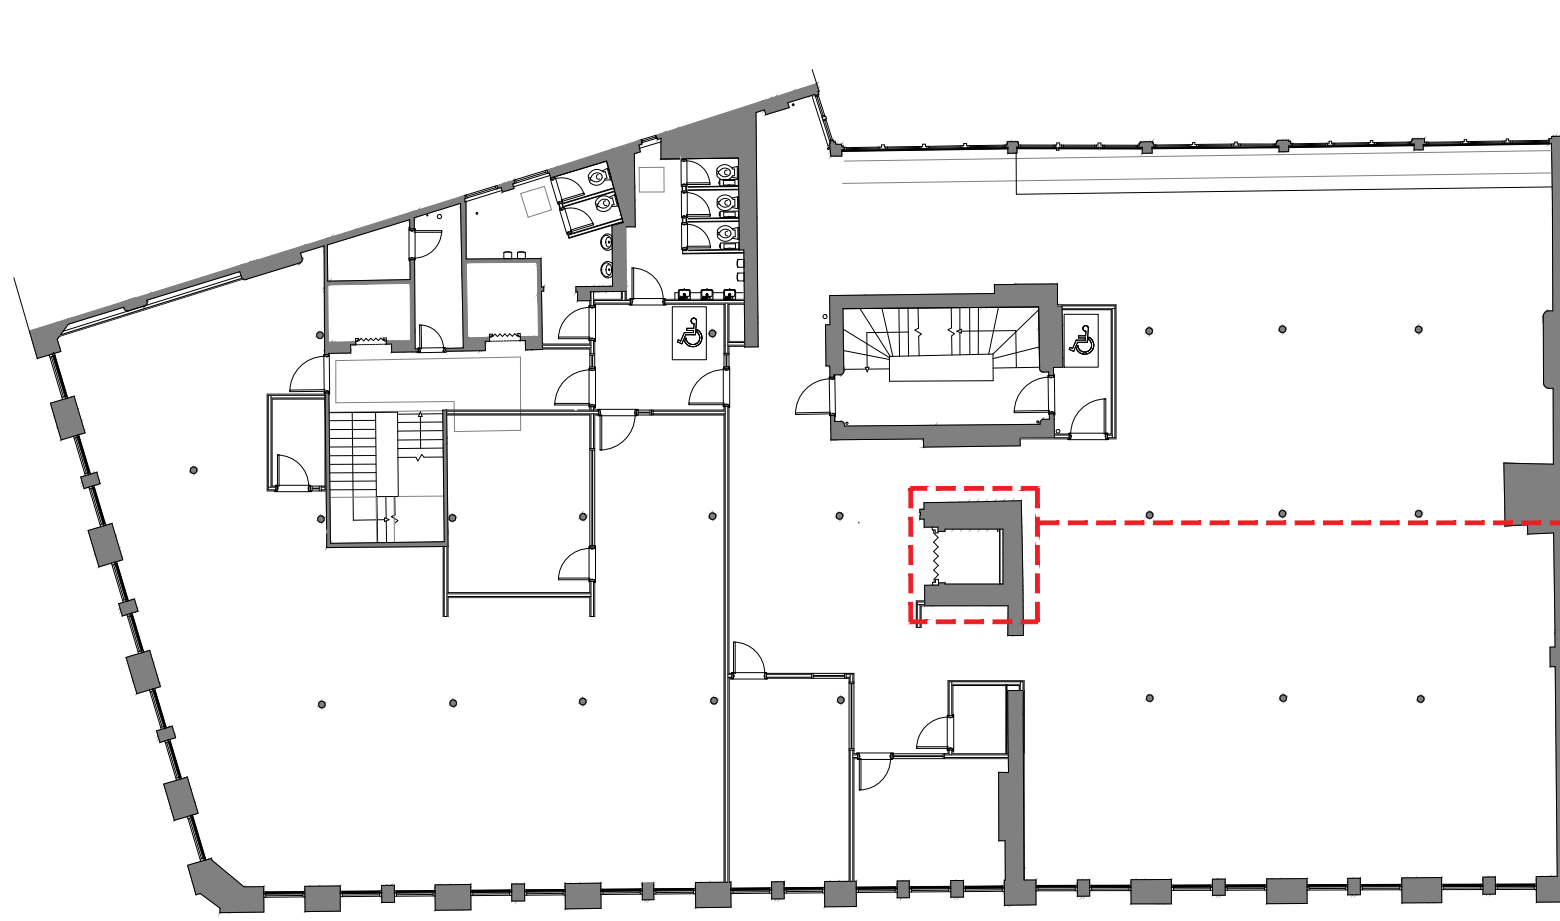


03 SECOND FLOOR PLAN
521 SCALE - 1:200 @ A1 AS PROPOSED

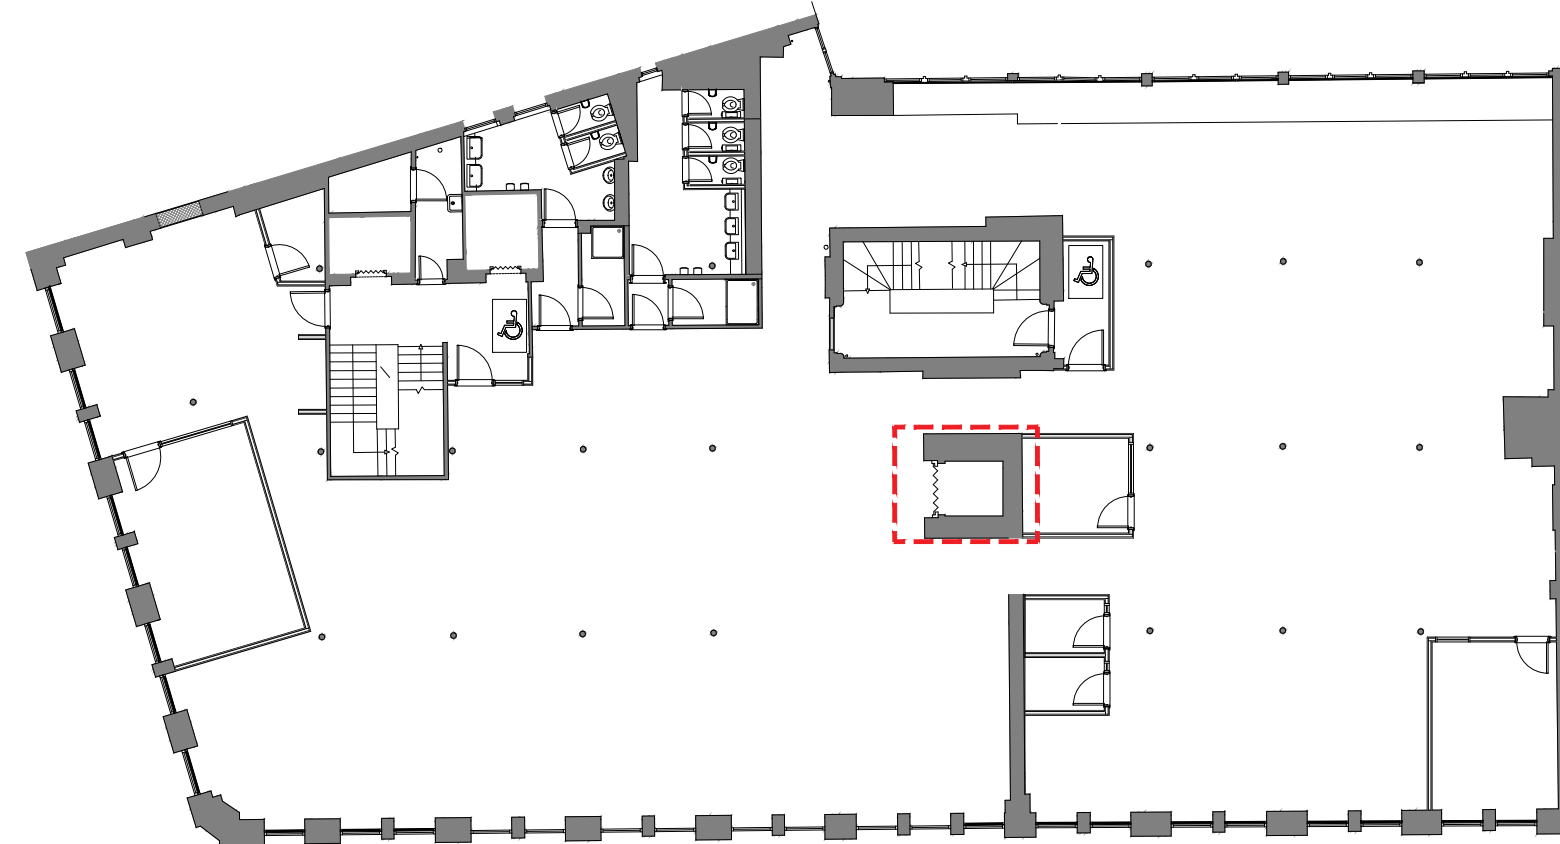


04 THIRD FLOOR PLAN
521 SCALE - 1:200 @ A1 AS PROPOSED

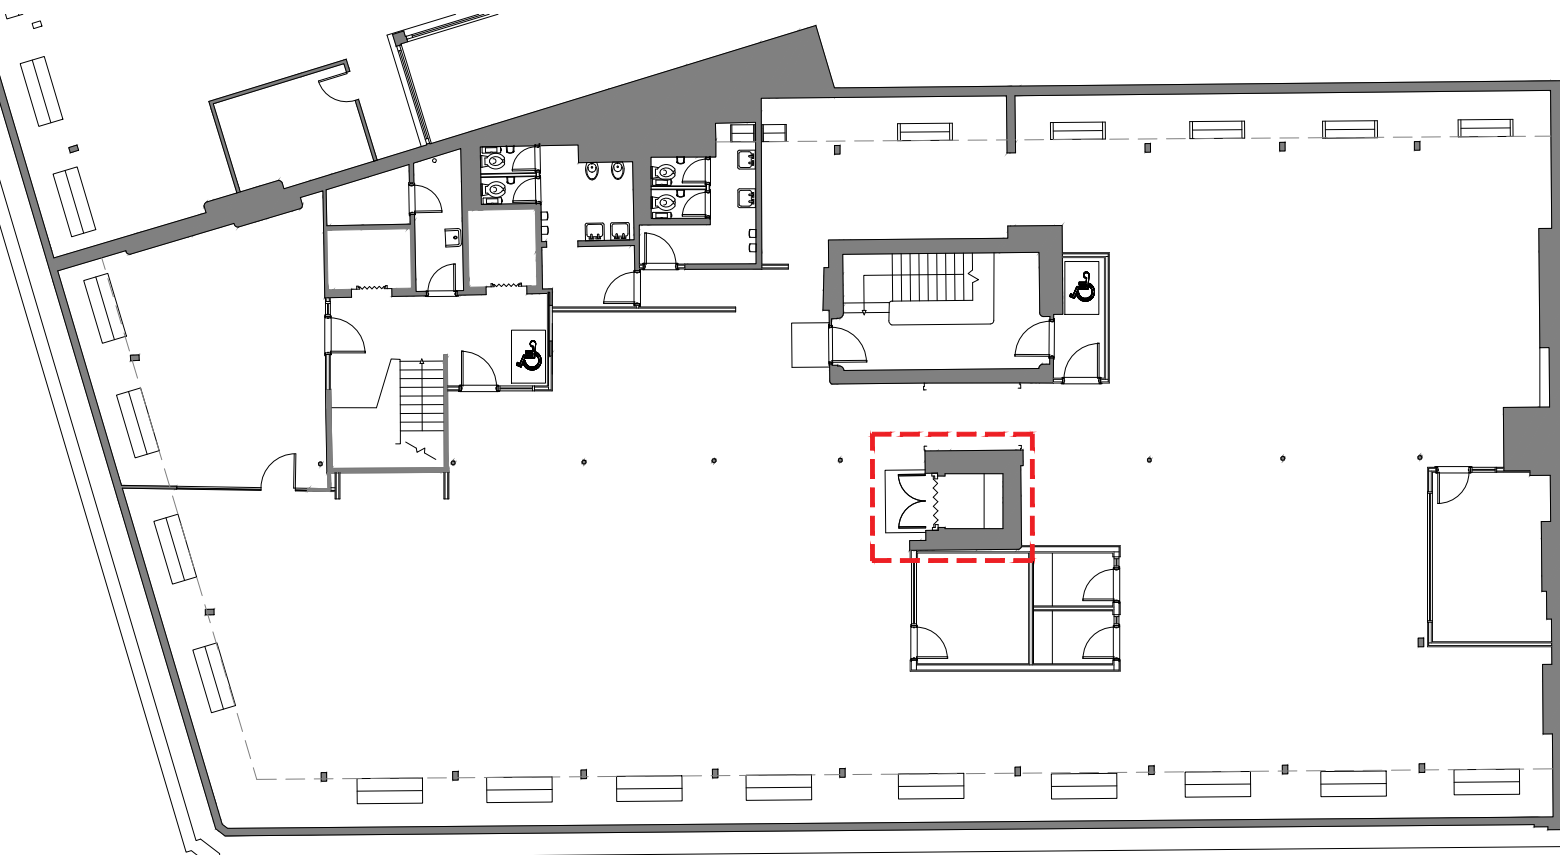


05 FOURTH FLOOR PLAN
521 SCALE - 1:200 @ A1 AS PROPOSED

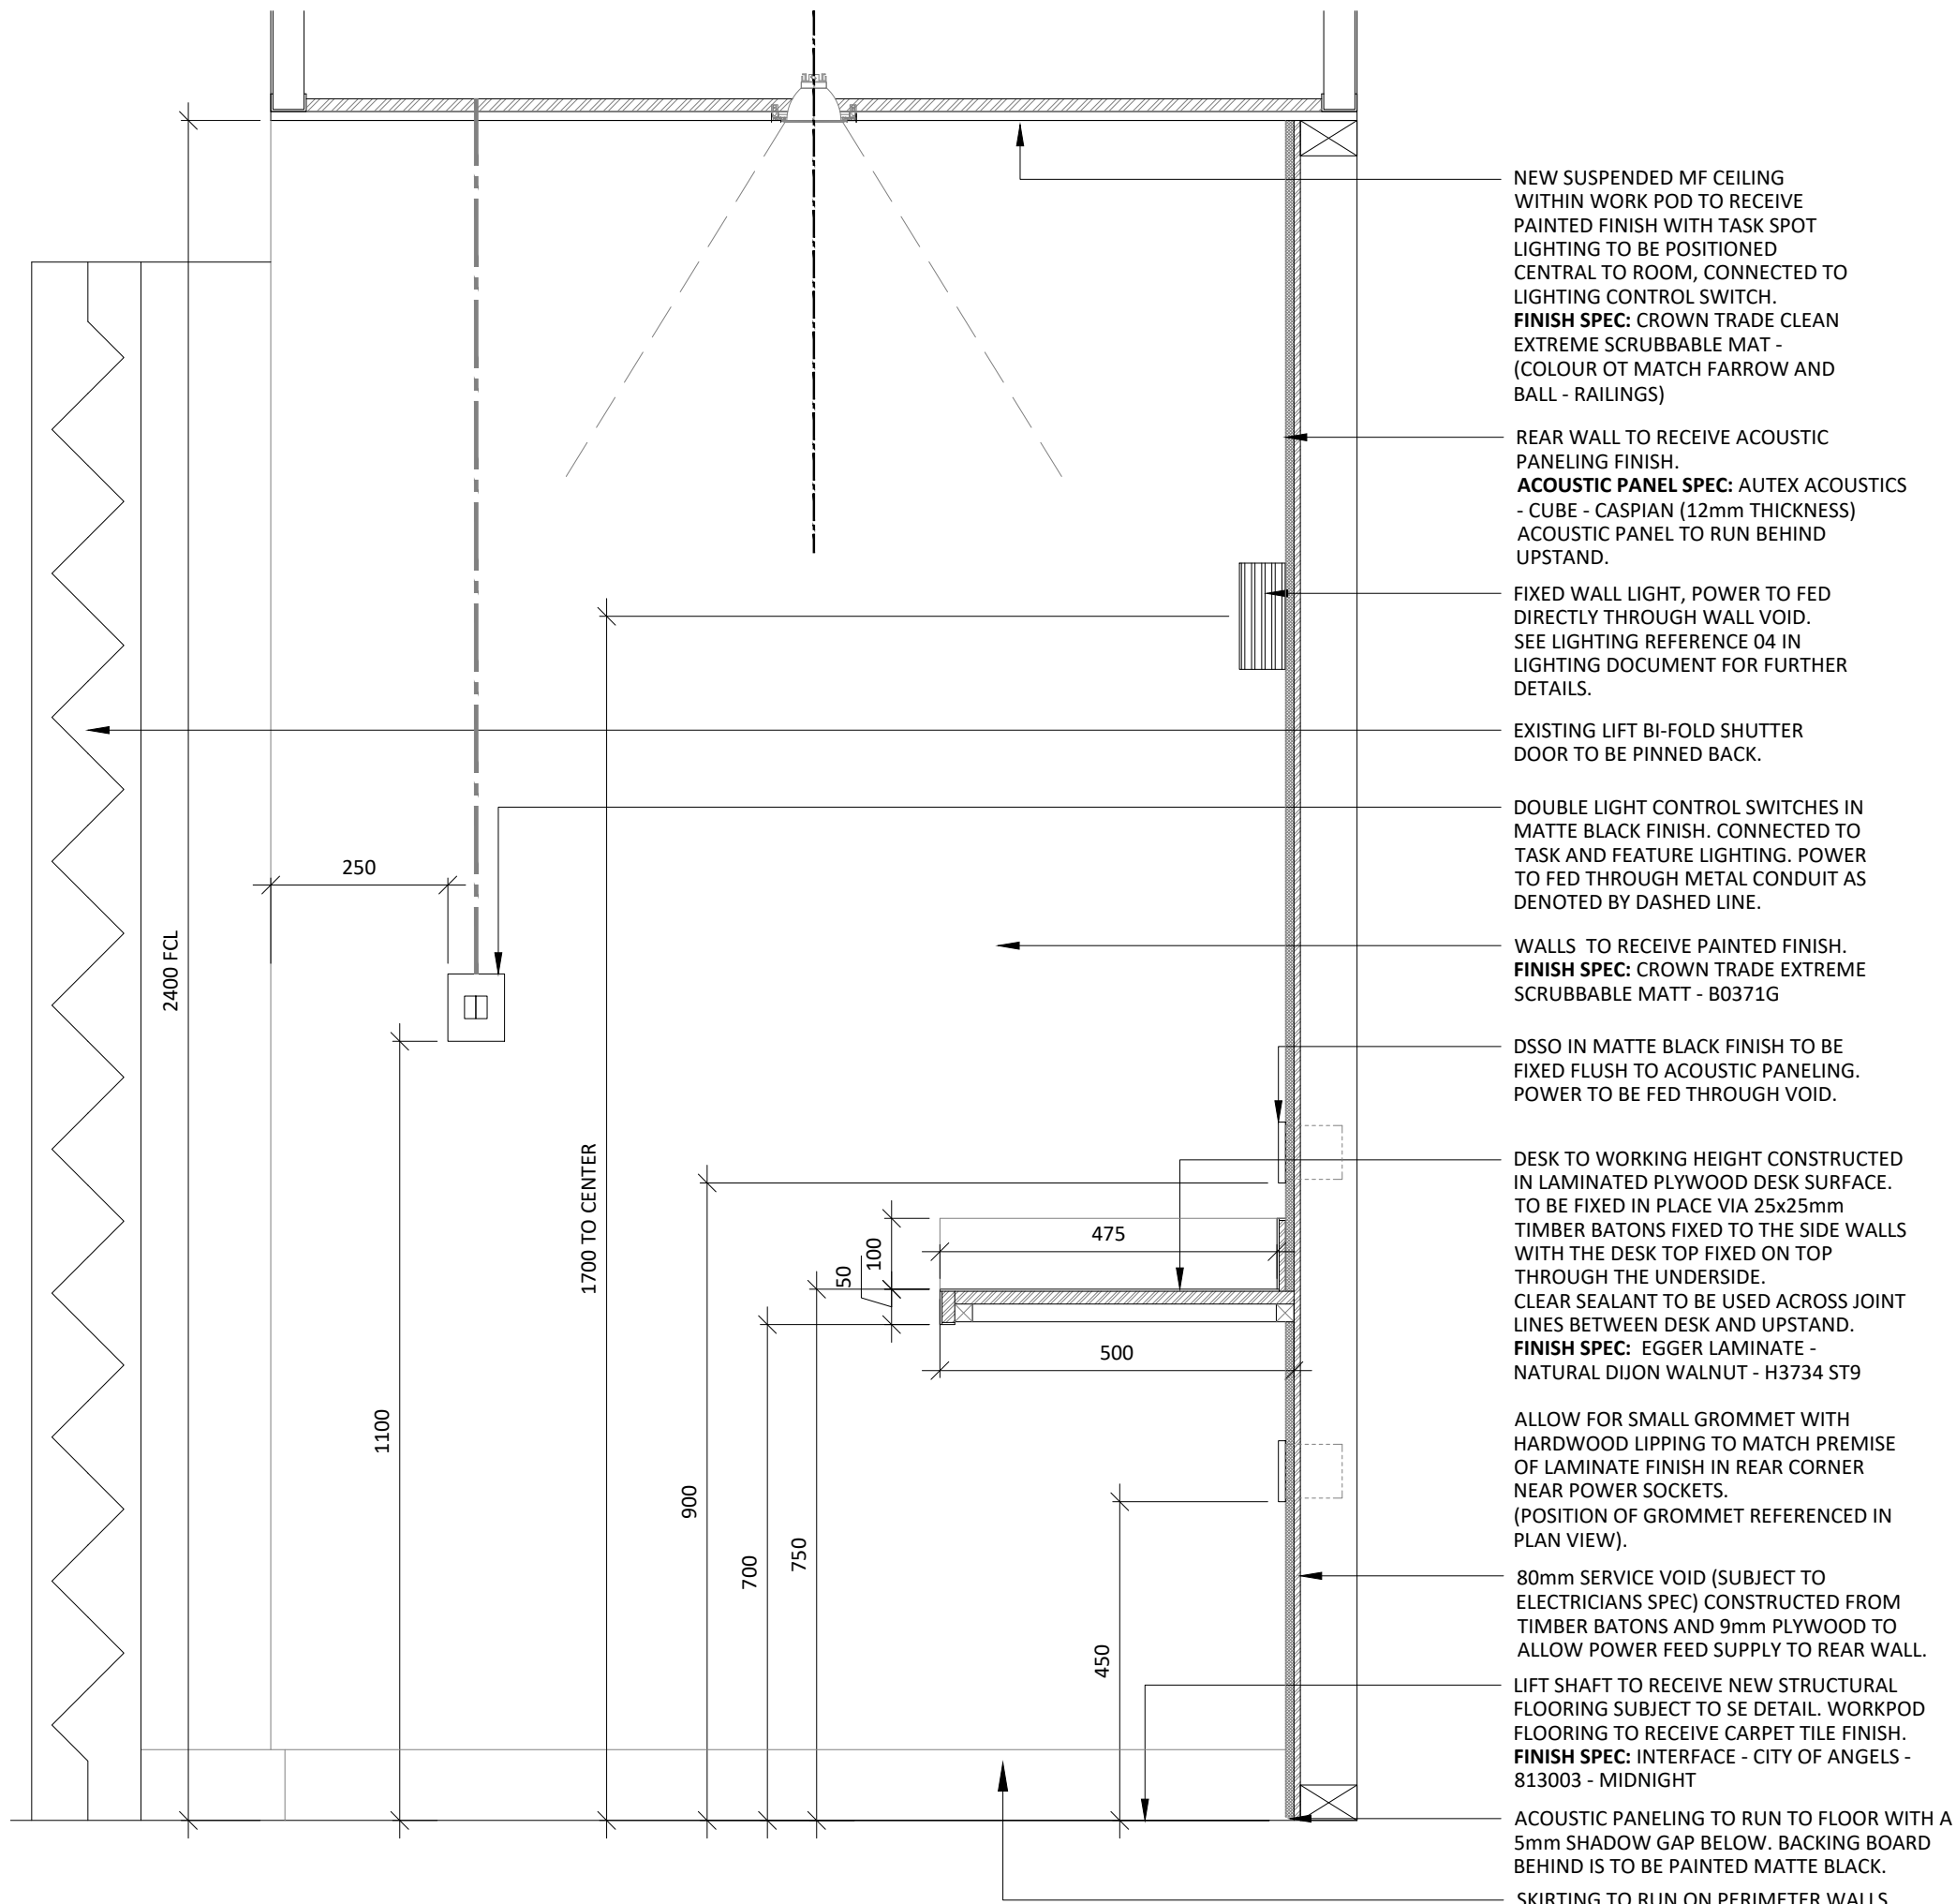


07 TYPICAL GOODS LIFT SECTION
521 SCALE - 1:10 @ A1 AS PROPOSED

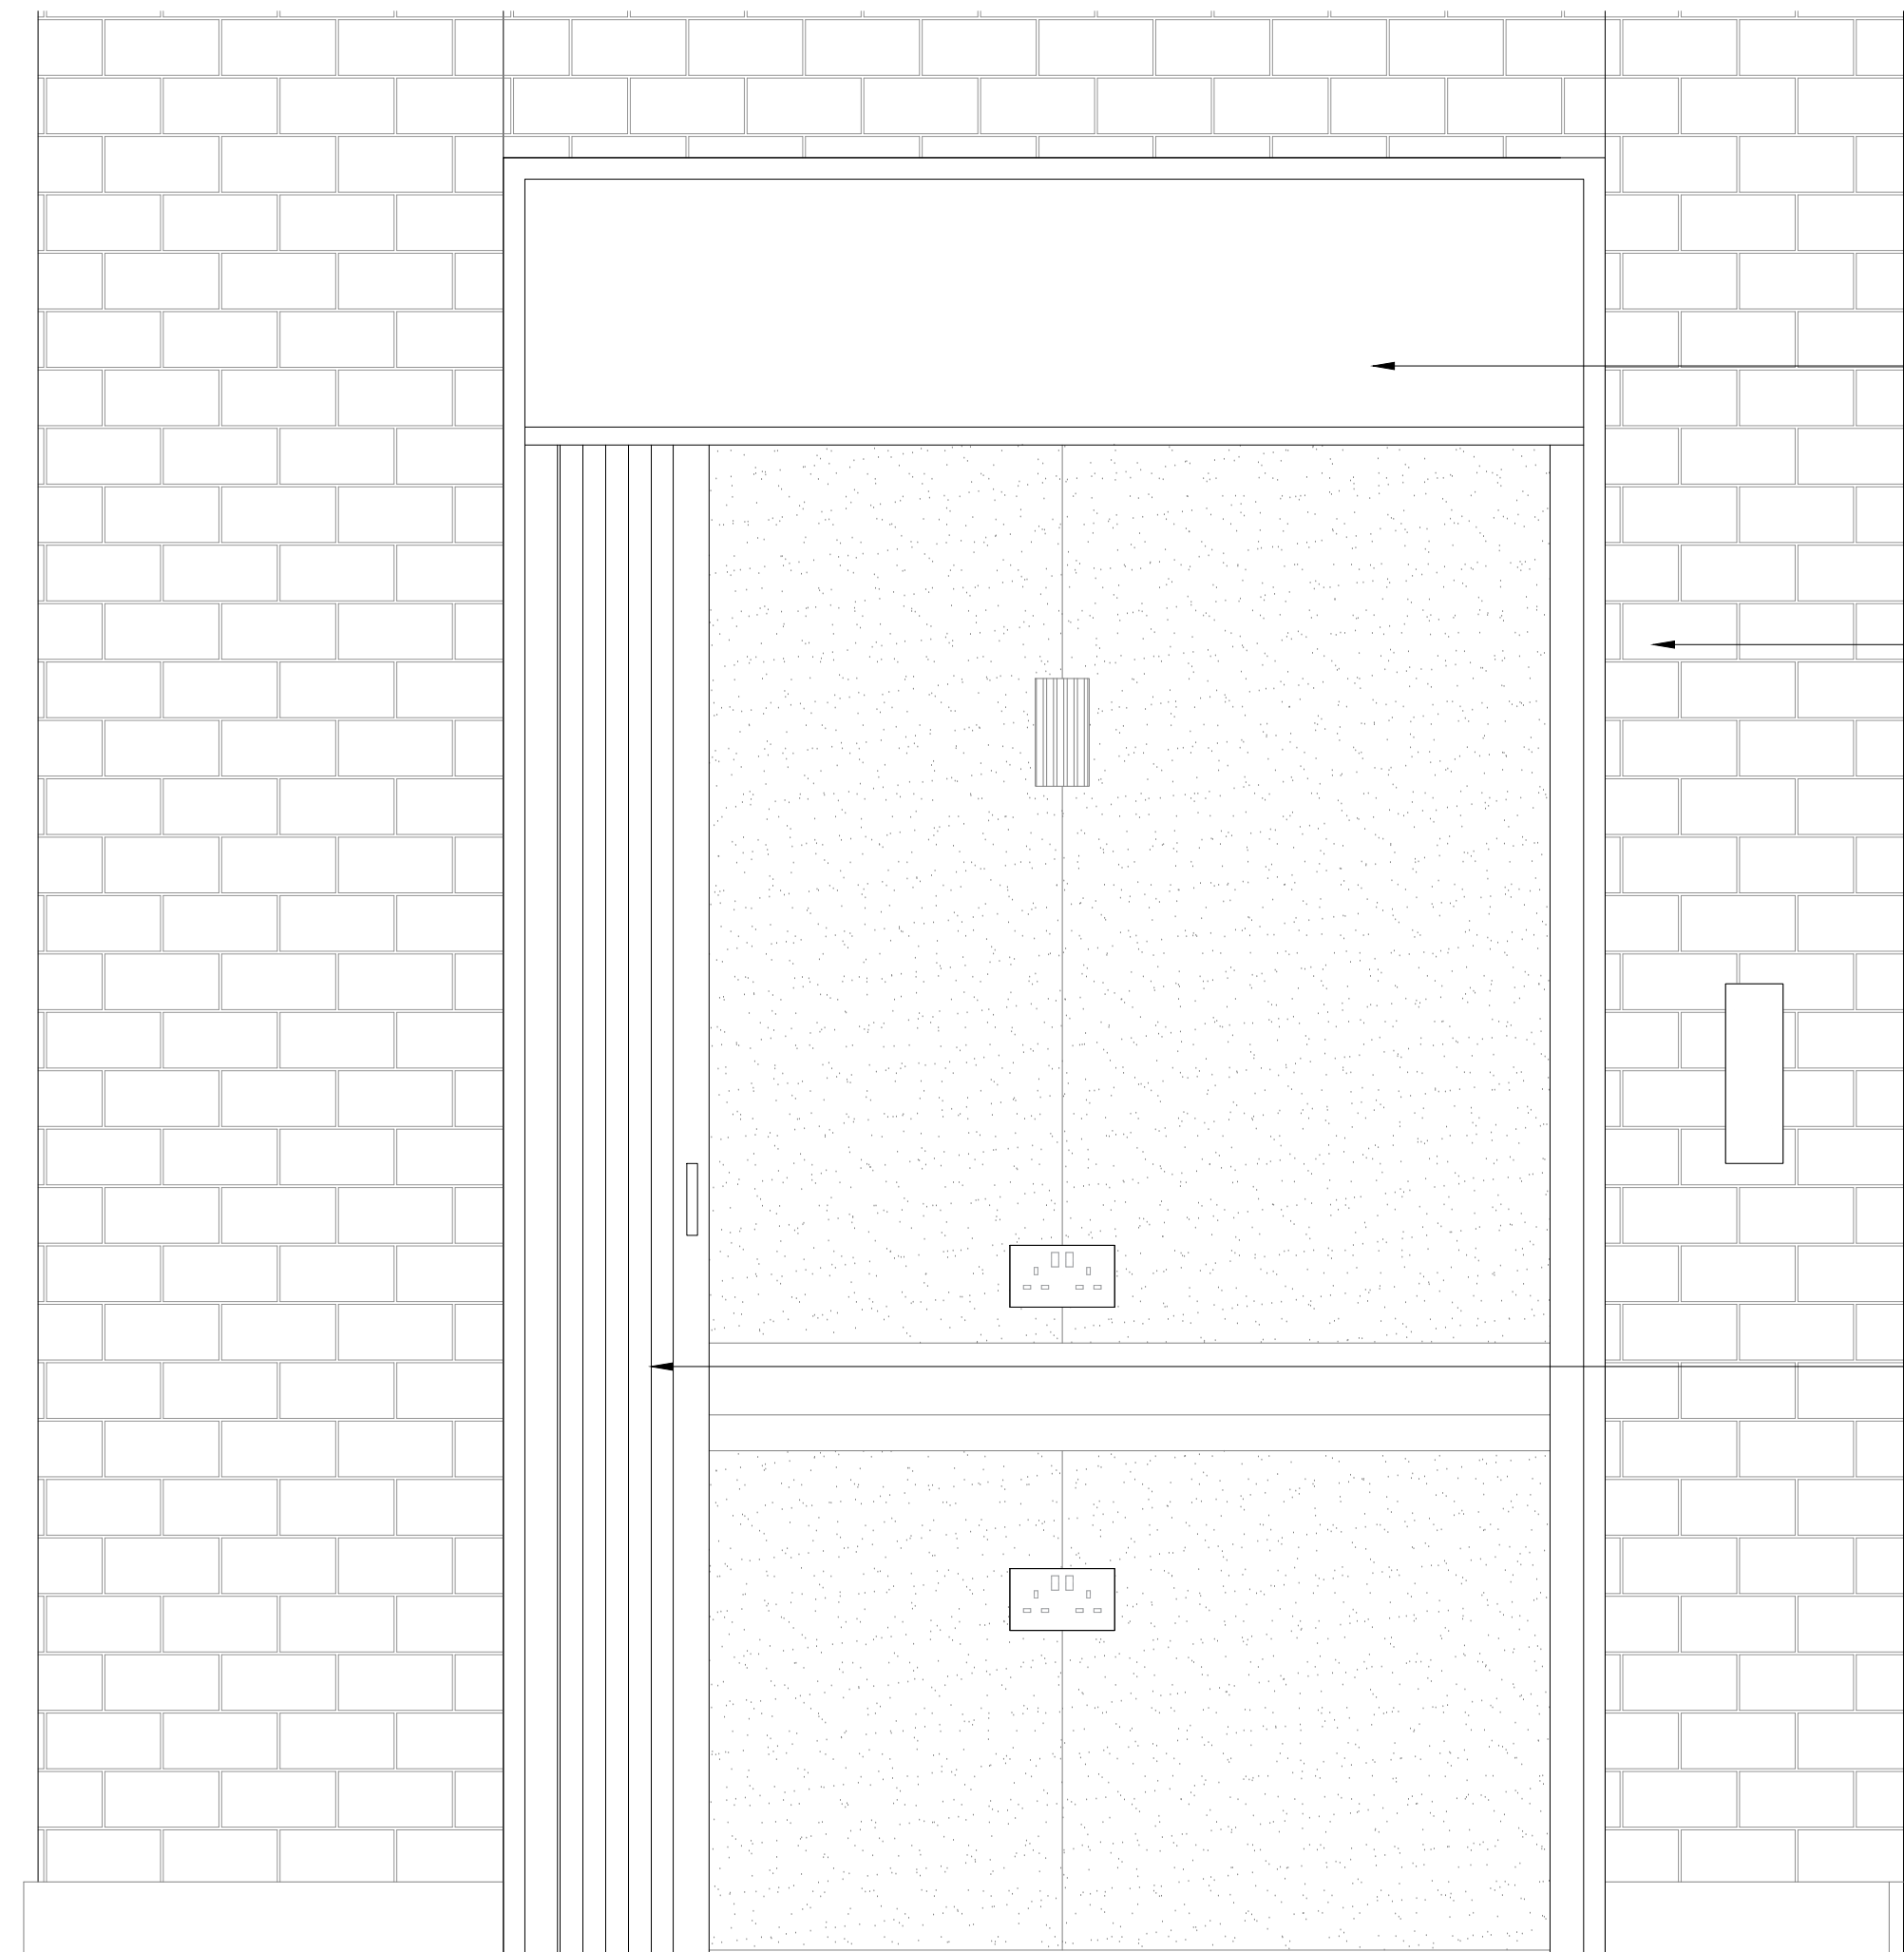

08 TYPICAL GOODS LIFT EXTERNAL ELEVATION
521 SCALE - 1:10 @ A1 AS PROPOSED

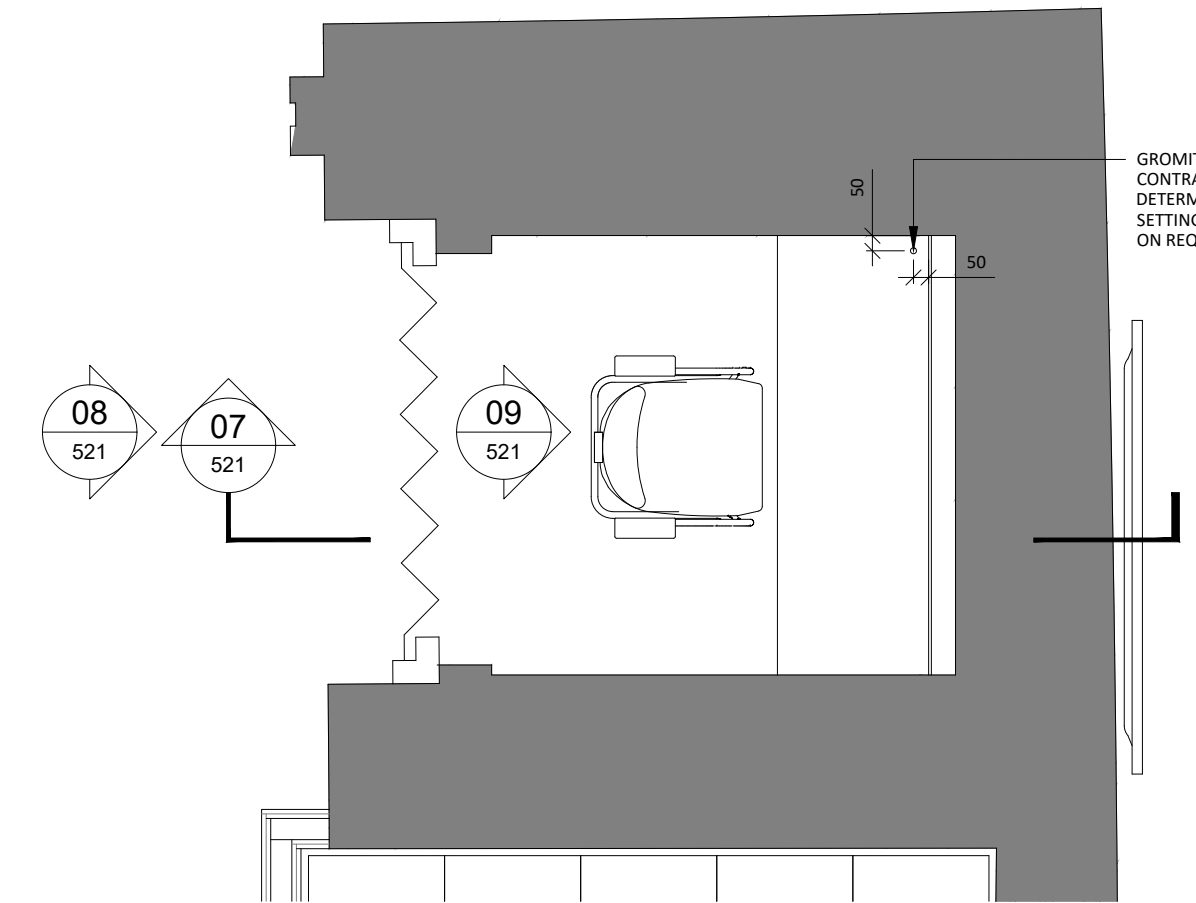

06 SECOND FLOOR GOODS LIFT PLAN
521 SCALE - 1:20 @ A1 AS PROPOSED

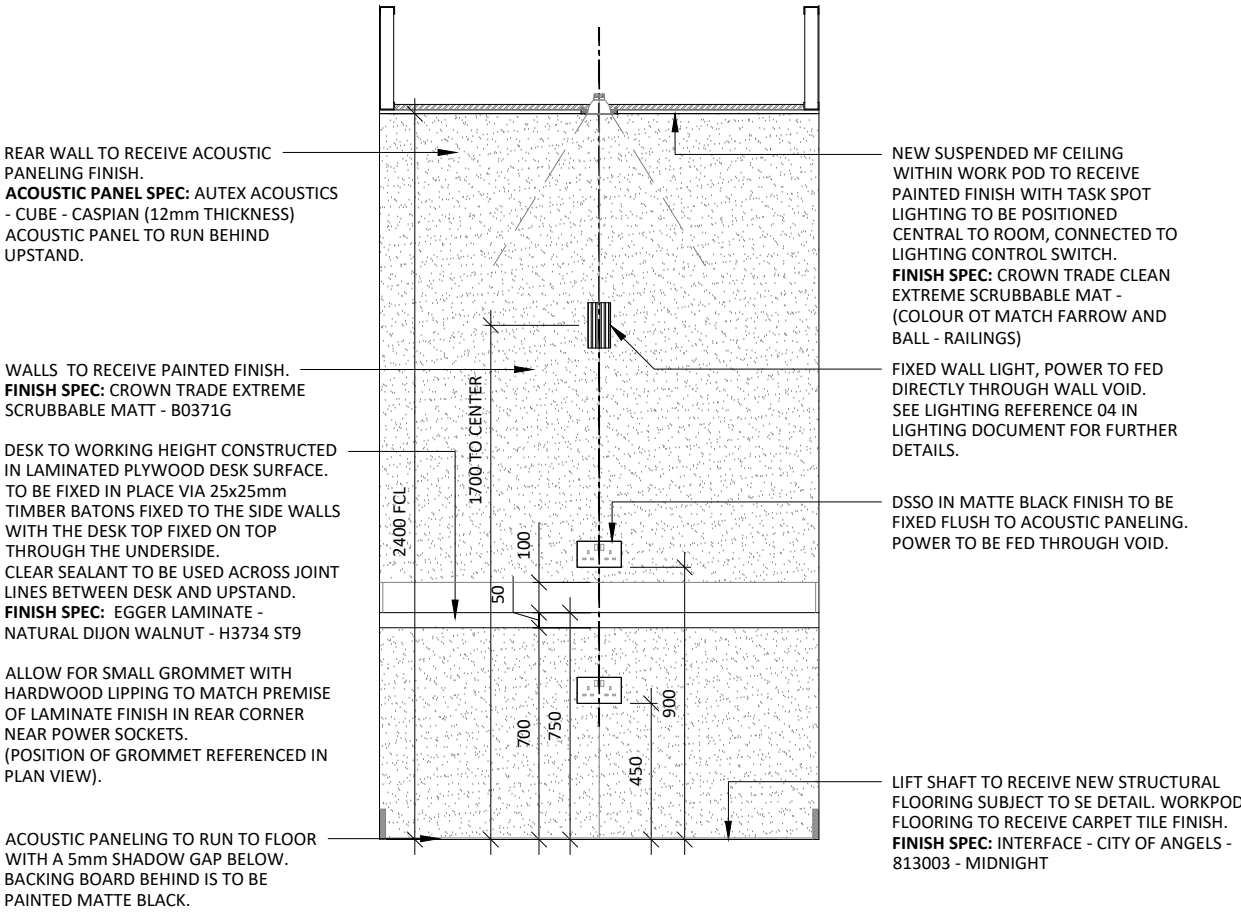

09 TYPICAL GOODS LIFT ELEVATION
521 SCALE - 1:25 @ A1 AS PROPOSED

EXISTING IRONMONGERY AND FRAMEWORK AROUND GOODS LIFT DOOR IS THE BE RETAINED AND CLEANED AND RE-PAINTED WHERE NECESSARY.

EXISTING MASONRY WORK AROUND LIFT SHAFT IS TO BE CLEAN, RE-POINTED AND MADE GOOD WHERE NECESSARY.

EXISTING METAL BI-FOLD DOOR IS TO BE RETAINED AND PERMANENTLY PINNED BACK, LEAVING THE WORK POD OPEN AND VISIBLE AT ALL TIMES.

3.00	05/04/24	ISSUED FOR PLANNING	JW	ARB
REV	DATE	DESCRIPTION	DRAWN	CHECKED

A

X

I

bruntwood

SciTech

ADDRESS : 4th FLOOR CALICO 55-55 MOSLEY STREET, MANCHESTER, M2 3HQ

TELEPHONE : +44 (0)161 879 7357

EMAIL : www.axi.studio

COMPANY NO : 11847325

CIENT

PROJECT

117 - 119
PORTLAND STREET
MANCHESTER

DRAWING REFERENCE

TYPICAL GOODS LIFT CONVERTED
WORK POD DETAILS
AS PROPOSED

JOB REFERENCE

DRAWING SCALE

DATE

DRAWN

CHECKED

23 - 192

VAR@A1

21/03/24

ARB

FWF

DRAWING REFERENCE

STAGE

REV

AXI - 521

3

00