



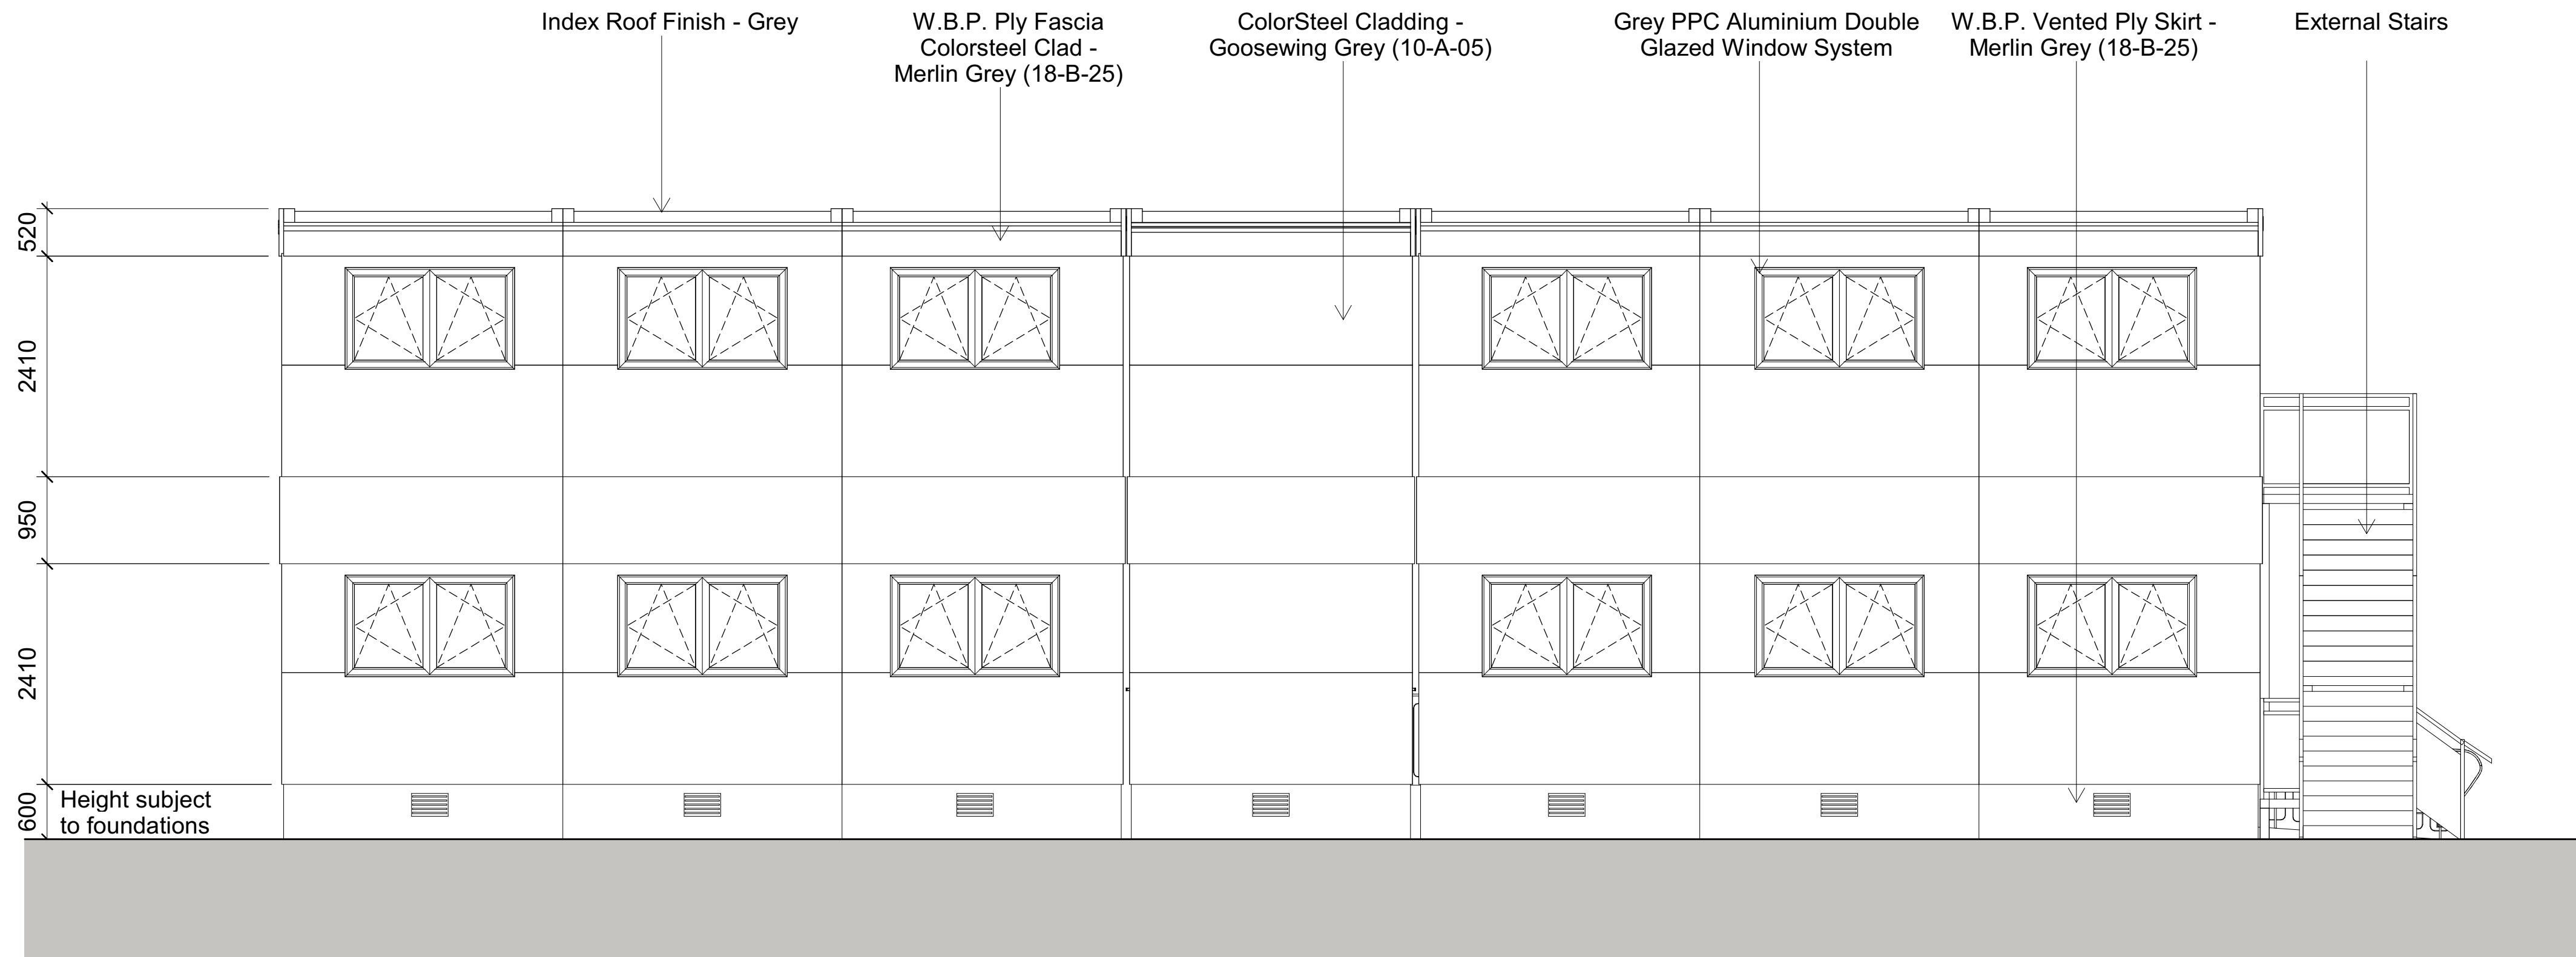

South Elevation

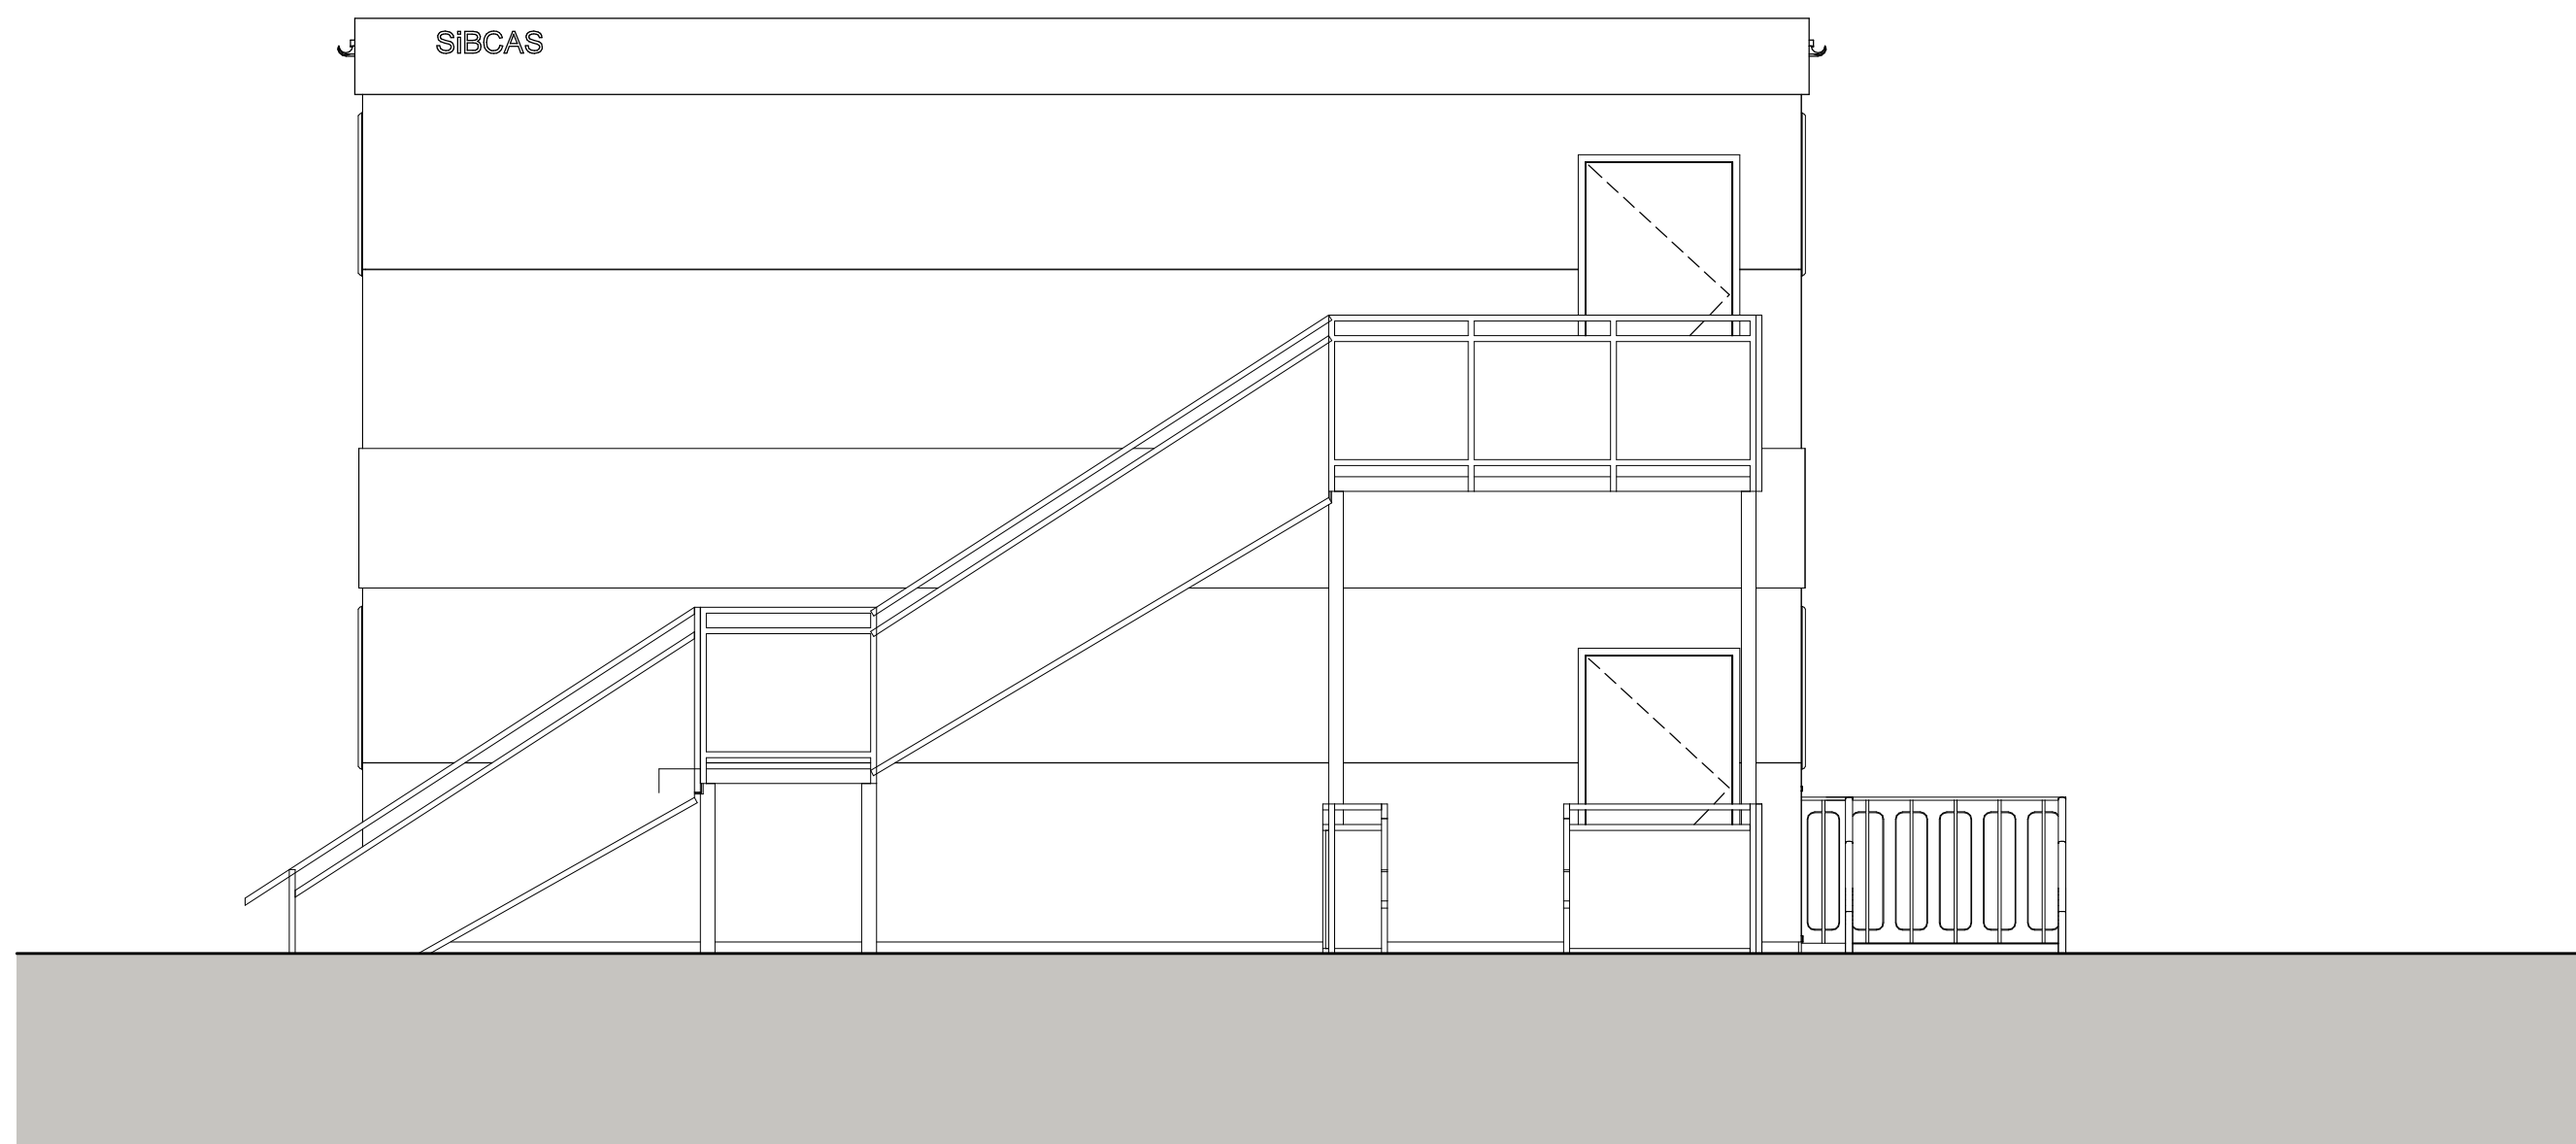

East Elevation

Notes
The Contractor is to check all dimensions and conditions on site before commencing. Do not scale from this drawing.
This drawing remains the copyright of POZZONI Architecture Ltd.

Scale Bars		TO BE USED ONLY AS GUIDANCE			
1:100	mm	0	1000	3000	5000
1:200	mm	0	500	1500	2500
1:500	M	0	5	15	25
1:1250	M	0	10	30	50

KEYPLAN



South Elevation

P02	UPDATED PLANNING ISSUE	LY	08/05/24
P01	PLANNING ISSUE	LY	24/04/24
Rev	Description	By	Date

Xaverian College

Temporary Classrooms
Ward Hall Car Park

Planning - Proposed
Elevations

6217_1300 Rev P02

6217-PAL-Z1-ZZ-DR-A-1300

Date 24/04/24 Scale As indicated @ A1

LY LY CSM

Planning Tender Construction
Design Contract As Built

pozzoni

10-12 Emerald Street
London
WC1N 3QA

Woodville House
2 Woodville Road
Altrincham
WA14 2PH

+44 20 7078 0079
architects@pozzoni.co.uk

+44 161 928 7848
www.pozzoni.co.uk