


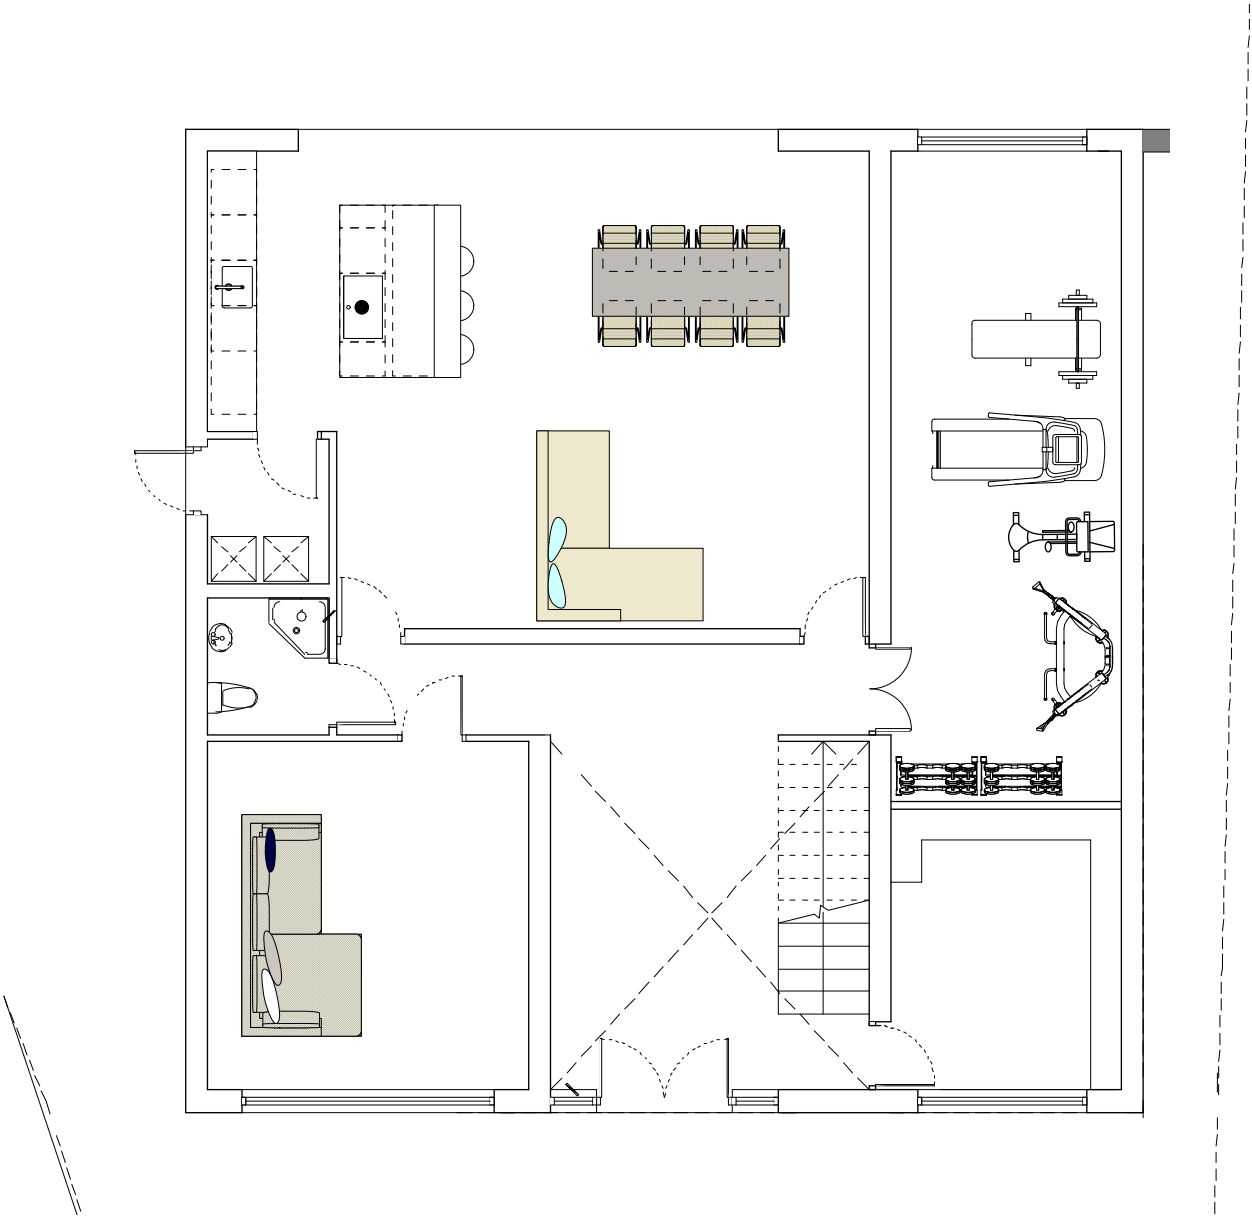

1 Existing Ground Floor Plan
Scale: 1:100

2408-Manor Drive

Existing Ground Floor Plan

dwg 2408-001 rev -

scale 1:100 @ A3

issued for information only

date 14/04/2024 drawn MM checked MM