

REVISIONS

Rev	Date	Description
RevA	09.04.24	Planning Issue

WARNING
Critical Dimensions required by Consultants/
Contractors/ Subcontractors must not be scaled
from this drawing. Dimensions required are to be
obtained from the drawing office

Existing Site Plan

131-00- 1001 - A



Scale 1:500 @A1 Date 09.04.24
Drawn RL Checked RL

Chorlton Cross
Hardy Avenue
Manchester
M21 9AQ

Ashburton Park
Ashburton Road West
Trafford Park
Manchester M17 1AF
Tel : 0161 873 7878
Fax : 0161 848 8671
design@pjlivesey.co.uk

COPYRIGHT
This Drawing may not be used or reproduced in
any way without the written consent of the
P.J.Livesey Group Limited

The P. J. Livesey Group Ltd

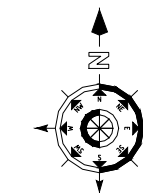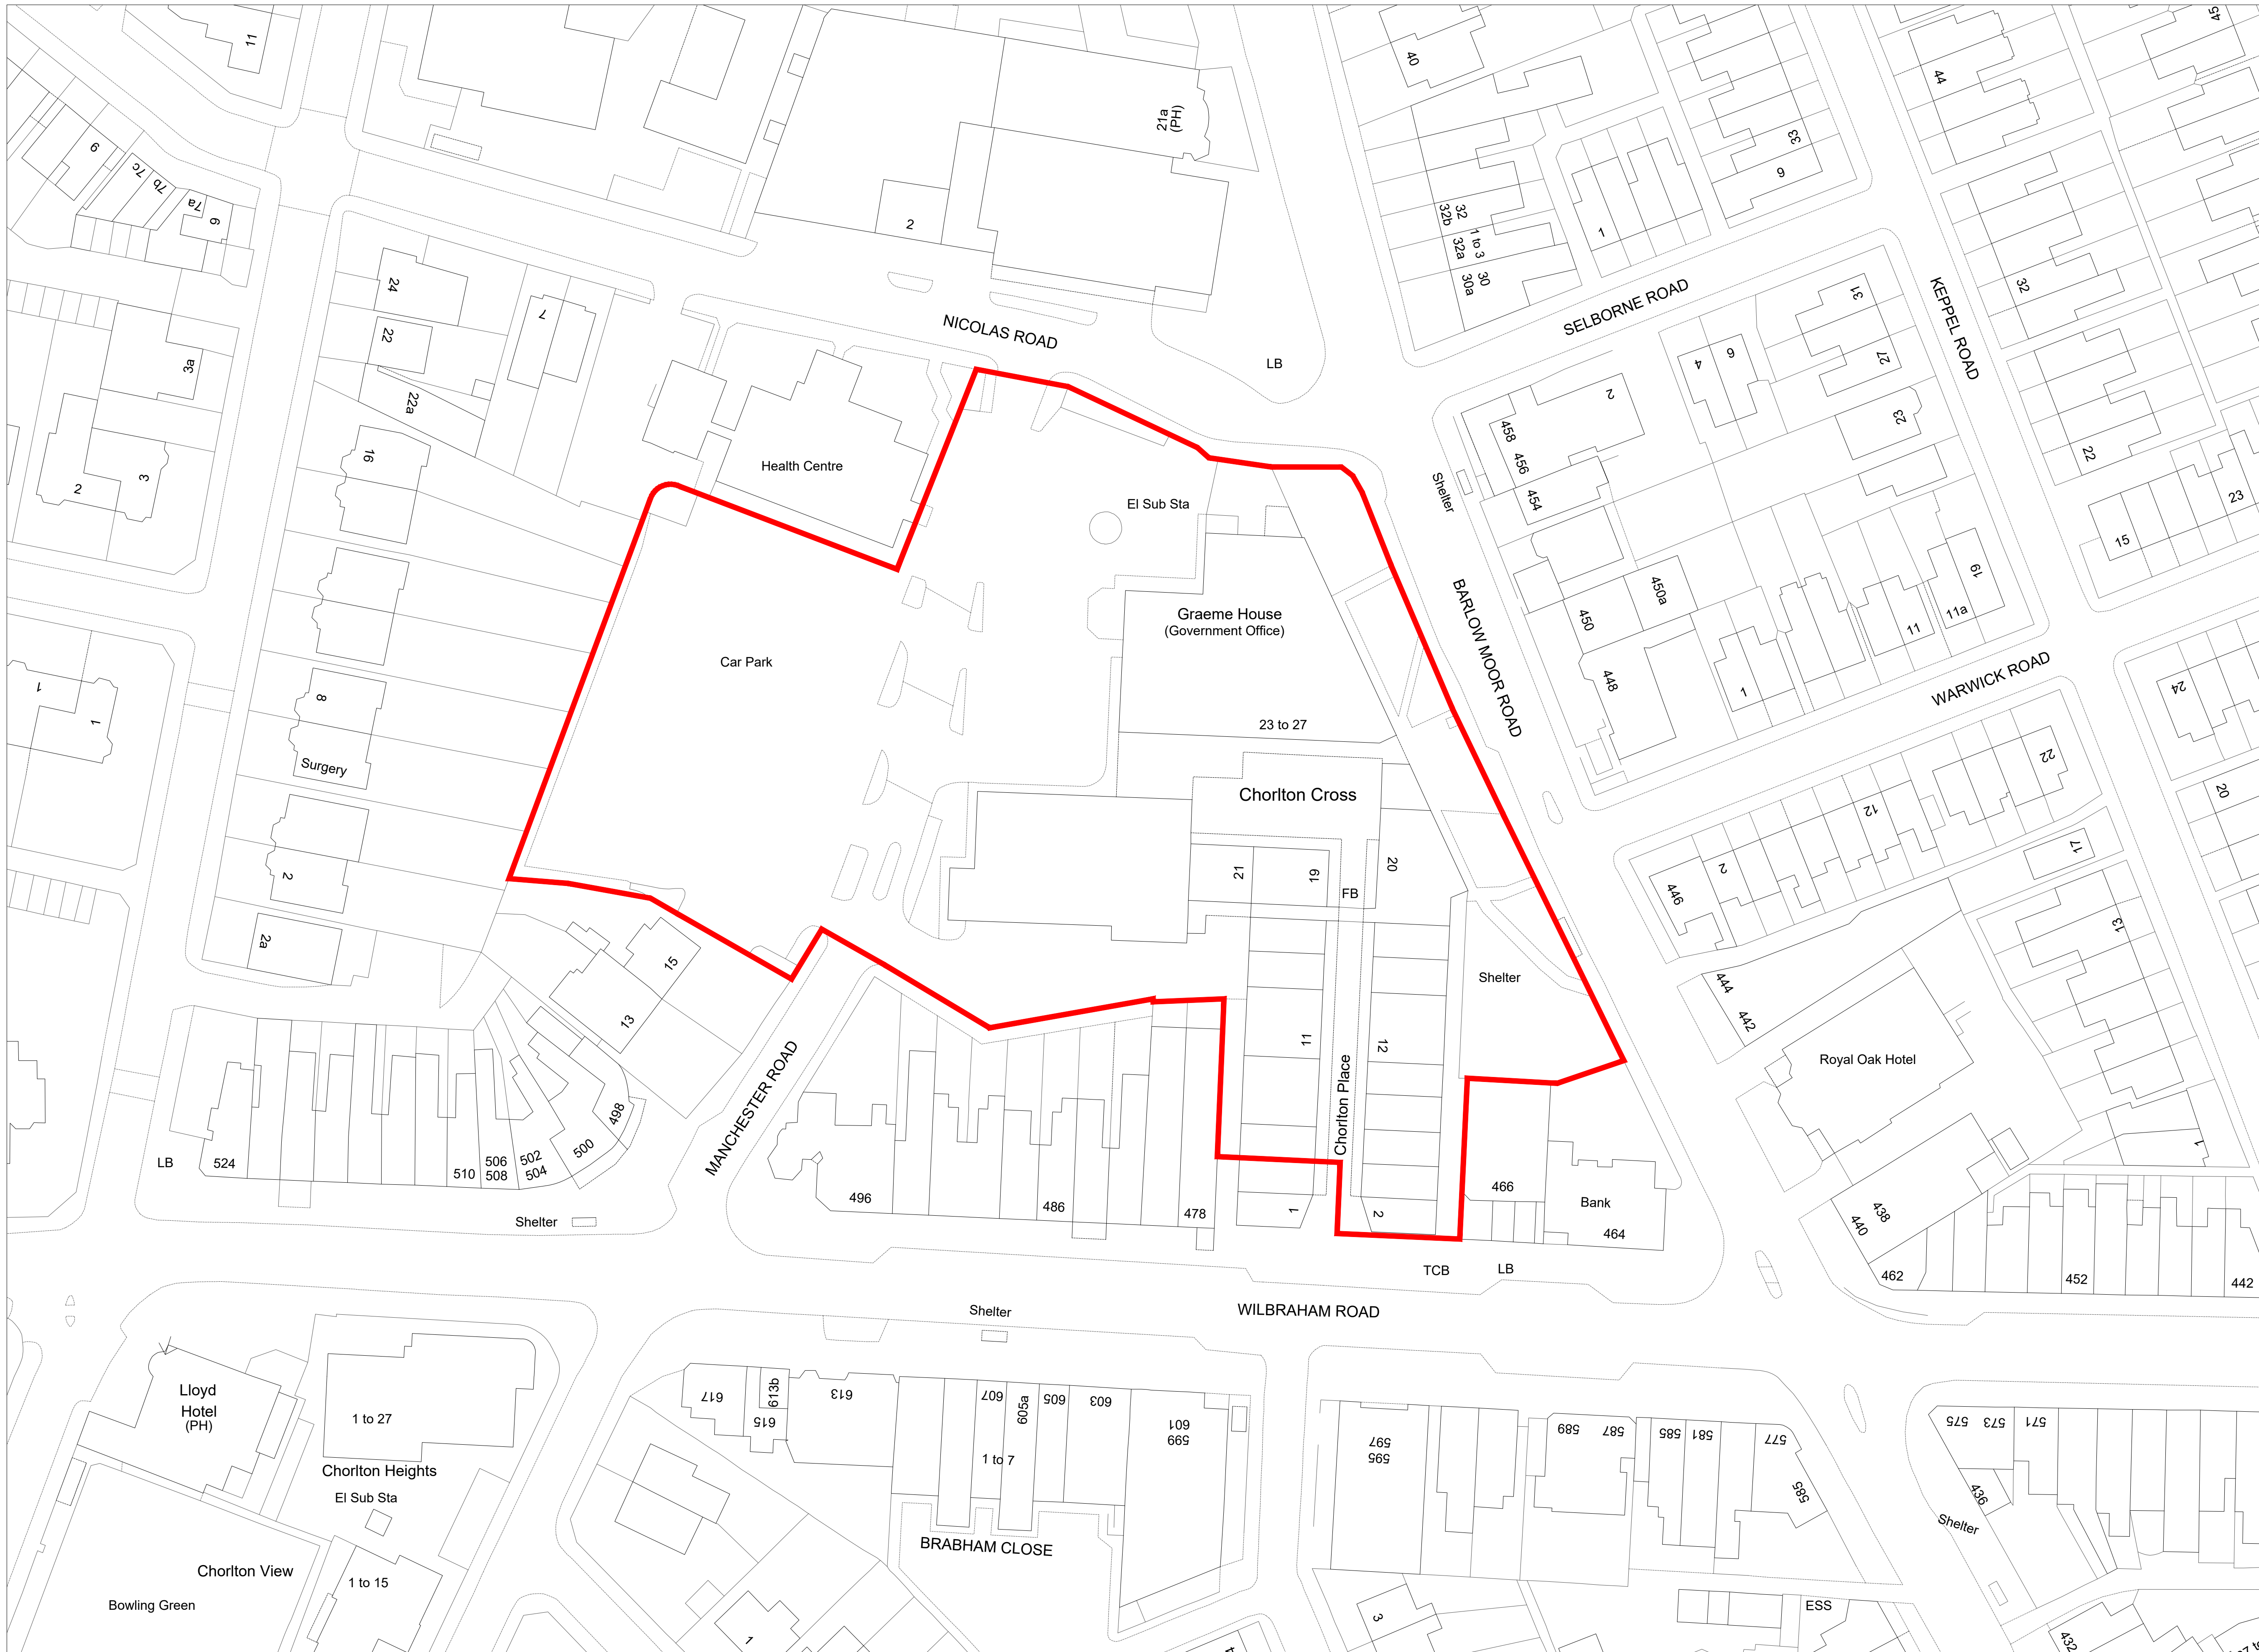

Scale 1:500
0m 25m 50m