


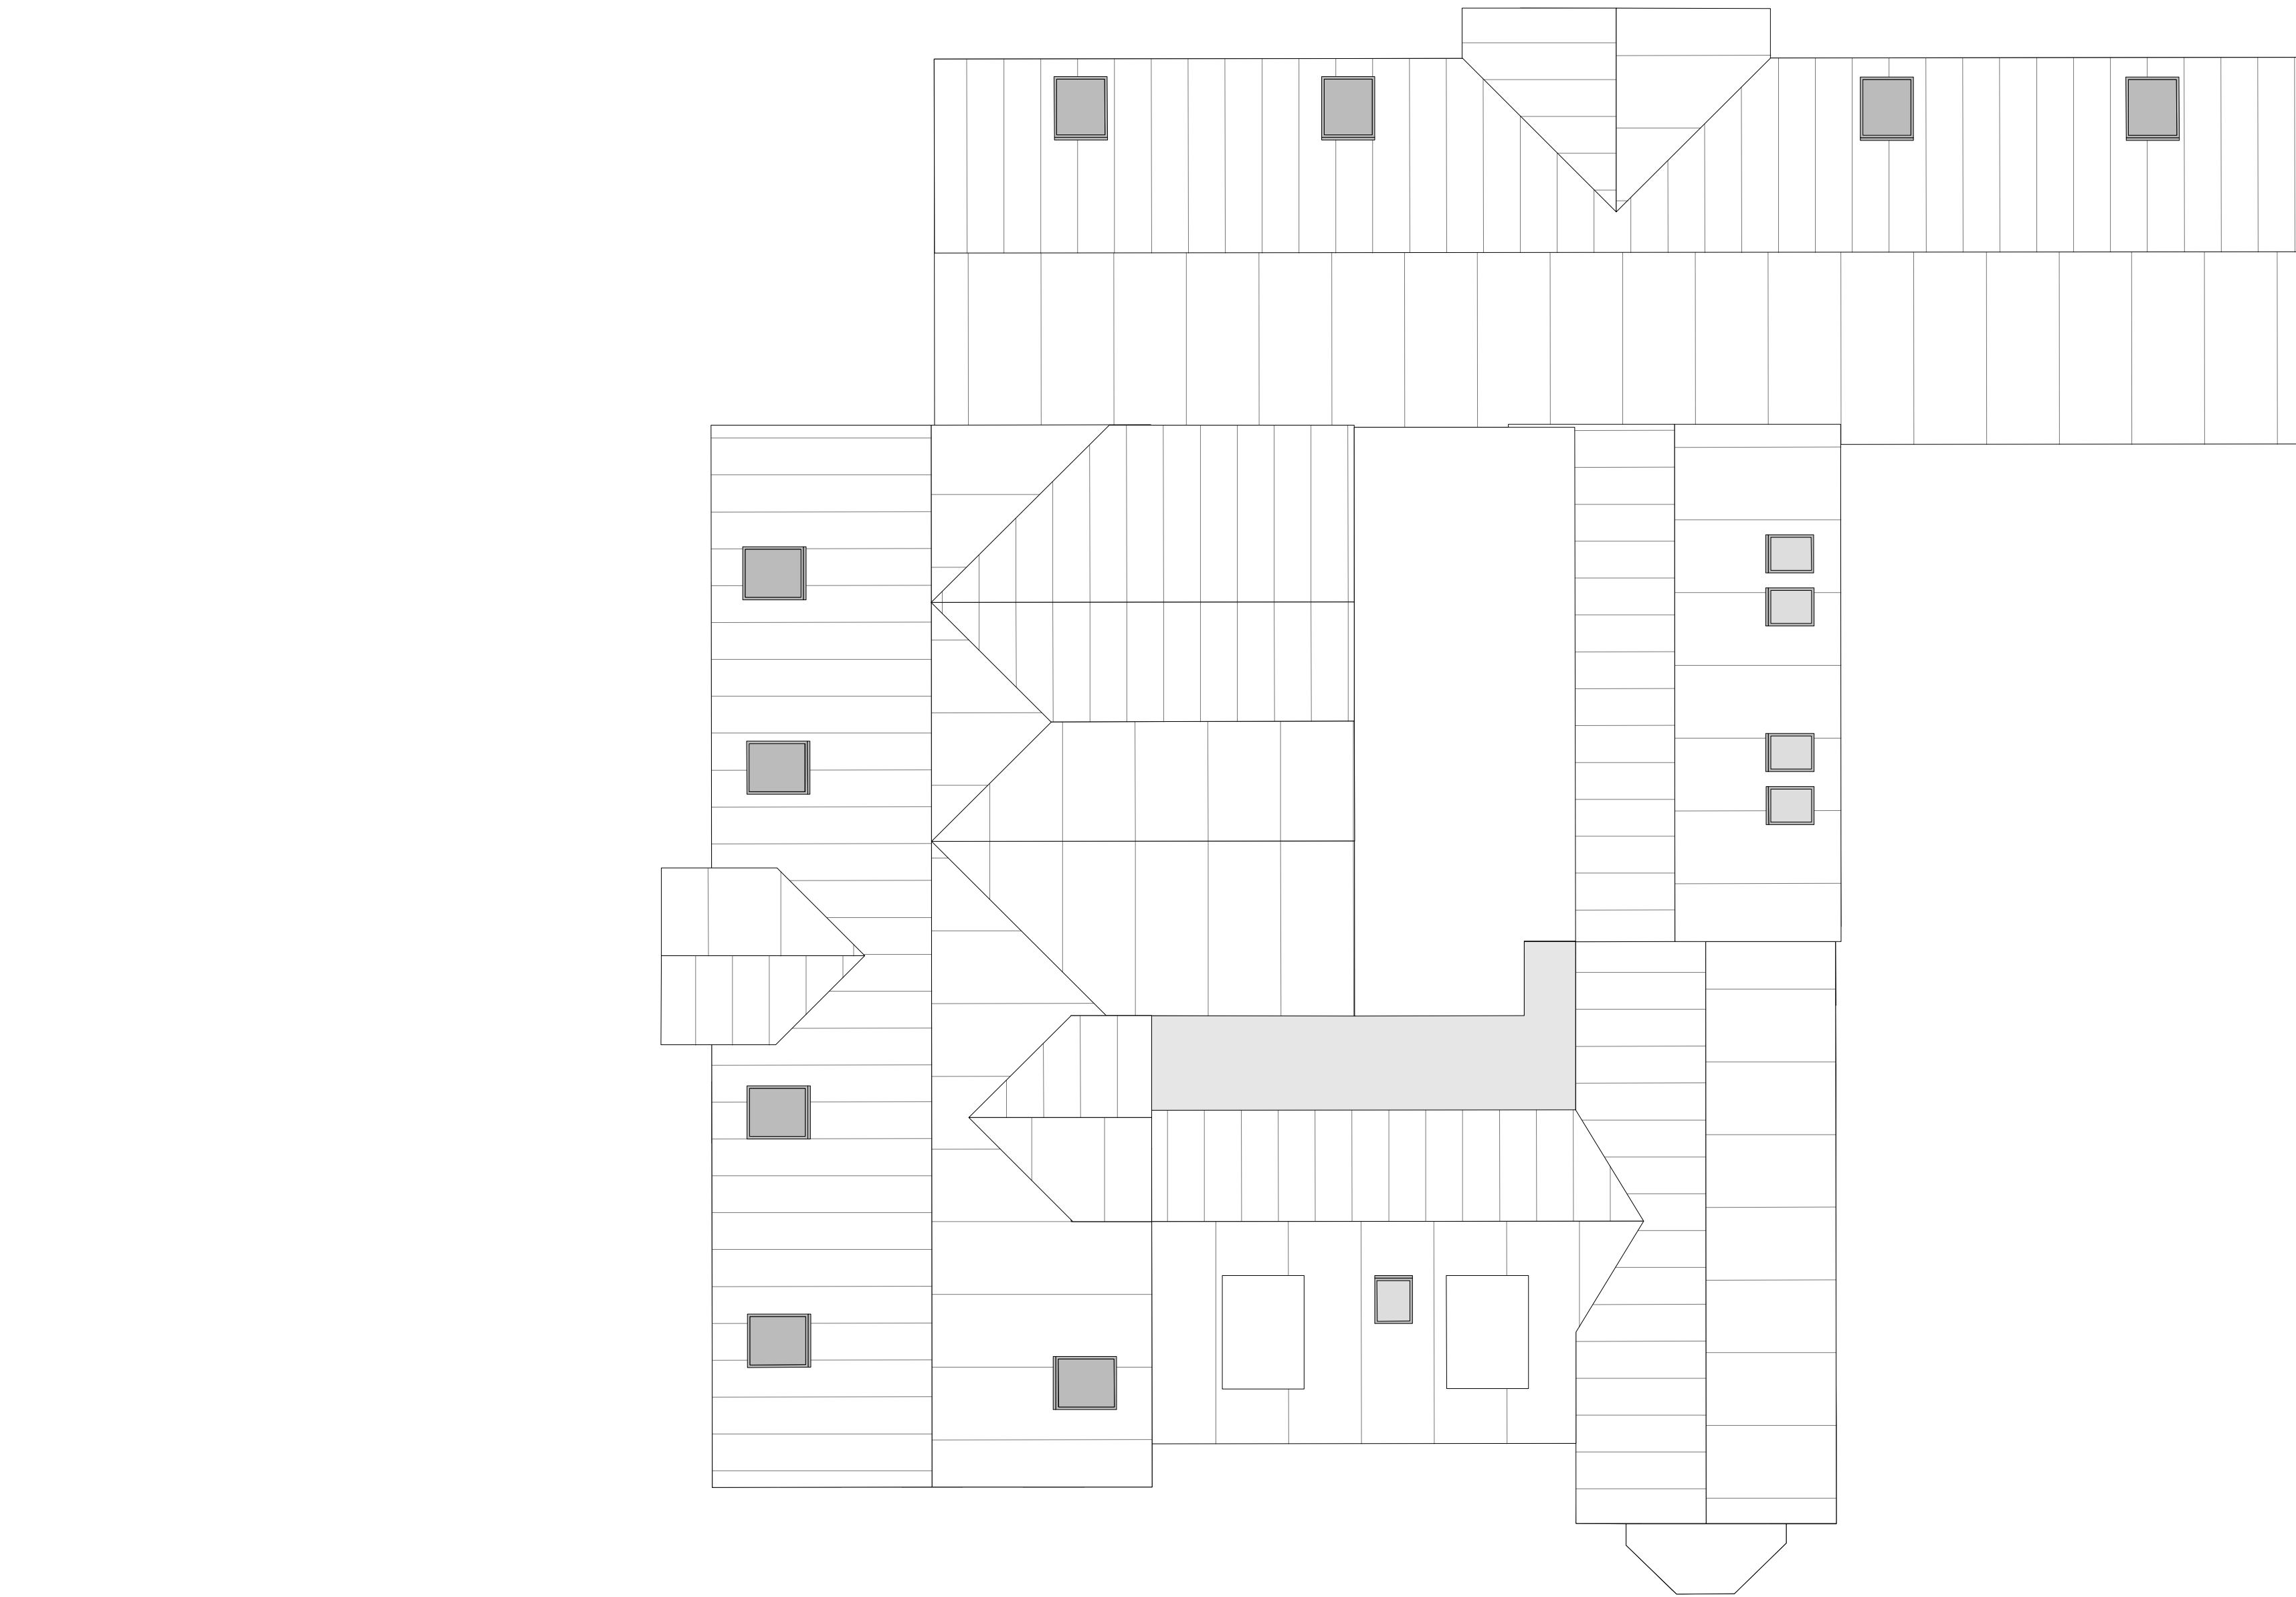

IMPORTANT NOTES:

B	25/04/24	REVISED SOUTH ELEVATION
A	08/02/24	REVISED LAYOUT
REVISION	DATE	DESCRIPTION

CLIENT: VIEWS	
PROJECT: PROPOSED RESIDENTIAL DEVELOPMENT	
ADDRESS: 136 WITHINGTON ROAD, MANCHESTER, M16 8FD	
DRAWING TITLE: PROPOSED ROOF PLAN	
SCALE: 1:100@A1	DATE:
DRAWING NO: A686_P_104B	

OLLIER SMURTHWAITE ARCHITECTS

40 King Street, Manchester, M2 6BA
T 0161 883 0838
F 0161 883 0839
E mail@olliersmurthwaite.com