




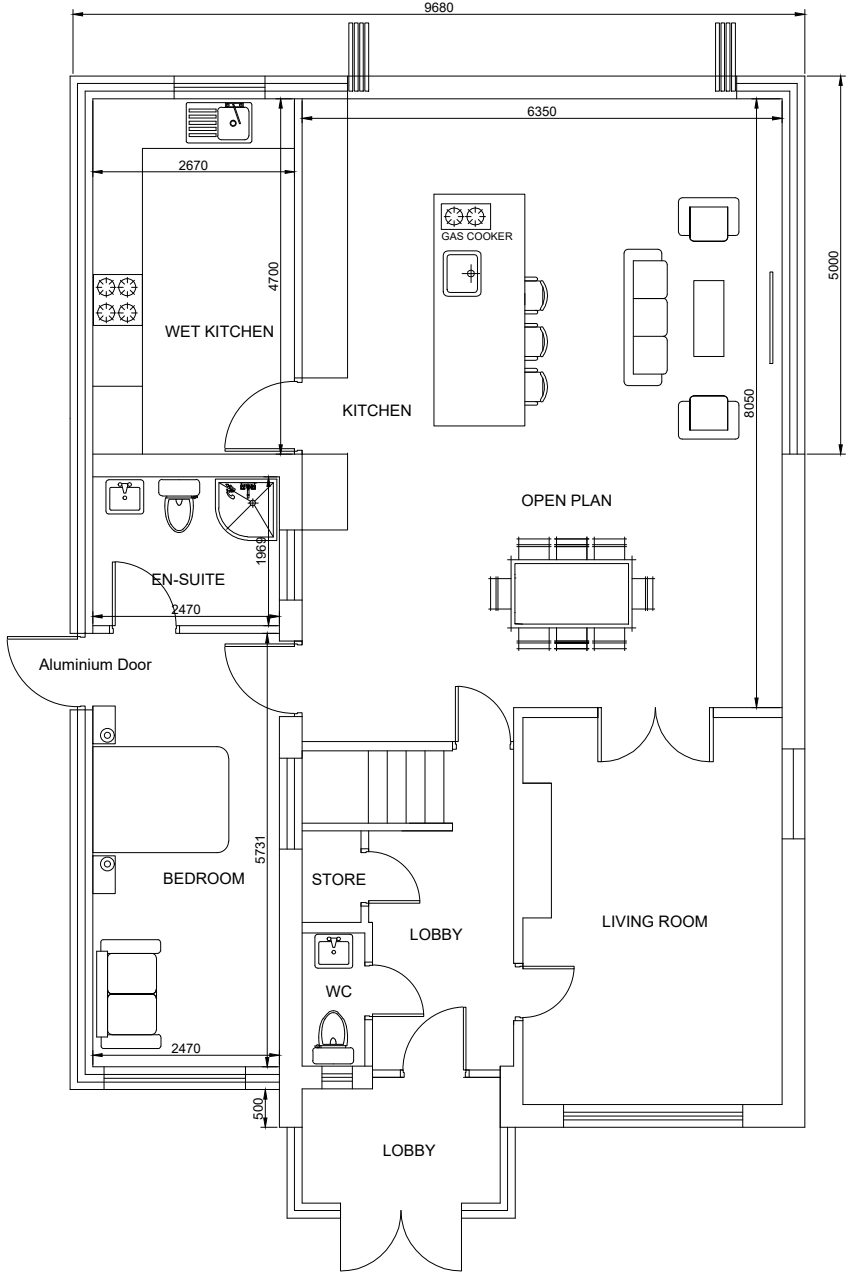

PROPOSED GROUND FLOOR PLAN

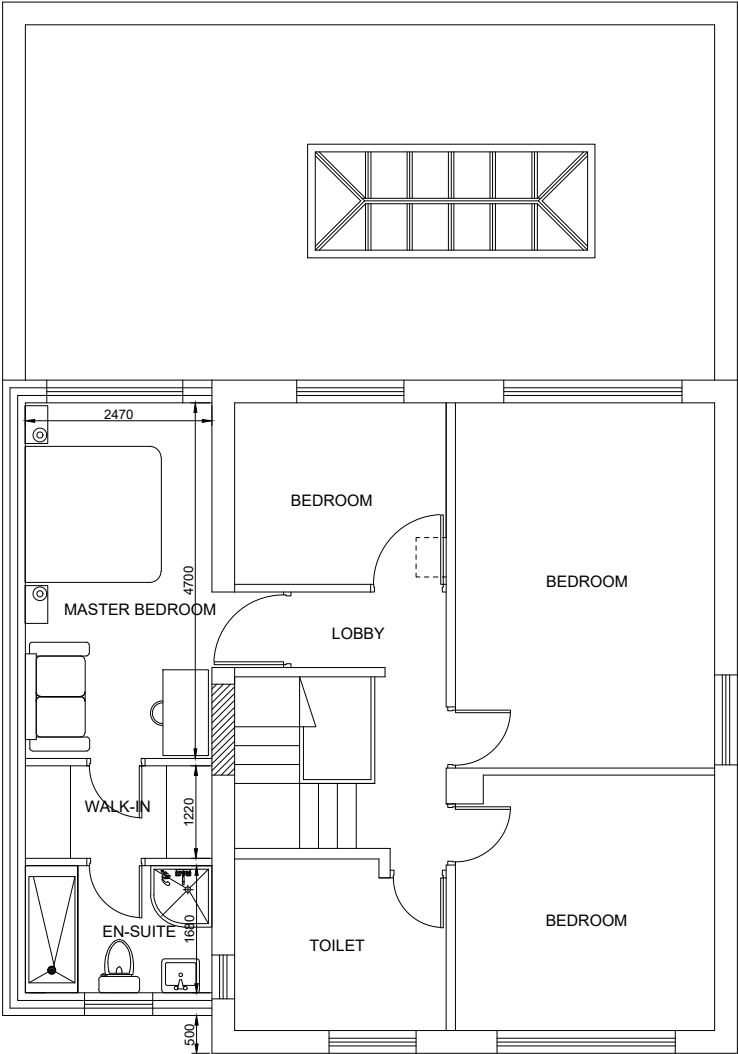

PROPOSED FIRST FLOOR PLAN

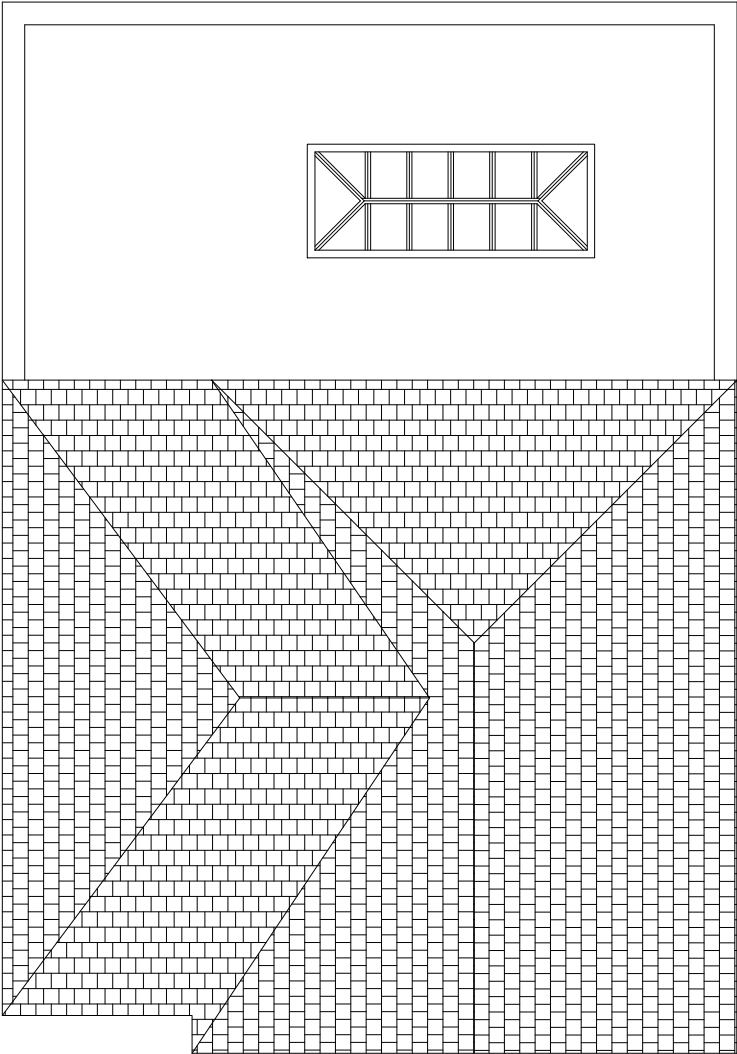

PROPOSED ROOF PLAN



Scale - 1: 100@A3

General Notes

Al site dimensions shall be verified by the Contractor on site prior to commencing any works.

Do not scale from this drawing.

Only work to written dimensions.

This drawing is property of EBB Limited and copyright is reserved by them. The drawing is not to be copied or disclosed by or to any unauthorised persons without the prior written consent of EBB Limited.

P4	Added new door to side elevation	11/07/24
P3	Amended plan to suit.	07/06/22
Mod	Description	Date
REVISION:		

DATE: 16/02/22 DRAWN BY: JJ SCALE 1:100 (A3)

PROPOSED EXTENSION
27 Partridge Avenue
M231PL

PROJECT: Residential Extension
CLIENT: MR MIAN
TITLE: PROPOSED FLOOR PLAN
DRG No. EBB889-01-106 P4