


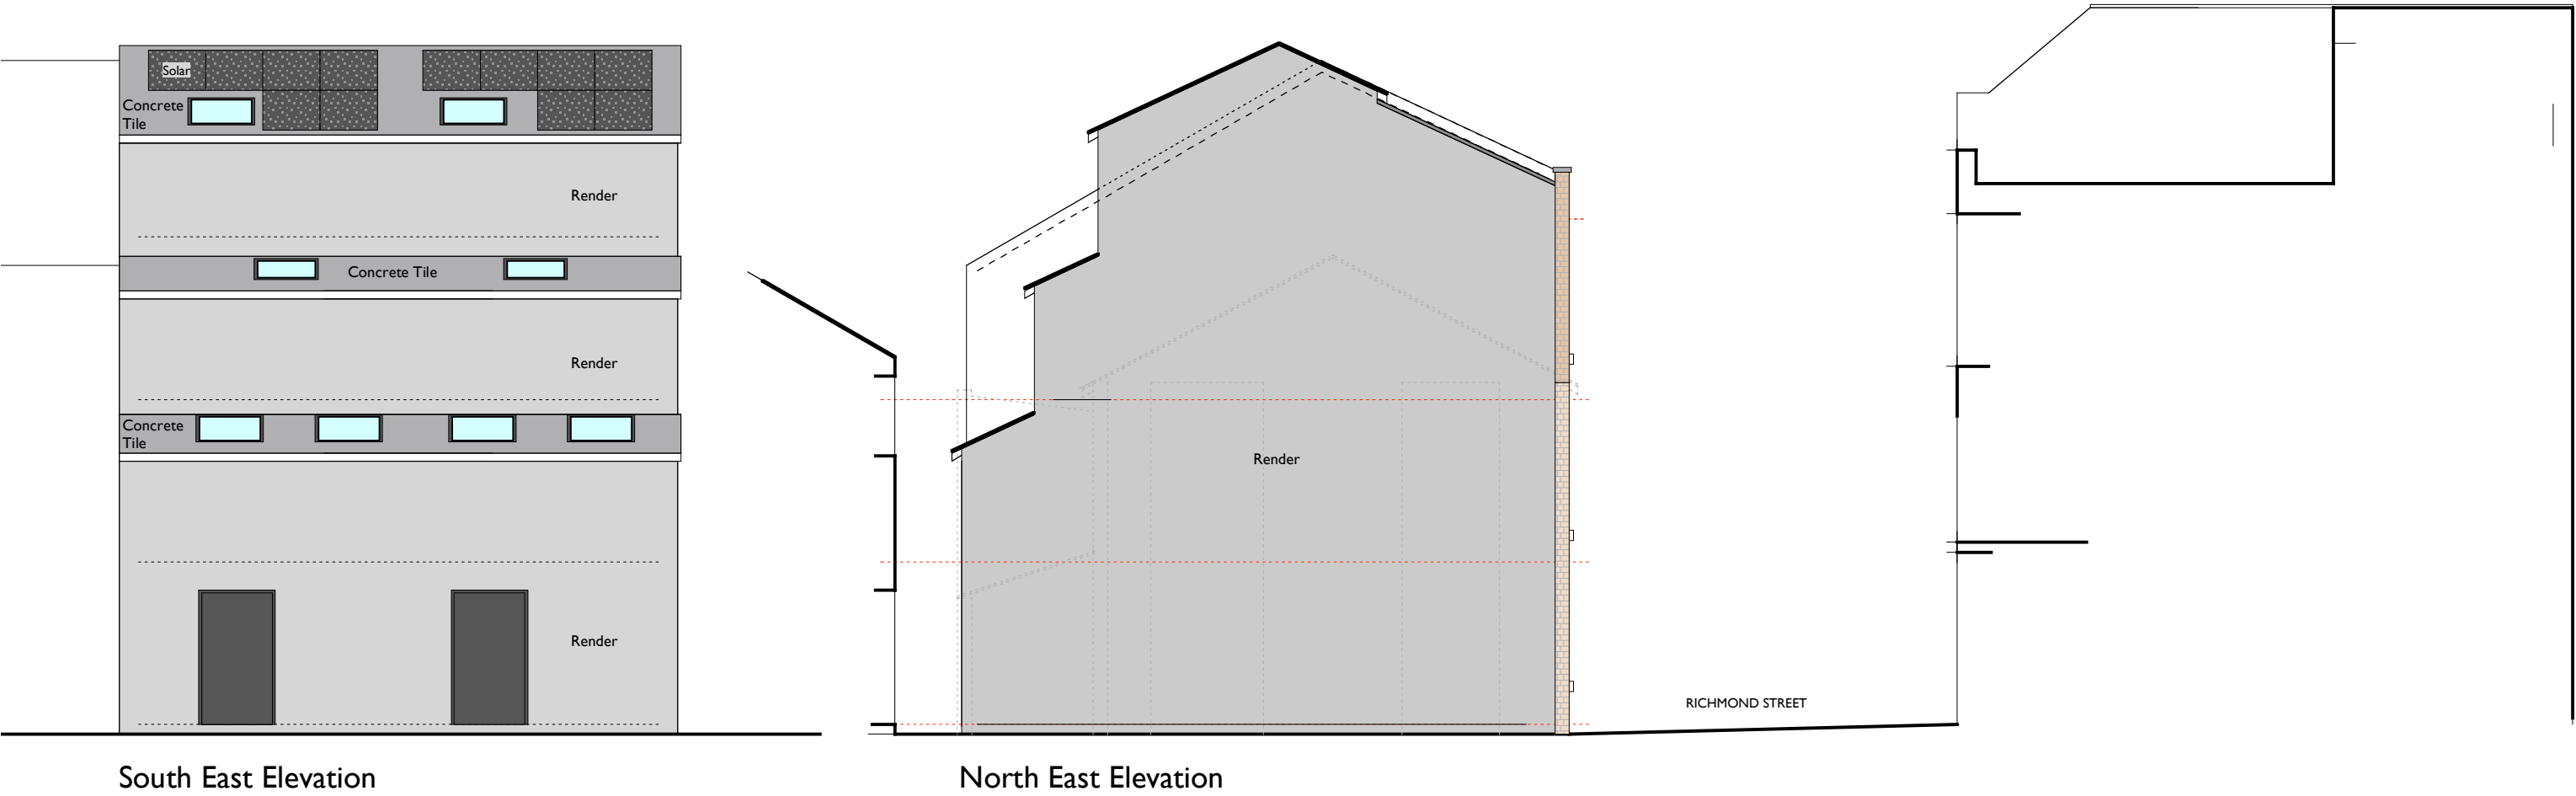

South East Elevation

North East Elevation

Concrete tile roof to match existing, parapets to side and gable to be capped with concrete slabs to match adjacent properties.

Concrete tile roof to match existing, parapets to side and gable to be capped with concrete slabs to match adjacent properties.

Existing gable brickwork reclaimed cleaned off and reused to extend front elevation up to new parapet level.

Second floor windows to be created in new extended wall with cills to match below.

First floor windows to be reinstated with existing sills retained.

Existing render removed existing brickwork renovated and repointed with lime mortar.




← 43 Richmond Street

North West Elevation

39 Richmond Street

41 Richmond Street

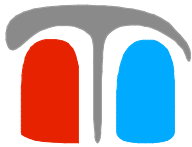

Martin Boyd
Architectural Services
56 Kirkbarrow
Kendal LA9 5DE
mob 077881 84843
martin@martinboyd.co.uk

Project

39 & 41 Richmond Street
Manchester M13 WB

Drawing Title

Proposed Elevations

Drawn By mjb	Date 24/06/24	Scale 1:100@A3
Job No. 12.46	Drawing No. P-07	Revision