



All dimensions are to be checked on site. This drawing shall not be scaled to ascertain dimensions.

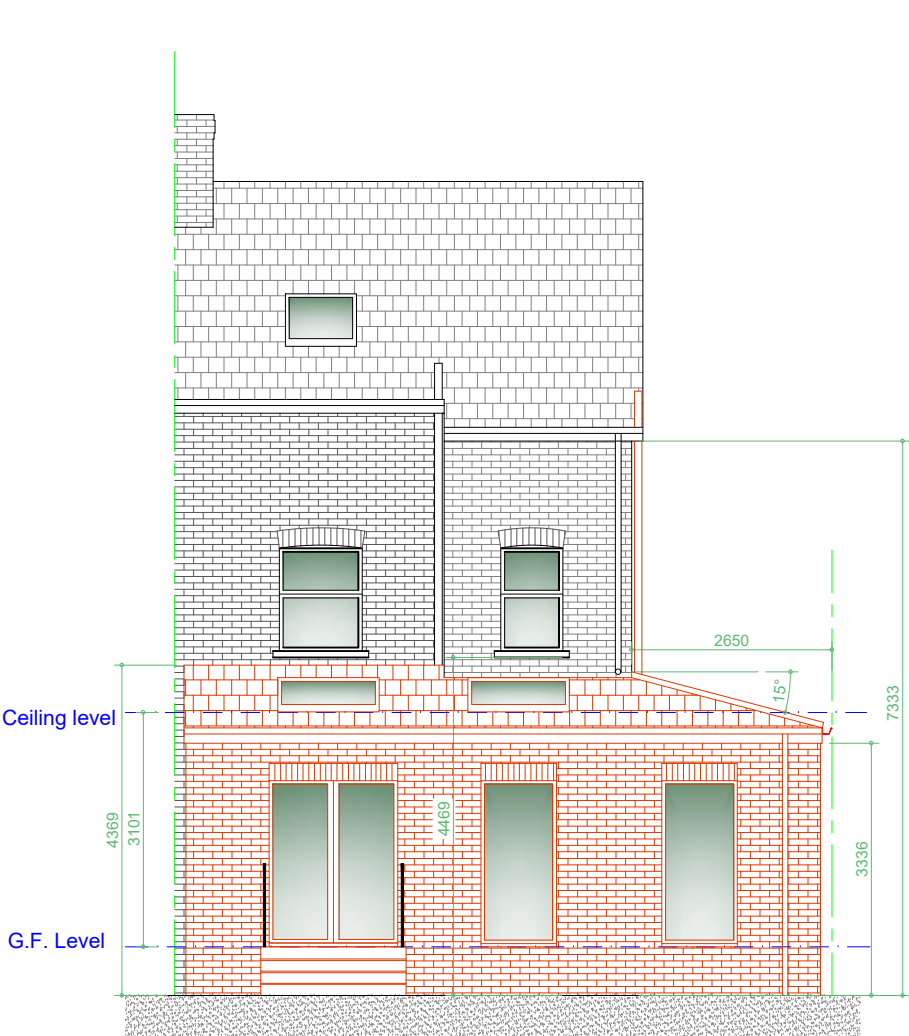


Proposed Rear Elevation
Scale 1:100



Proposed Front Elevation
Scale 1:100

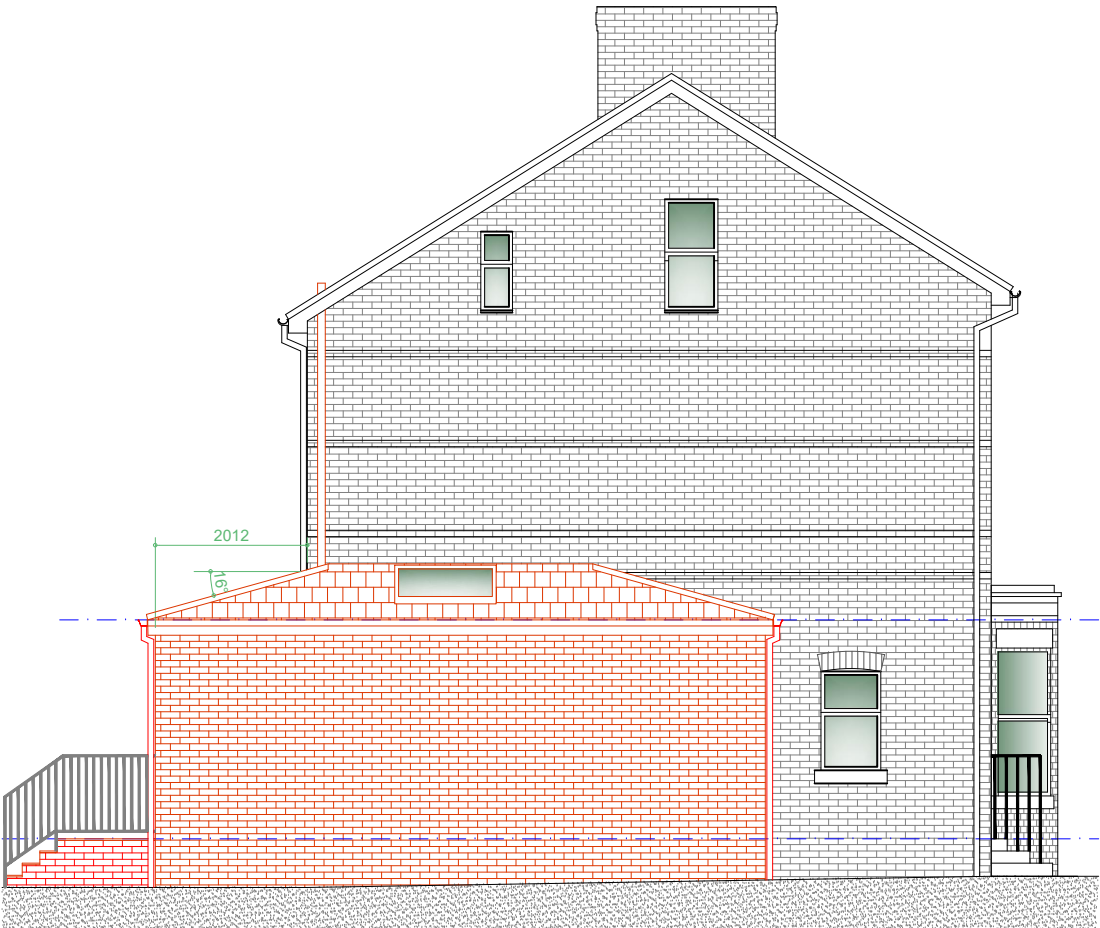

Proposed L/H Side Elevation
Scale 1:100

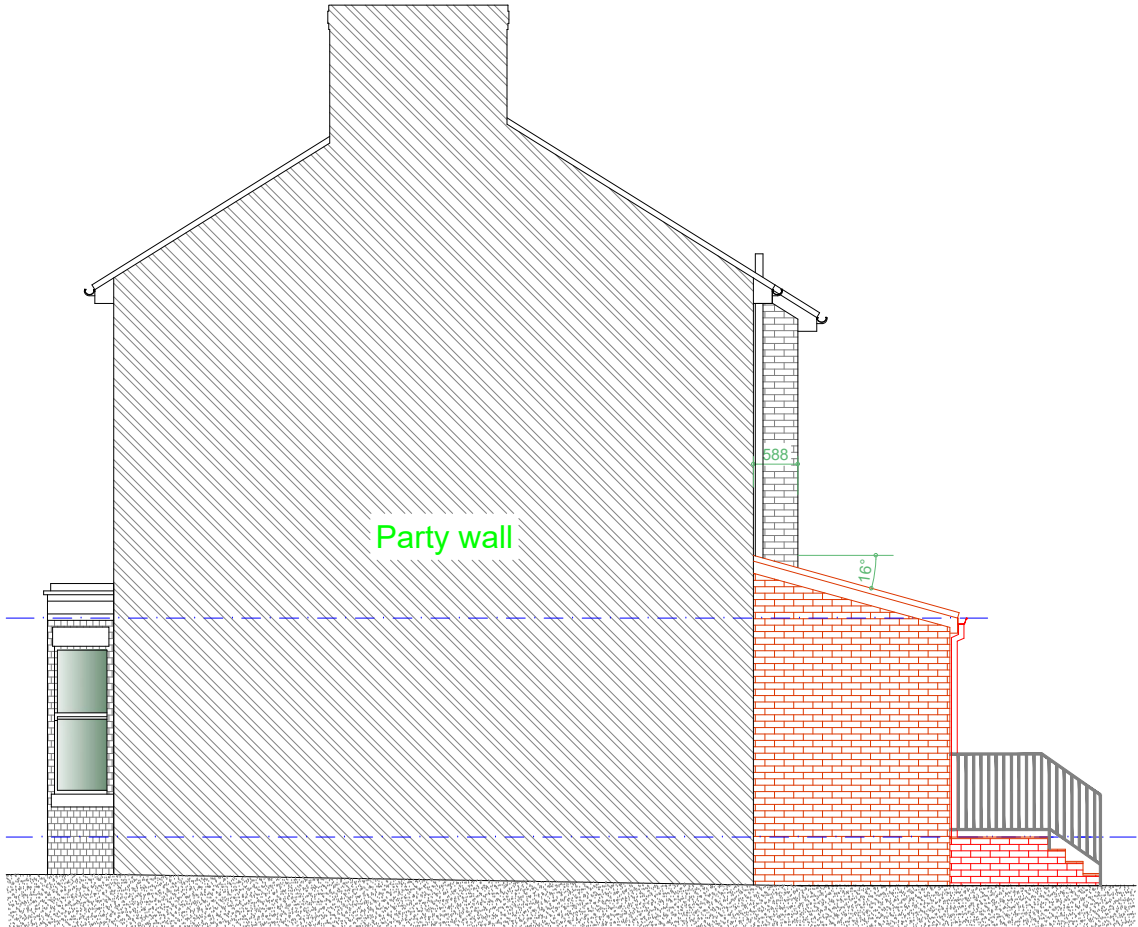

Proposed R/H Side Party Wall Elevation
Scale 1:100

Rev	Date	Description
Issued For : INFORMATION PURPOSES ONLY		
Client		
Mr. Tom Lindsay		
Project		
16 Cranbourne Road, Chorlton, M21 8AP Proposed single story rear and side extension.		
Scheme - Drawing Title		
Proposed elevations.		
03	Date	24.06.24
Drawing No.	Revision	Scale 1:100 @A3
		
Plans To Build It Ltd Tel: 0161 728 5730 Mob: 07741175755 www.planstobuildit.com		