
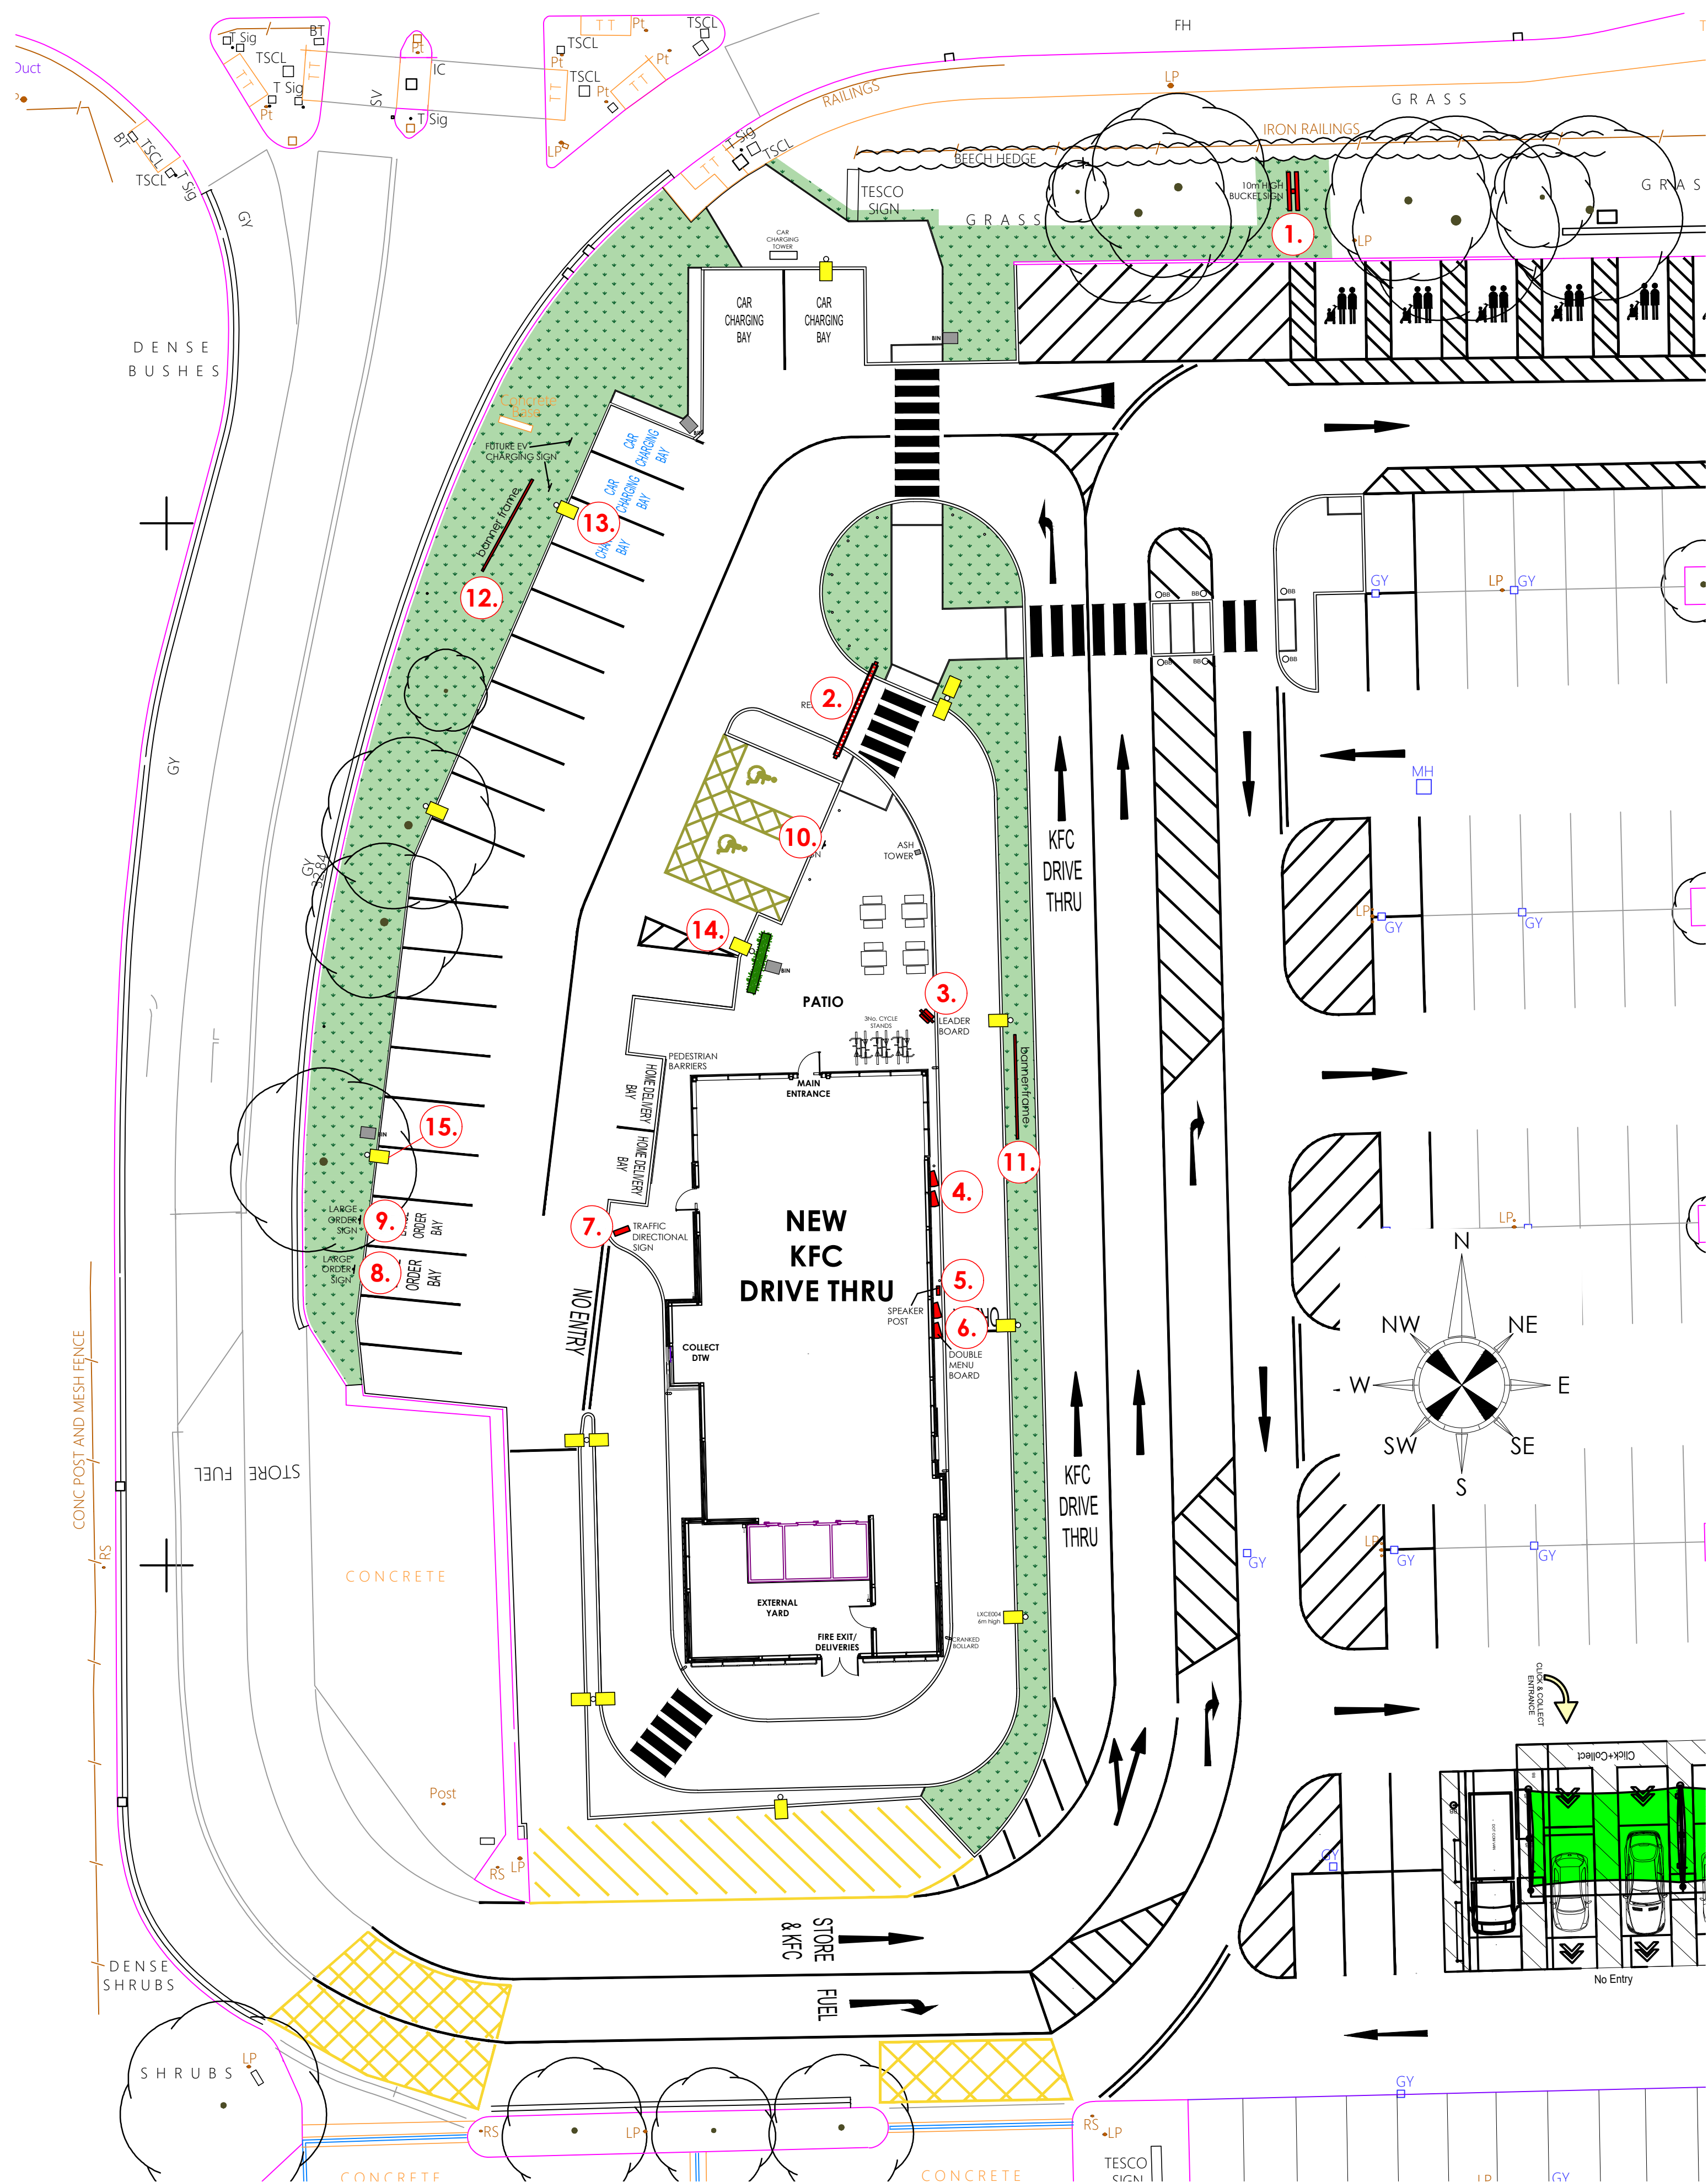
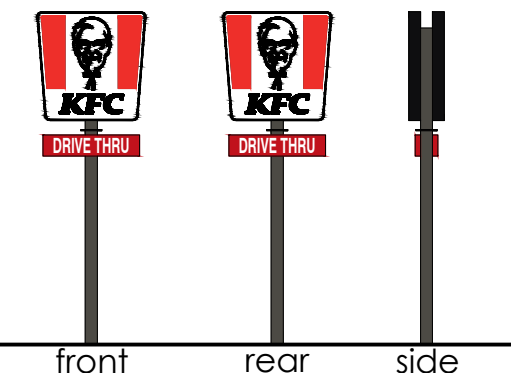
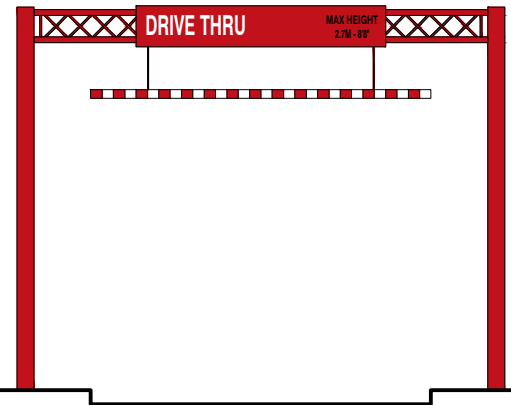
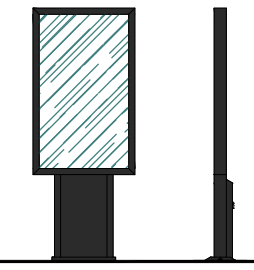
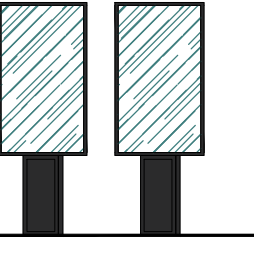
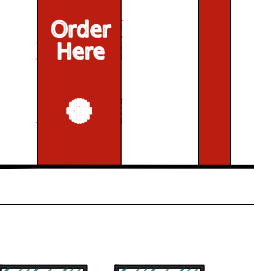
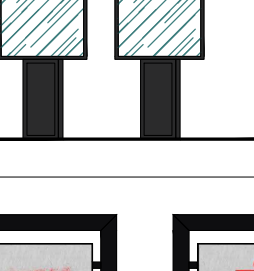
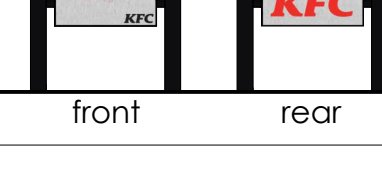


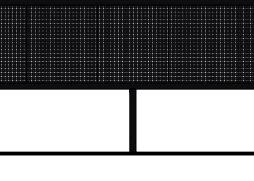

proposed site plan
scale - 1:200 @ A1 / 1:400 @ A3

KFC PROPOSED EXTERNAL SIGNAGE SCHEDULE

sign no.	signage image (nts)	description
1.		5m High double sided internally illuminated shared pylon sign constructed from: 250mm mild steel SHS pole, galvanised and powder coated black RAL 9005 (semi gloss finish) with 2No. 1500x1500x192mm internally illuminated signs to be mounted to pole. Bucket signs to be constructed from aluminium powder coated black RAL 9005 (semi gloss finish) sign casing with face panels constructed from 3M Panaflex 3 with 3M vinyls applied for form Colonel logos and lettering. 2No. 1600x350x90mm internally illuminated signs to be constructed from aluminium powder coated red RAL 3020 (semi gloss finish) with fret cut lettering with backed up opal acrylic. All signs to be illuminated using LEDs. 5000mm high x 1500mm wide x 592mm deep
2.		4.6m wide x 3.38m high free standing height restrictor constructed from 150x150mm mild steel posts, galvanised and powder coated red RAL 3020 (semi gloss finish) with 290x290mm aluminium truss frame powder coated RAL 3020 (semi gloss finish). 2.2m long, 360mm high, 30mm deep folded aluminium signage panel powder coated red RAL 3020 (semi gloss finish) with built-up DRIVE THRU letters in white with internal illumination and remaining text to be fitted in black and white reflective vinyls. Sign panel to be mounted onto horizontal truss frame. 76mmØ Aluminium pole with capped ends and powder coated red RAL 3020 (semi gloss finish) with new white reflective strips applied and suspended from truss frame by red RAL 3020 (semi gloss finish) steel chains. Pole to be set 2.7m to underside of pole above ground level.
3.		Floor mounted digital leader board. Sign to be constructed from black RAL 9005 powder coated aluminium sign casing fitted with digital screen. 2100mm high x 837mm wide x 150mm depth.
4.		Wall mounted double digital leader board. Sign to be constructed from black RAL 9005 powder coated aluminium sign casing fitted with digital screen. 1915mm high x 731mm wide x 390mm depth.
5.		Wall mounted speaker post. Red RAL 3020 powder coated aluminium panels fitted with speaker grilles and white ORDER HERE text. 1105mm high x 432mm wide x 165mm depth.
6.		Wall mounted double digital leader board. Sign to be constructed from black RAL 9005 powder coated aluminium sign casing fitted with digital screen. 1915mm high x 731mm wide x 390mm depth.
7.		Non illuminated traffic directional sign. Sign to be constructed from black RAL 9005 powder coated aluminium frame with 700x500mm double sided signage panel set within outer frame. Graphic signage panels to be fitted with reflective film. 1200mm high x 760mm wide x 260mm depth.
8. & 9.		Non illuminated large order bay sign to be constructed from umbra grey RAL 7022 powder coated 76mmØ metal post set 1500mm above ground level with 300x200mm aluminium signage panel decorated with digitally printed vinyl with protective laminate applied to front face fixed to metal post. 1500mm high x 300mm wide x 79mm deep
10.		Non illuminated disabled parking sign to be constructed from umbra grey RAL 7022 powder coated 76mmØ metal post set 1200mm above ground level with 300x200mm aluminium signage panel decorated with digitally printed vinyl with protective laminate applied to front face fixed to metal post. 1200mm high x 300mm wide x 79mm deep
11. & 12.		5.2m long banner frame constructed from 100x100x3mm SHS mild steel with fully welded joints frame in black RAL 9005 powder coated finish with 2mm thick black RAL 9005 powder coated perforated metal sheets with 20mmØ holes in 27mm pitch pattern. Frame and perforated sheets to be galvanised before powder coating. 2.200m high x 5.200m wide x 0.100m depth
13. 14. & 15.		Non illuminated customer car park disclaimer sign to be constructed from 3mm thick aluminium panel decorated with digitally printed vinyls with protective laminare applied to front face. Sign to be fixed to lighting column set 1750mm above ground level. 700mm high x 500mm wide x 3mm depth.

SIGNAGE DESIGN SIGNOFF

Name / Title	
Signature	Date

© copyright 2021

This drawing and the copyrights and patents therein are the designer's property and may not be used or reproduced - only under contract.

ALL DIMENSIONS TO BE CHECKED ON SITE.

DO NOT SCALE FROM THIS DRAWING EXCEPT FOR THE PURPOSES OF LOCAL AUTHORITY PLANNING

H	10/07/24	KFC pole sign reduced to 5m high.
G	13/06/24	Site Plan amended to suit latest working site plans.
F	02/04/24	Banner frame noted as black RAL 9005 powder coated finish; graphic panel for car park disclaimer updated.
E	20/03/24	Site signage schedule and numbering updated to suit new K4 design manual - version 1.3; DT canopy over 1st DT window omitted.
D	19/10/21	DT lane tweaked opposite pick up window to suit comments by Mode.
C	02/09/21	Site plan and signage updated to suit G121 revision E.
rev	date	description

Frank Belshaw
Building Surveyors Limited

wheatley springs barn, wheatley lane road,
barrowford, nelson, lancashire. BB9 6QS.
tel no. (01282) 699668, fax no. (01282) 602447.

Soul Foods Group



260 MODEL DRIVE THRU

store address
BAGULEY
SECTION OF TESCO CAR PARK
ALTRINCHAM ROAD, BAGULEY,
MANCHESTER, M23 9TJ
client
CHICKEN CABINS LTD

drawing title
PROPOSED
SITE SIGNAGE PLAN

drawn by	checked	date
SES	----	10/02/2021
store no.	scale	
0000	1:200 @ A1	

KFC drawing no.	FB ref.	revision
0000/2022/P120	2020/75	H