

Studio Charrette will not be responsible for any principal designer duties under CDM 2015.
No site work is to be carried out until permissions are in place. Site searches to carried out before any works to site.
All structural elemental/associated calculations to be confirmed and provided by structural engineer.

NOTES:
This drawing is not a working drawing, and is only for the purpose of the following:-

A- Planning Submission


The main contractor is responsible for Informing the lead designer of any discrepancy on, or between, this drawing and any other relevant document.

All existing walls, foundations and lintels or other structural items are to be confirmed load bearing and adequate for increased loading where relevant prior to work commencing.


Any existing walls to be removed are to be confirmed non - loadbearing prior to removal.

Boundaries, angles, and dimensions are to be checked by the main contractor prior to work commencing.

Written dimesions only to be used from this drawing. If in doubt consult the lead designer for clarification.

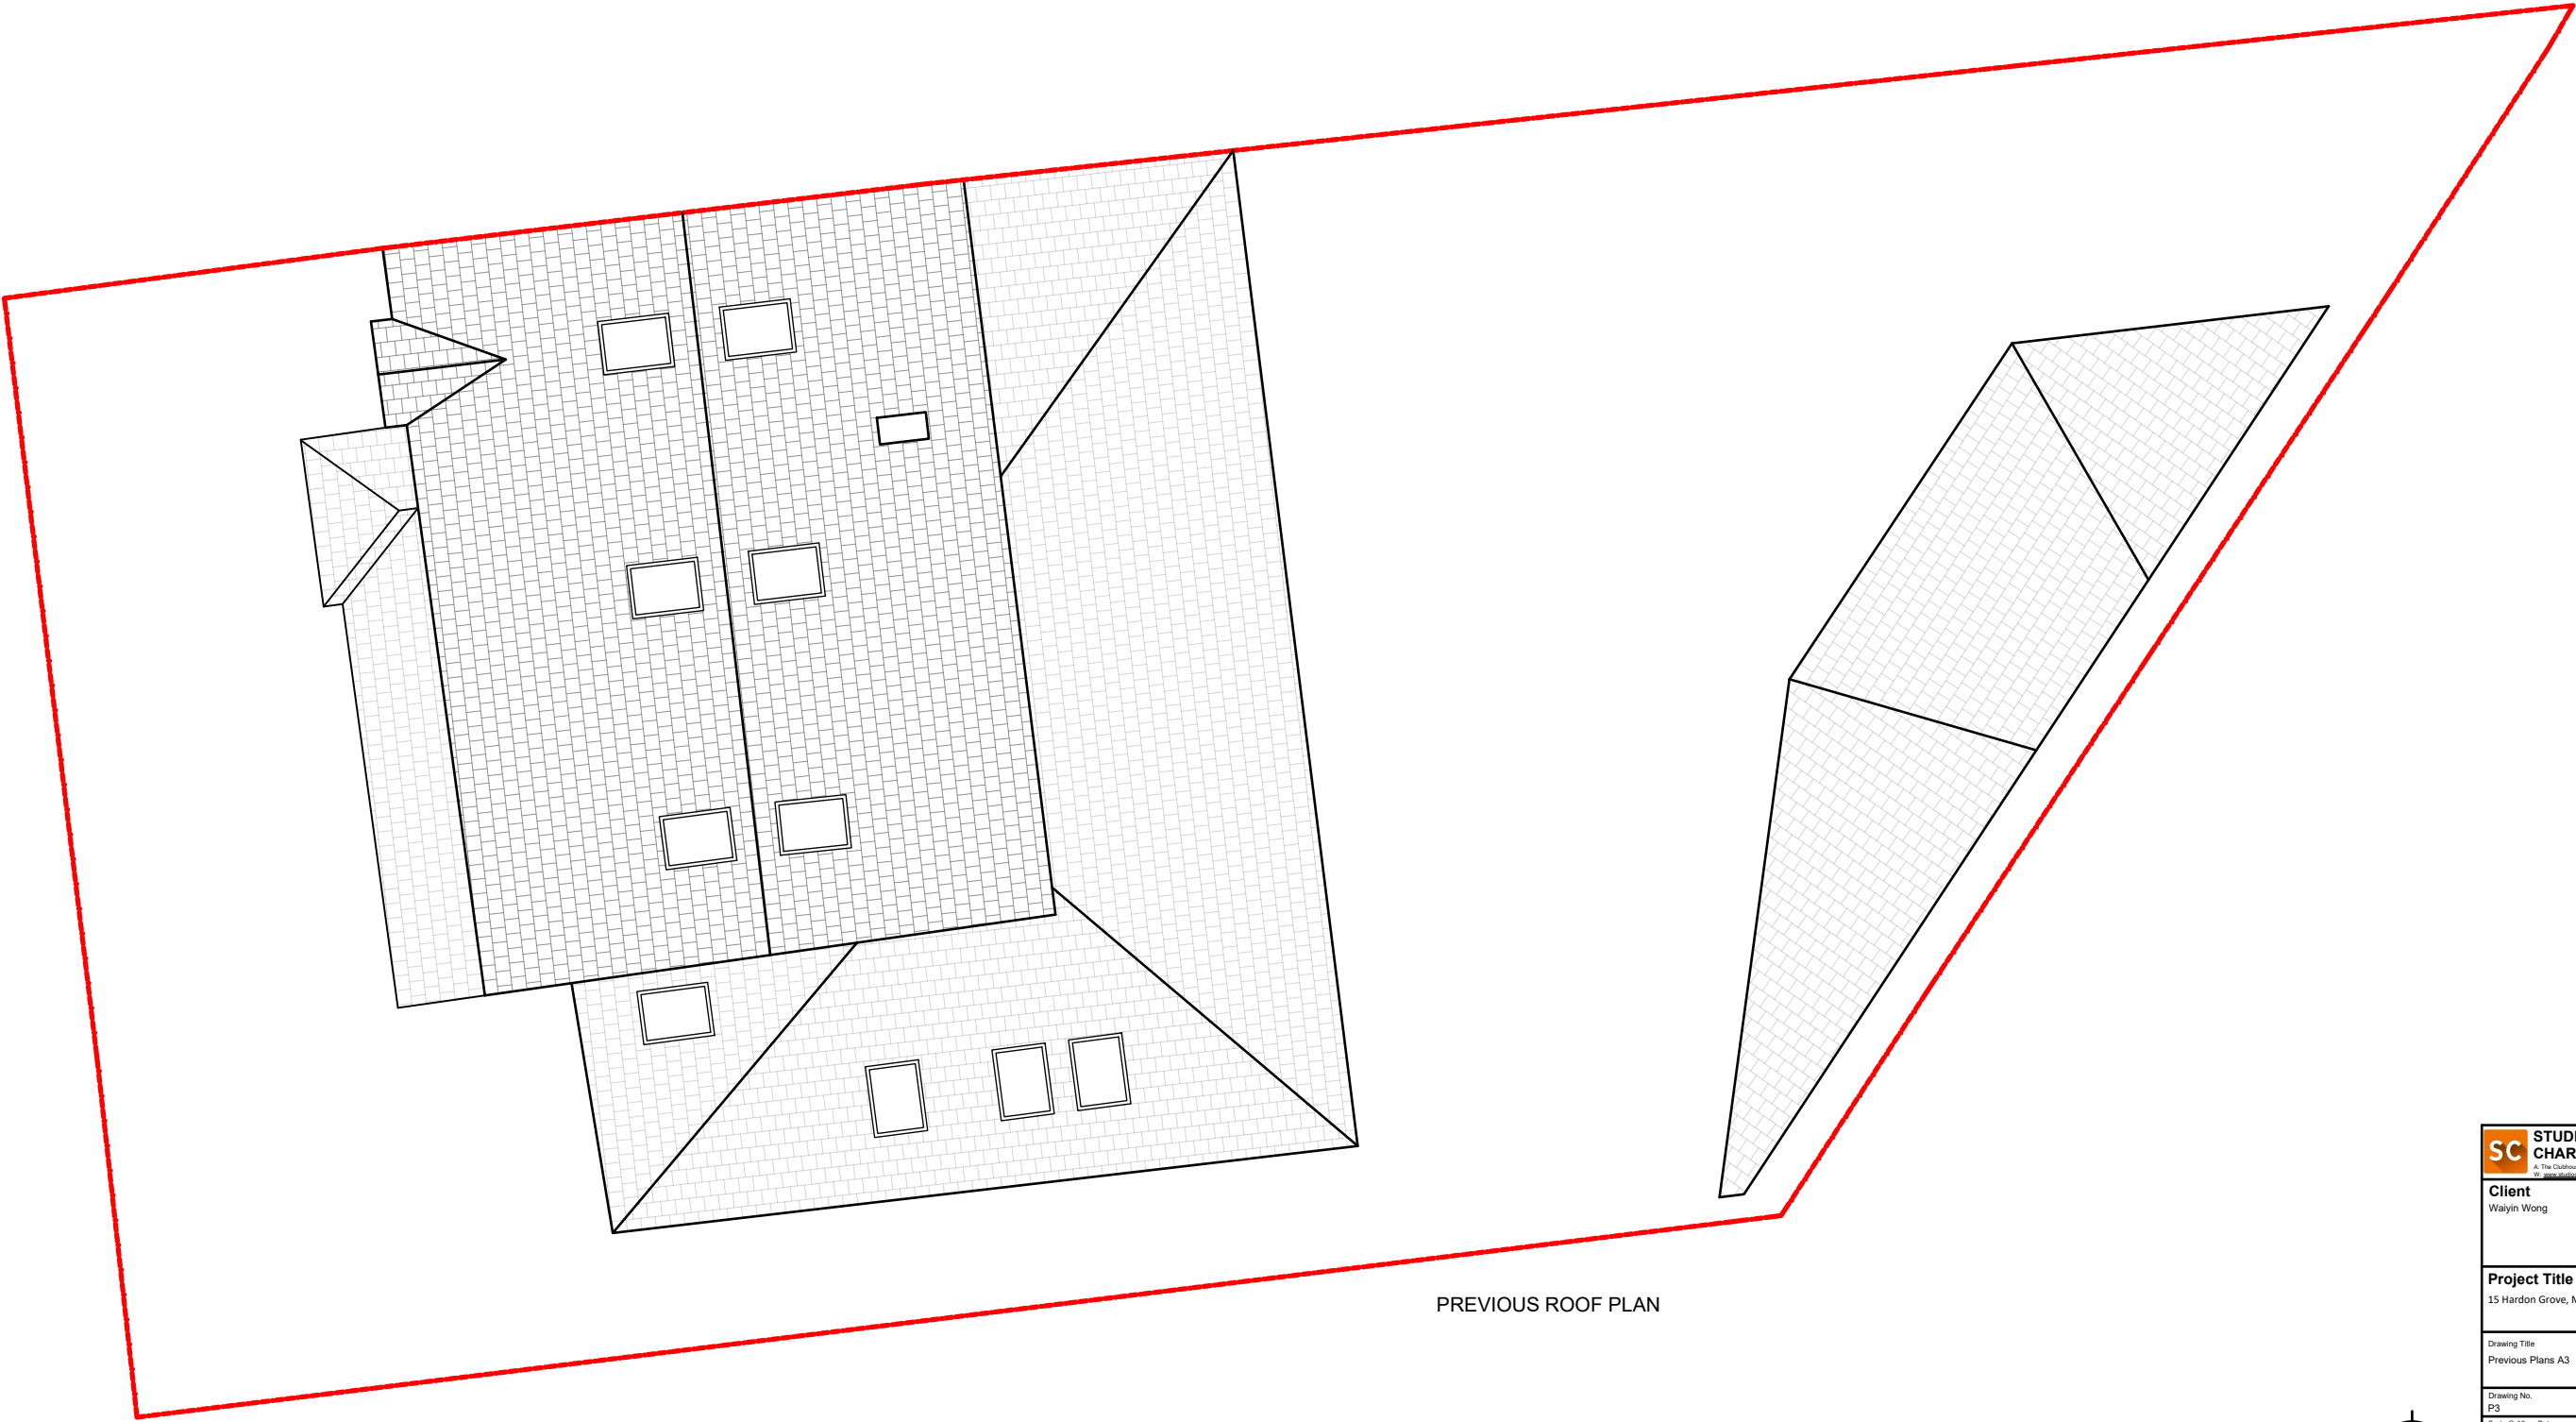

PREVIOUS ROOF PLAN

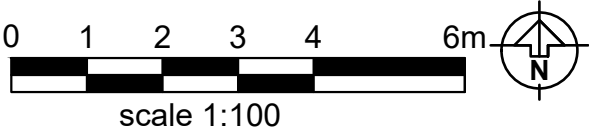

SC

STUDIO
CHARRETTE

A: The Oldhouse, 52 Grosvenor Hill, London, W1K 3QT
T: 020 7460 9999

Client

Wayin Wong

Project Title

15 Hardon Grove, Manchester M13 0TX

Drawing Title

Previous Plans A3

Drawing No.

P3

Scale @ A3

1 : 100

Date

28.05.2024

Created By

SC

Check By

SC

Rev

1	Initial
2	Initial
3	Initial
4	Initial
5	Initial

This drawing and the copyright, design rights and all other intellectual property rights in it belong to Studio Charrette Ltd. No license is granted for any use of this drawing without the written permission of Studio Charrette Ltd. This drawing is not to be used for any other purpose without the written permission of Studio Charrette Ltd.