


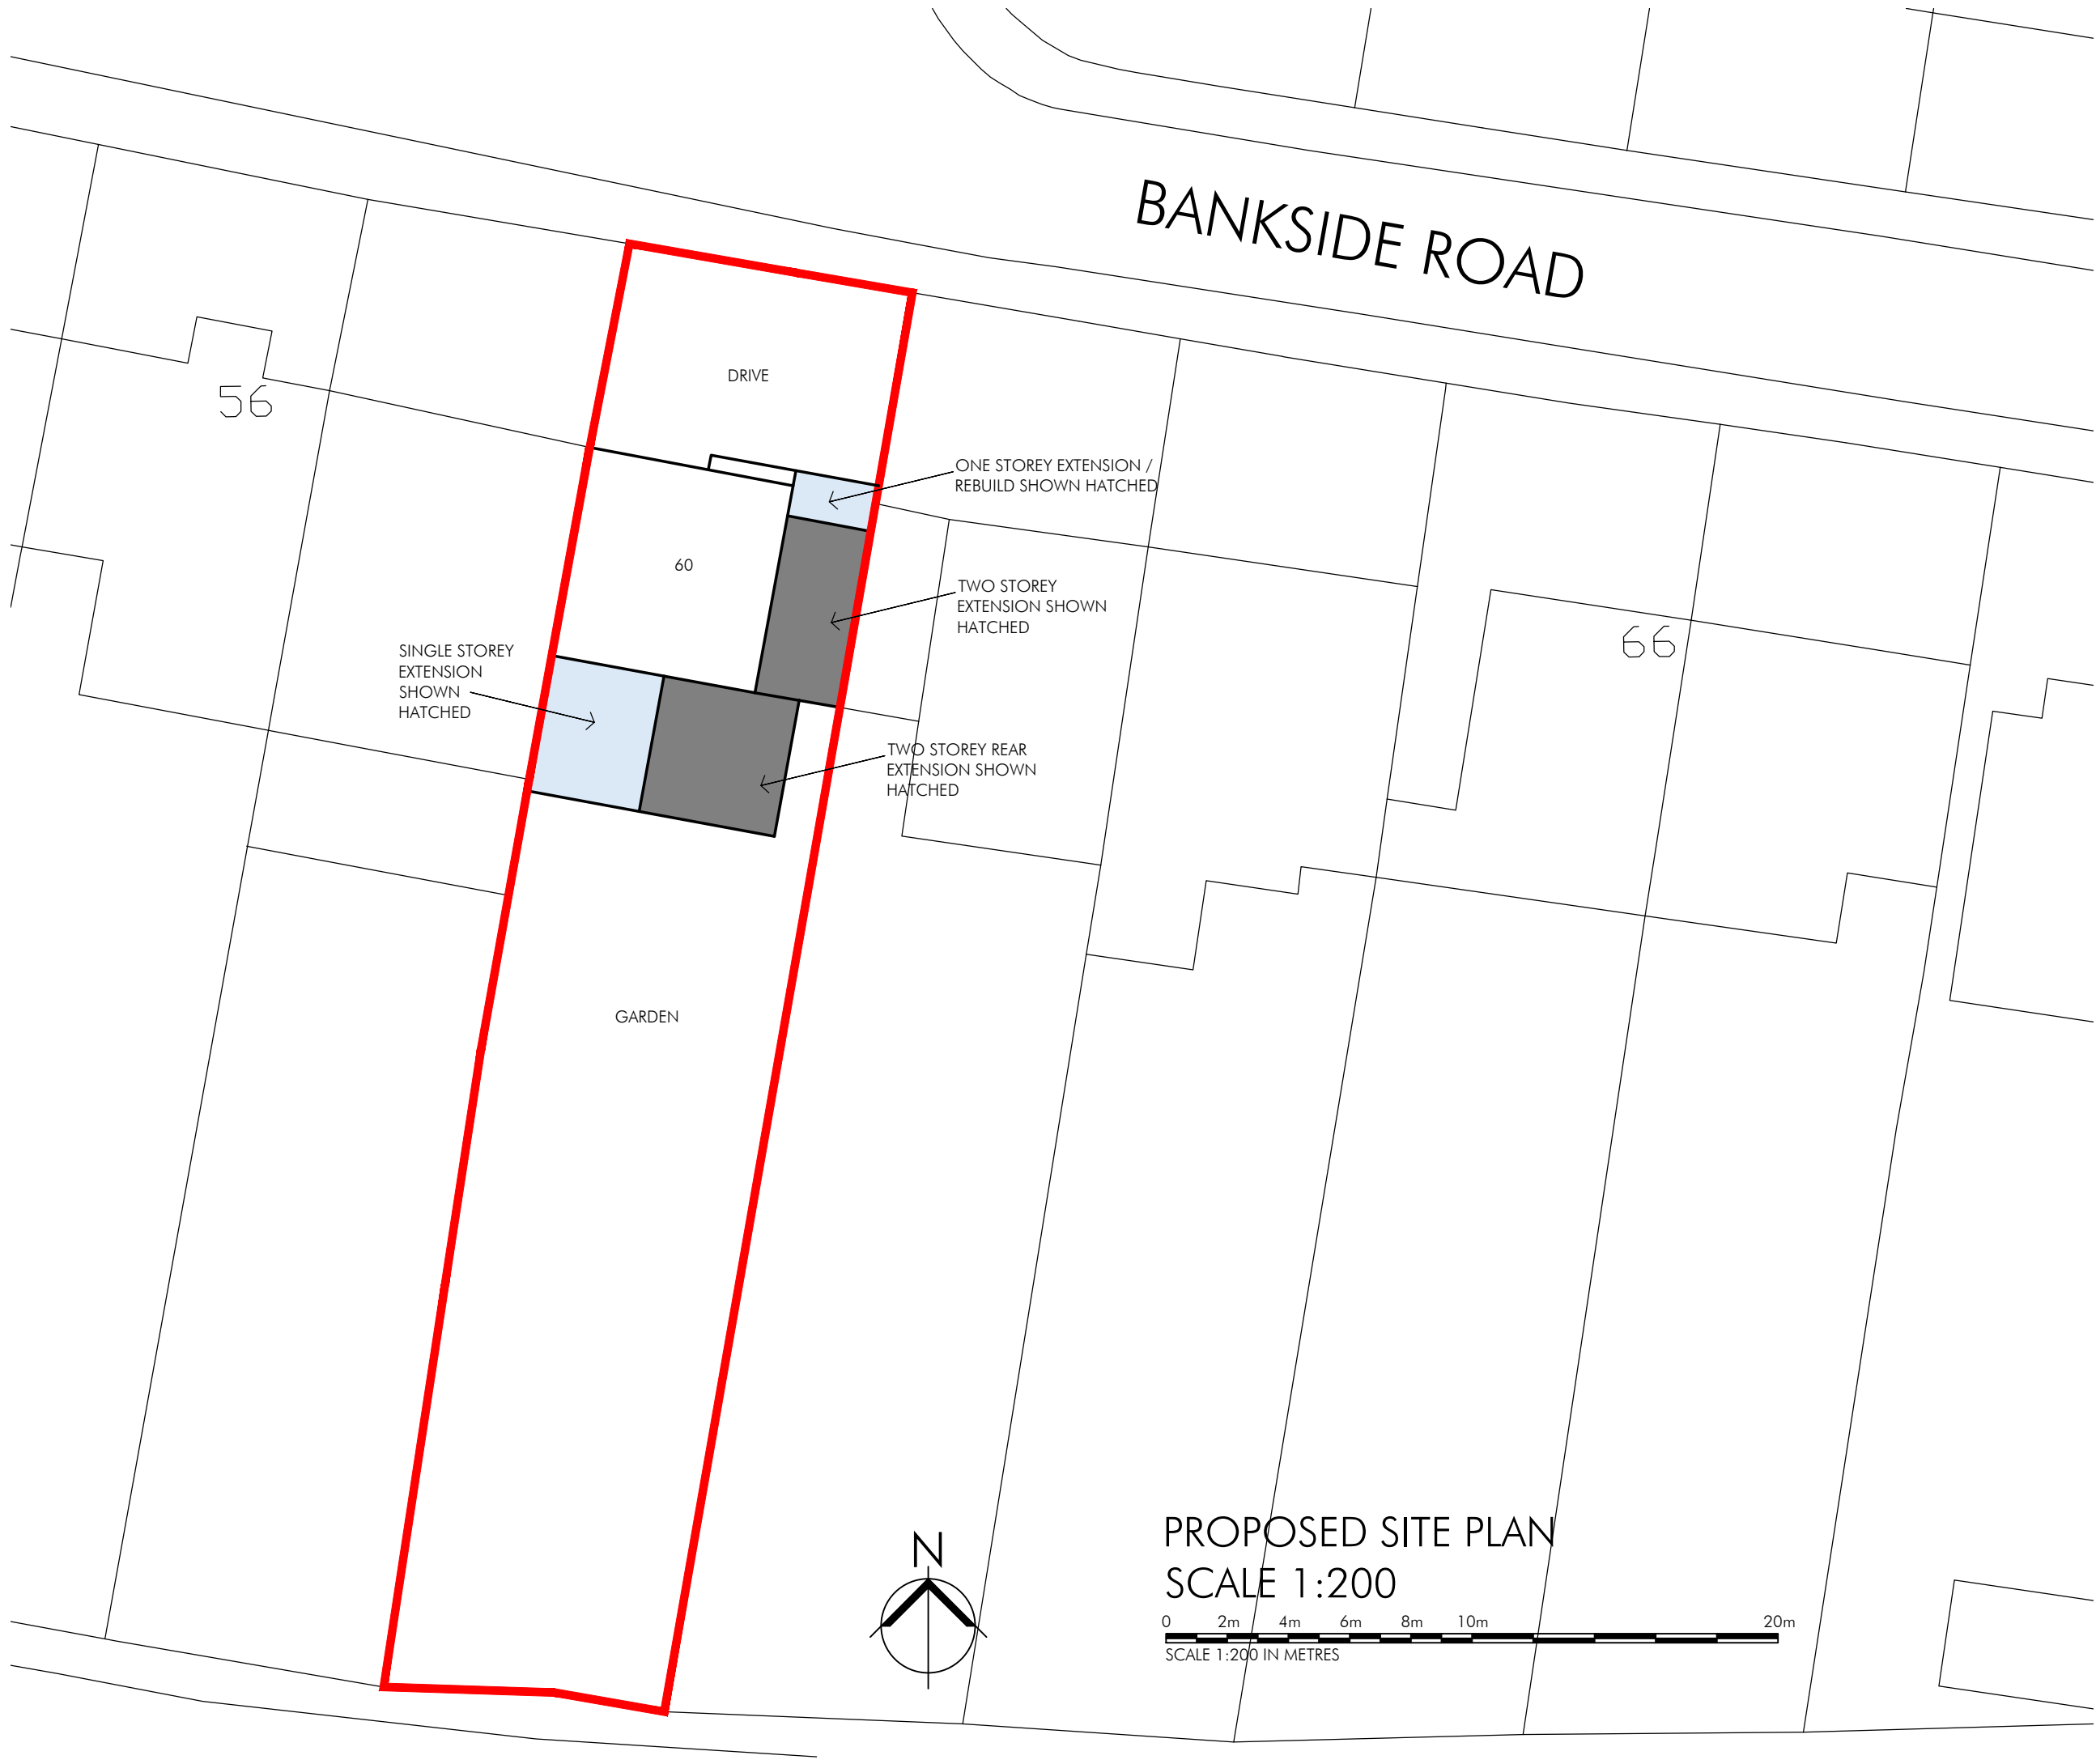

BANKSIDE ROAD

56

60

66

DRIVE

GARDEN

SINGLE STOREY
EXTENSION
SHOWN
HATCHED


ONE STOREY EXTENSION /
REBUILD SHOWN
HATCHED

TWO STOREY
EXTENSION SHOWN
HATCHED

TWO STOREY REAR
EXTENSION SHOWN
HATCHED

PROPOSED SITE PLAN
SCALE 1:200

0 2m 4m 6m 8m 10m 20m
SCALE 1:200 IN METRES

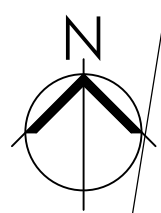

P1 DRAWN		04.03.24
PLG Design Ltd DESIGN PLANNING PROJECT MANAGEMENT		
T - 0161 464 6675 M - 07795 296644 E - paul.gill@plgdesign.co.uk		Unit 11 National Trading Estate, Bramhall Moor Lane, Hazel Grove, Stockport, SK7 5AA
Client	Mr J Ogden	
Address	60 Bankside Road, Didsbury M20 5GD	
Title	PROPOSED SITE PLAN	
Scale	1:200 @ A3	
Job Number 23213	Drawing Number PL04	Issue P1