





Rear Elevation
1 : 100

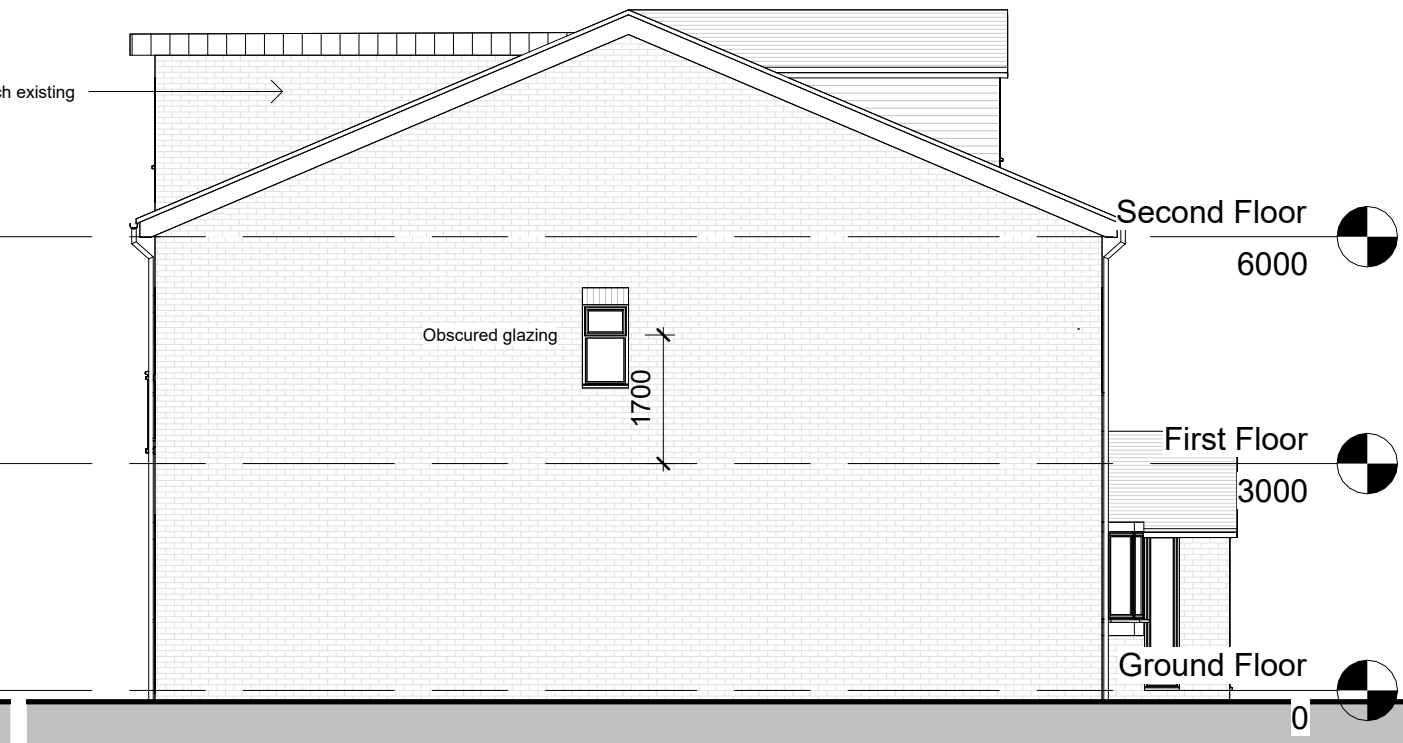


Side Elevation
1 : 100



Side Elevation
1 : 100

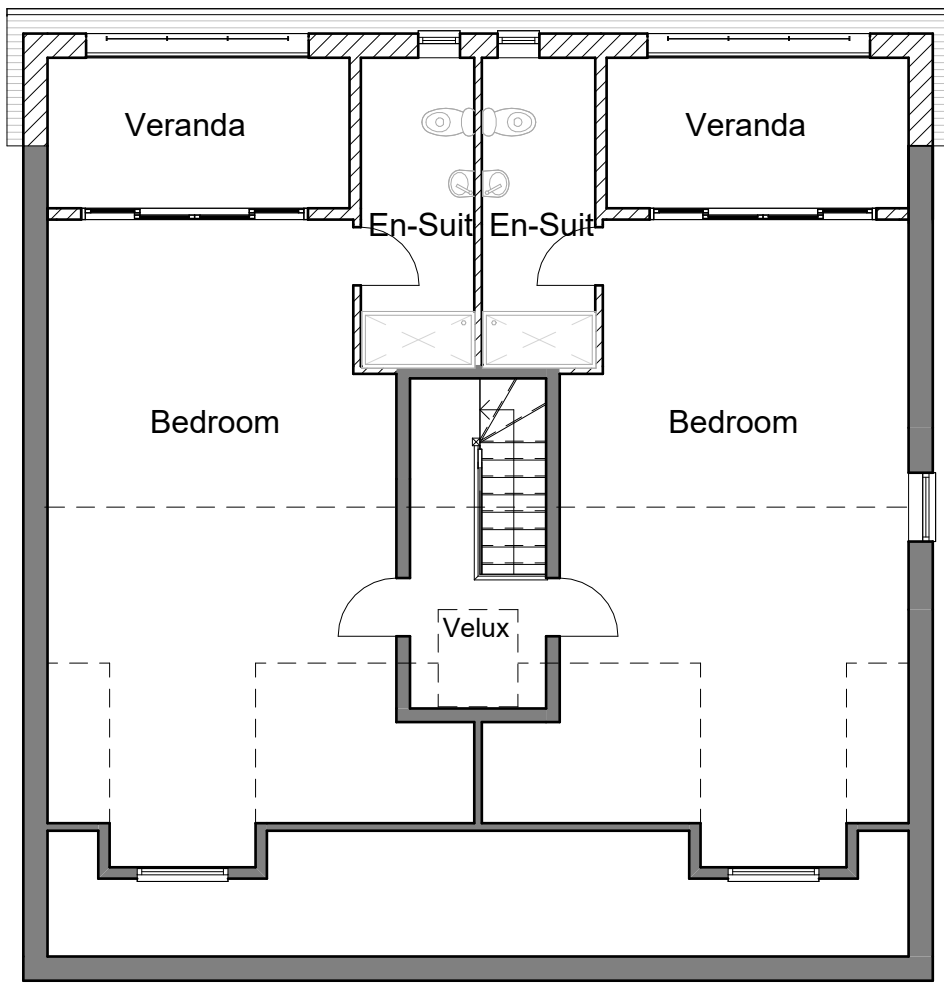


Second Floor Plan
1 : 100

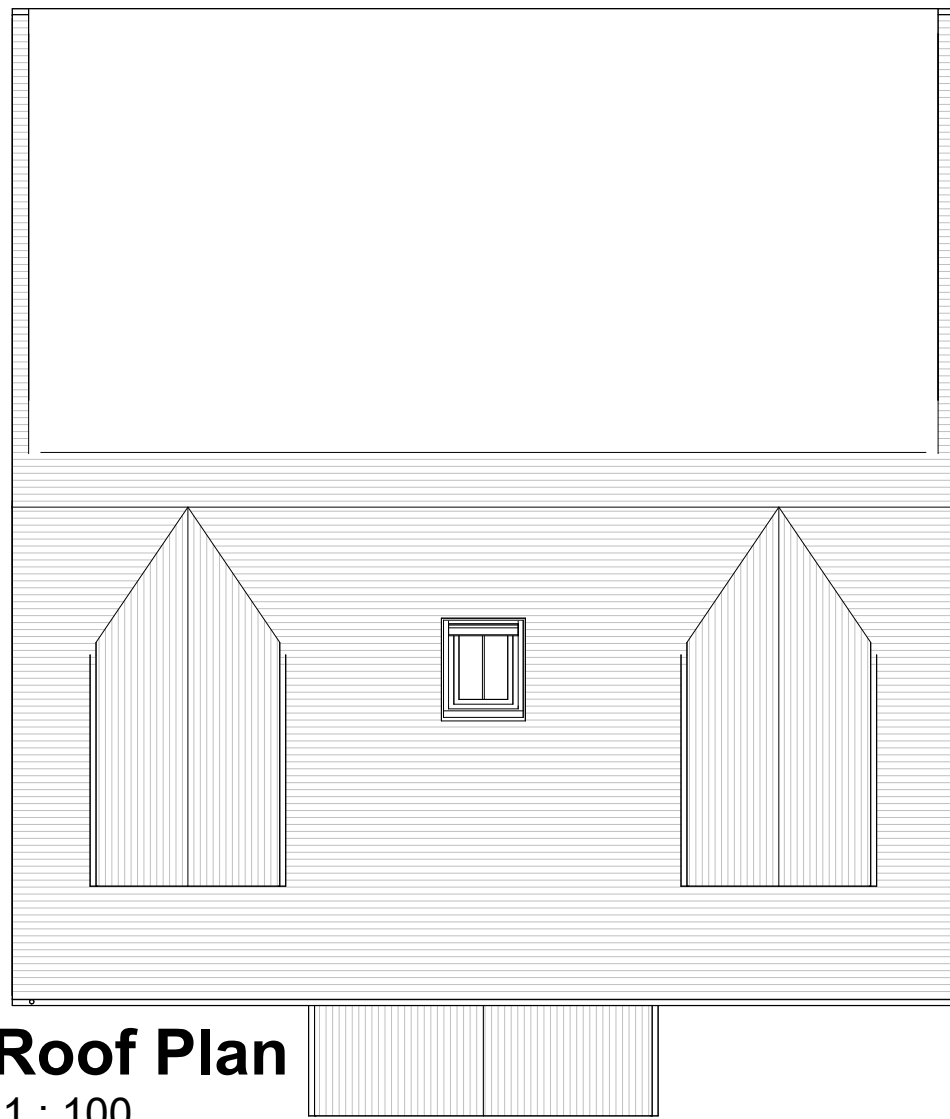



Roof Plan
1 : 100



Location Plan
1 : 1250

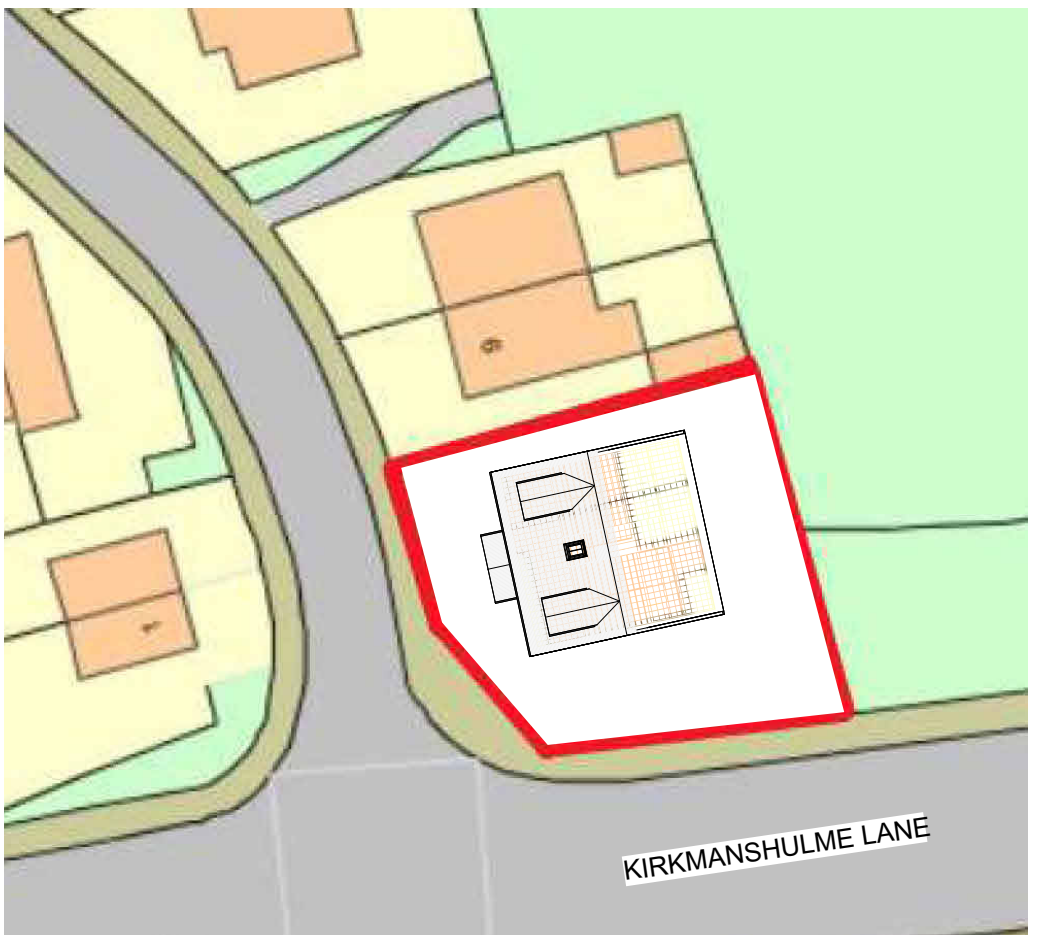

Block Plan
1 : 500

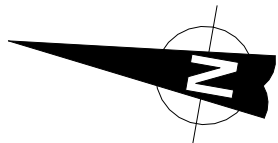 

No.	Description	Date

Archi-TAG www.Archi-TAG.co.uk		
PROJECT 2 - 4 ELLEN WILKINSON CRES		
TITLE Proposed Plans		
CLIENT Mr Qasim Ellahi		
DRAWN BY MT	CHECKED BY	DATE 15/07/23
SCALE (@ A2) As indicated		PROJECT NUMBER
DRAWING NUMBER A202		REV V001