

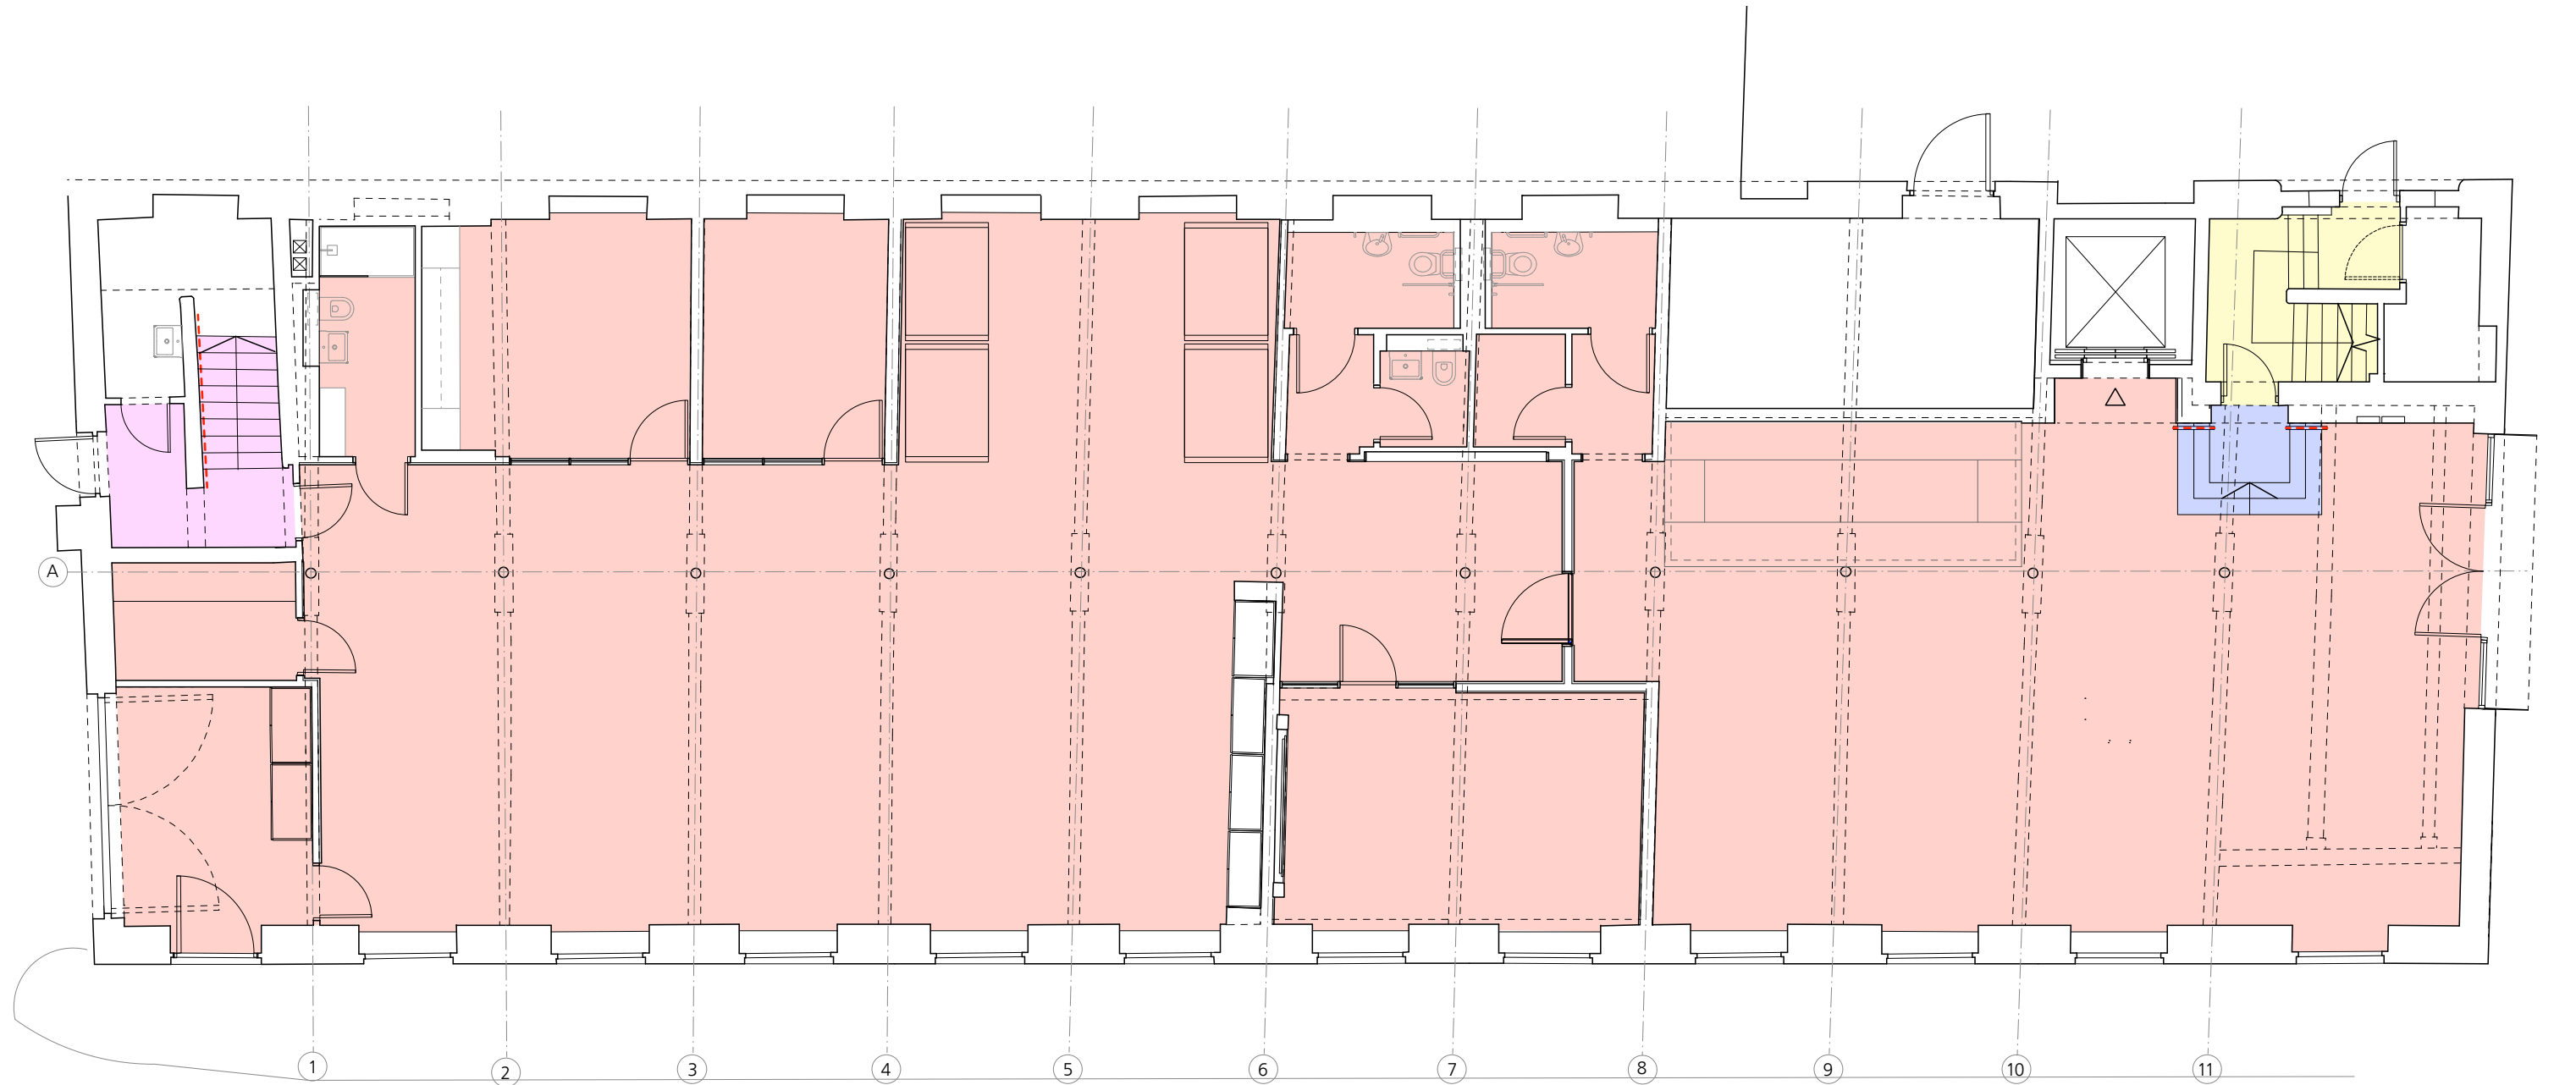


 

KEY			
	STUDDED RUBBER FLOORING SPEC M50/150 COLOUR BLACK ON EXTG SCREED WITH LEVELLING SCREED INFILL TO HOLES/INDENTATIONS. STEPS TO STAIRS FORMED FROM MATCHING STEP TREADS WITH LIGHT GREY 20mm NOSING INSERTS. SHEETING TO LANDINGS ON HARDBOARD OVERLAY		EXISTING CONCRETE SLAB TO BE DIAMOND POLISHED & SEALED
	SEAL TO EXTG CONCRETE FLOOR		NEW TIMBER STEPS WITH 25mm WBP PLY DECK AND STUDDED RUBBER COVERING AS SPEC M50/150
	ACOUSTIC BACKED CARPET TILES LAID OVER EXTG SCREED. PENETRATIONS AND INDENTATIONS TO EXTG SCREED INFILLED WITH LEVELLING SCREED TO PROVIDE FLAT SUB FLOOR		PPC STEEL HANDRAILS SPEC L30/300

Rev C2 - 06/24 - Layout & key updated
Rev C1 - 02/24 - Internal layout updated
Rev T1 - 11/23 - GF fit out added and extent of polishing to slab extended. Key updated
Rev P3 - 09/23 - Escape door added to NW stair

 

Jonathan Davidson Architects

Architecture & Industrial Design
47 Hilton Street
MANCHESTER
M1 2EF
t: 0161 711 0835
e: inbox@jddavidsonarchitects.com
w: www.jddavidsonarchitects.com

Client Capital & Centric
Project **Neptune Mill**
Chapeltown St, Manchester
Scale 1:100 @ A3
Date June 2023

Document	Floor & Stair Elements Proposed Ground Floor Plan			
Status	For information			
Doc Ref	353	CD	2301	C2