


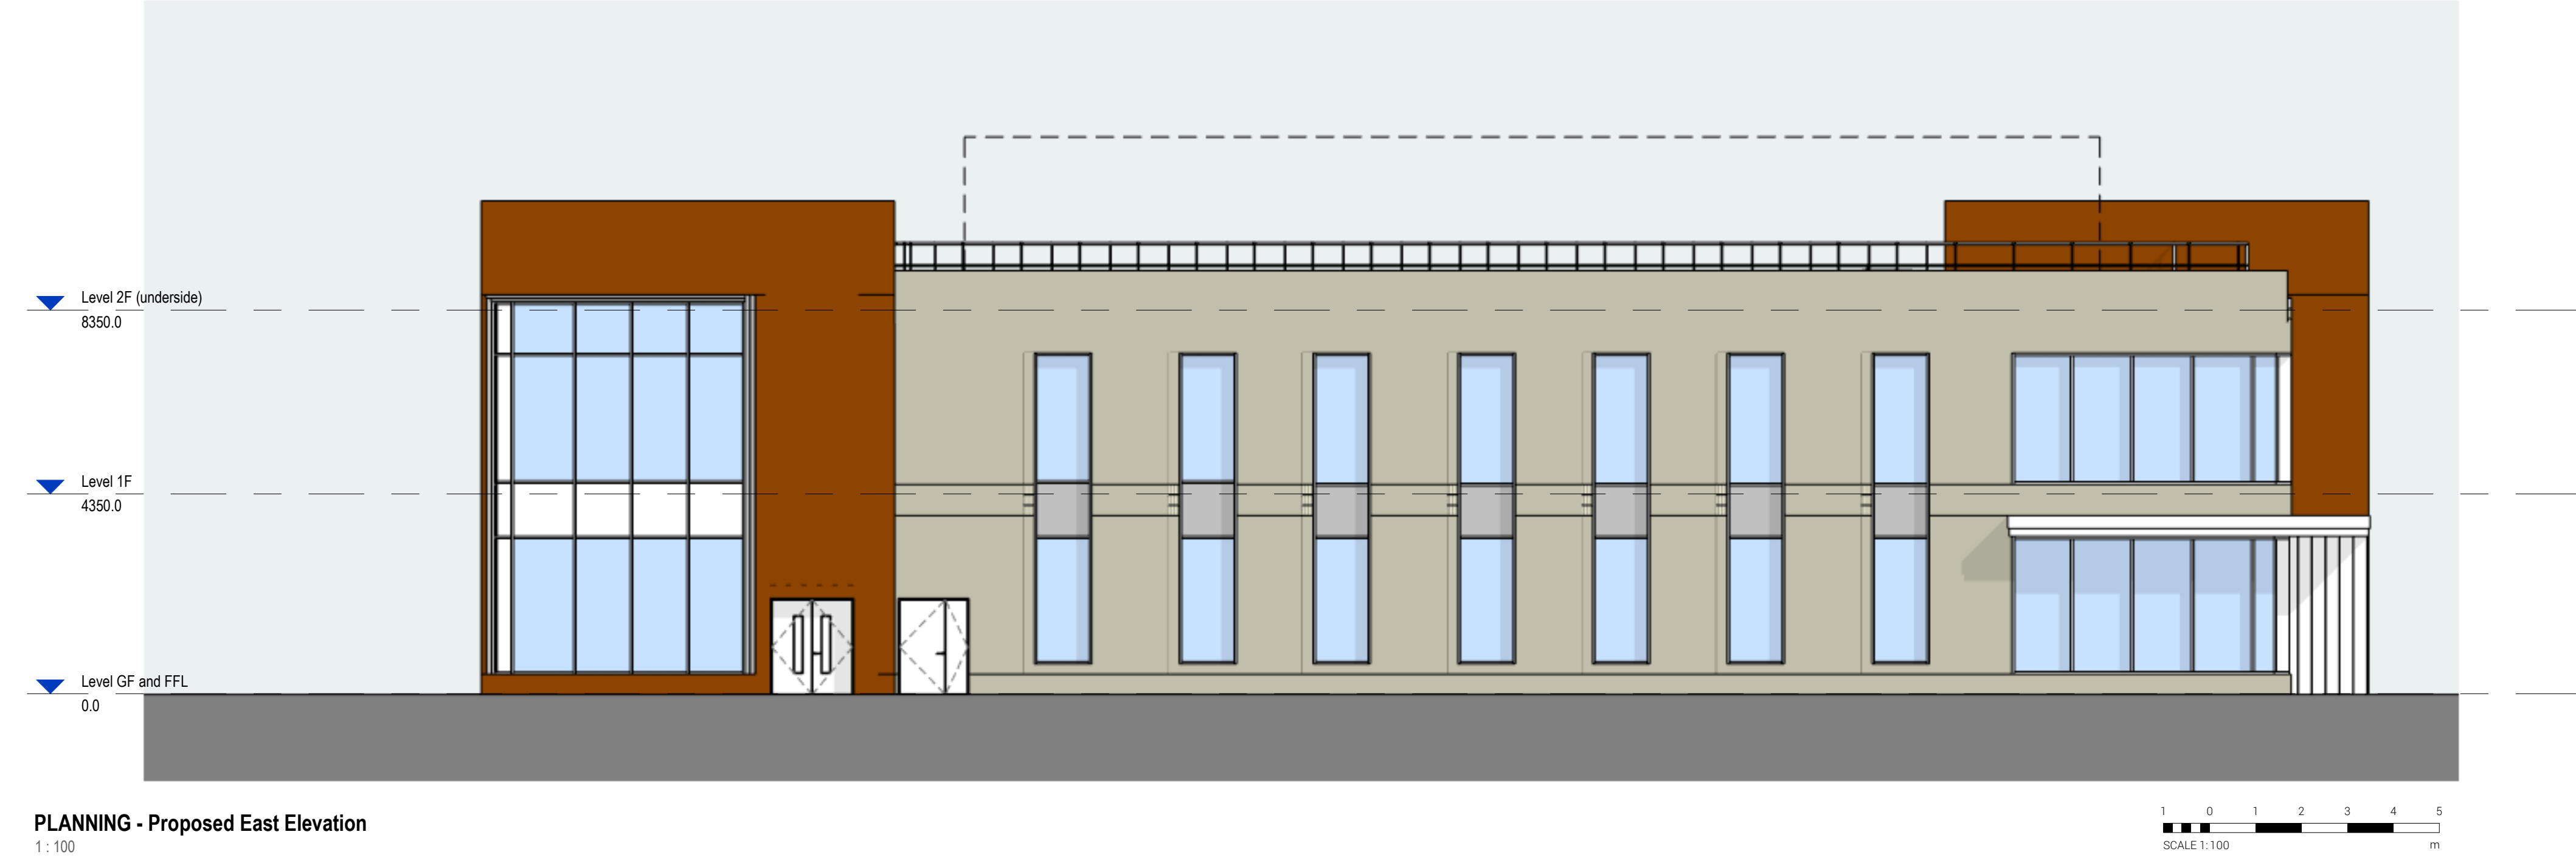


 


PLANNING - Proposed East Elevation
1 : 100

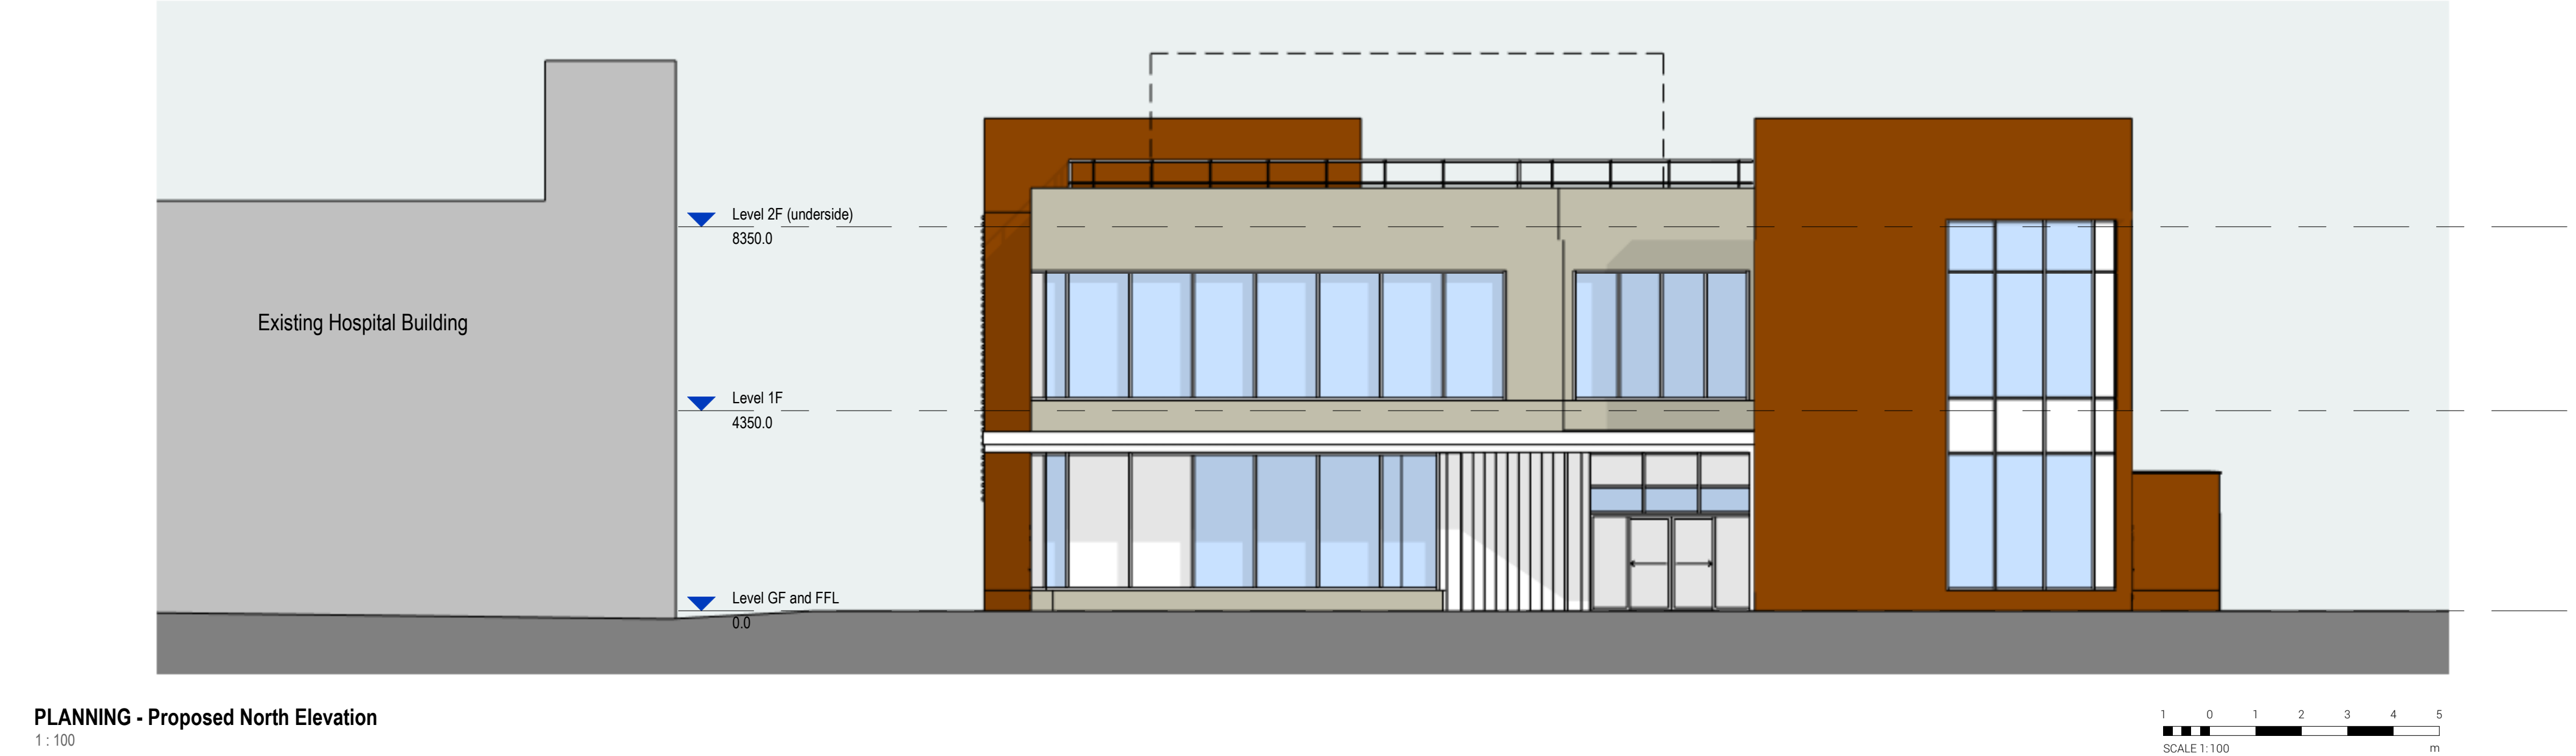

PLANNING - Proposed North Elevation
1 : 100

 

KEY
--- Indicative plant enclosure.
Subject to detailed design

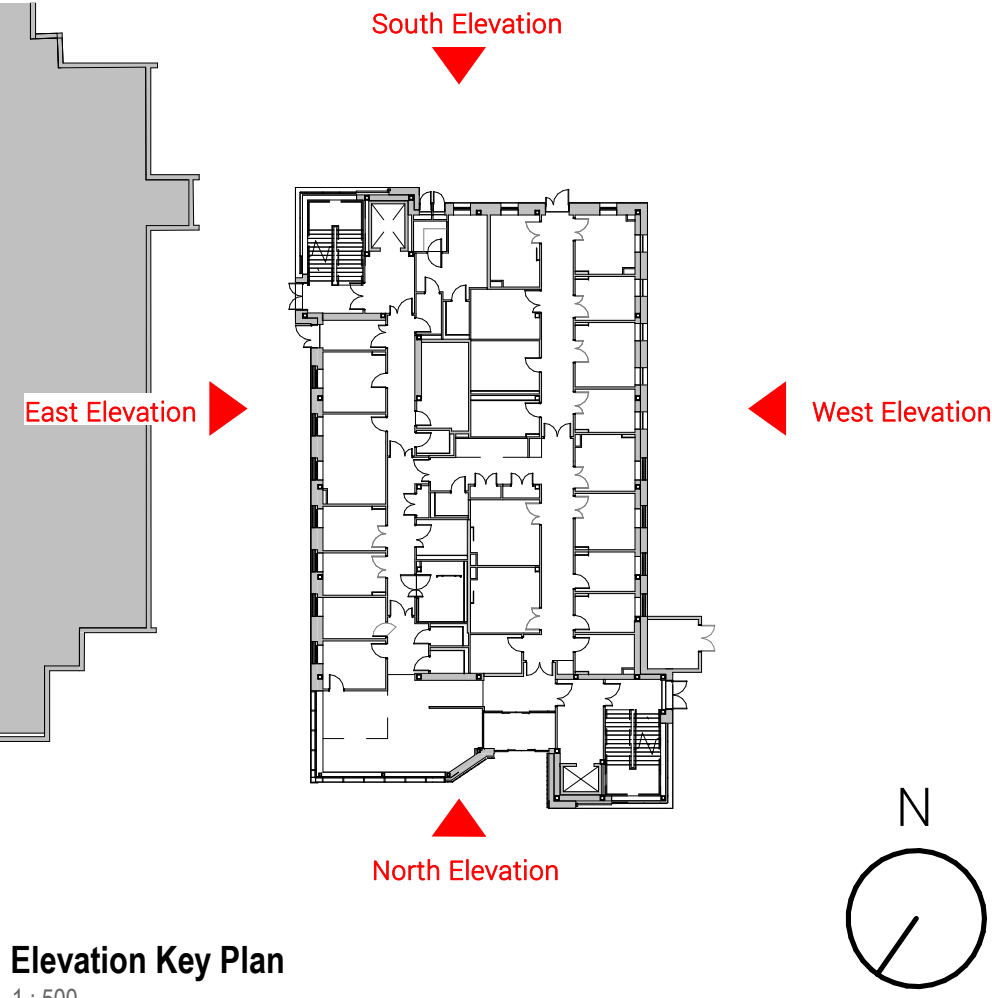

Elevation Key Plan
1 : 500

GENERAL NOTES:

DAY Architectural Ltd accepts no responsibility for any costs, losses or claims whatsoever arising from these drawings, specifications and related documents unless there is full compliance with the Client or any unauthorised user of the following:

1 All boundaries, dimensions and levels are to be checked on site before construction and any discrepancies reported to the Architect / Designer.

2 Partial Service: Any discrepancies with site or other information is to be advised to the Architect / Designer and direction and / or approval is to be sought before the implementation of the detail.

3 Block and site plans are reproduced under license from the Ordnance Survey.

4 Do not scale this drawing.

5 For the purpose of coordination, all relevant parties must check this information prior to implementation and report any discrepancies to the Architect / Designer.

P9

Revised Planning Issue

24.05.24

MA

P8

Revised Planning Issue

24.05.24

MA

P7

Issued for Information

26.03.24

MA

P6

Issued for Comment

22.03.24

MA

P5

Issued for Information

21.03.24

MA

P4

Revised Planning Issue

27.06.23

MA

P3

Revised Planning Issue

20.06.23

MA

P2

ISSUE FOR PLANNING

16.06.23

MA

P1

Issue for Comment

24.05.23

MA

REV

DESCRIPTION

DATE

REV BY

CLIENT

Manchester University Hospital NHS Foundation Trust

DRAWING

Proposed Elevations - North & East

SCALE

As indicated @ A1

FIRST ISSUED

05/23/23

PROJECT

CDC - Cardiorespiratory, Withington Community Hospital

PROJECT

22182

CLIENT REF

1342-22

DRAWN BY

MA

CHECKED BY

CB

ORIGIN

VOLUME

LEVEL

TYPE

ROLE

NUMBER

REVISION

DAY

V1

ZZ

DR

A

041002

P9

SUITABILITY

PLANNING

Information contained on this drawing is the sole copyright of DAY Architectural Ltd. and is not to be reproduced without their permission.

DAY Architectural Ltd.

Studio 1, Lancaster Buildings

77 Deansgate, Manchester, M3

2BW

T: 0161 834 9703

W: www.day-architectural.com