


GROUND FLOOR PLAN

Scale: 1:50

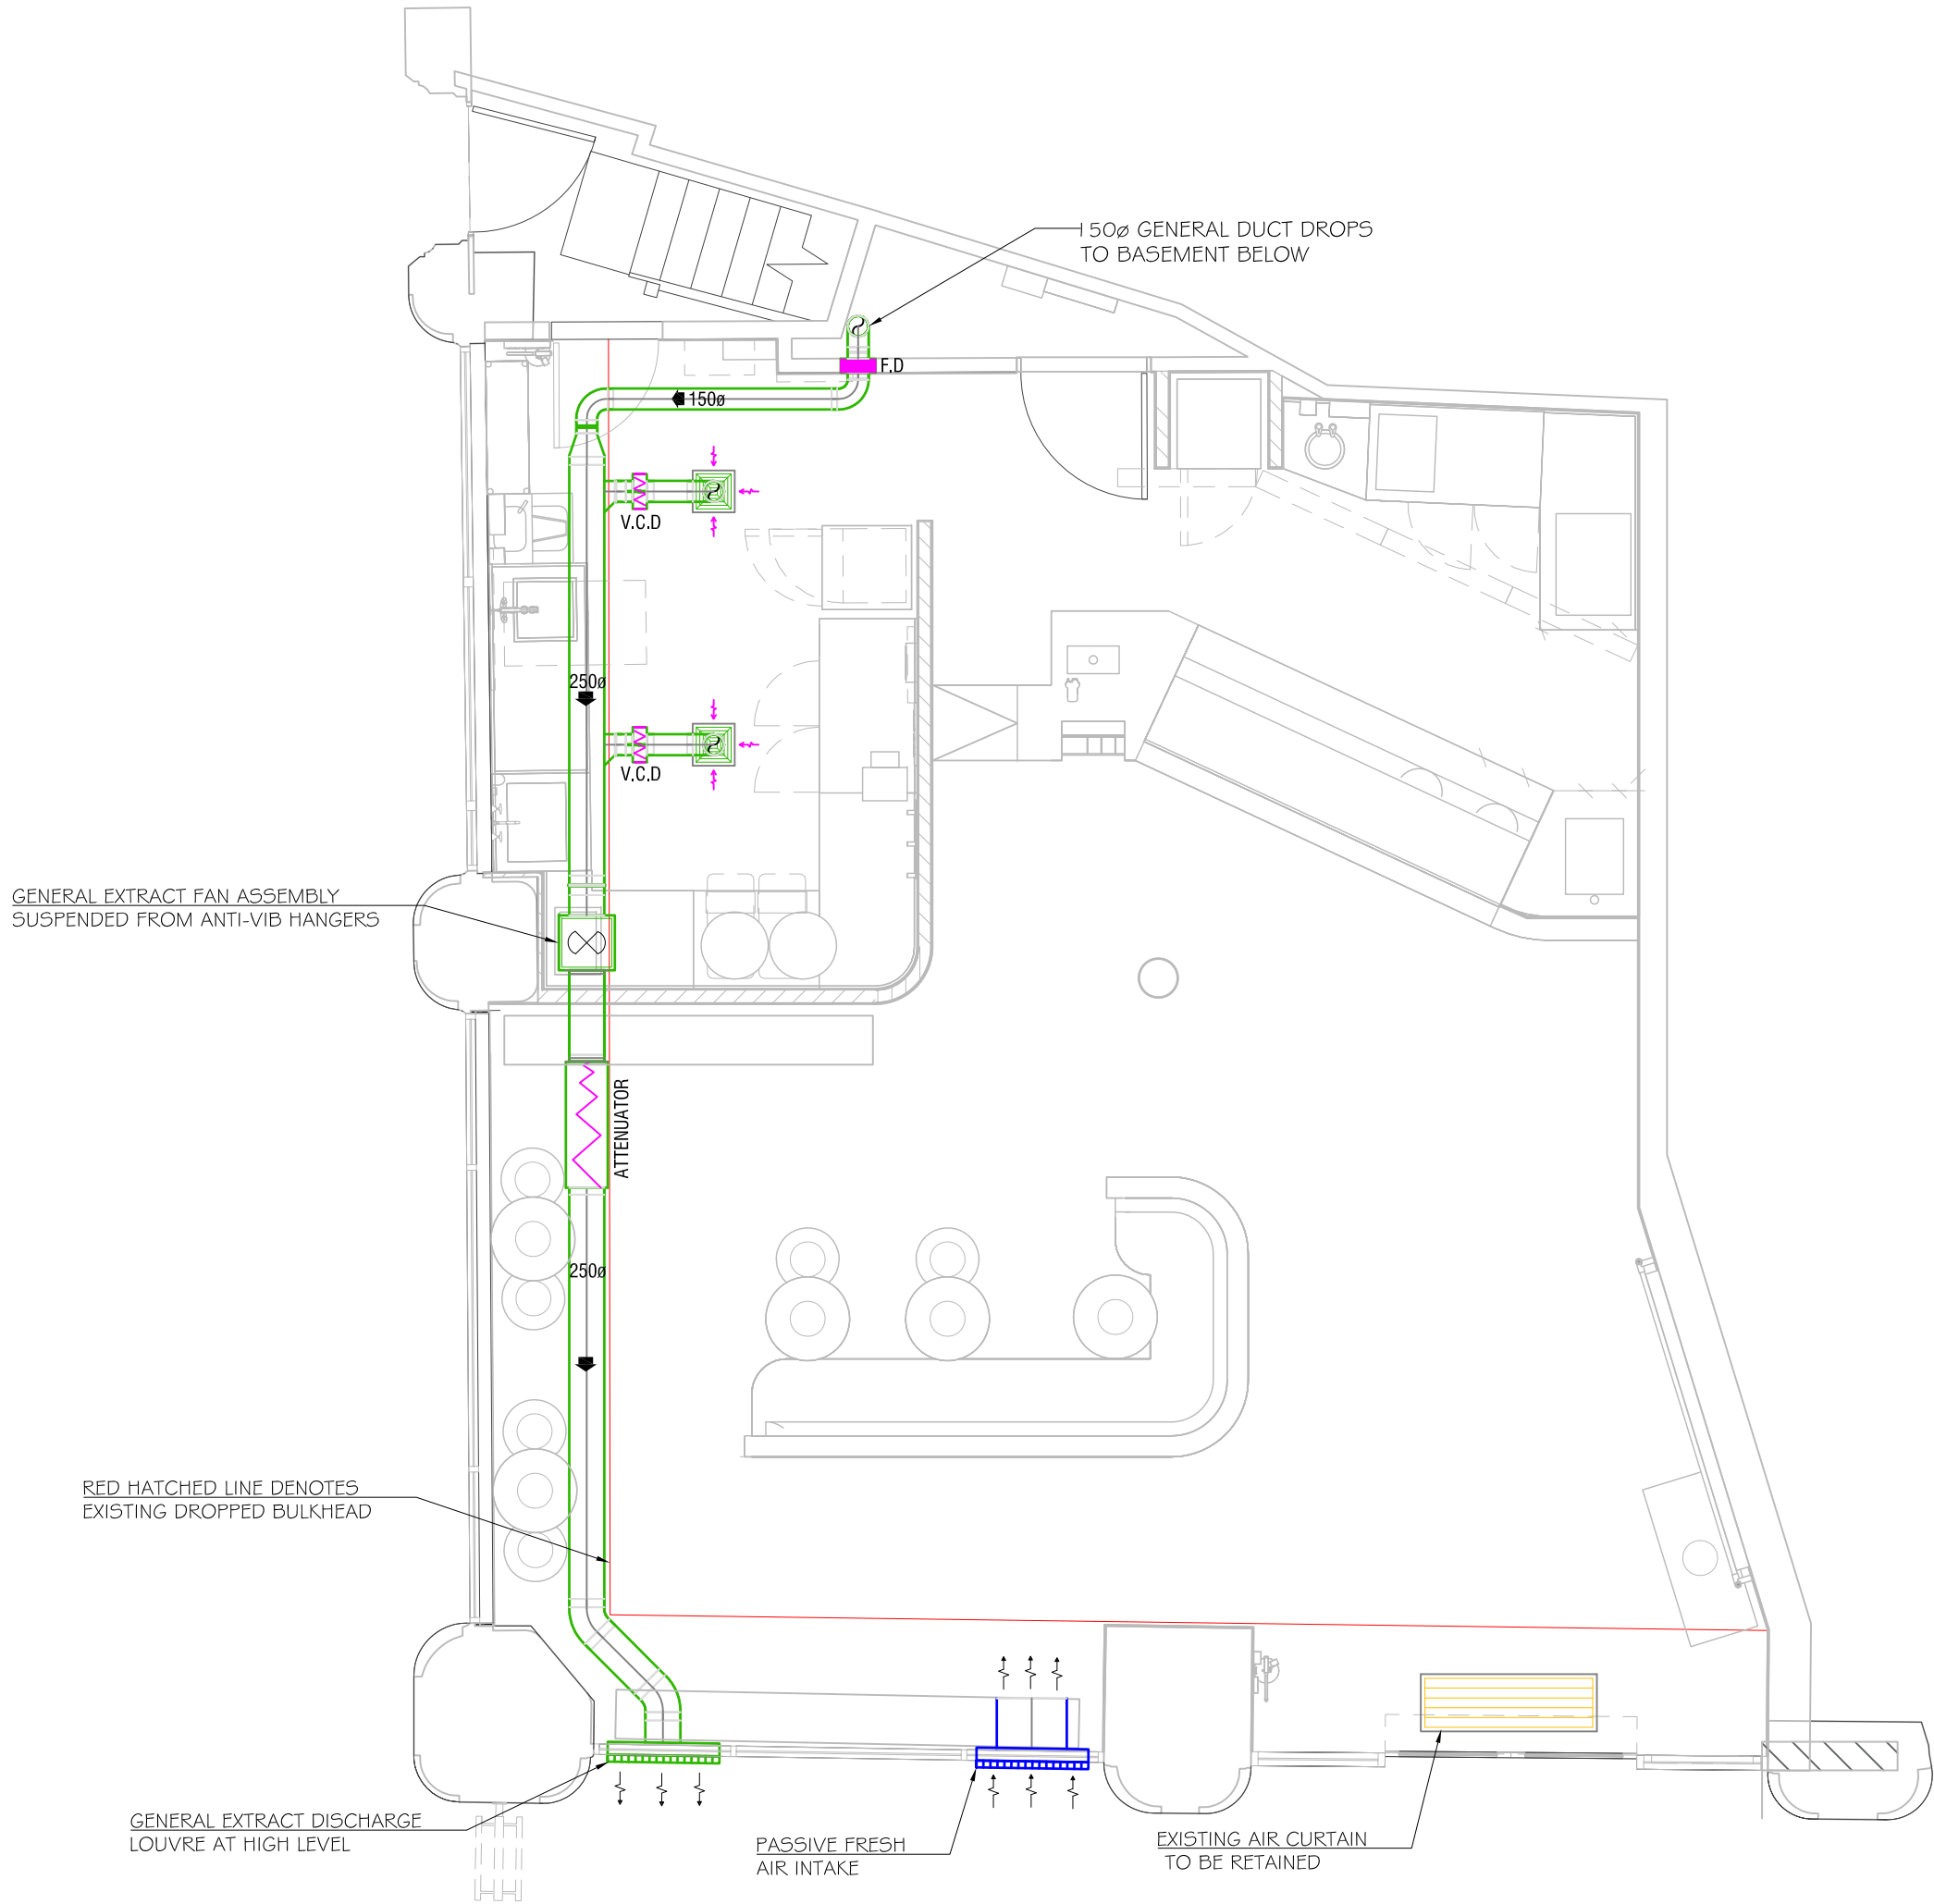

Rev	Description	Date
<div>Boatman</div> <div>Mechanical Services Limited</div>		
UNITS 10A-11A, ABBEY TRADING ESTATE SYDENHAM, LONDON, SE26 5TW TEL. 02087788877 ; FAX. 02087789500 E-MAIL: info@boatmanmechanical.co.uk		
THE COPY RIGHT OF THIS DRAWING IS OWNED BY BOATMAN MECHANICAL SERVICES. THE CONTENTS OF THIS DRAWING MAY NOT BE COPIED NOR MANUFACTURED IN WHOLE OR IN PART WITHOUT PRIOR WRITTEN PERMISSION FROM BOATMAN MECHANICAL SERVICES.		
PROJECT: Zambrero Manchester		
DESCRIPTION: Proposed Mechanical Services Detail View		
SCALE: 1:50	REVISION:	
PAPER SIZE: A3	DRAWN BY: Hannah.B	
DRAWING No: 6366-03	DATE: 12.03.24	
Rev		