




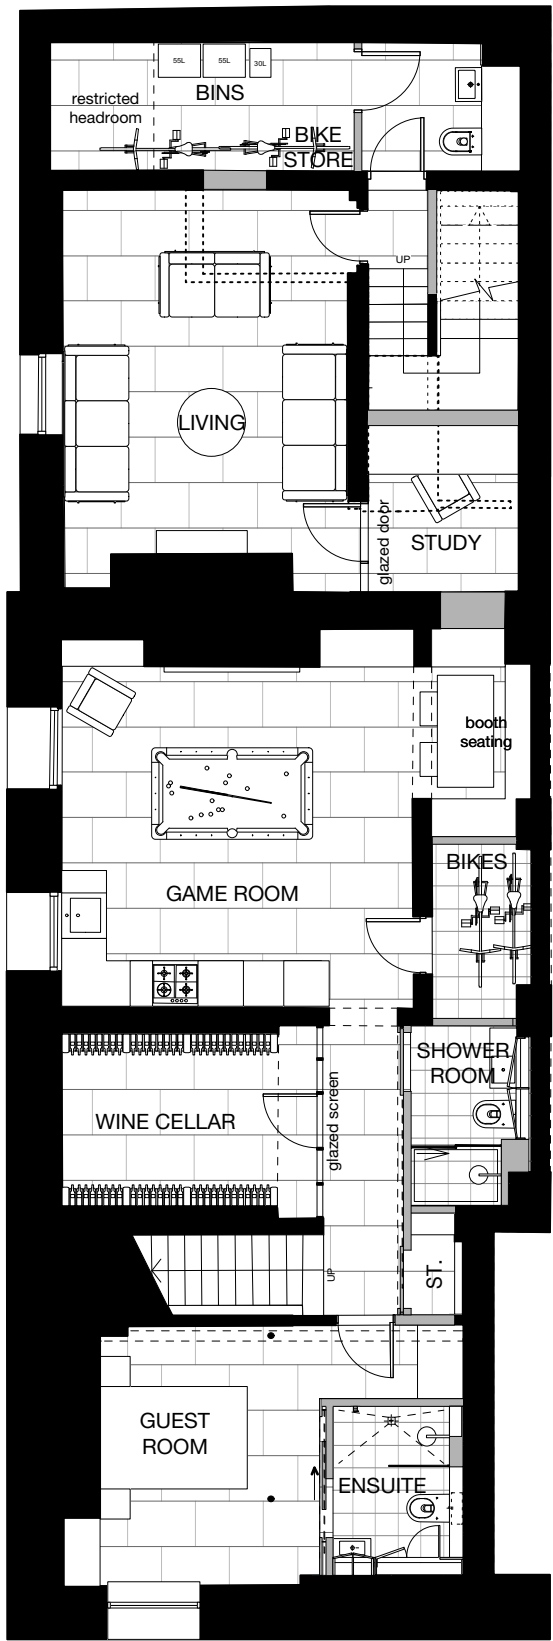


PROPOSED BASEMENT PLAN

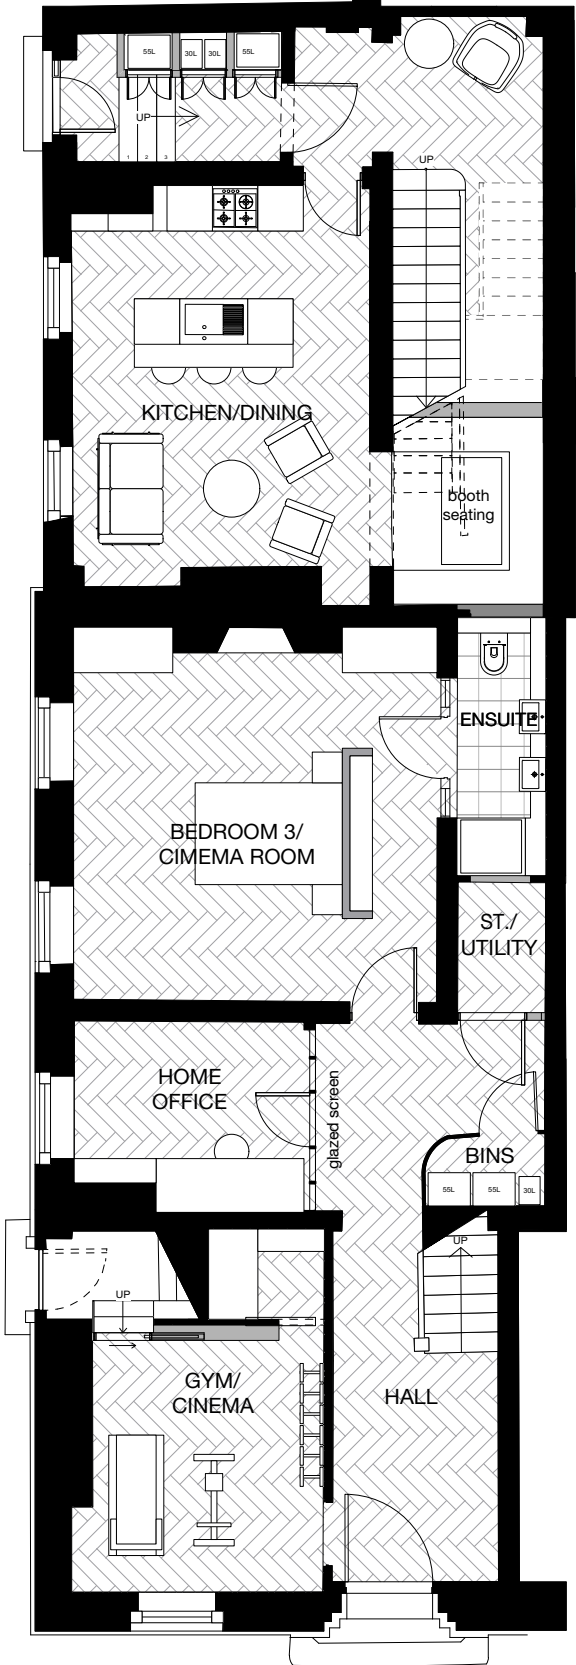

PROPOSED GF PLAN

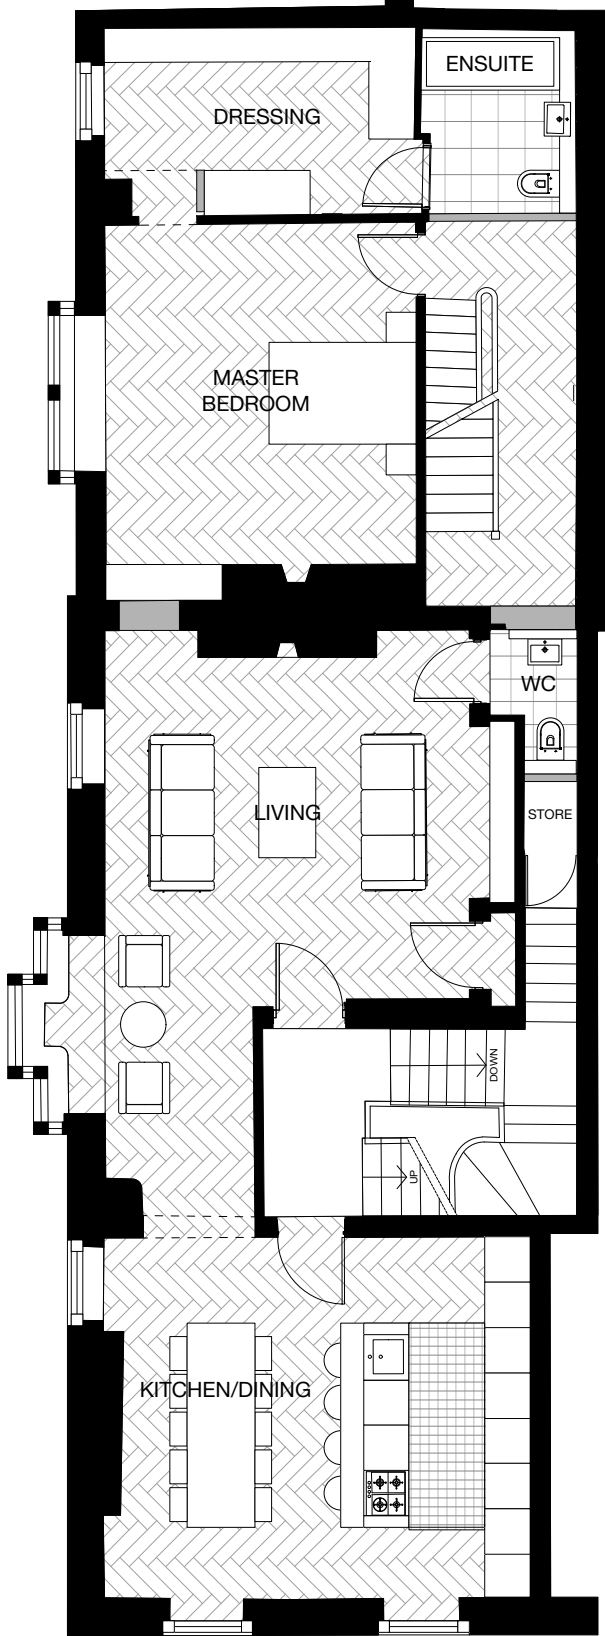

PROPOSED 1ST FLOOR PLAN

 

PROPOSED BASEMENT, GROUND & 1ST FLOOR PLAN
1:100 @ A3

28 St John Street



© Copyright Ollier Smurthwaite Architects

 DENOTES NEW WALLS

PLANNING

C	01.03.2024	Basement dwelling 3 to become part of large front dwelling 1. Minor ammendments consequential to that applied.
B	15.11.2023	Internal waste storage for collection added to Byrom St. entrance.
A	19.07.2023	Existing basement stair retained and minor ammendments consequential to that. 2nd floor MB bathtub removed.
REVISION	DATE	DESCRIPTION

CLIENT: LEASING OPTIONS LTD	
PROJECT: PROPOSED RESIDENTIAL DEVELOPMENT	
ADDRESS: 28 ST JOHN STREET	
DRAWING TITLE: PROPOSED BASEMENT, GF & 1ST FLOOR PLANS	
SCALE: 1:100 @A3	DATE: NOVEMBER 2022
DRAWING NO: A665_P_202C	

OLLIER SMURTHWAITE ARCHITECTS

40 King Street, Manchester, M2 6BA

T 0161 883 0838
F 0161 883 0839
E mail@olliersmurthwaite.com