



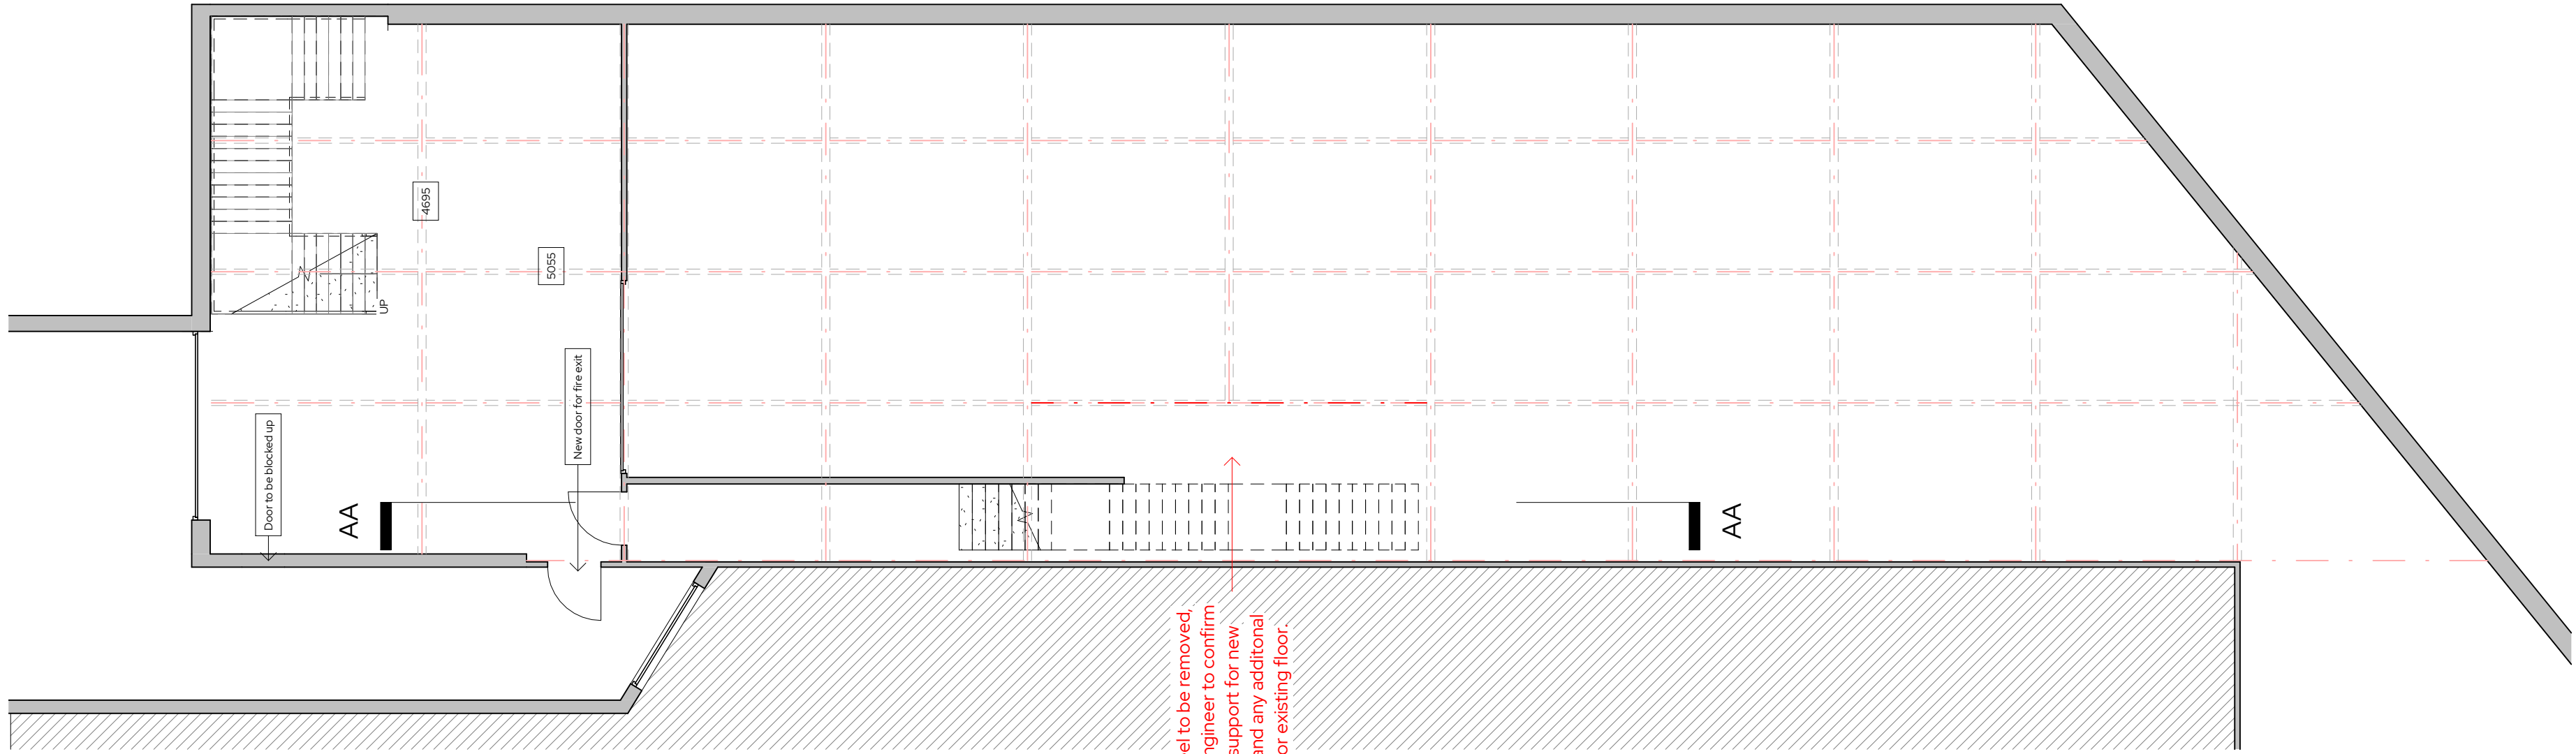

Ground Floor - Proposed

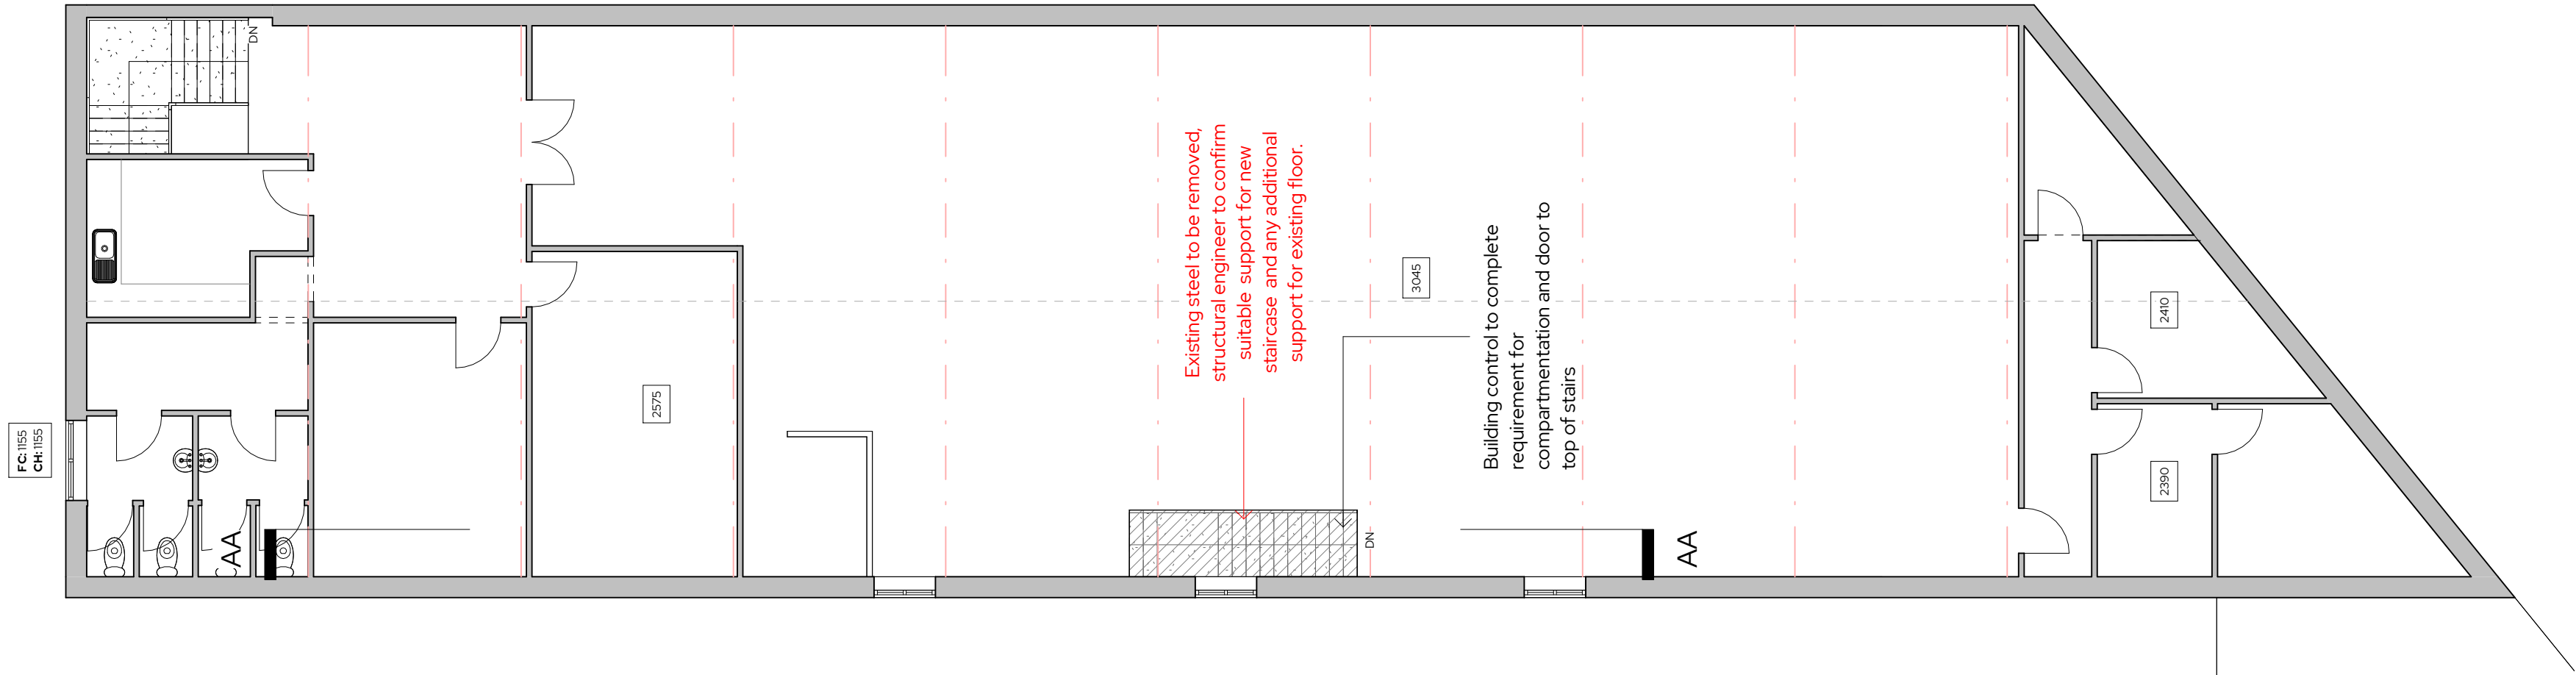

First Floor - Proposed

REV	Date	Description	Issued	Additional Notes
A	31.01.24	Concept	RJ	

Project Title	Dunamis International Gospel Centre
Client Name	Owner
Project Address	1a New St, Manchester M40 8AW

Title

Ground & First Floor Plan - Proposed

Drawing No.

1275 -02 -03-002 RevA

Date	14/11/2023	Scale	1:100	Sheet Size	A2	Drawn by	RJ	Checked by	DB
------	------------	-------	-------	------------	----	----------	----	------------	----

STUDIO256
Architecture • Design • Interiors

Unit 256, Slater Studios, 9 Slater Street, Liverpool, L1 4BW
D.banister@studio256design.co.uk / +44 (0)151 345 7600