



Proposed Knowsley Street Elevation



Proposed Bent Street Elevation

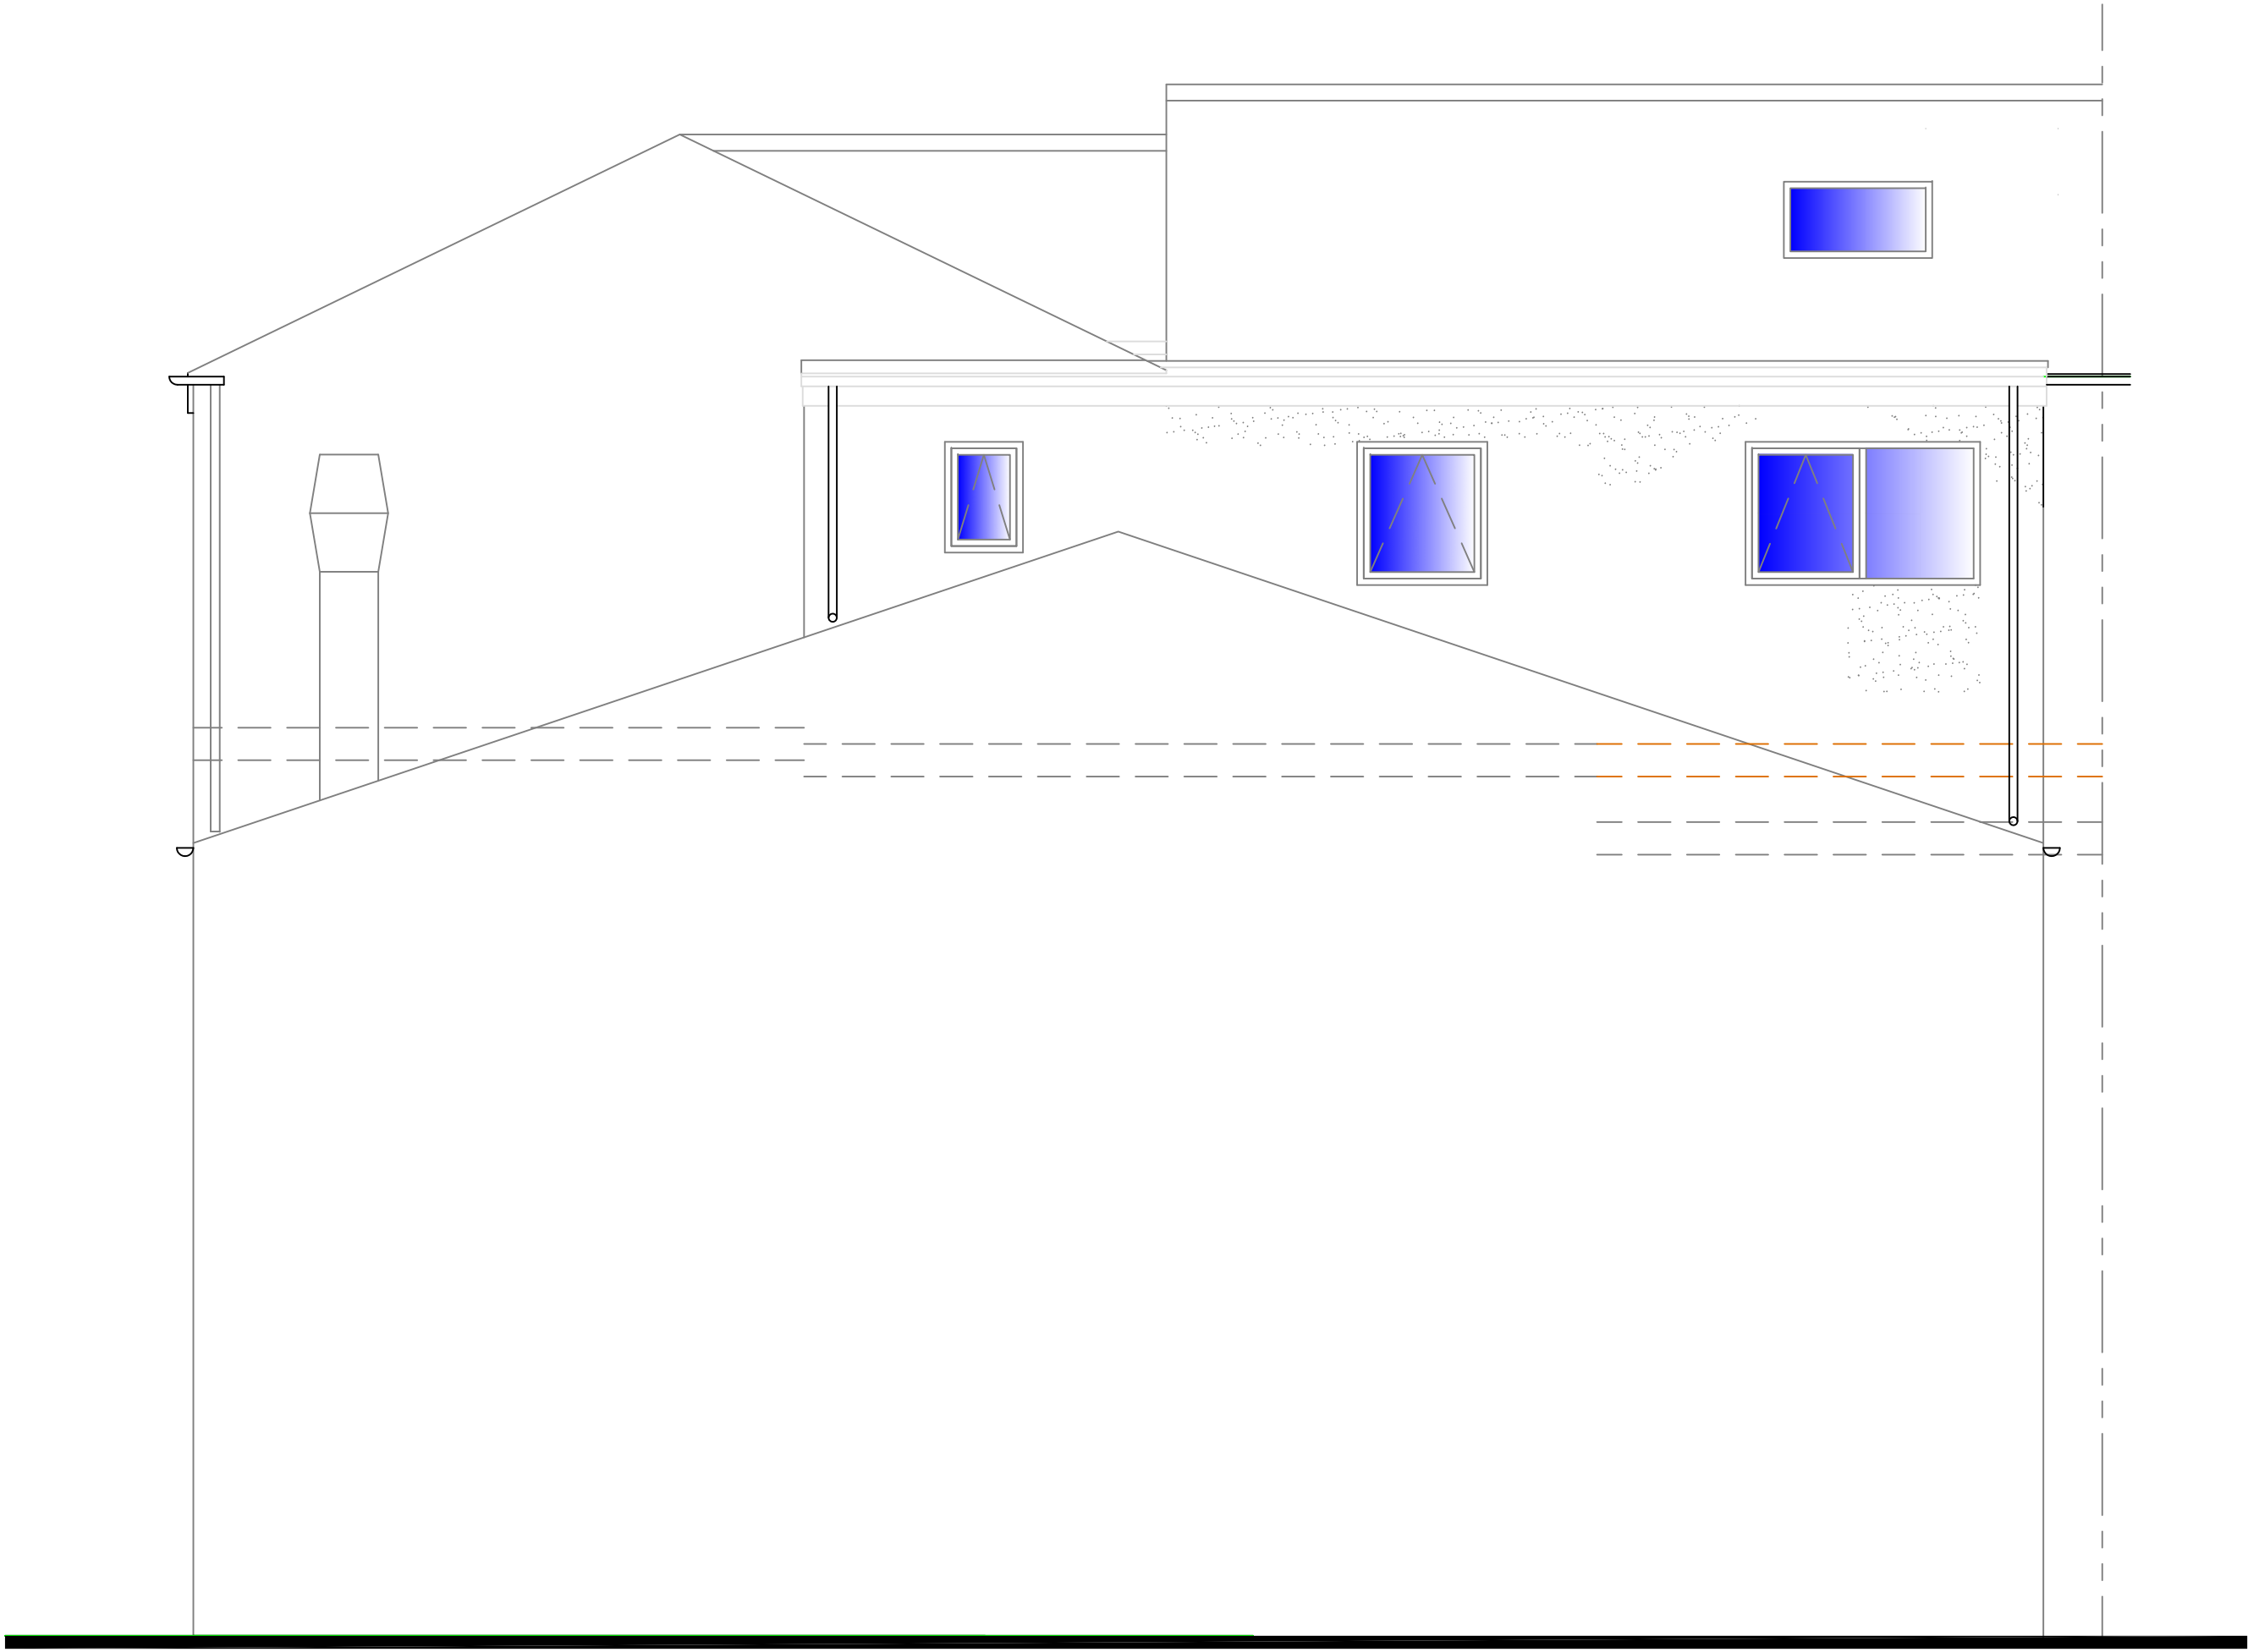

Existing Cheetham Hill Road Elevation (no change)

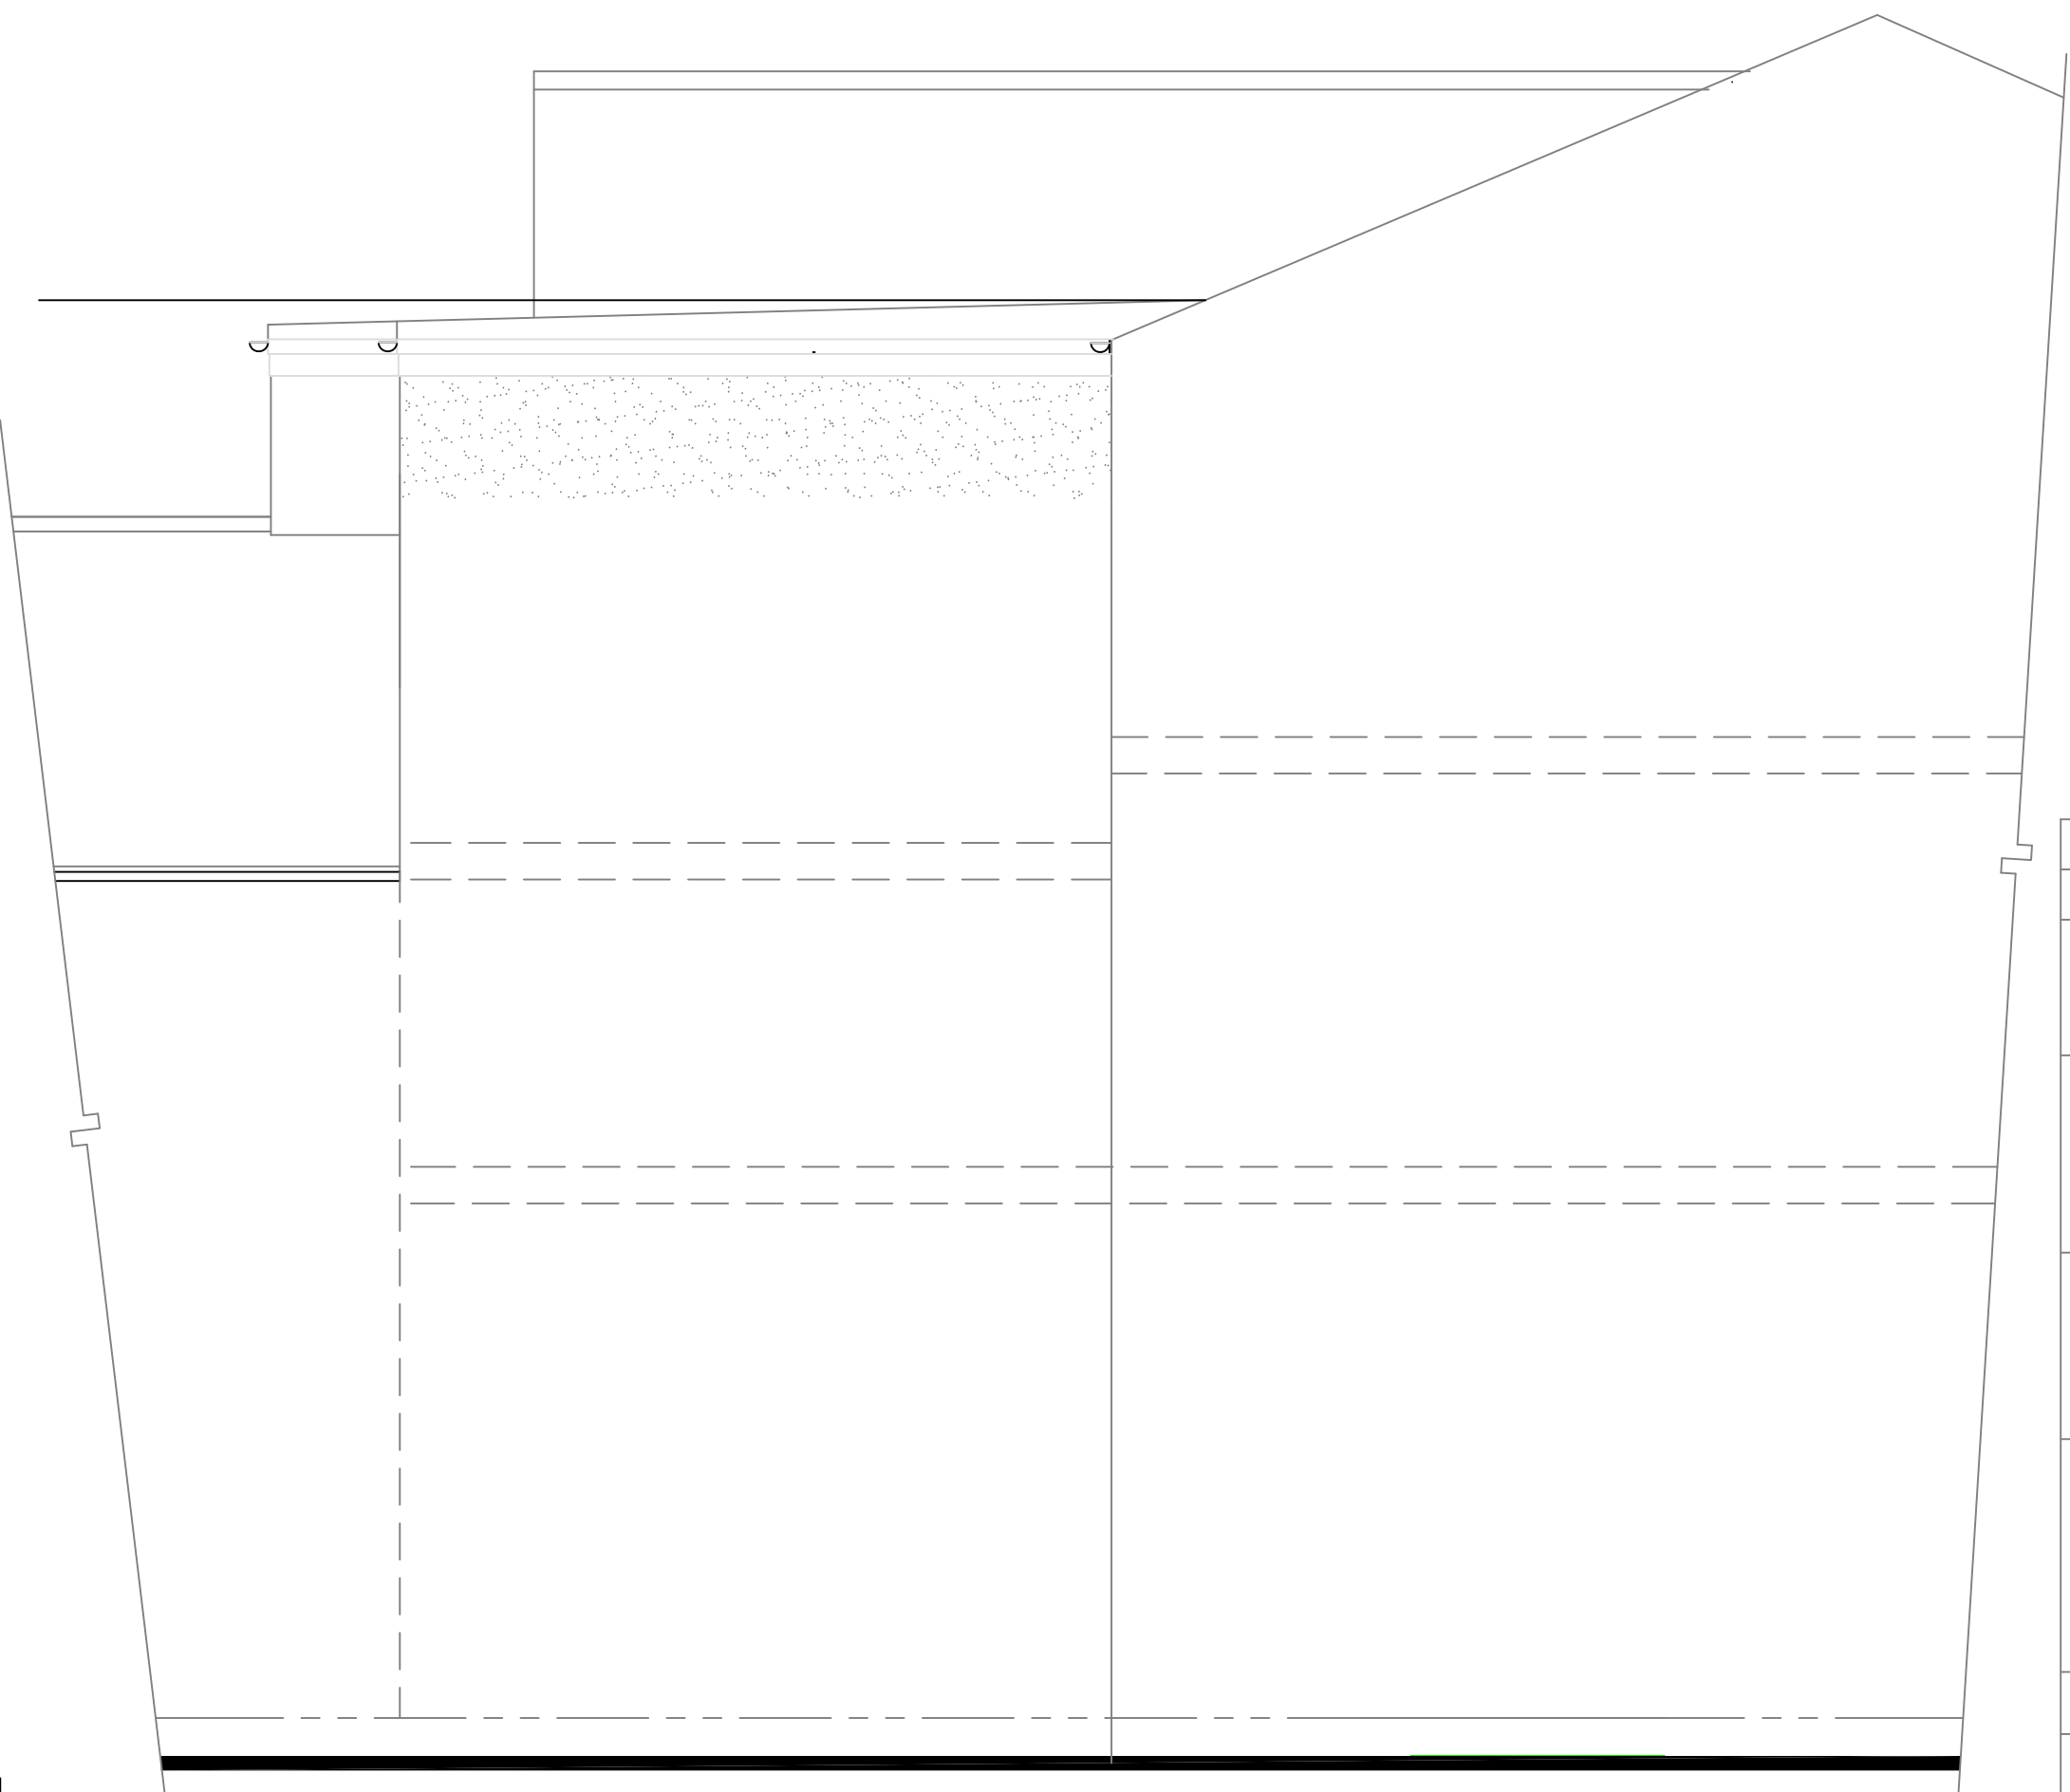

Proposed South (shared boundary elevation)

A	Issued for planning	Apr 24	DAP
Rev.	Mod. Notes	Date	By
Client			
Munib			
Location			
103–105 Cheetham Hill Road			
Manchester M8 8PY			
Job Title			
Aterations to roof and fenestration on rear elevation			
Drawing Title			
Proposed Elevations			
Scale 1:50		Sheet A1	
Date July 2024		Drawn by DAP	
Dwg. No. 83/23–21			Rev. A