


Level 02
+52.750m AxD

Level 01
+49.750m AxD


Level 00
+44.800m AxD



1 Proposed Tower A - Ground Floor Elevation - Planning

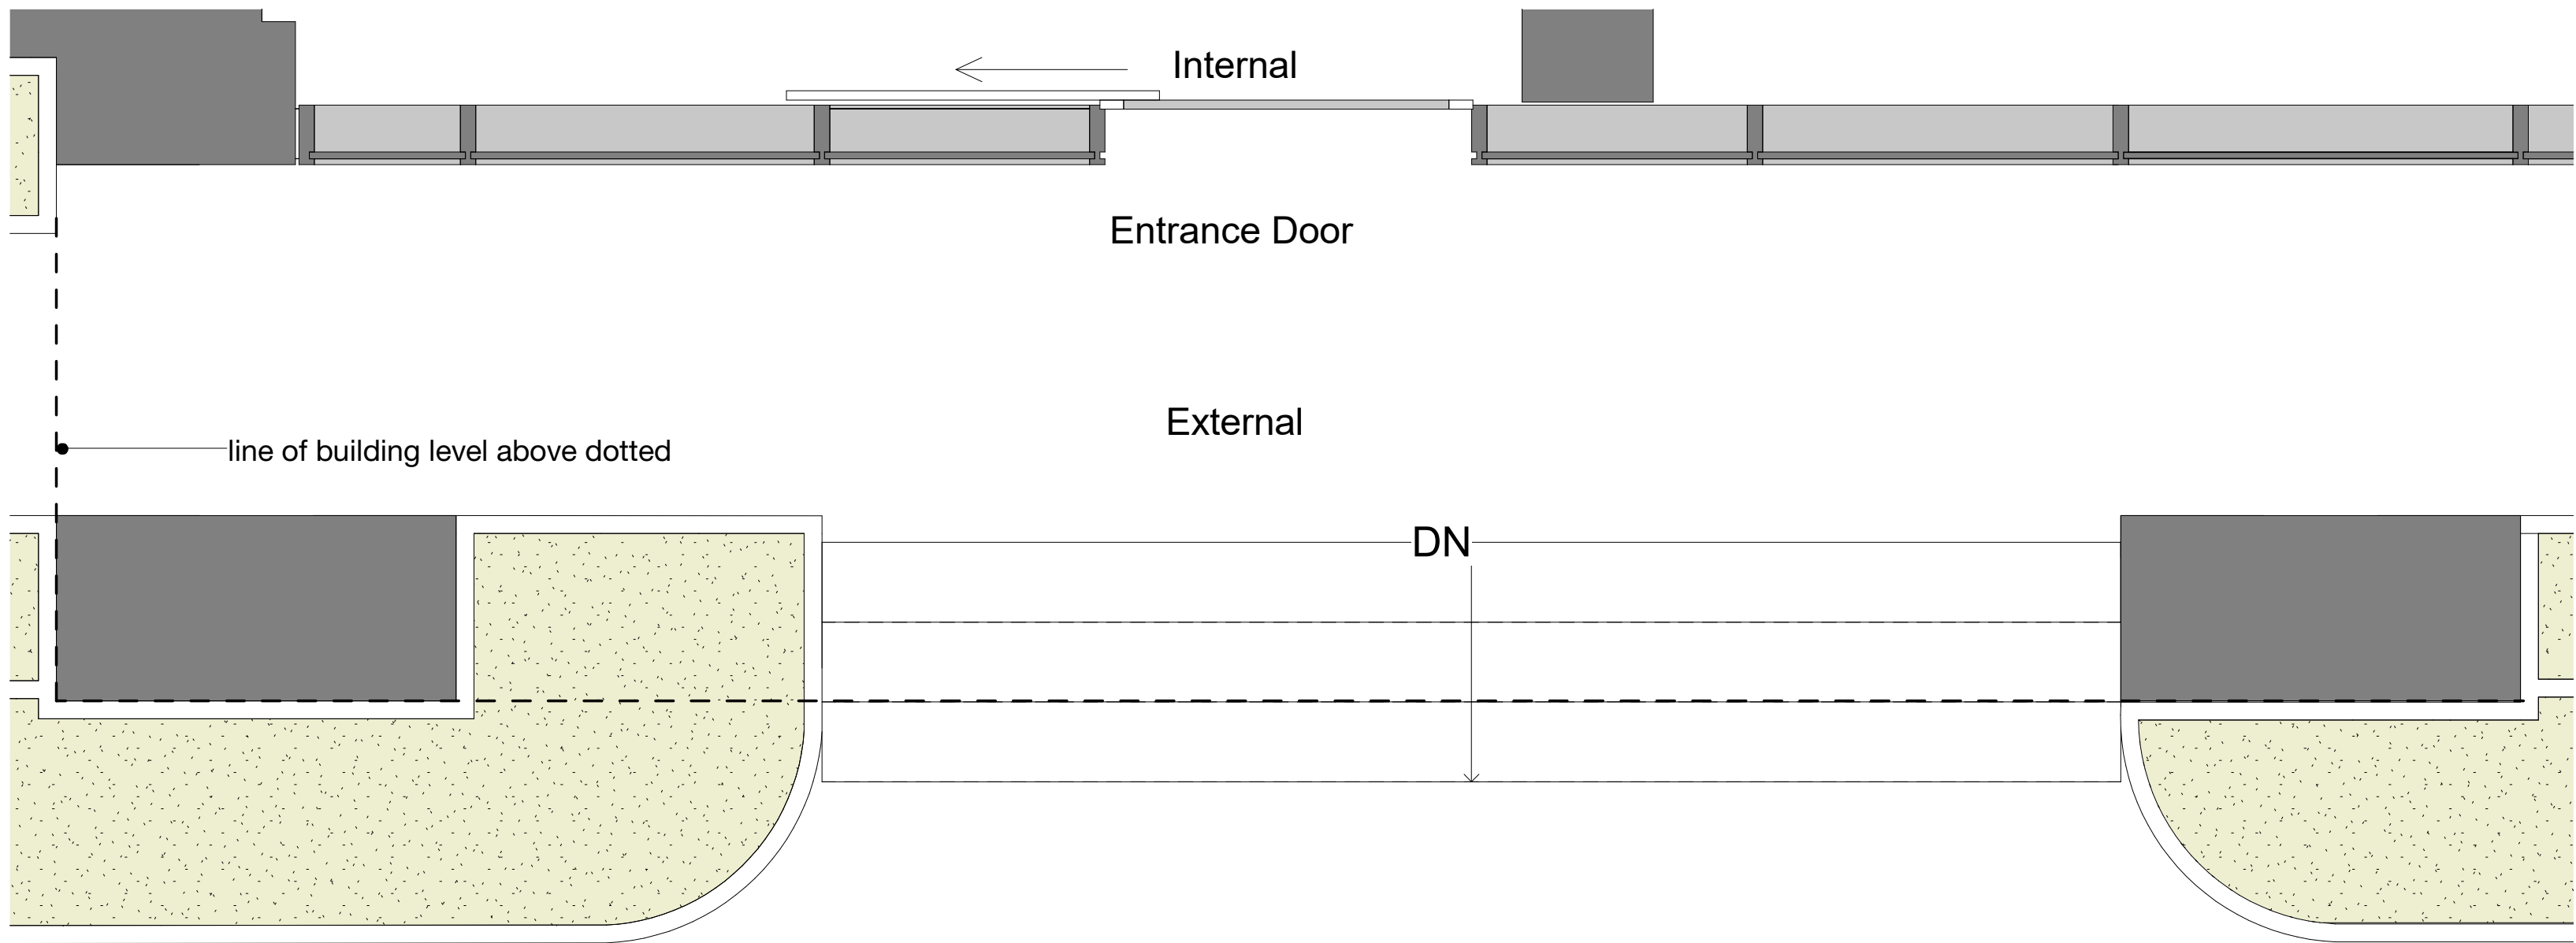

2 Proposed Tower A - Ground Floor Plan - Planning

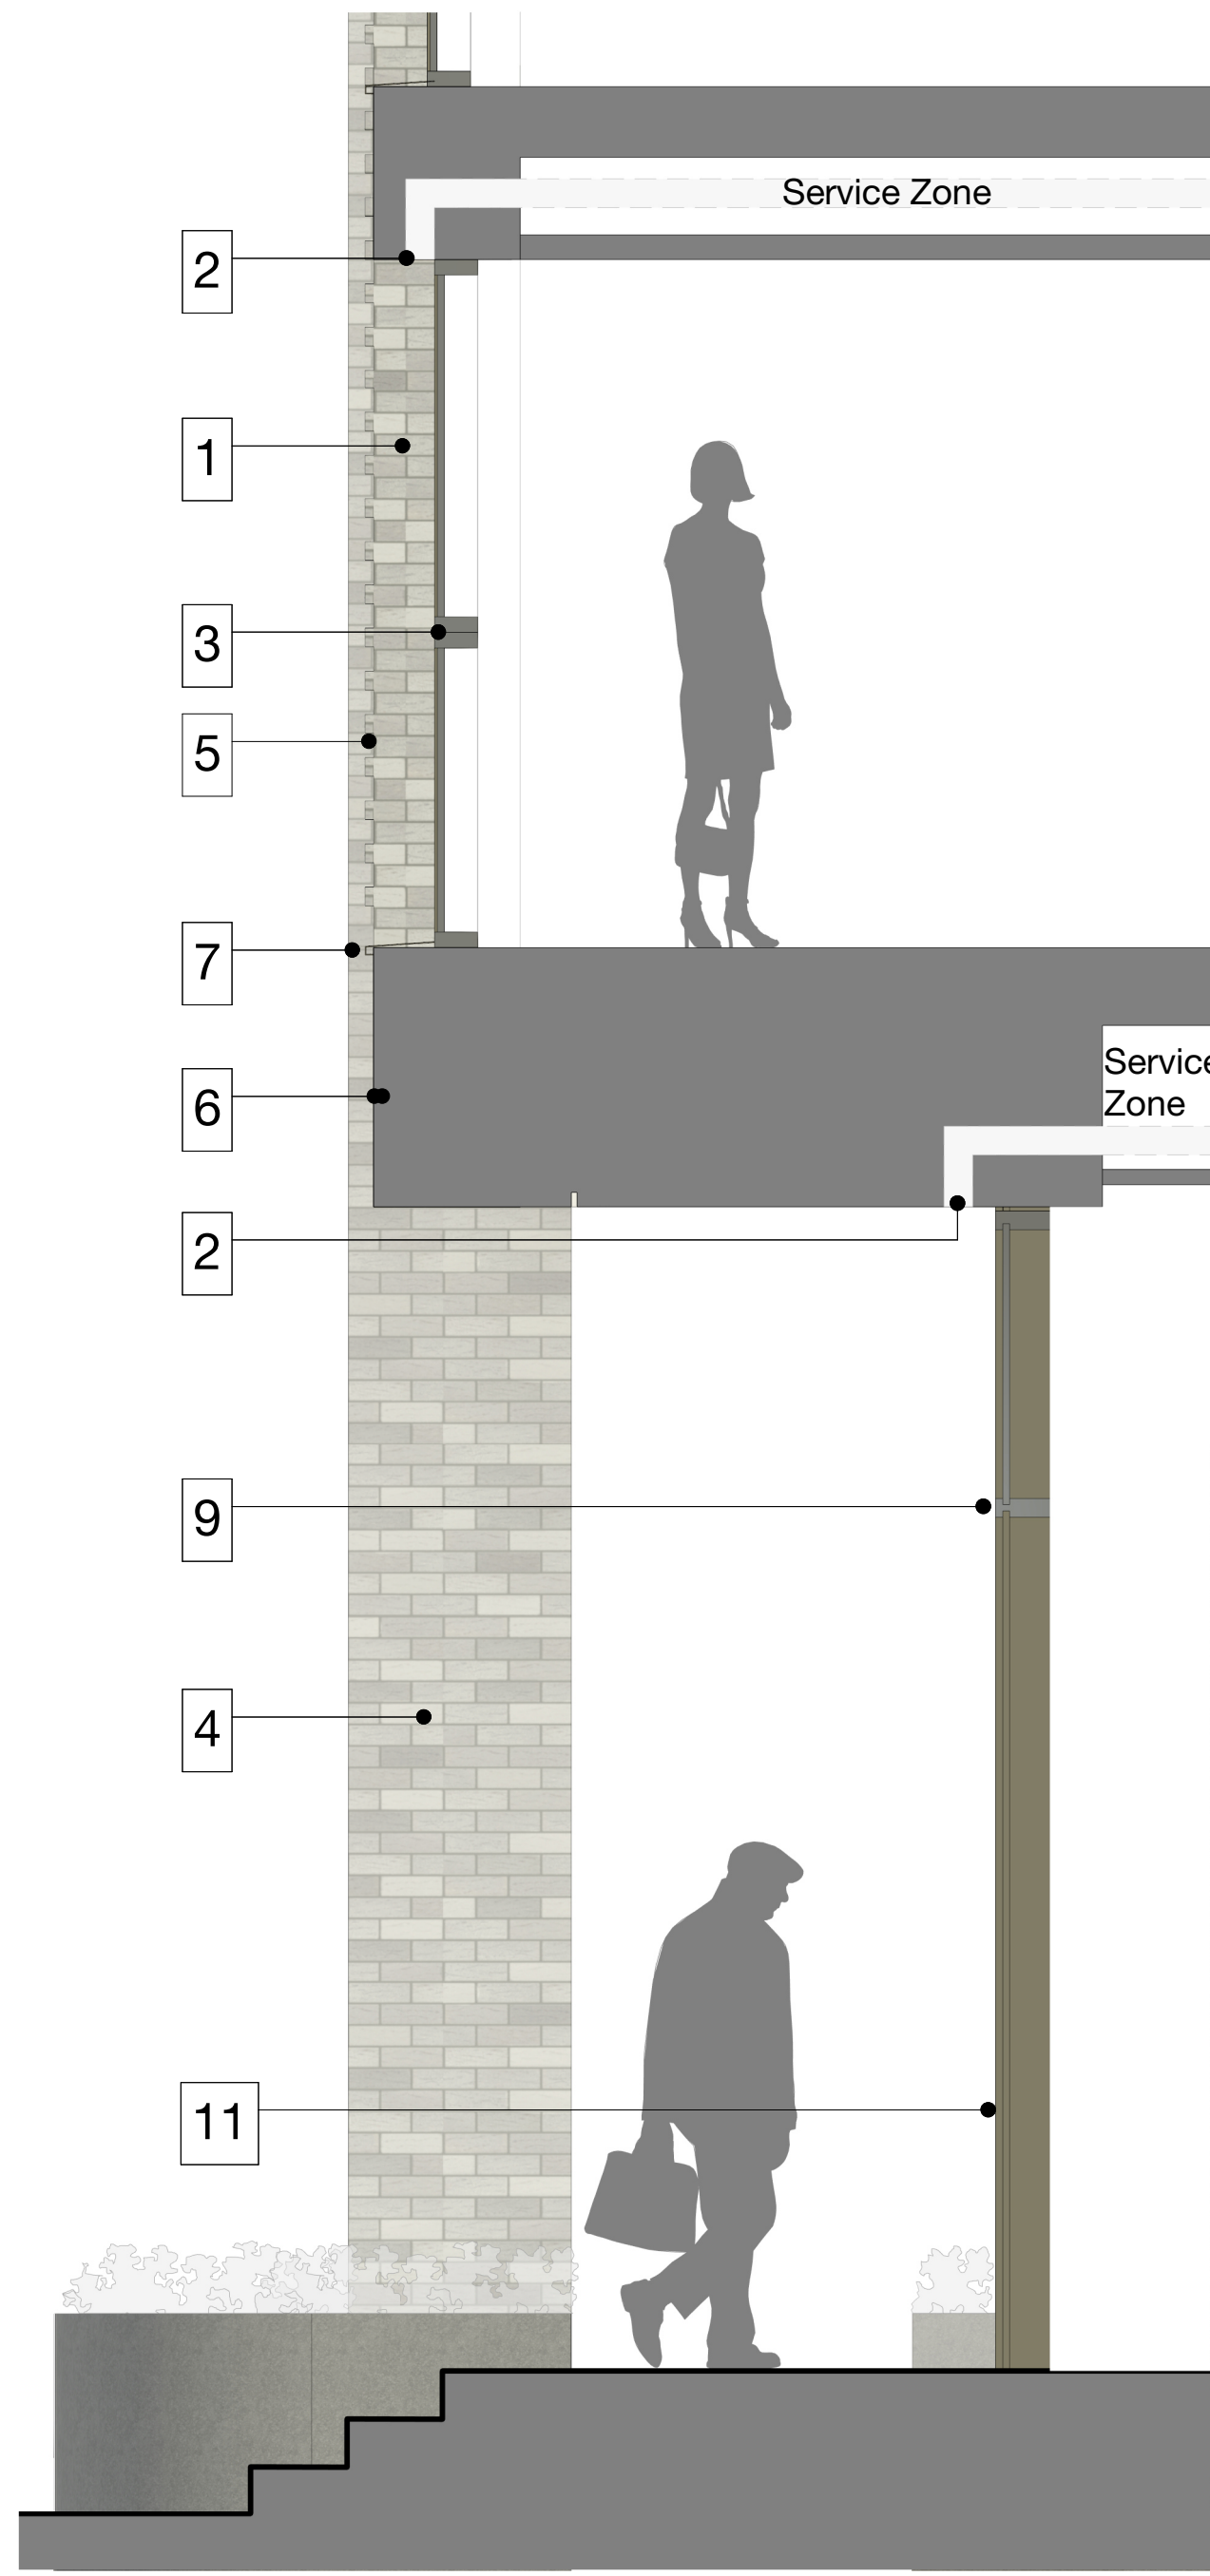

3 Proposed Tower A - Ground Floor Section - Planning

Copyright Hawkins\Brown Architects
No implied licence exists. This drawing should not be used to calculate areas for the purposes of valuation. Do not scale this drawing. All dimensions to be checked on the site by the contractor and such dimensions to be their responsibility. All work must comply with relevant British Standards and Building Regulations requirements. Drawing errors and omissions to be reported to the architect. To be read in conjunction with Architect's specification and other consultant information.

Rev	Description	Date
P01	Issued for Planning	06.03.24

Materials Key:

1. Brick faced facade - Brick reveal to window jamb
2. Brick soffit reveal with PPC aluminium vent louvre to match brick colour
3. Aluminium composite window system with anodic bronze PPC finish
4. Brick faced facade - Stretcher course
5. Brick faced facade - Ribbed detail
6. Brick faced facade - Stack Bonded Soldier course
7. Aluminium cill with anodic bronze PPC finish
8. Perforated aluminium panel with anodic bronze PPC finish
9. Curtain wall system with anodic bronze PPC finish to profiles - Clear glazing
10. Glazed swing door integrated in curtain wall
11. Glazed sliding door integrated in curtain wall
12. Aluminium parapet capping with anodic PPC finish colour matched to brickwork
13. Aluminium louvered door system with anodic bronze PPC finish
14. Curtain wall system with anodic bronze PPC finish to profiles - Obscured glazing

26-28 Hilton Street
Manchester M1 2EH

mail@hawkinsbrown.com
hawkinsbrown.com

Hawkins\Brown

Project
33-41 Cheetham Hill Road
Manchester
M4 4FT

Drawing
Proposed Tower A - Ground Floor
Bay Study

Scale @ A1
1 : 25

Date
March 2024

Drawn By
JD

Checked By
NT

Job Number	Status	Purpose of Issue
230069	S2	Planning

Drawing No.
CHR-HBA-ZZ-ZZ-DR-A-080400

Rev
P01