


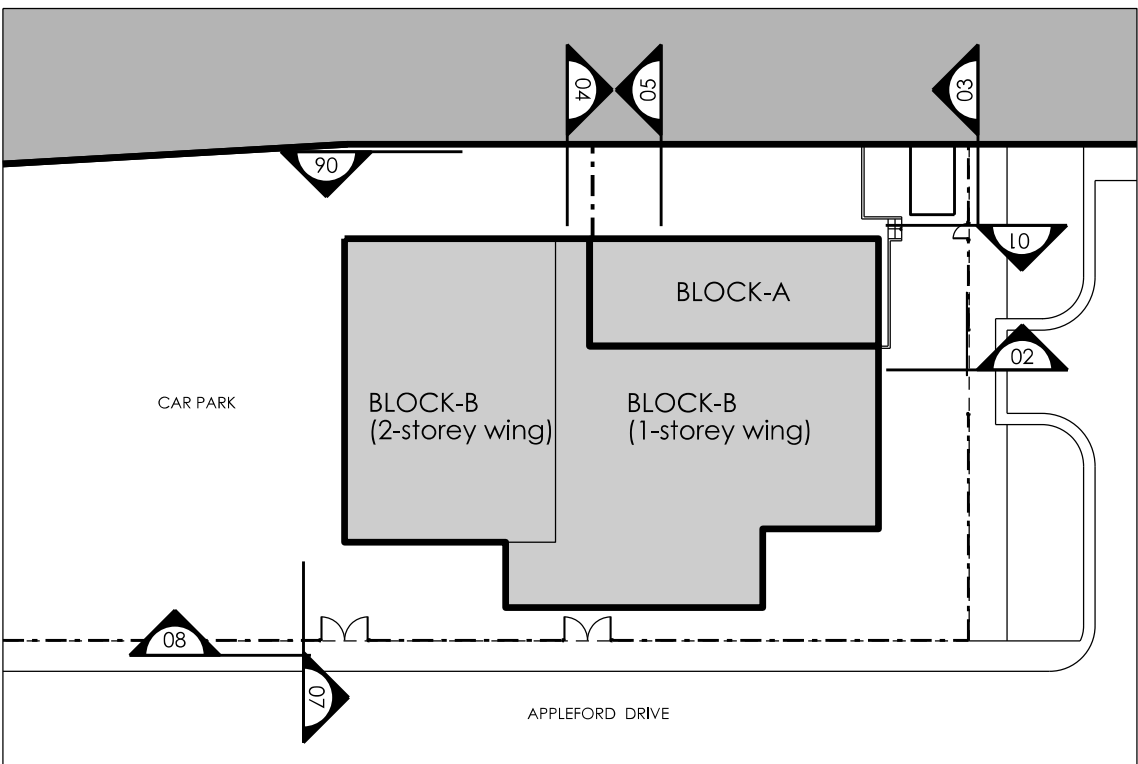


 


Key Plan (Existing Site Plan 1:500)

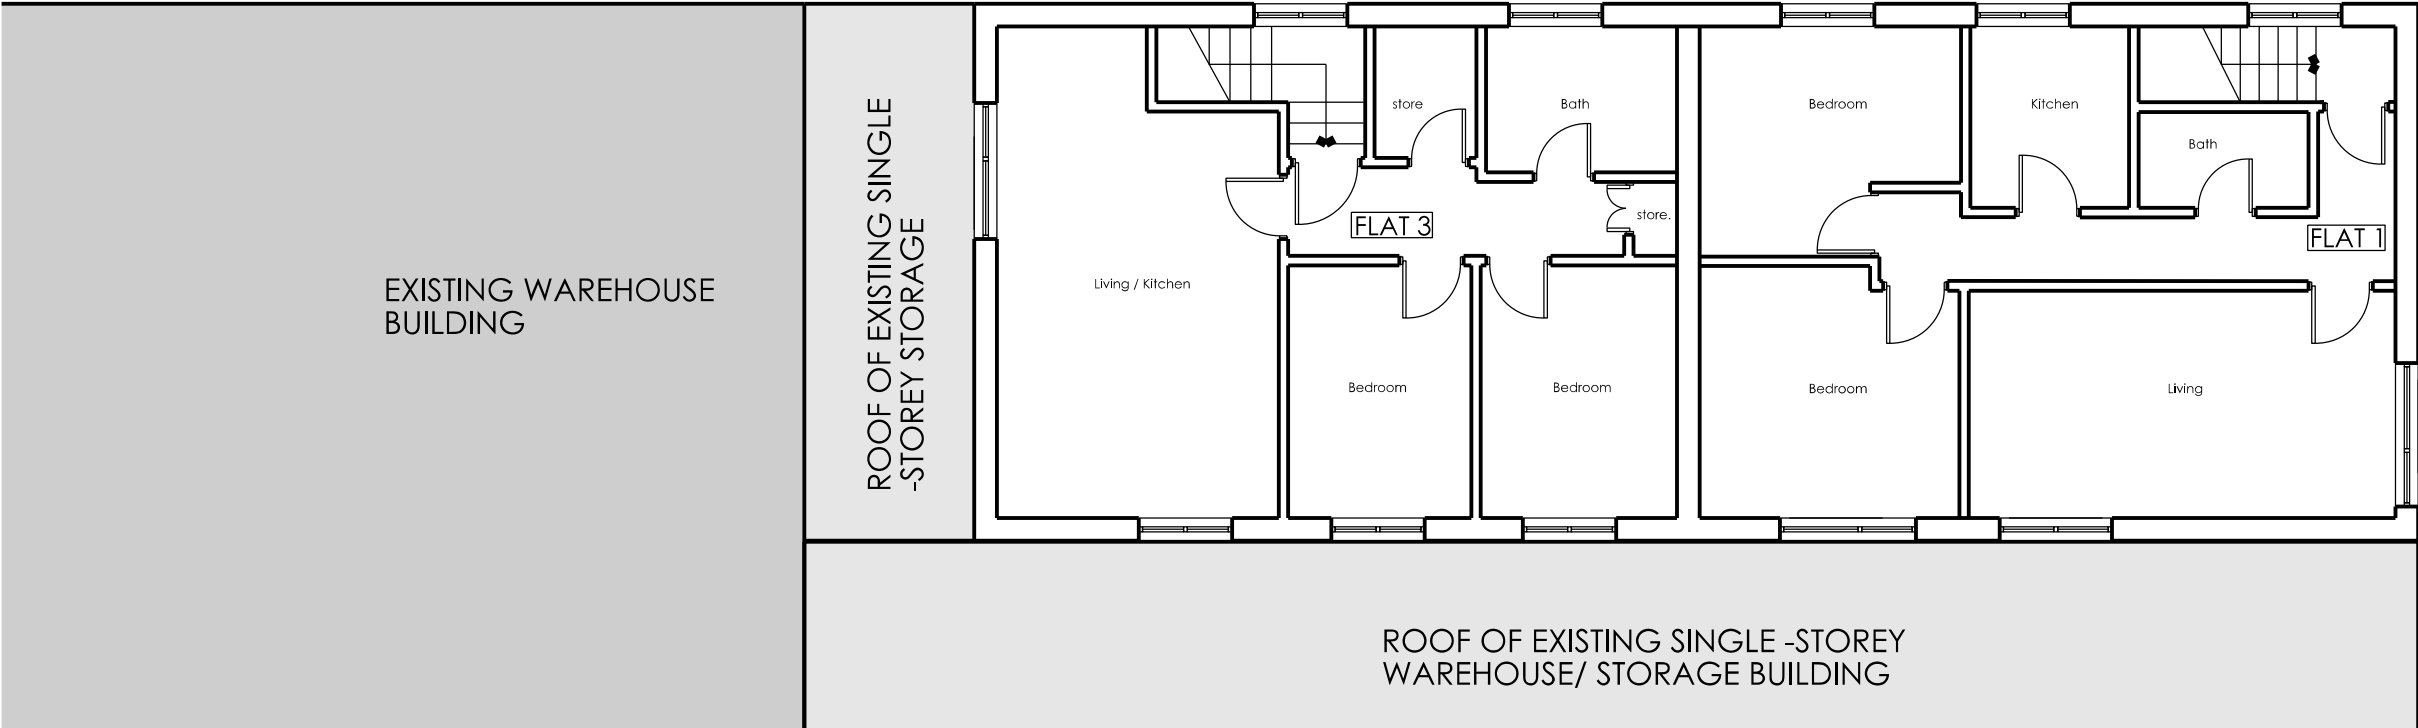

Existing First Floor Plan
Scale 1:100

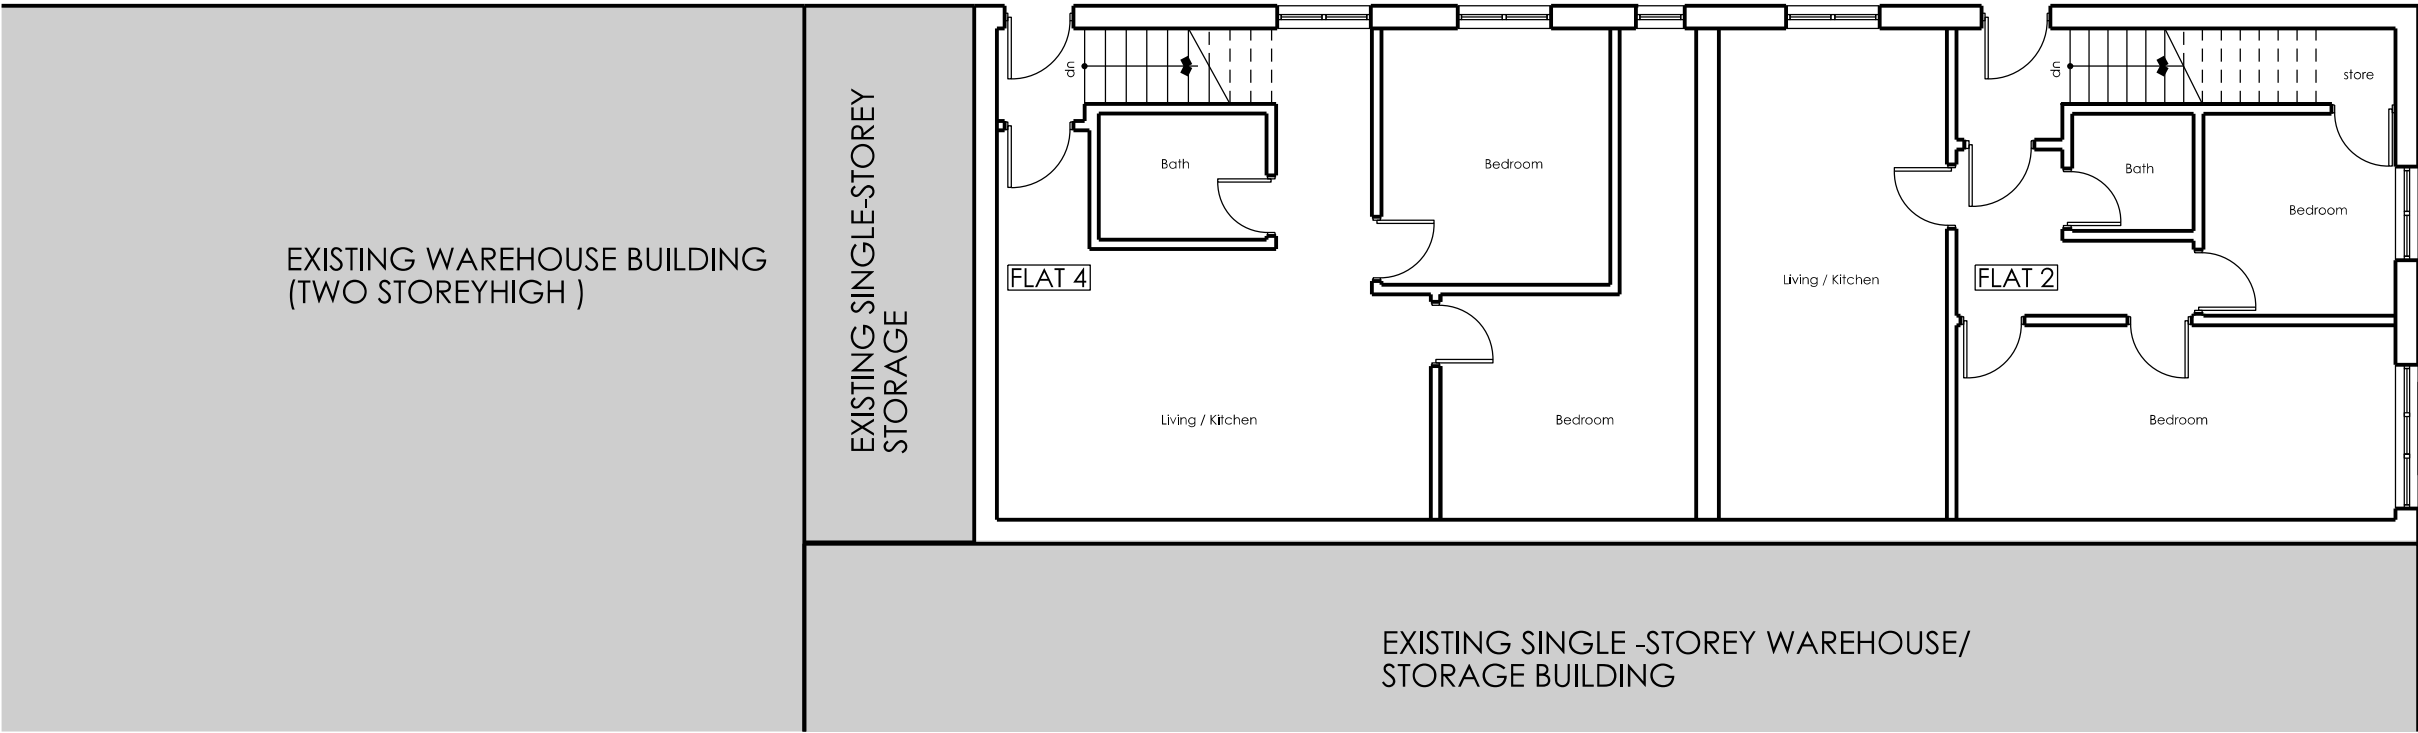

Existing Ground Floor Plan
Scale 1:100

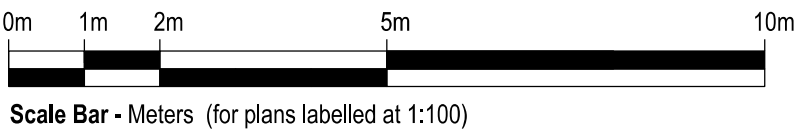

No	Prep	Date
Amendments		

LCA Architecture & Planning

Email: lx.chowdhury@gmail.com
Tel: 07563 952231

Project
5 Appleford Drive
Manchester
M8 8XA

Title
**BLOCK A
Existing Floor Plans**

Job No. 2323 Drawing No. PL.04

Amendment: Scale @A1: 1/100

--	--	--	--	--	--	--	--

Status
For planning approval

Auth: CL Date: July 2024

