



Elevations
1:50



Ground Floor Plan
1:50

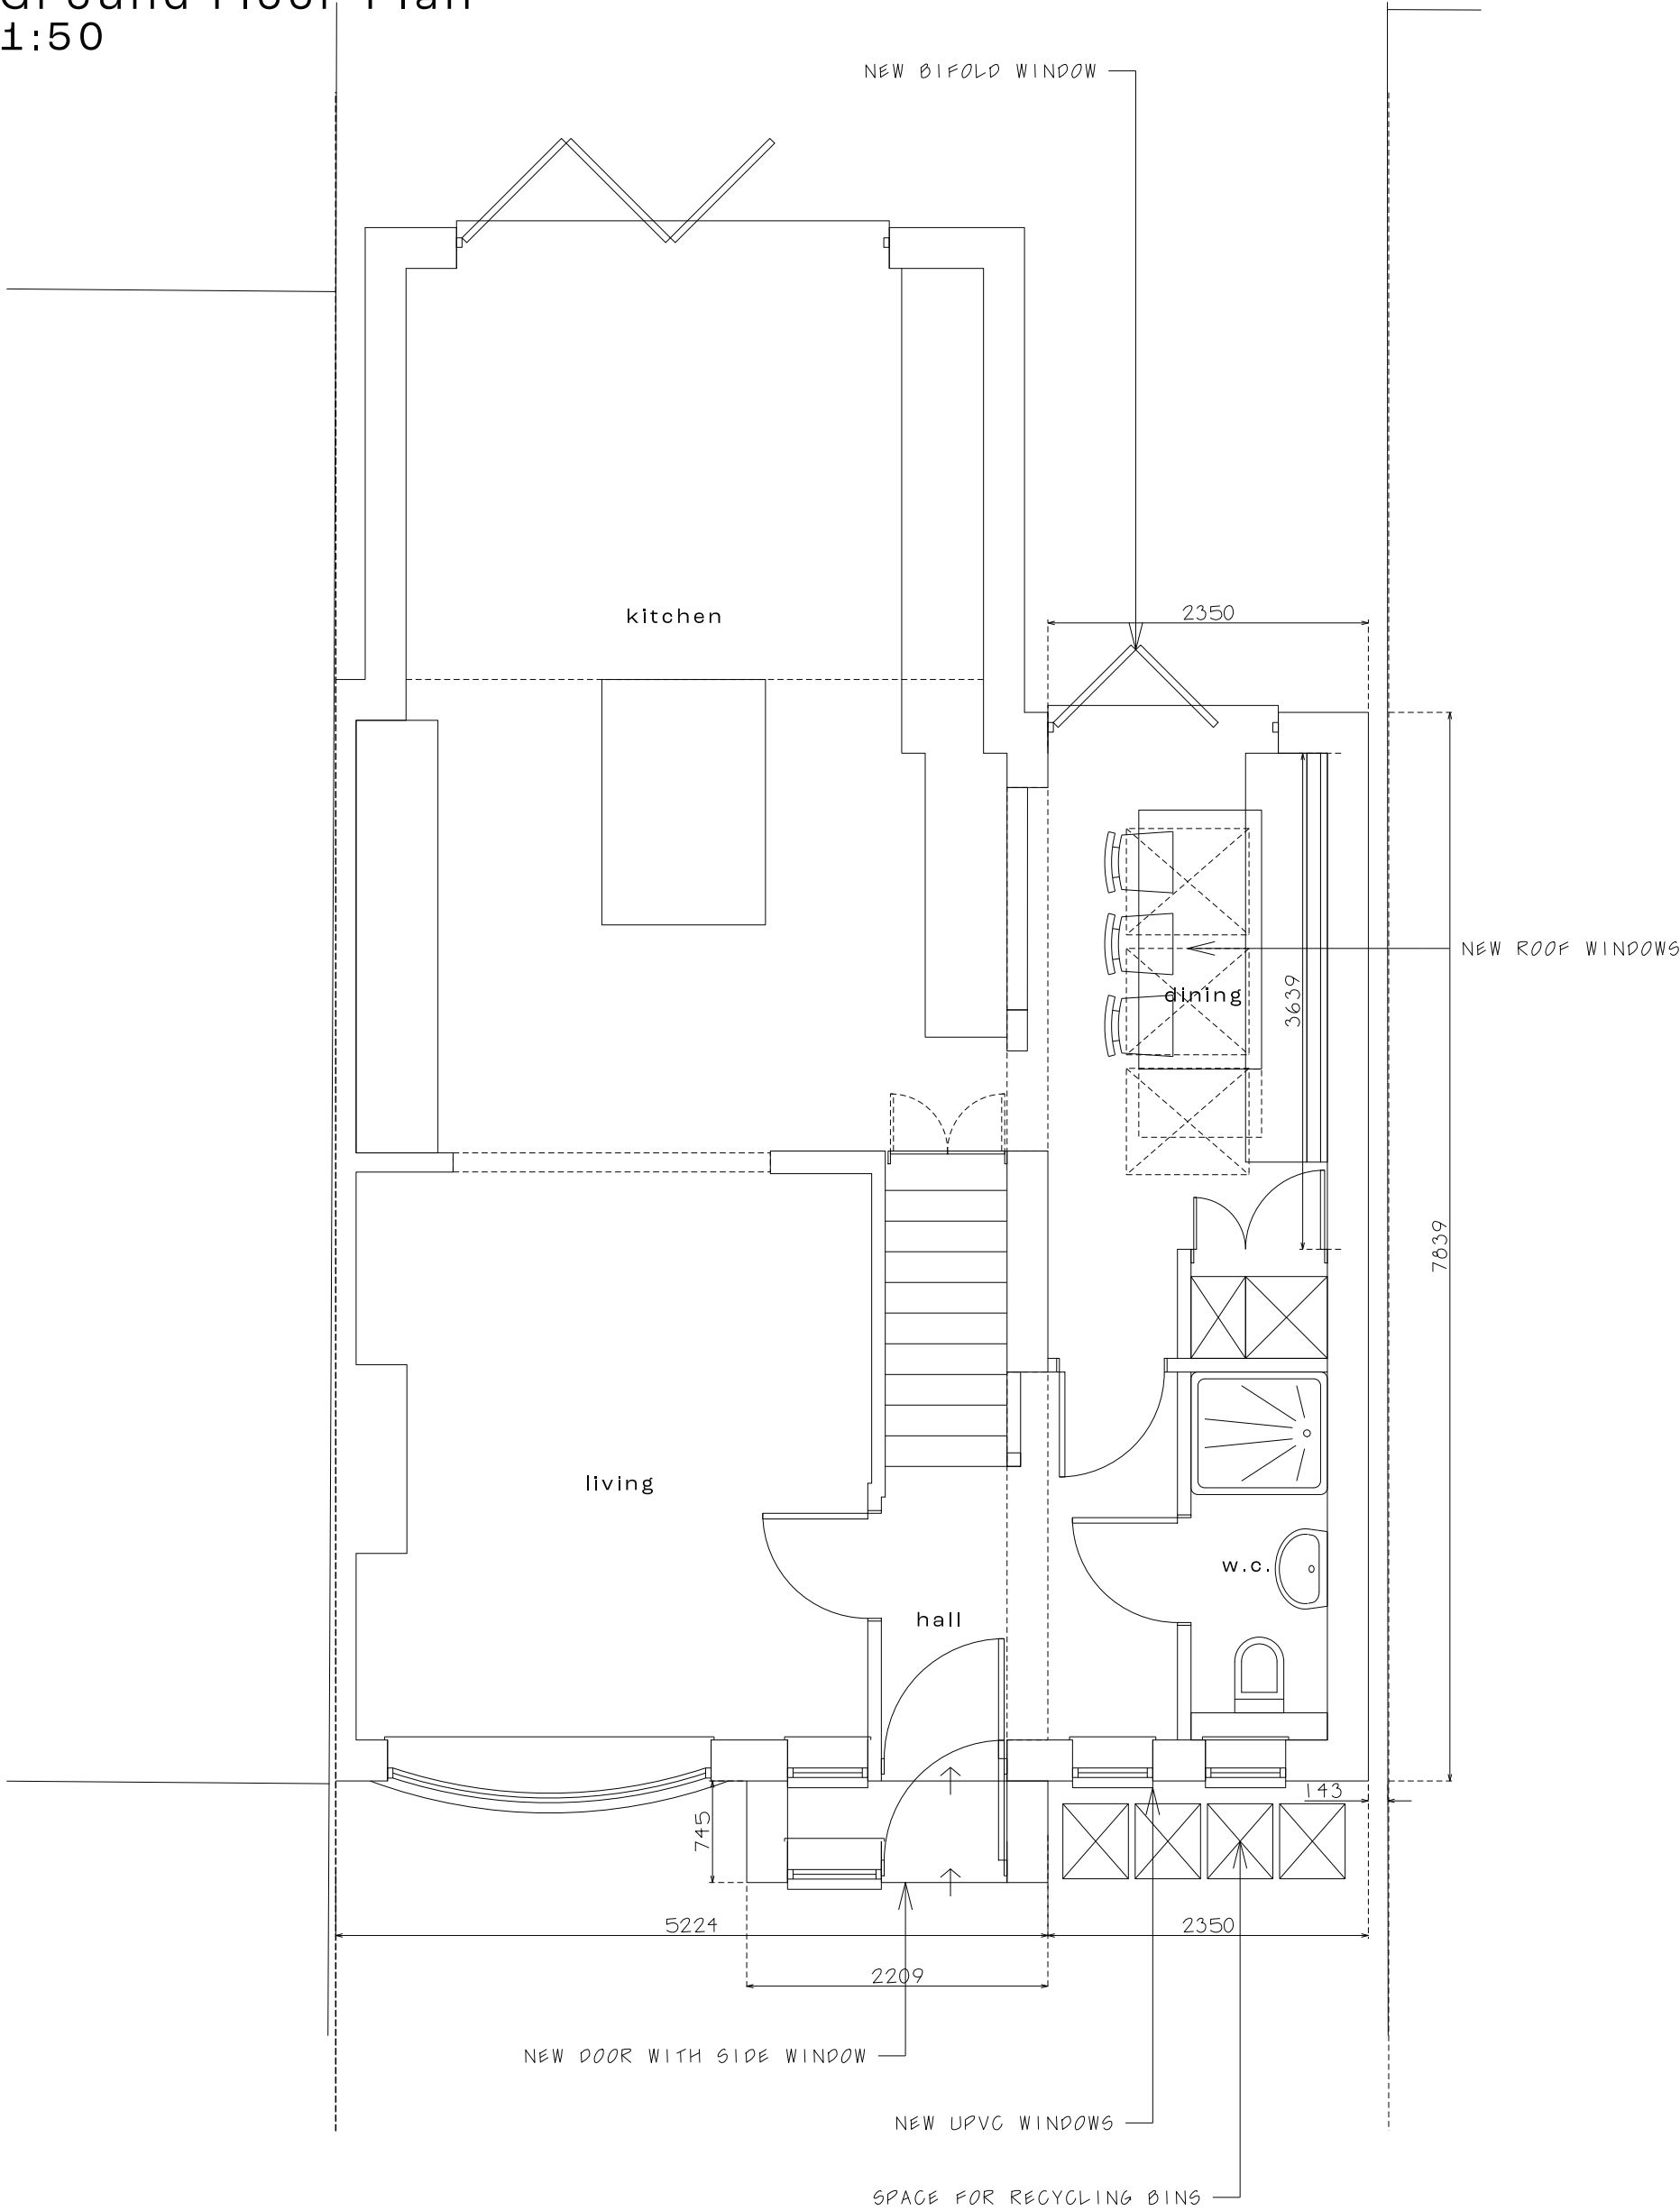

Site Plan
1:200

 

Linberg Design

Linberg Design Associates Limited.
Suite A, Unit 10 Century Park, Capden Road, Altrincham, Cheshire, WA14 2PL
Tel: 0161 820 9888 Fax: 0161 820 9889 Email: info@linberg.co.uk Website: www.linberg.co.uk

Project Title
Side Extension
14 Carling Drive, Wythenshawe
Manchester, M22 5GG

Dwg Title
Proposed Plan, Elevations
and Site Plan

Dwg. No.
PP01

Scale
1 : 50

Revision
A

Drawn By
JML