
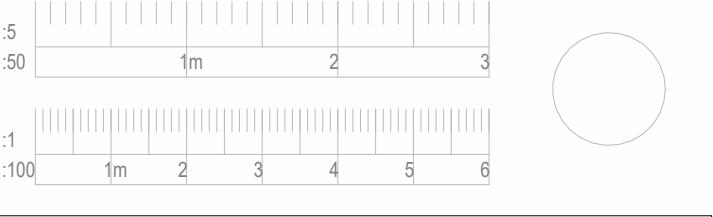


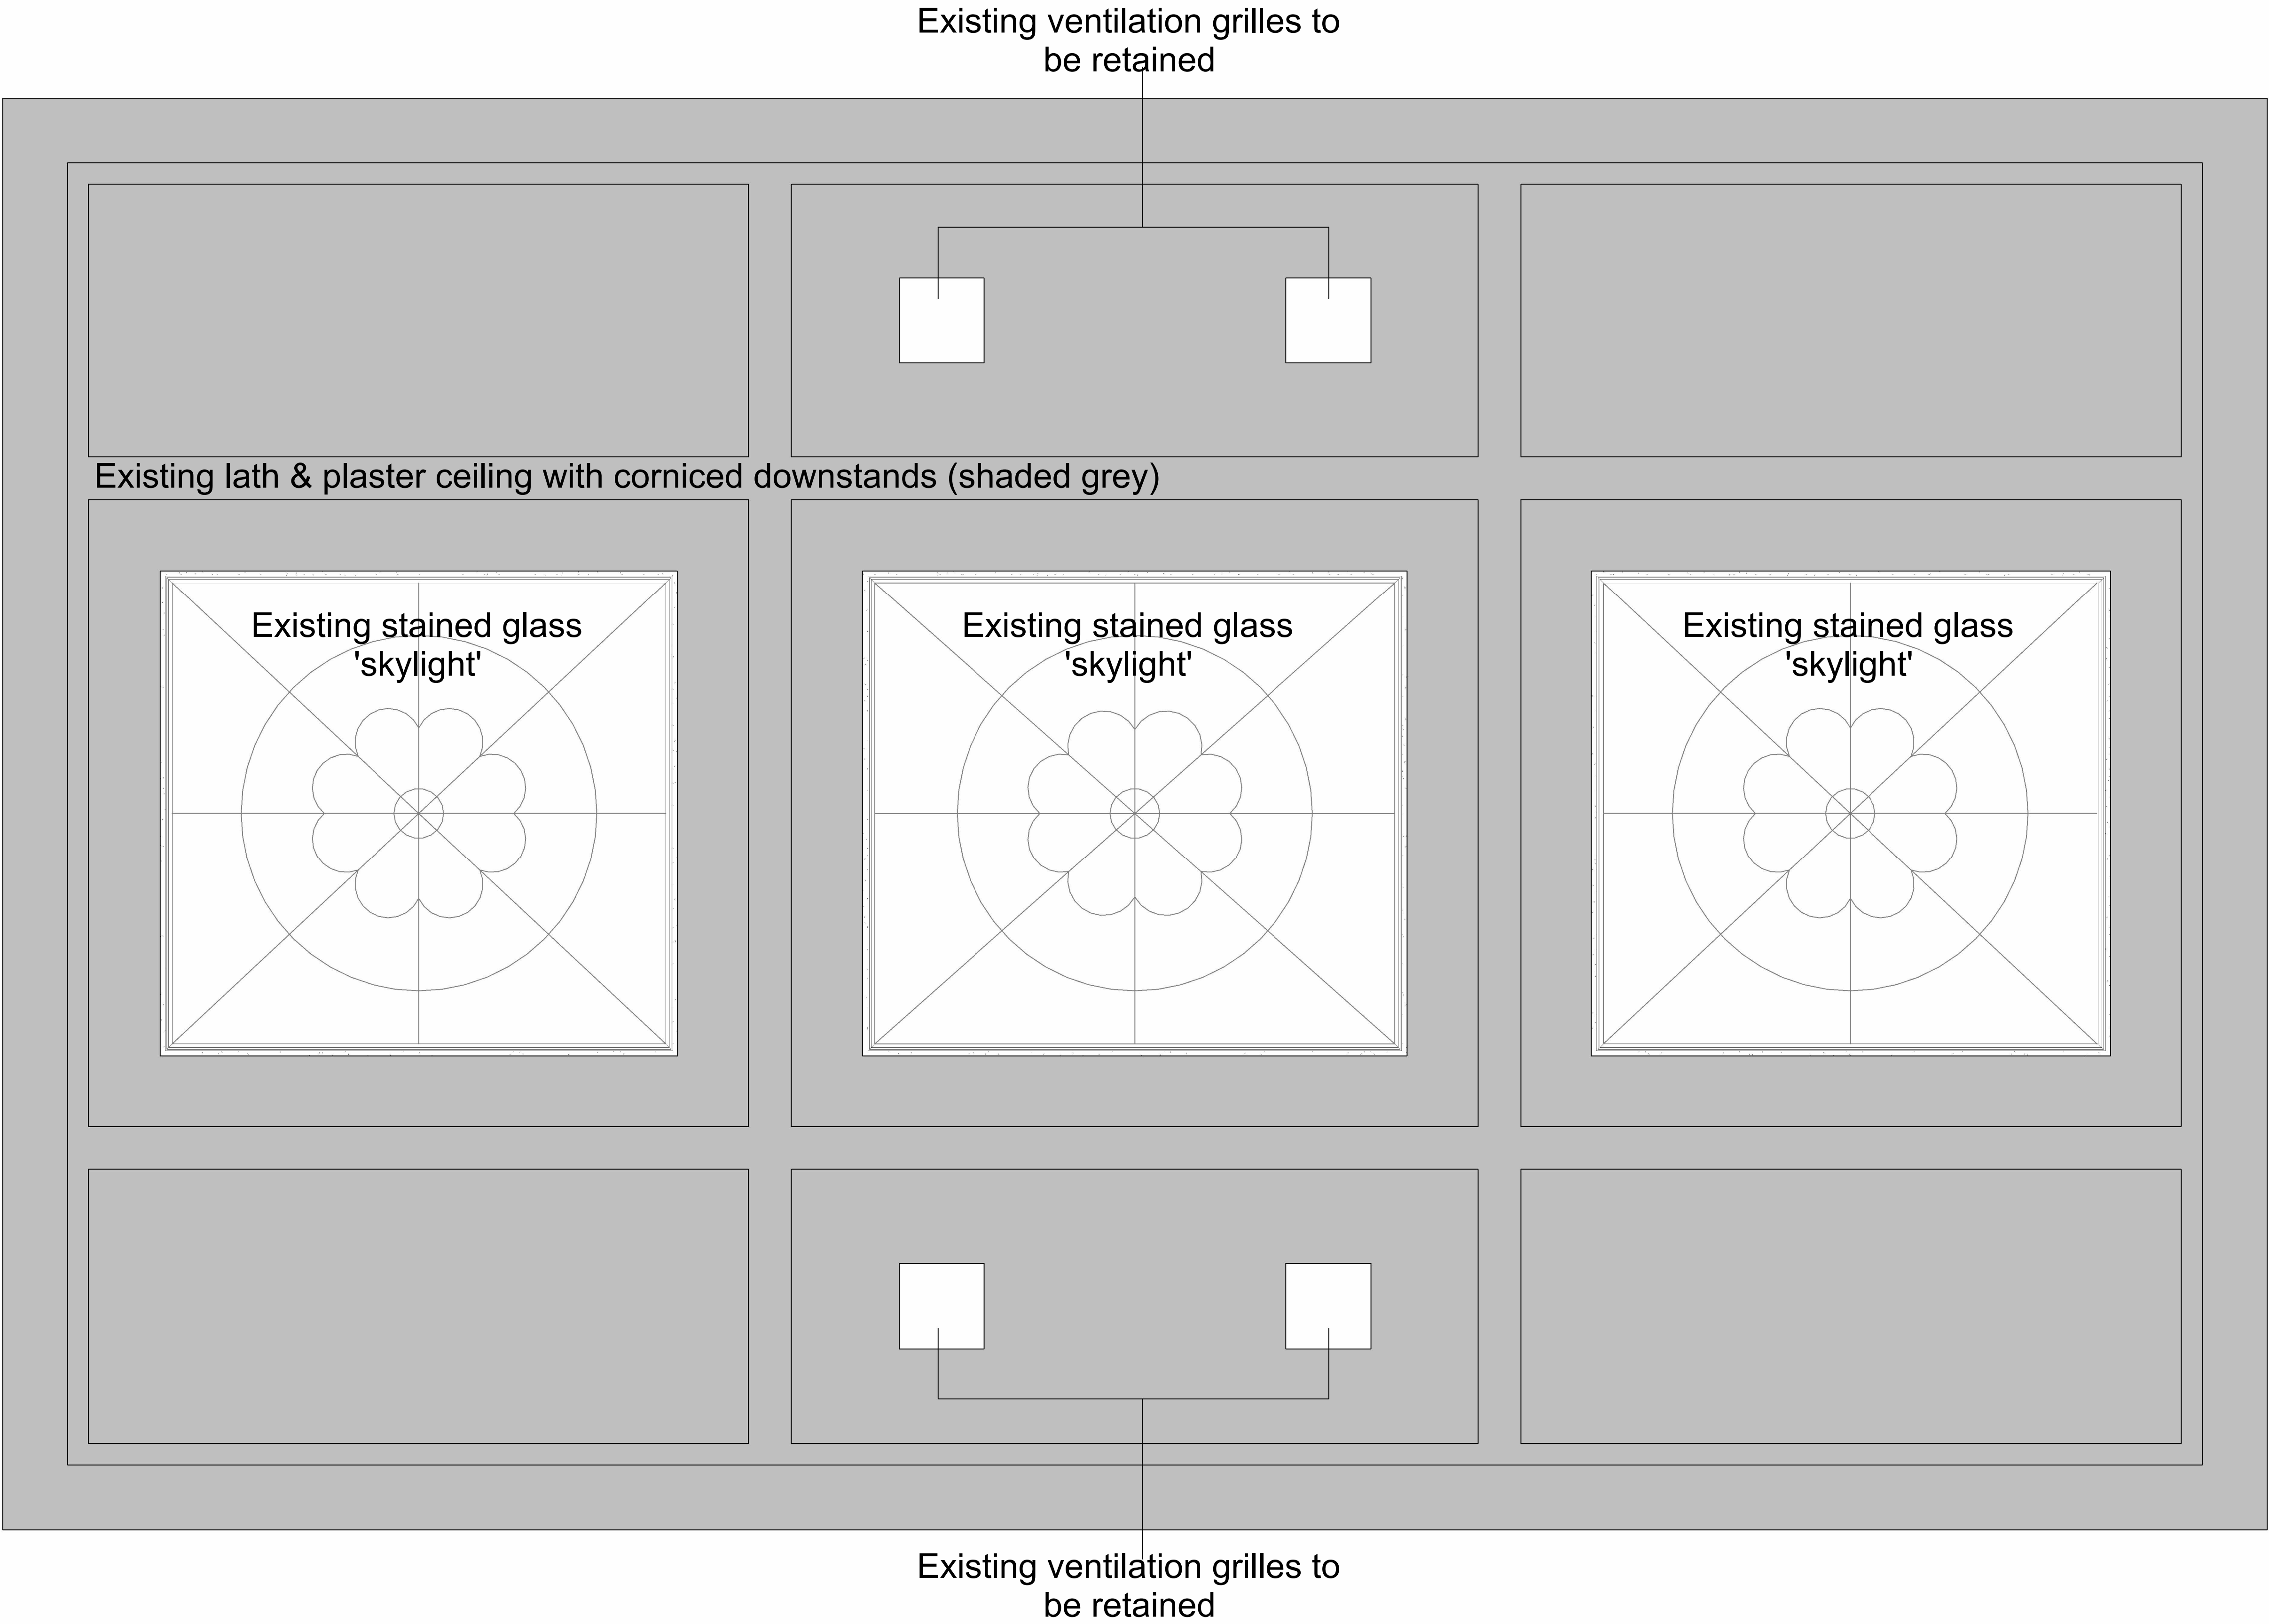

Rev.	Date	Dim.	Chkd.
------	------	------	-------

BowkerSadler

Project
Ormond Building Council
Chamber

Client
Manchester Metropolitan
University

Drawing
Reflected Ceiling Plan -
Proposed

Scale	Sheet Size	Drawn	Checked	Date			
1 : 25	@ A1	HS	DL	16/05/2024			
Project No.	Originator	Zone	Level	Form	Discipline	Number	Revision
23-033 - BSA -						1002	
Status	Preliminary						
Hatherlow House, Hatherlow, Romiley, Stockport, SK6 3DY 0161 406 7333 office@bowker-sadler.co.uk www.bowker-sadler.co.uk							