




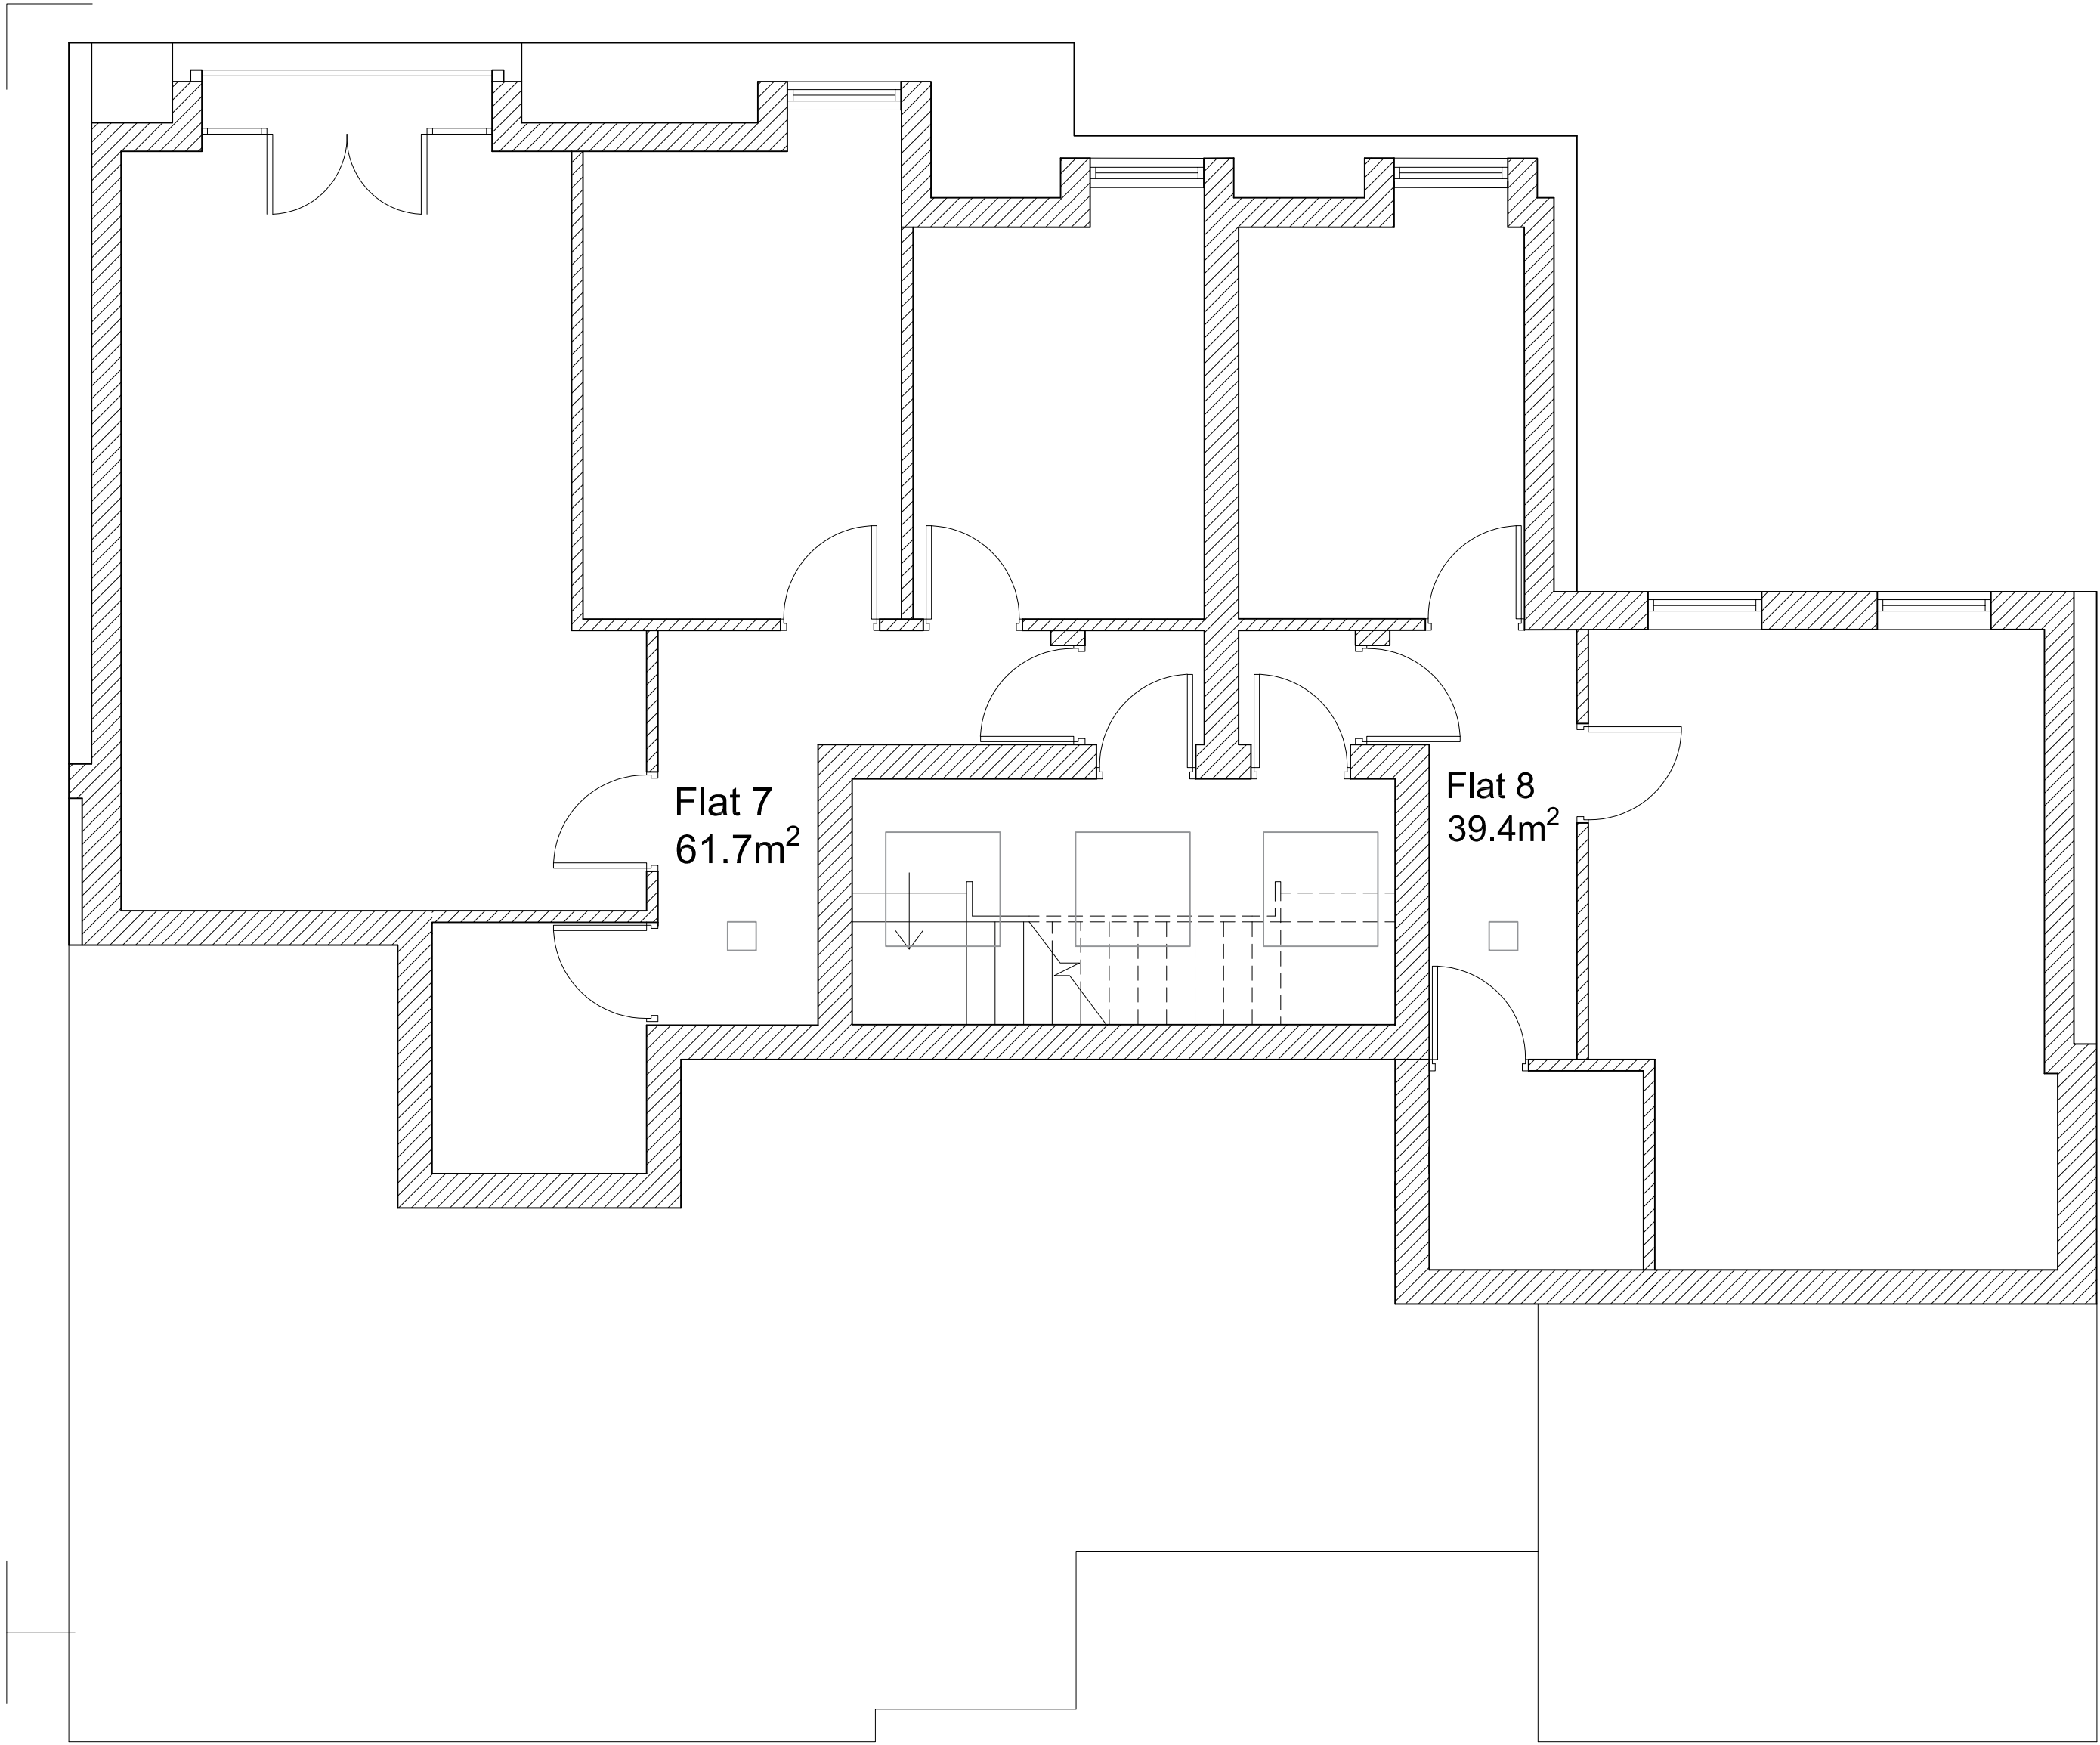

Second Floor

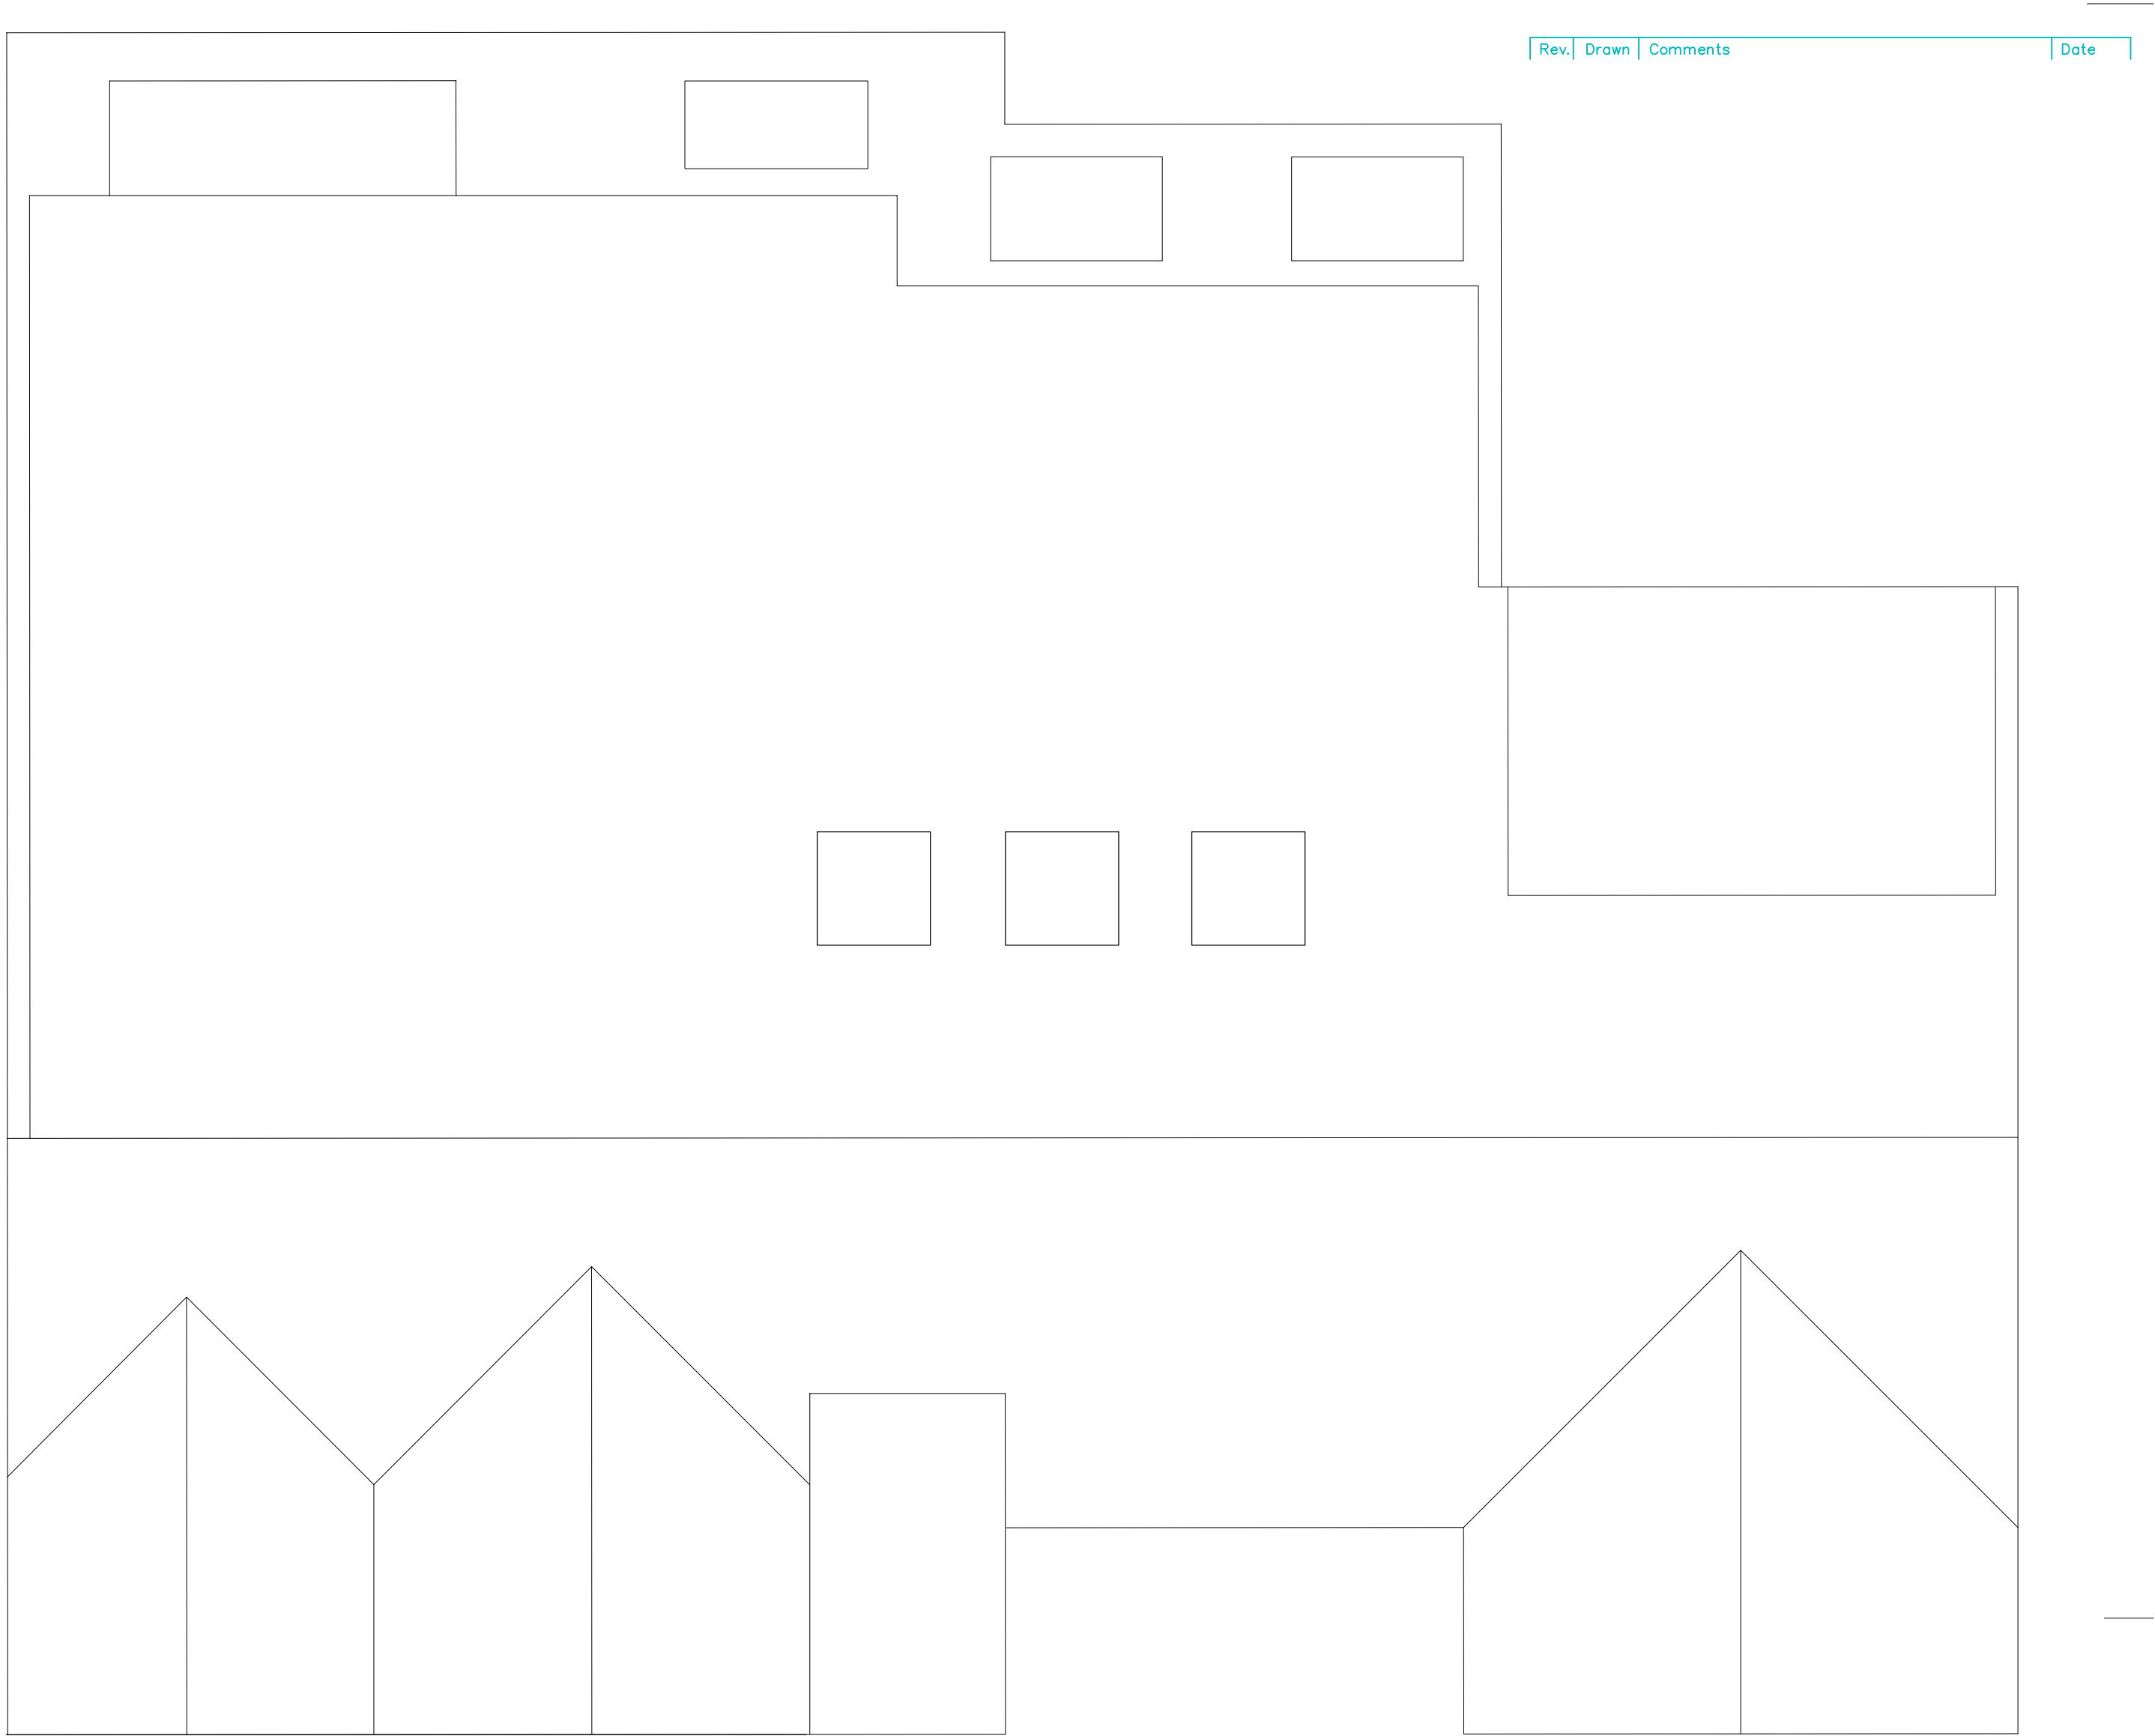

Roof Plan

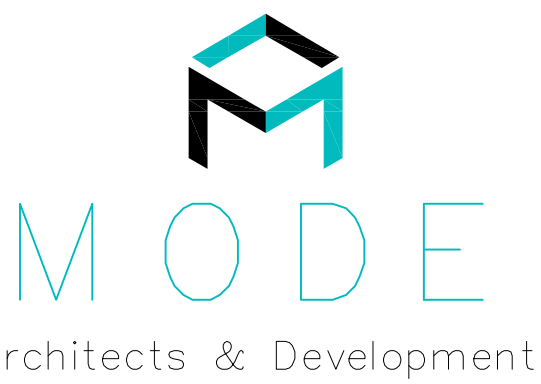

 01782 479644

 info@mode-architects.co.uk

 www.mode-architects.co.uk

Client

Nicholas Humphreys

Project

42 Ladybarn Road
Manchester, M14 6WW

Title

Propopsed Plans

Status Scheme			
Scale	Date	Drawn	Checked
1: 50	Apr 24	RA	
Drawing	No.	Rev	
23 039 AL	(0) 04	C	