



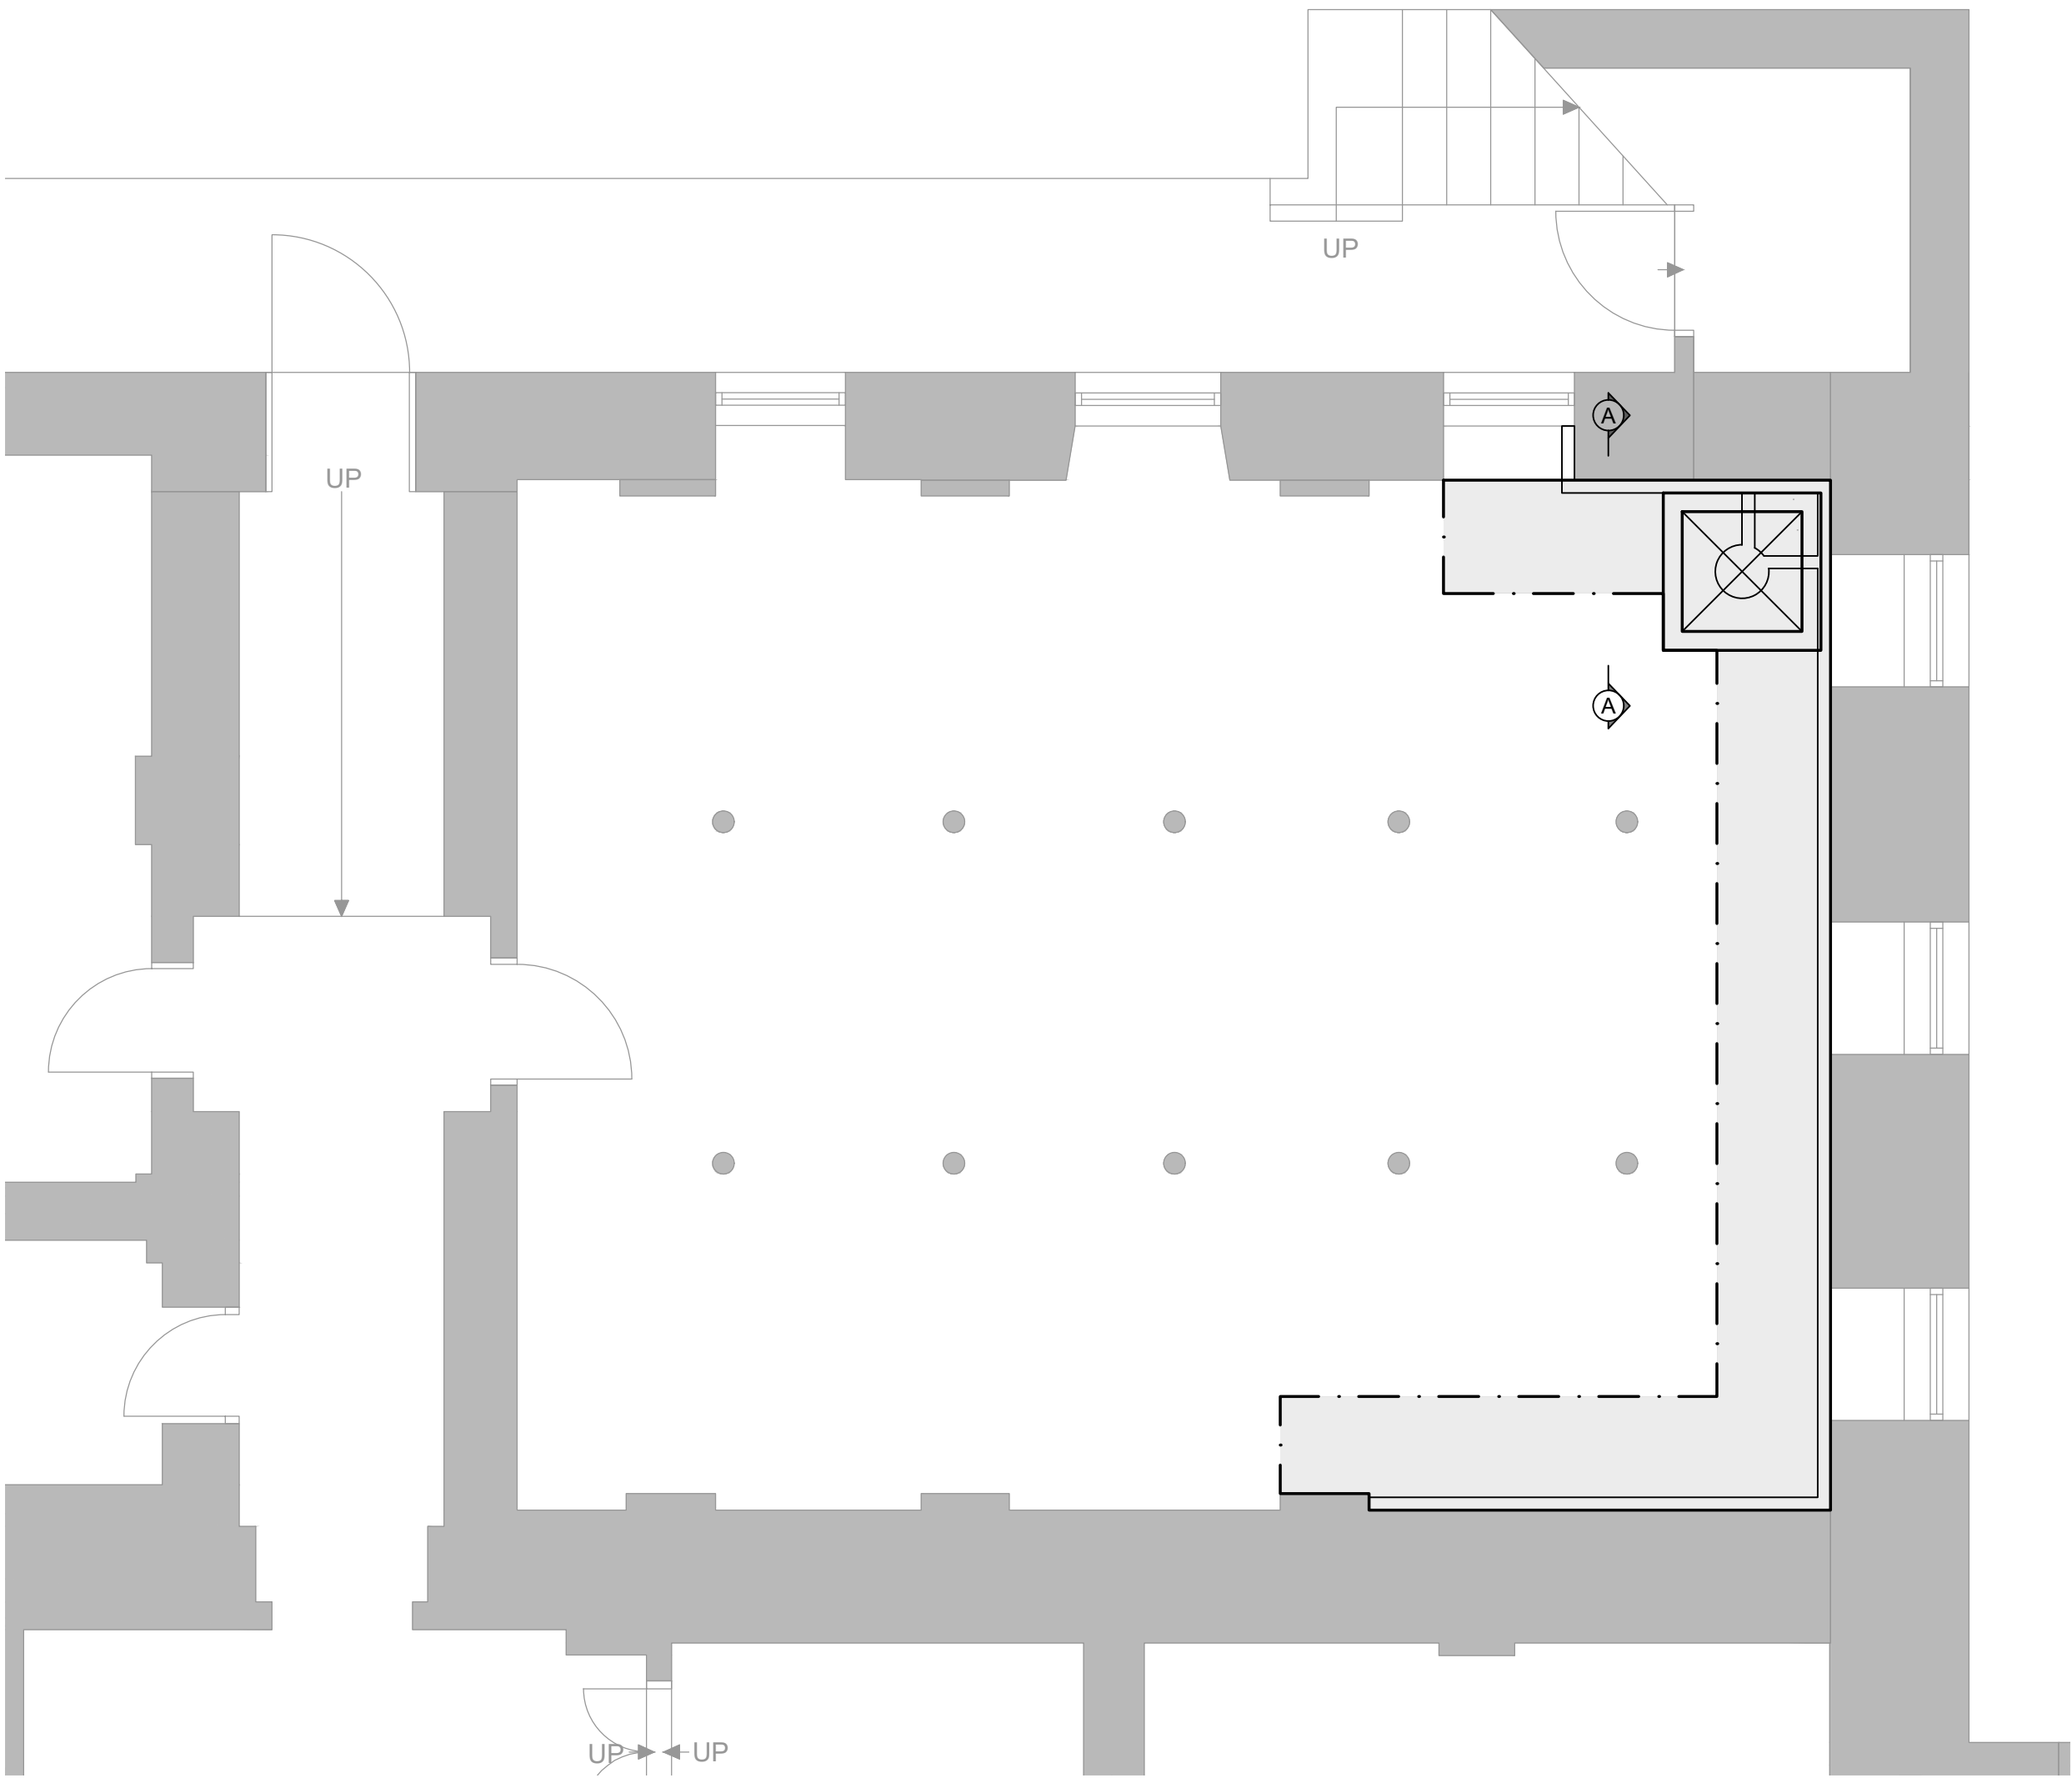


ARCHIVE STORE BASEMENT GA
SCALE 1:50


Note:
There is currently no information regarding the existing slab. Therefore all details shown on this drawing are indicative only, subject to opening up works.

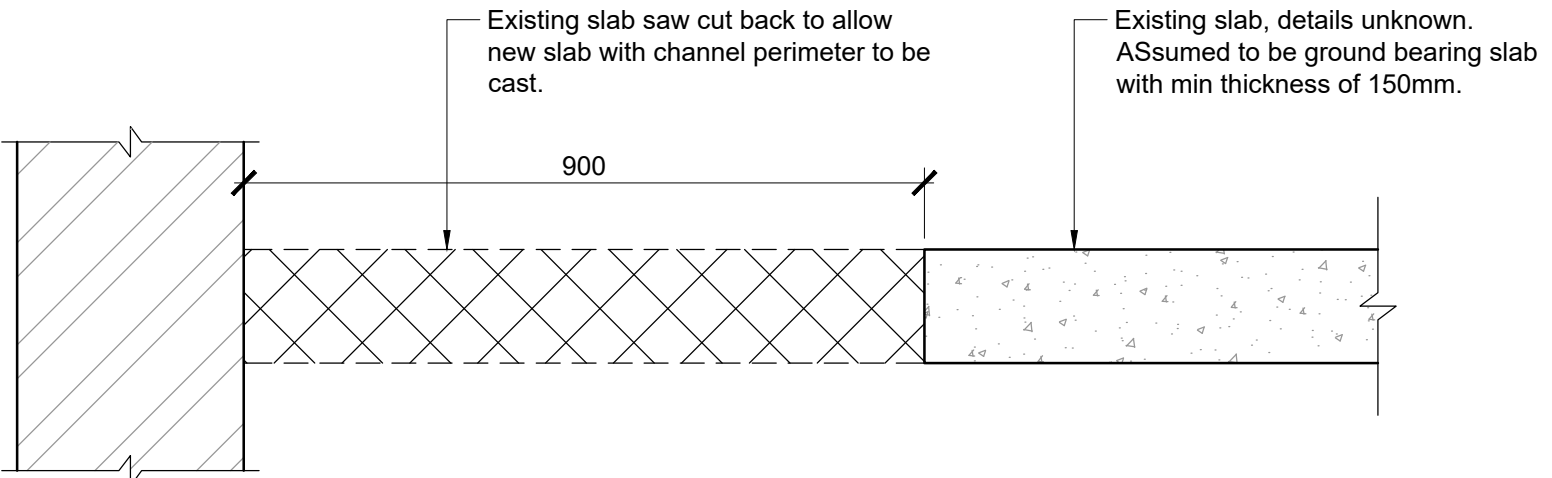

SECTION A-A EXISTING DETAIL
SCALE 1:10

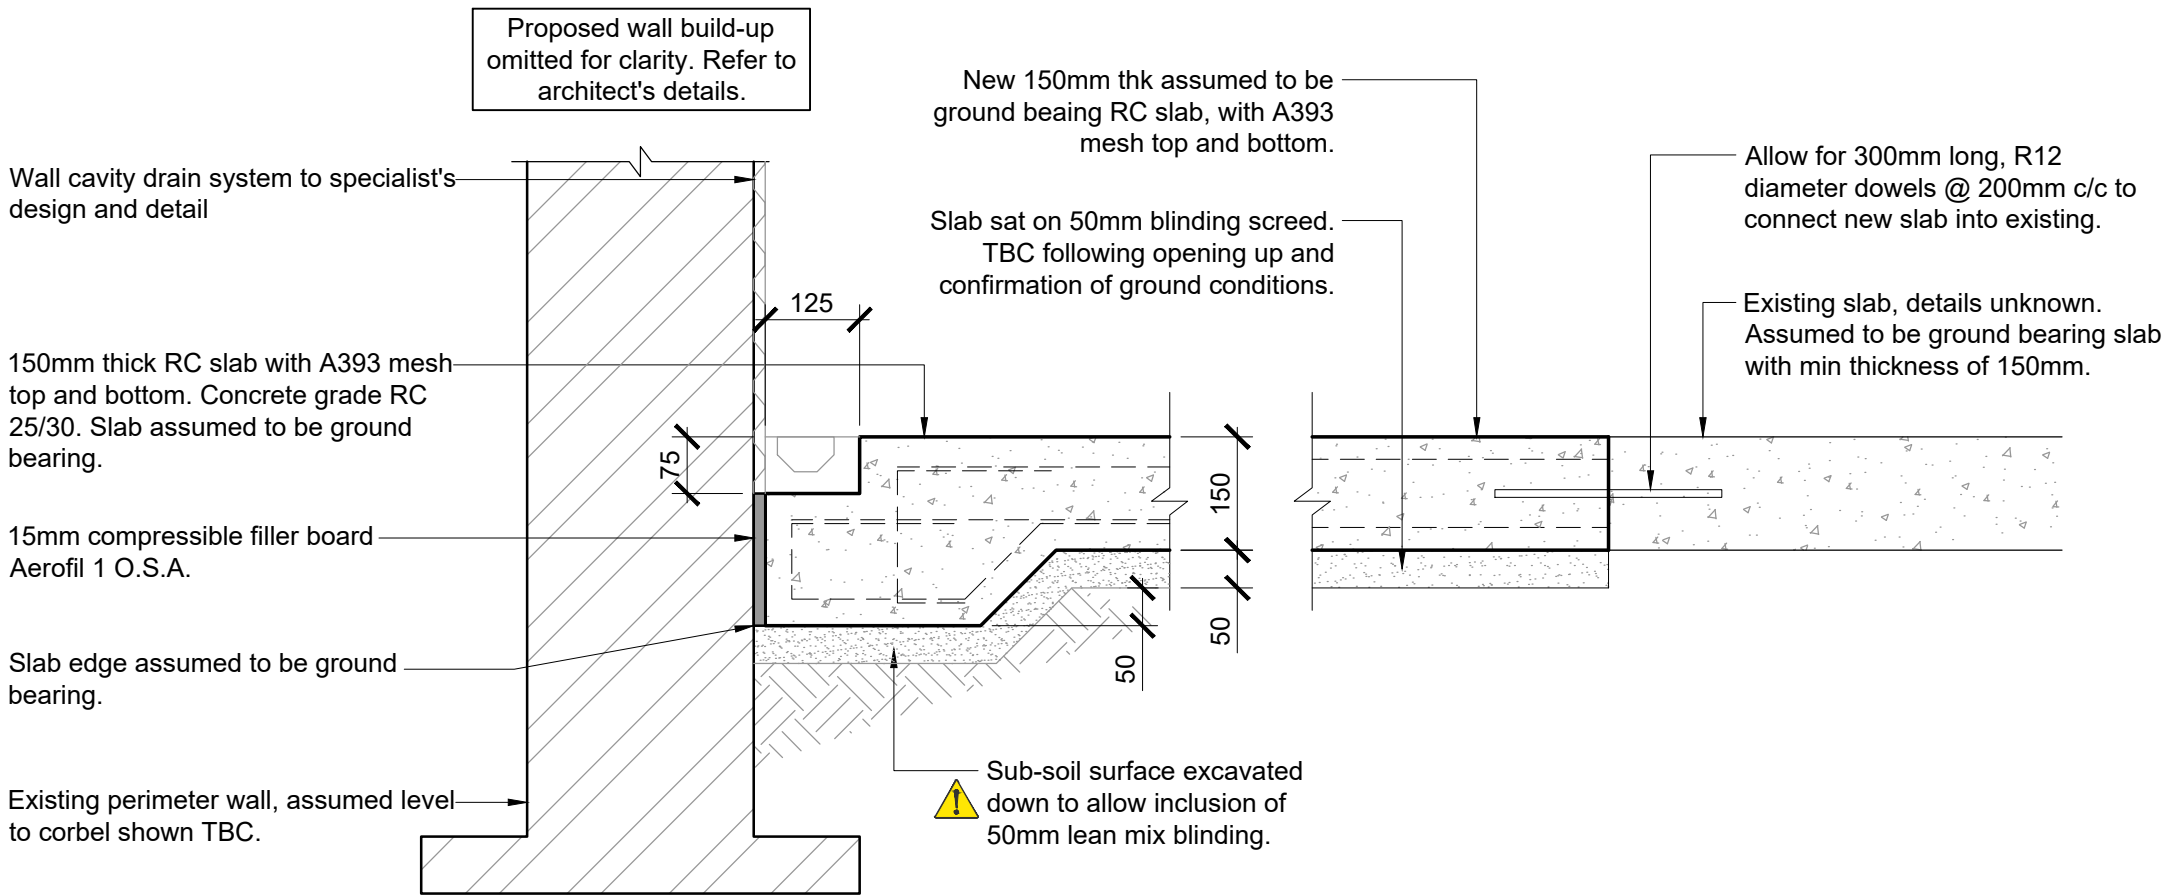


SECTION A-A - PROPOSED DETAIL
SCALE 1:10

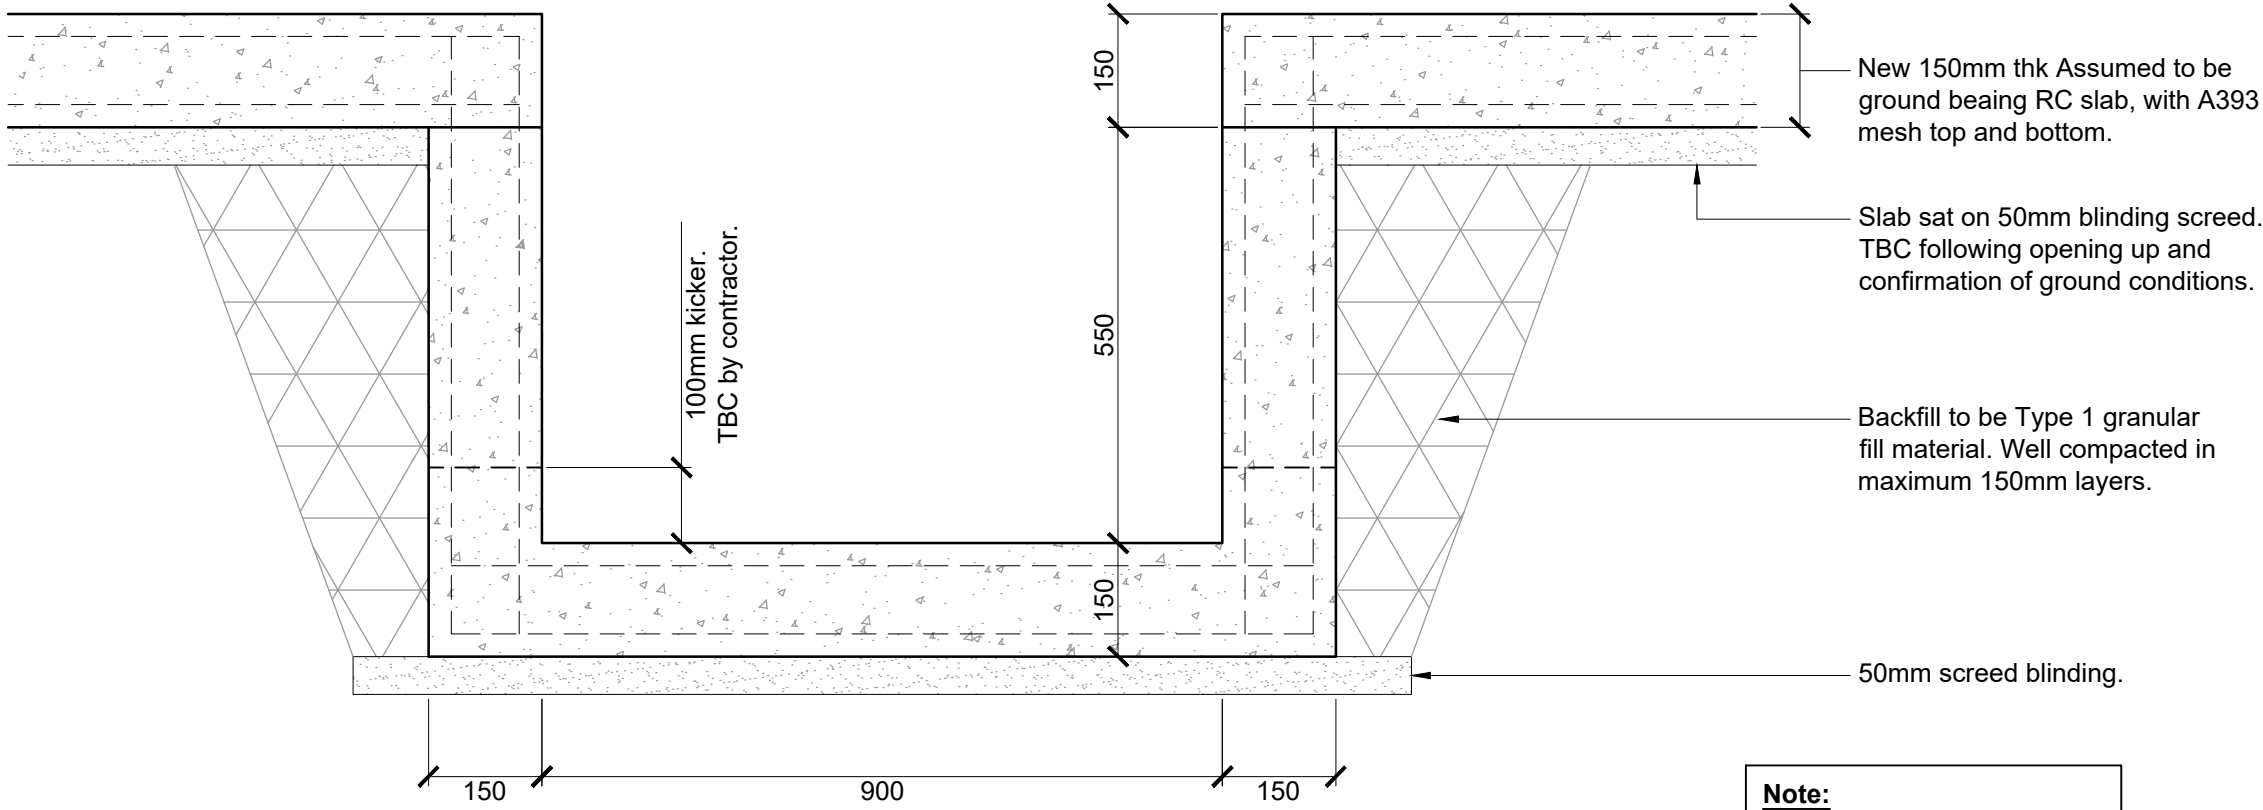

TYPICAL SUMP CHAMBER SECTION
SCALE 1:10

Note:
Waterproofing requirements to be confirmed by specialist.

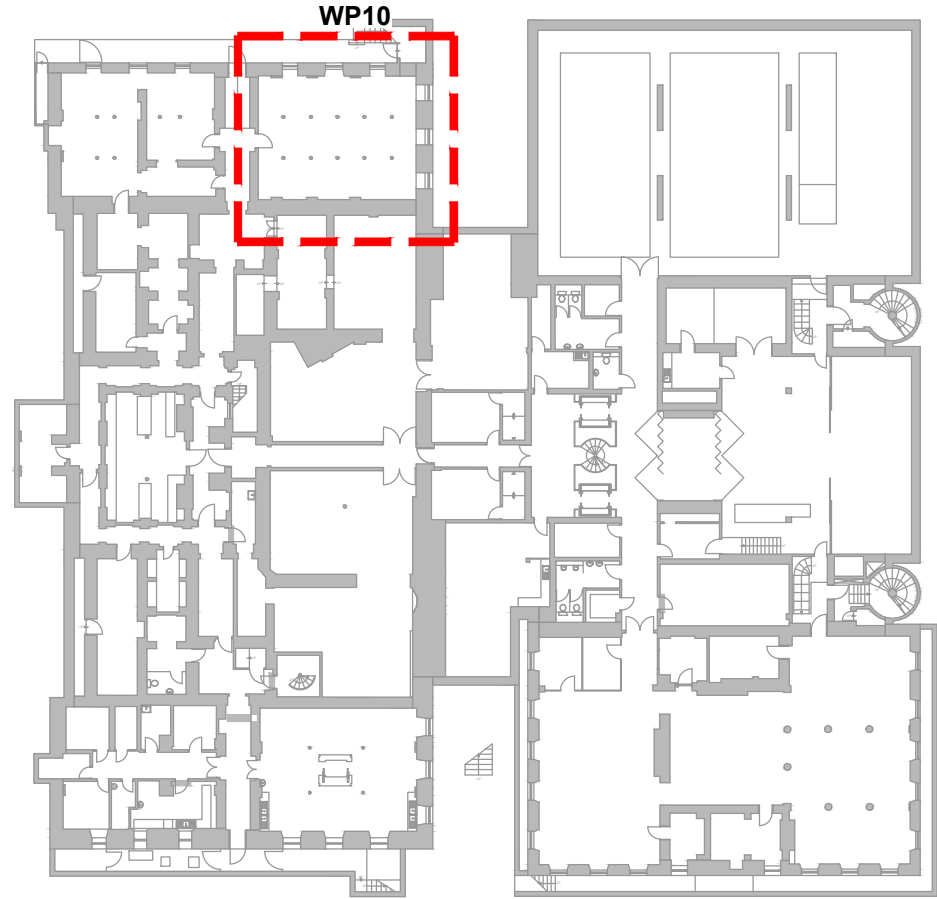

KEY PLAN
SCALE 1:500

NOTES

- Do not scale from this drawing.
- This drawing is copyright and is sent to you in confidence. It must not be copied, used or disclosed, in whole or in part, to third parties without written permission. It remains the property of Booth King Partnership Ltd. and must be returned on request.
- This drawing is to be read in conjunction with all relevant contractual documents.
- Anyone using this drawing must be aware of their legal duties under the CDM Regulations 2015, refer to the HSE website for further information. BKPL are not Principal Designers.
- All dimensions shown on this drawing are in millimeters unless noted otherwise.
- If the Contractor consider that they do not have sufficient information to safely complete the works detailed on this drawing, they should contact the Engineer.
- All works are to be carried out in accordance with the Building Regulations (as amended) and to the approval of Building Standards.

OPENING-UP WORK NOTES

- Contractor to prepare a detailed method statement based upon the documentation and any planning / conservation / local authority requirements and submit for appraisal accordingly.
- Any temporary support details shall be contractor design elements.
- Existing services are unknown so not shown on the drawings. The contractor shall ensure that these are properly located and that any relevant works are fully notified and agreed by the relevant body.
- For all waterproofing details refer to waterproofing specialist's, and Architect's, drawings, details and specification/instructions.
- For all above ground drainage & plumbing details refer to MEP and Pump Specialist's drawings, details and specification/instructions.
- Lifting/handling materials: Contractor to make himself aware of material sizes/weights and adopt safe lifting/handling practices as outlined in the latest HSE guidelines.

DESIGN NOTES

- Floor and substrate design based on overall blanket load of 5kN/m²
- RC slab designed for local increased load of 10kN/m².

NOTE:
Geo-technical and environmental investigations have not taken place. Details shown are subject to change.

⚠ Hazardous material has been found in other locations accross site during sub-soil investigation. Any investigations should be appropriatley supervised, and appropriate PPE to be worn.

ISSUED FOR STAGE 4

REV.	DATE	REVISION DETAILS	INITIALS
P01	27.10.23	Preliminary Issue	JDE

bk

boothking
PARTNERSHIP LIMITED

CONSULTING CIVIL & STRUCTURAL ENGINEERS

www.booth-king.co.uk office@booth-king.co.uk

MANCHESTER Tel: 0161 694 7087	RAMSBOTTOM Tel: 01706 822 022	EDINBURGH Tel: 0131 229 1547
---	---	--

PROJECT:

Manchester Art Gallery

TITLE:

Work Package 10 - Proposed
Archive Store Basement GA

SCALE @ A1:	DRAWN:	DATE:	REVISION:	STATUS:
As Shown	JDE	Oct '23	P01	S3

DRAWING No:

MAG-BKP-10-B1-DR-S - 10-0215