



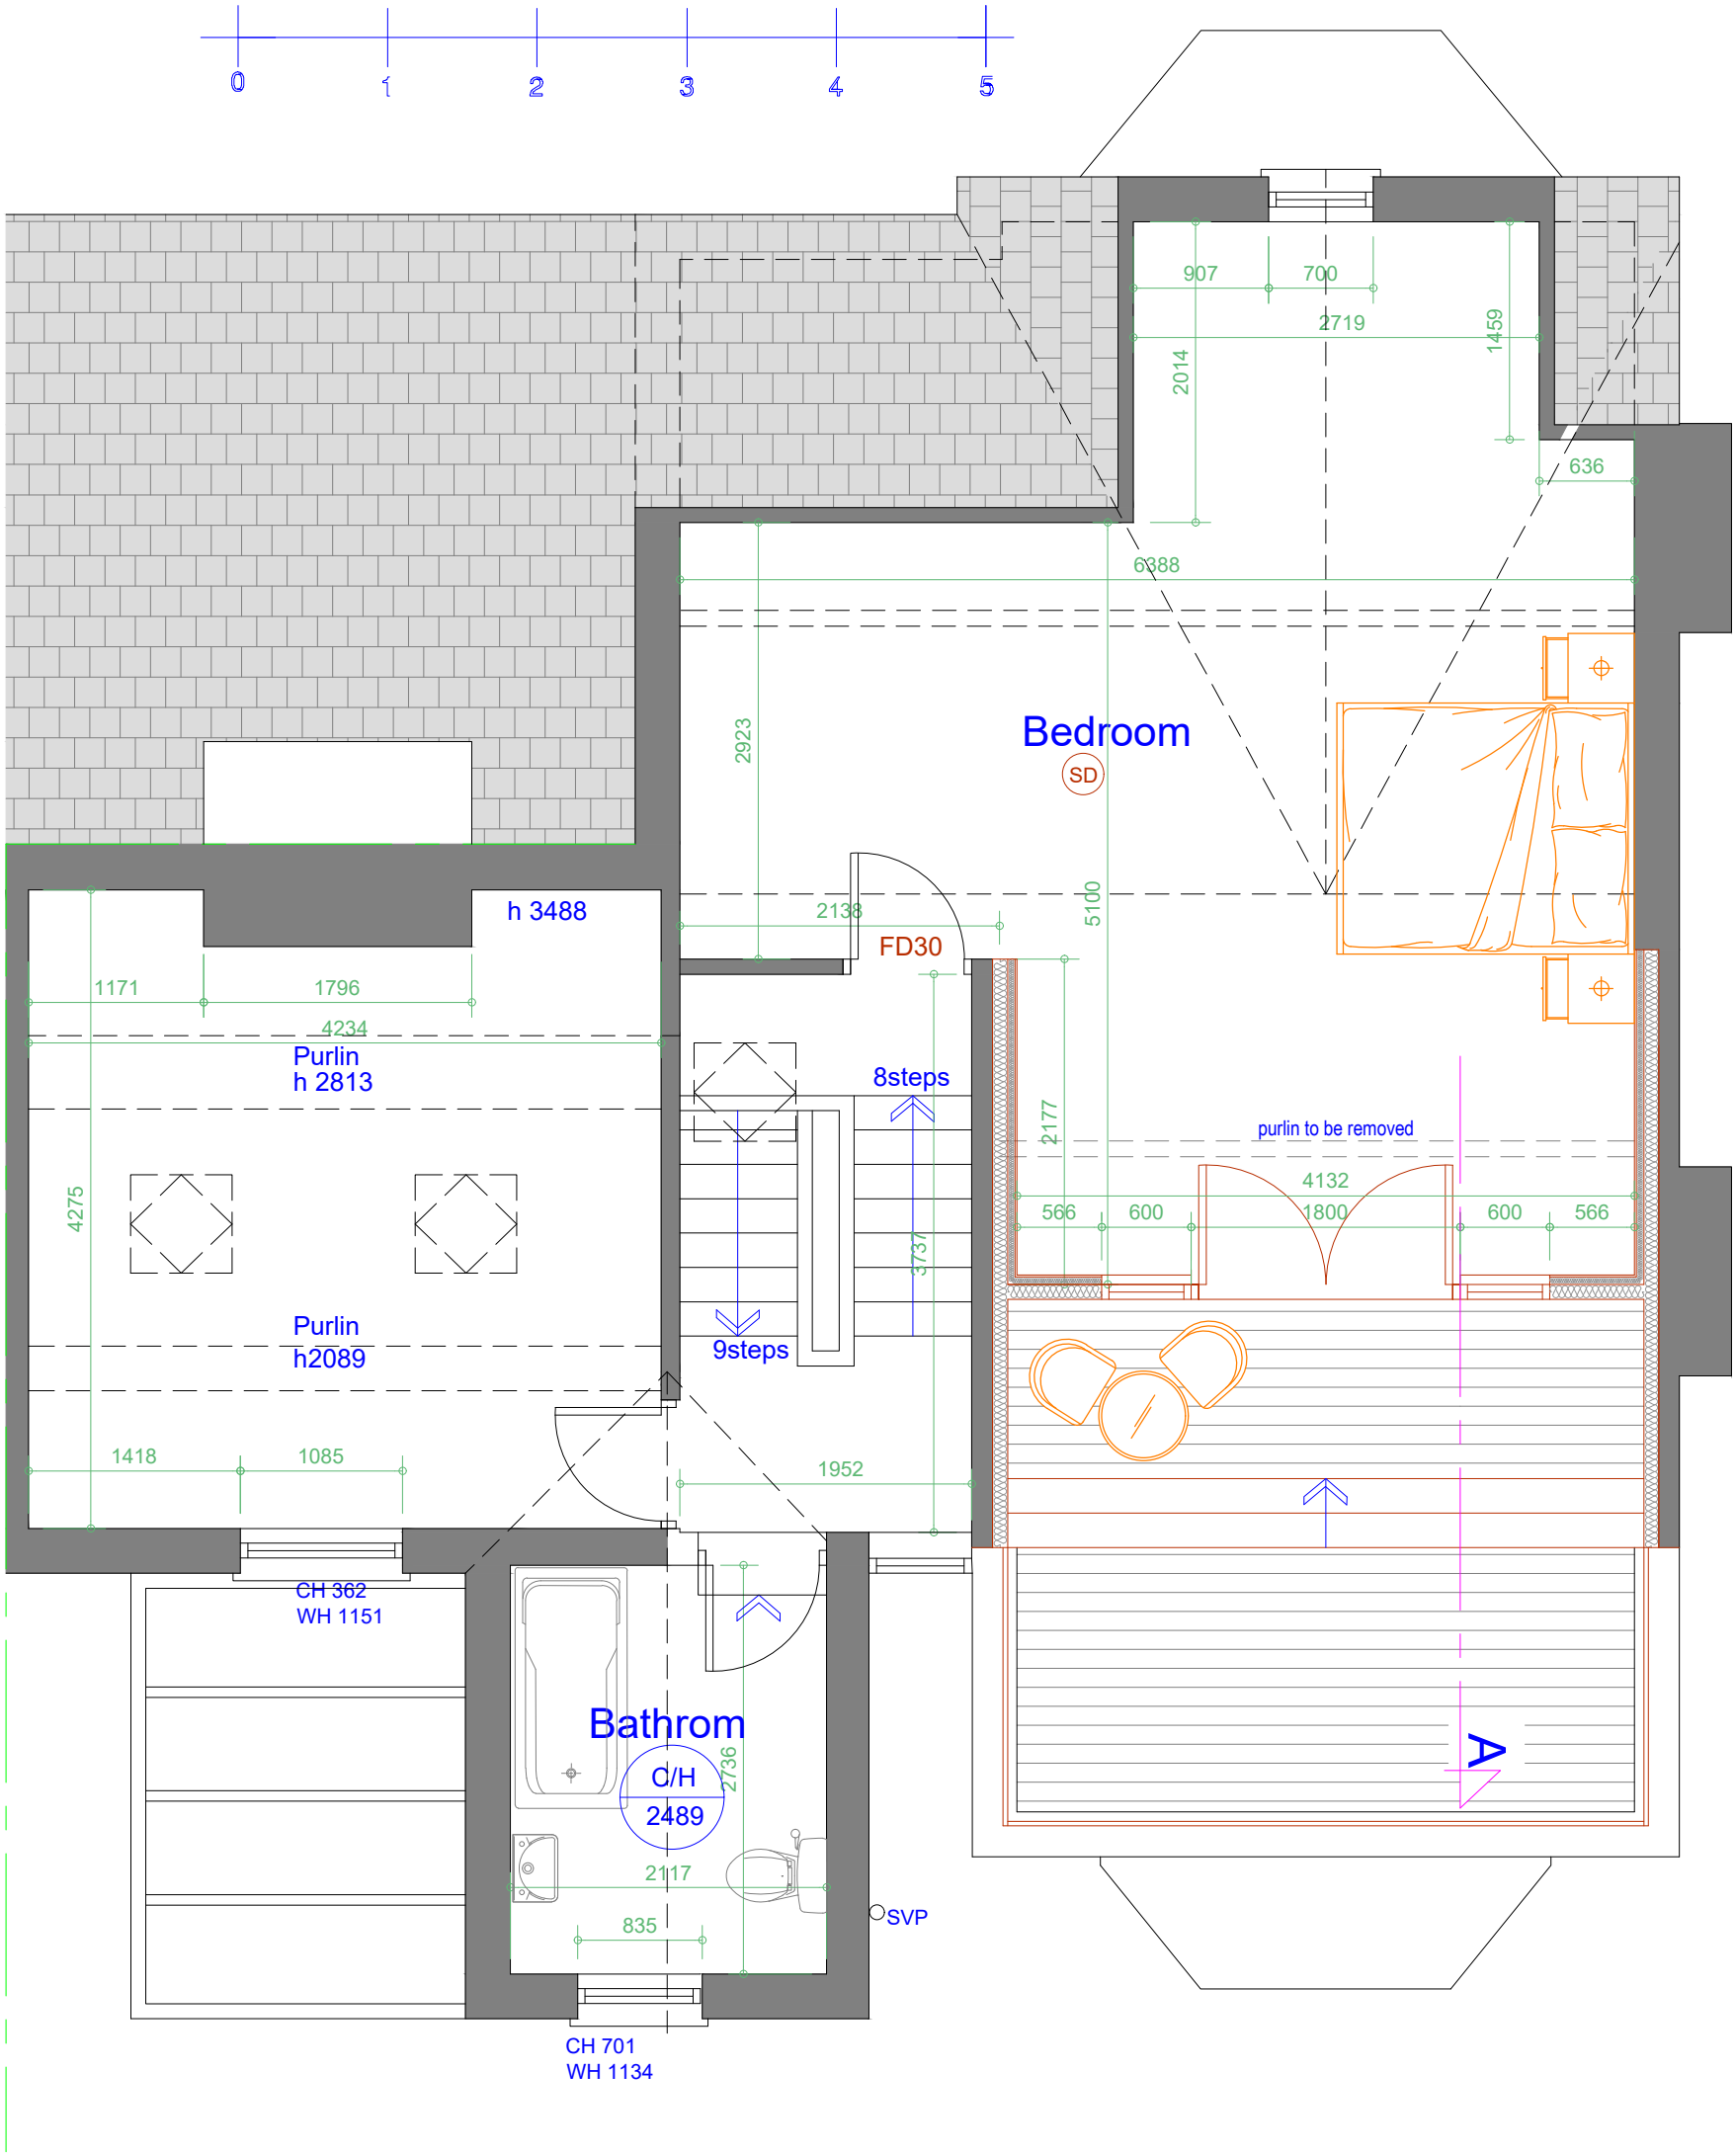

Proposed Second Floor Plan
Scale 1:50

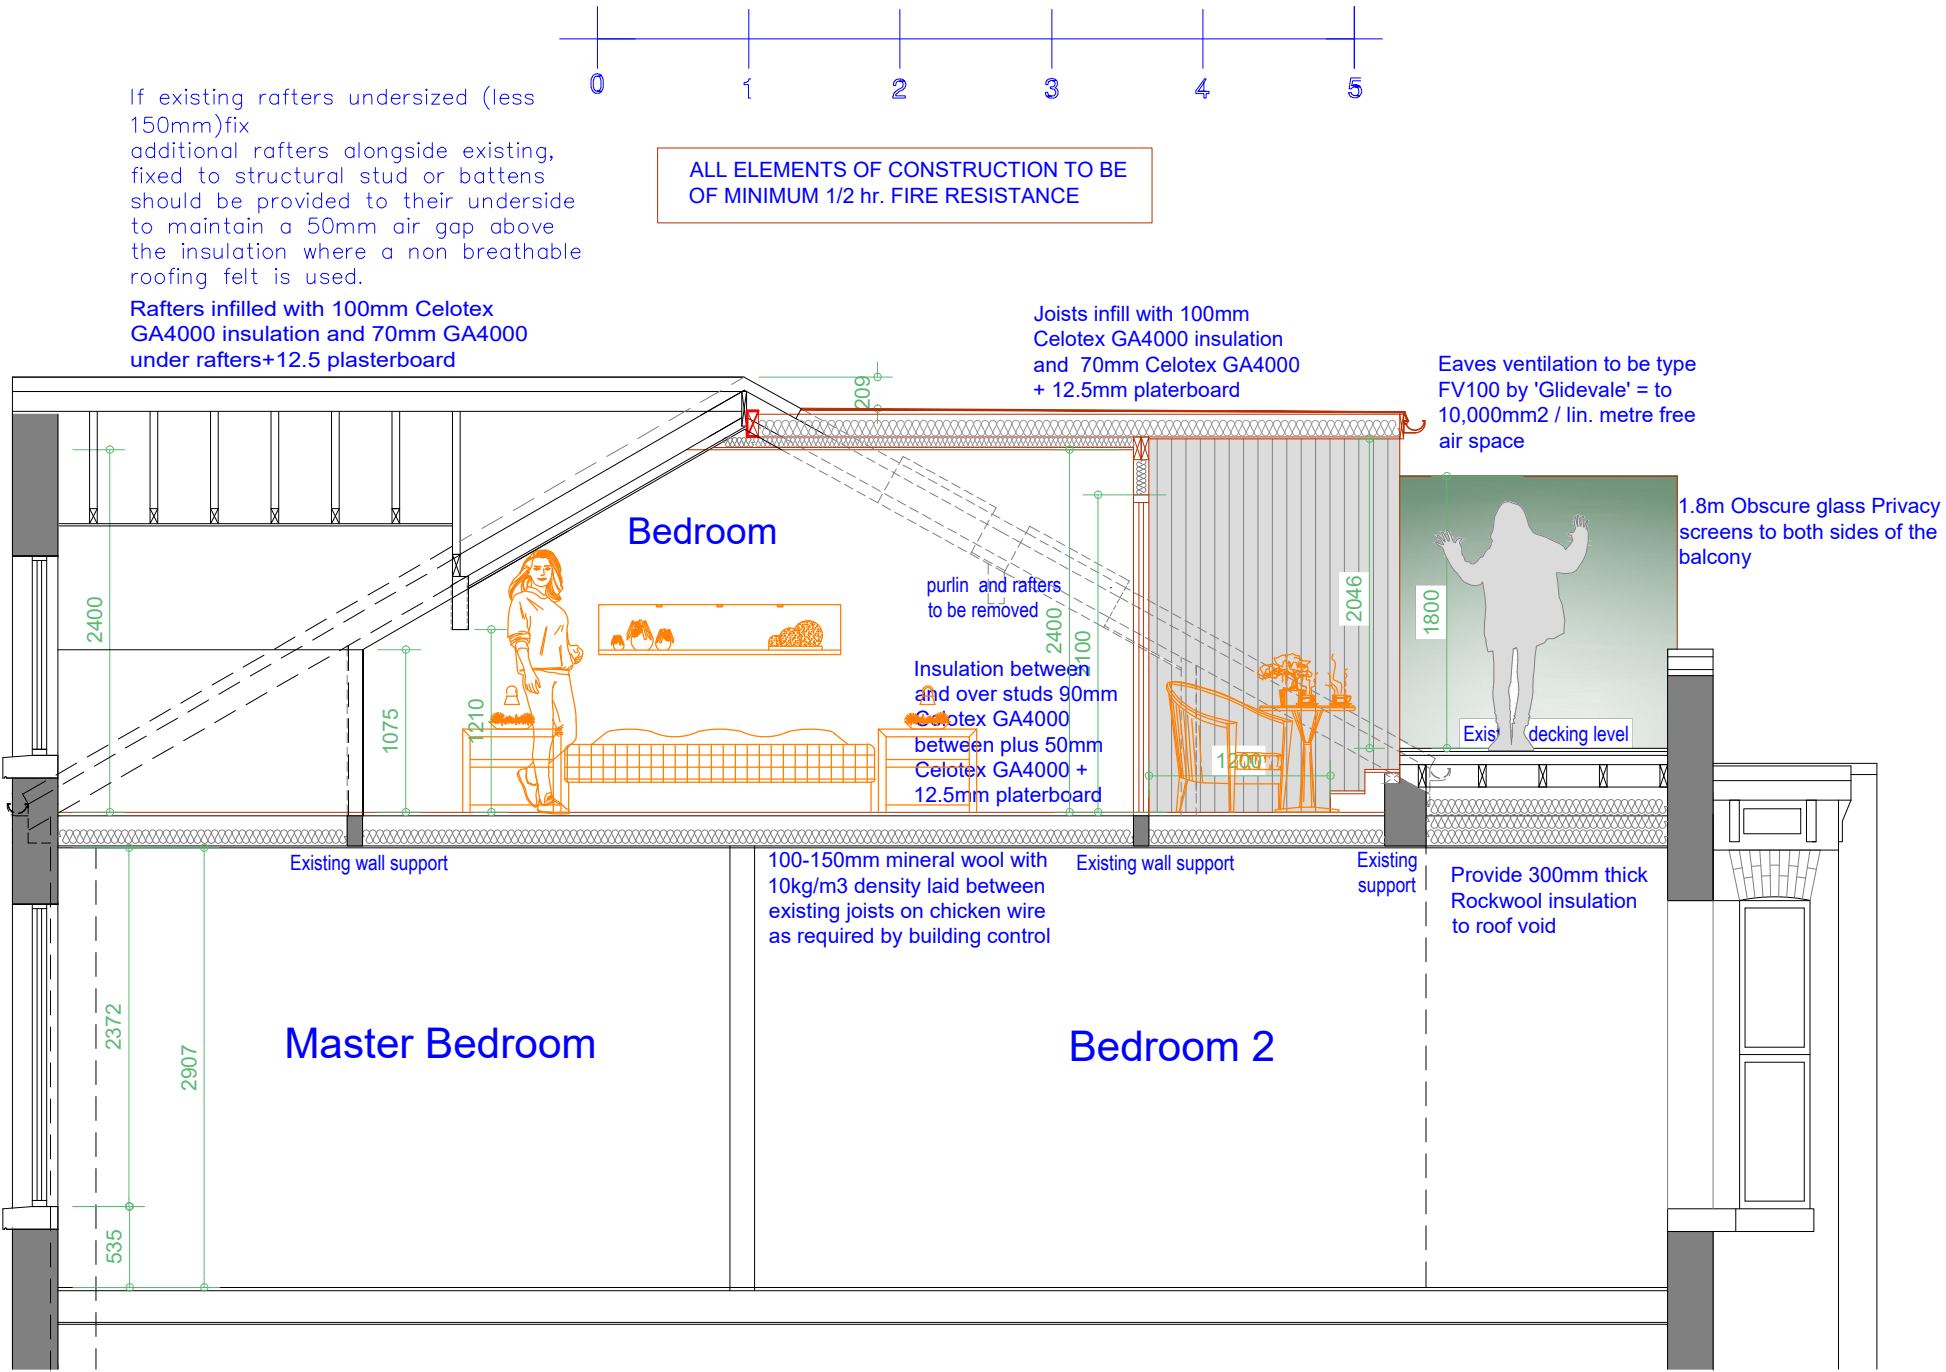

Proposed Section A-A
Scale 1:50

Rev	Date	Description
Issued For : INFORMATION PURPOSES ONLY		
Client		
Mr. Richard Hodgkinson		
Project		
8 PARSONAGE ROAD, WITHINGTON, MCR M20 4PQ Proposed loft conversion.		
Scheme - Drawing Title		
Proposed Section and Second Floor Plan.		
04		
Drawing No.	Revision	Date 21.06.23 Scale 1:50 @A2
 Plans To Build It Ltd Tel: 0161 728 5730 Mob: 07741175755 www.planstobuildit.com		