

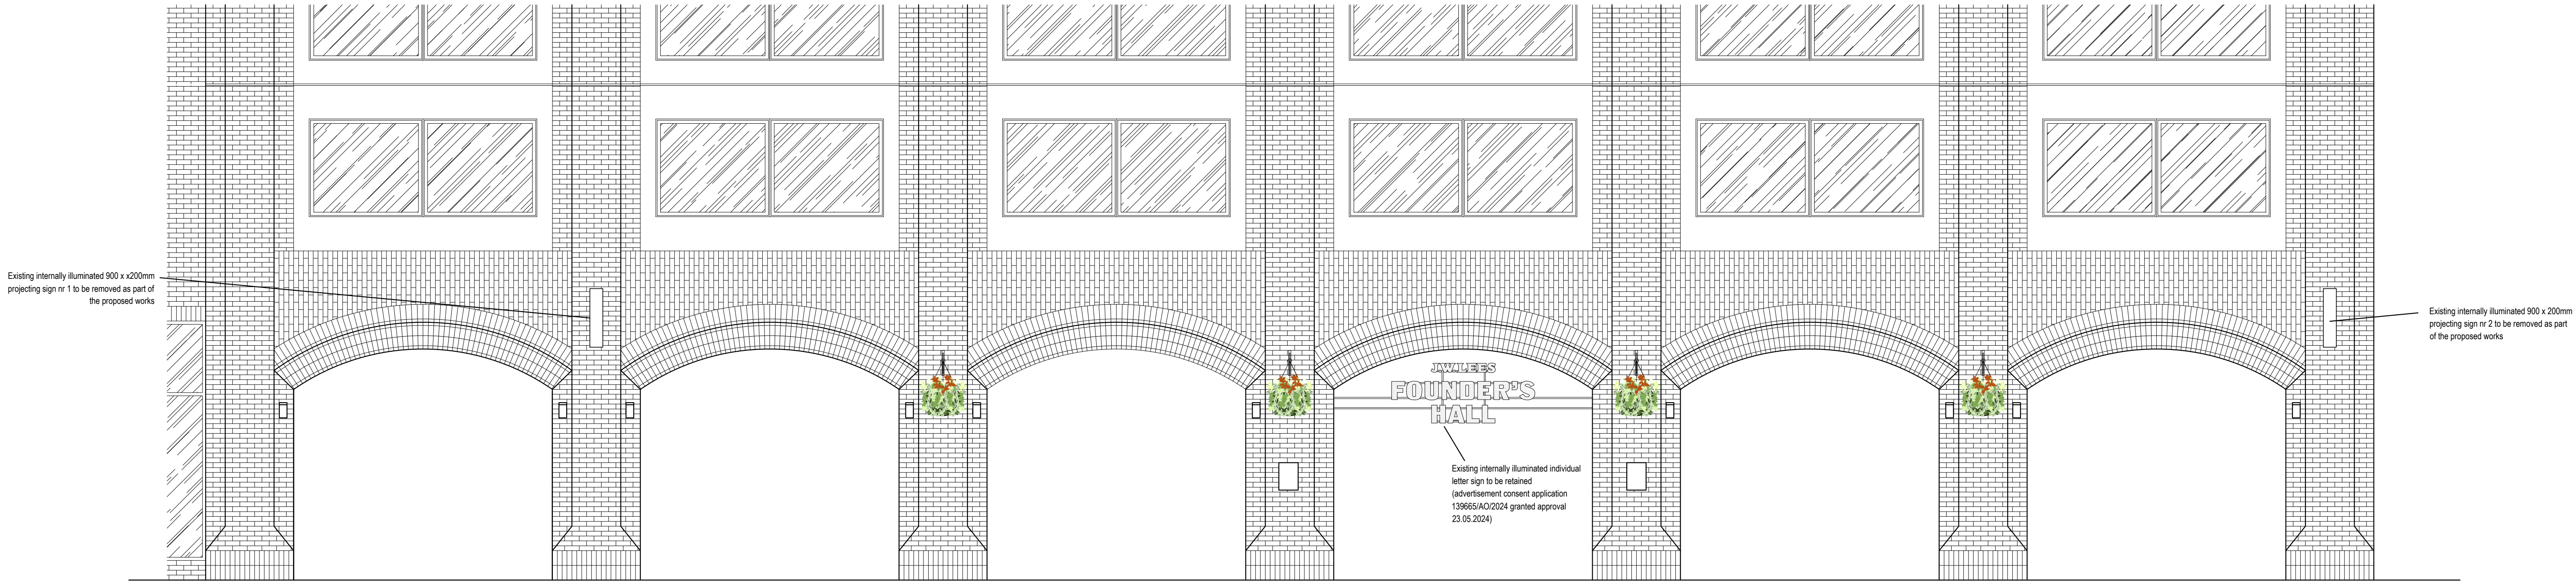


DO NOT SCALE OR MEASURE FROM THIS DRAWING.
ALL DIMENSIONS ARE TO BE CHECKED BY SITE MEASUREMENTS
AND ANY DISCREPANCIES TO BE REPORTED IMMEDIATELY TO
JW LEES LTD PROPERTY DEPARTMENT.


THIS DRAWING MUST BE READ IN CONJUNCTION WITH ALL
OTHER JW LEES LTD DRAWINGS, SUBCONTRACTORS AND
OTHER CONSULTANTS DRAWINGS AND TOGETHER WITH ANY
SPECIFICATIONS AND OTHER CONTRACT DOCUMENTS.

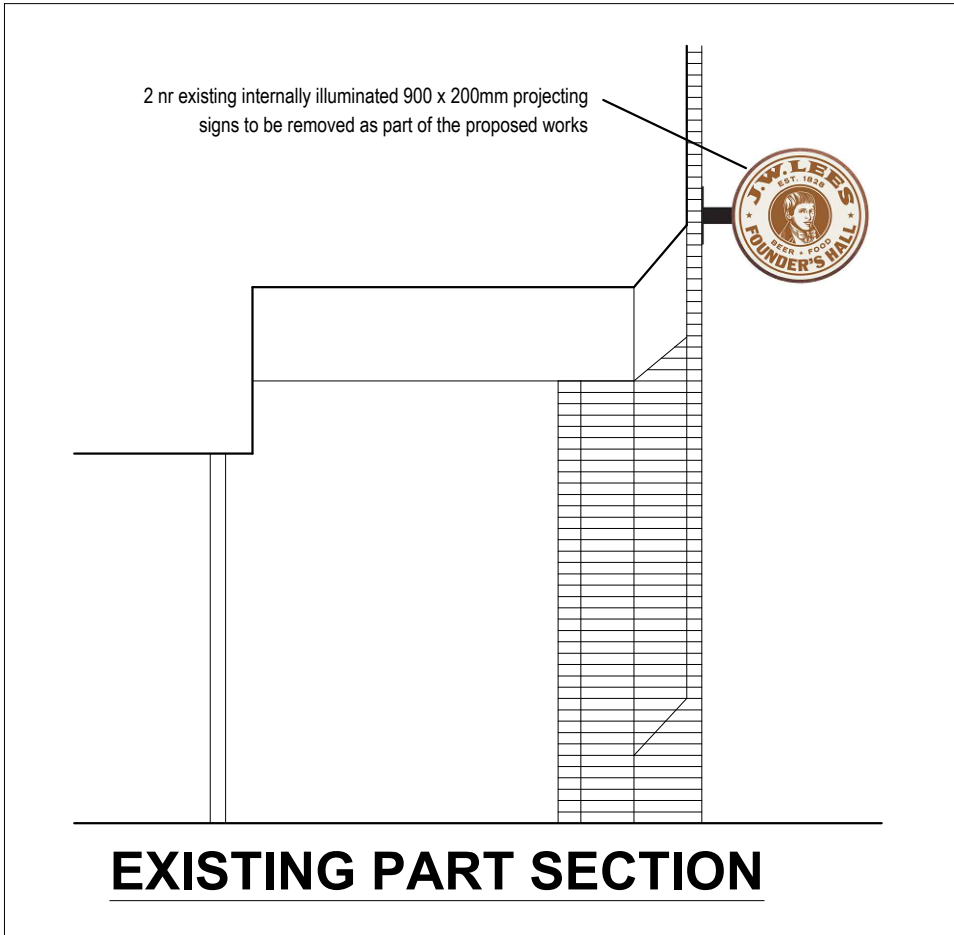


EXISTING PART FRONT ELEVATION

 

EXISTING PART SECTION

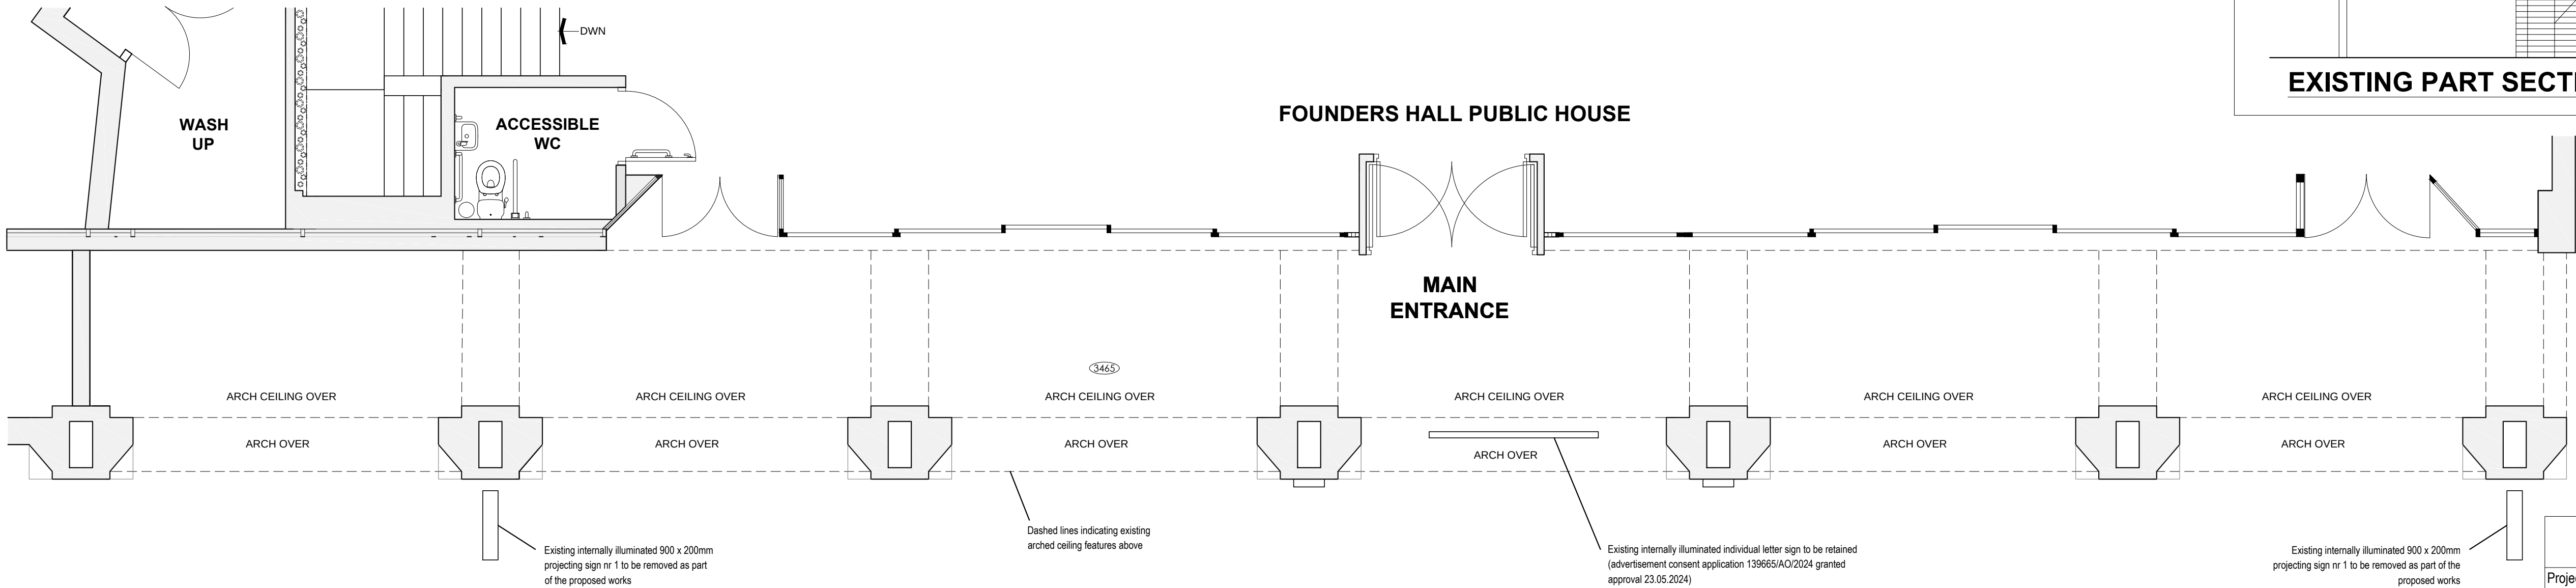

EXISTING PART GROUND FLOOR PLAN

 

Revisions		
Project	ADVERTISMENT CONSENT PLANNING APP FOR 2 NR REPLACEMENT PROJECTING SIGNS	
Location	FOUNDERS HALL MANCHESTER 2-10 ALBERT SQUARE, MANCHESTER, M2 6LW	
	JW LEES GREENGATE BREWERY GRIMSHAW LANE, MIDDLETON, M24 2AX	
		
Drawing	EXISTING SIGNAGE	
Scale	1:50 @ A1	Drawing number
Date	JUN 2024	1298/JWL/01