

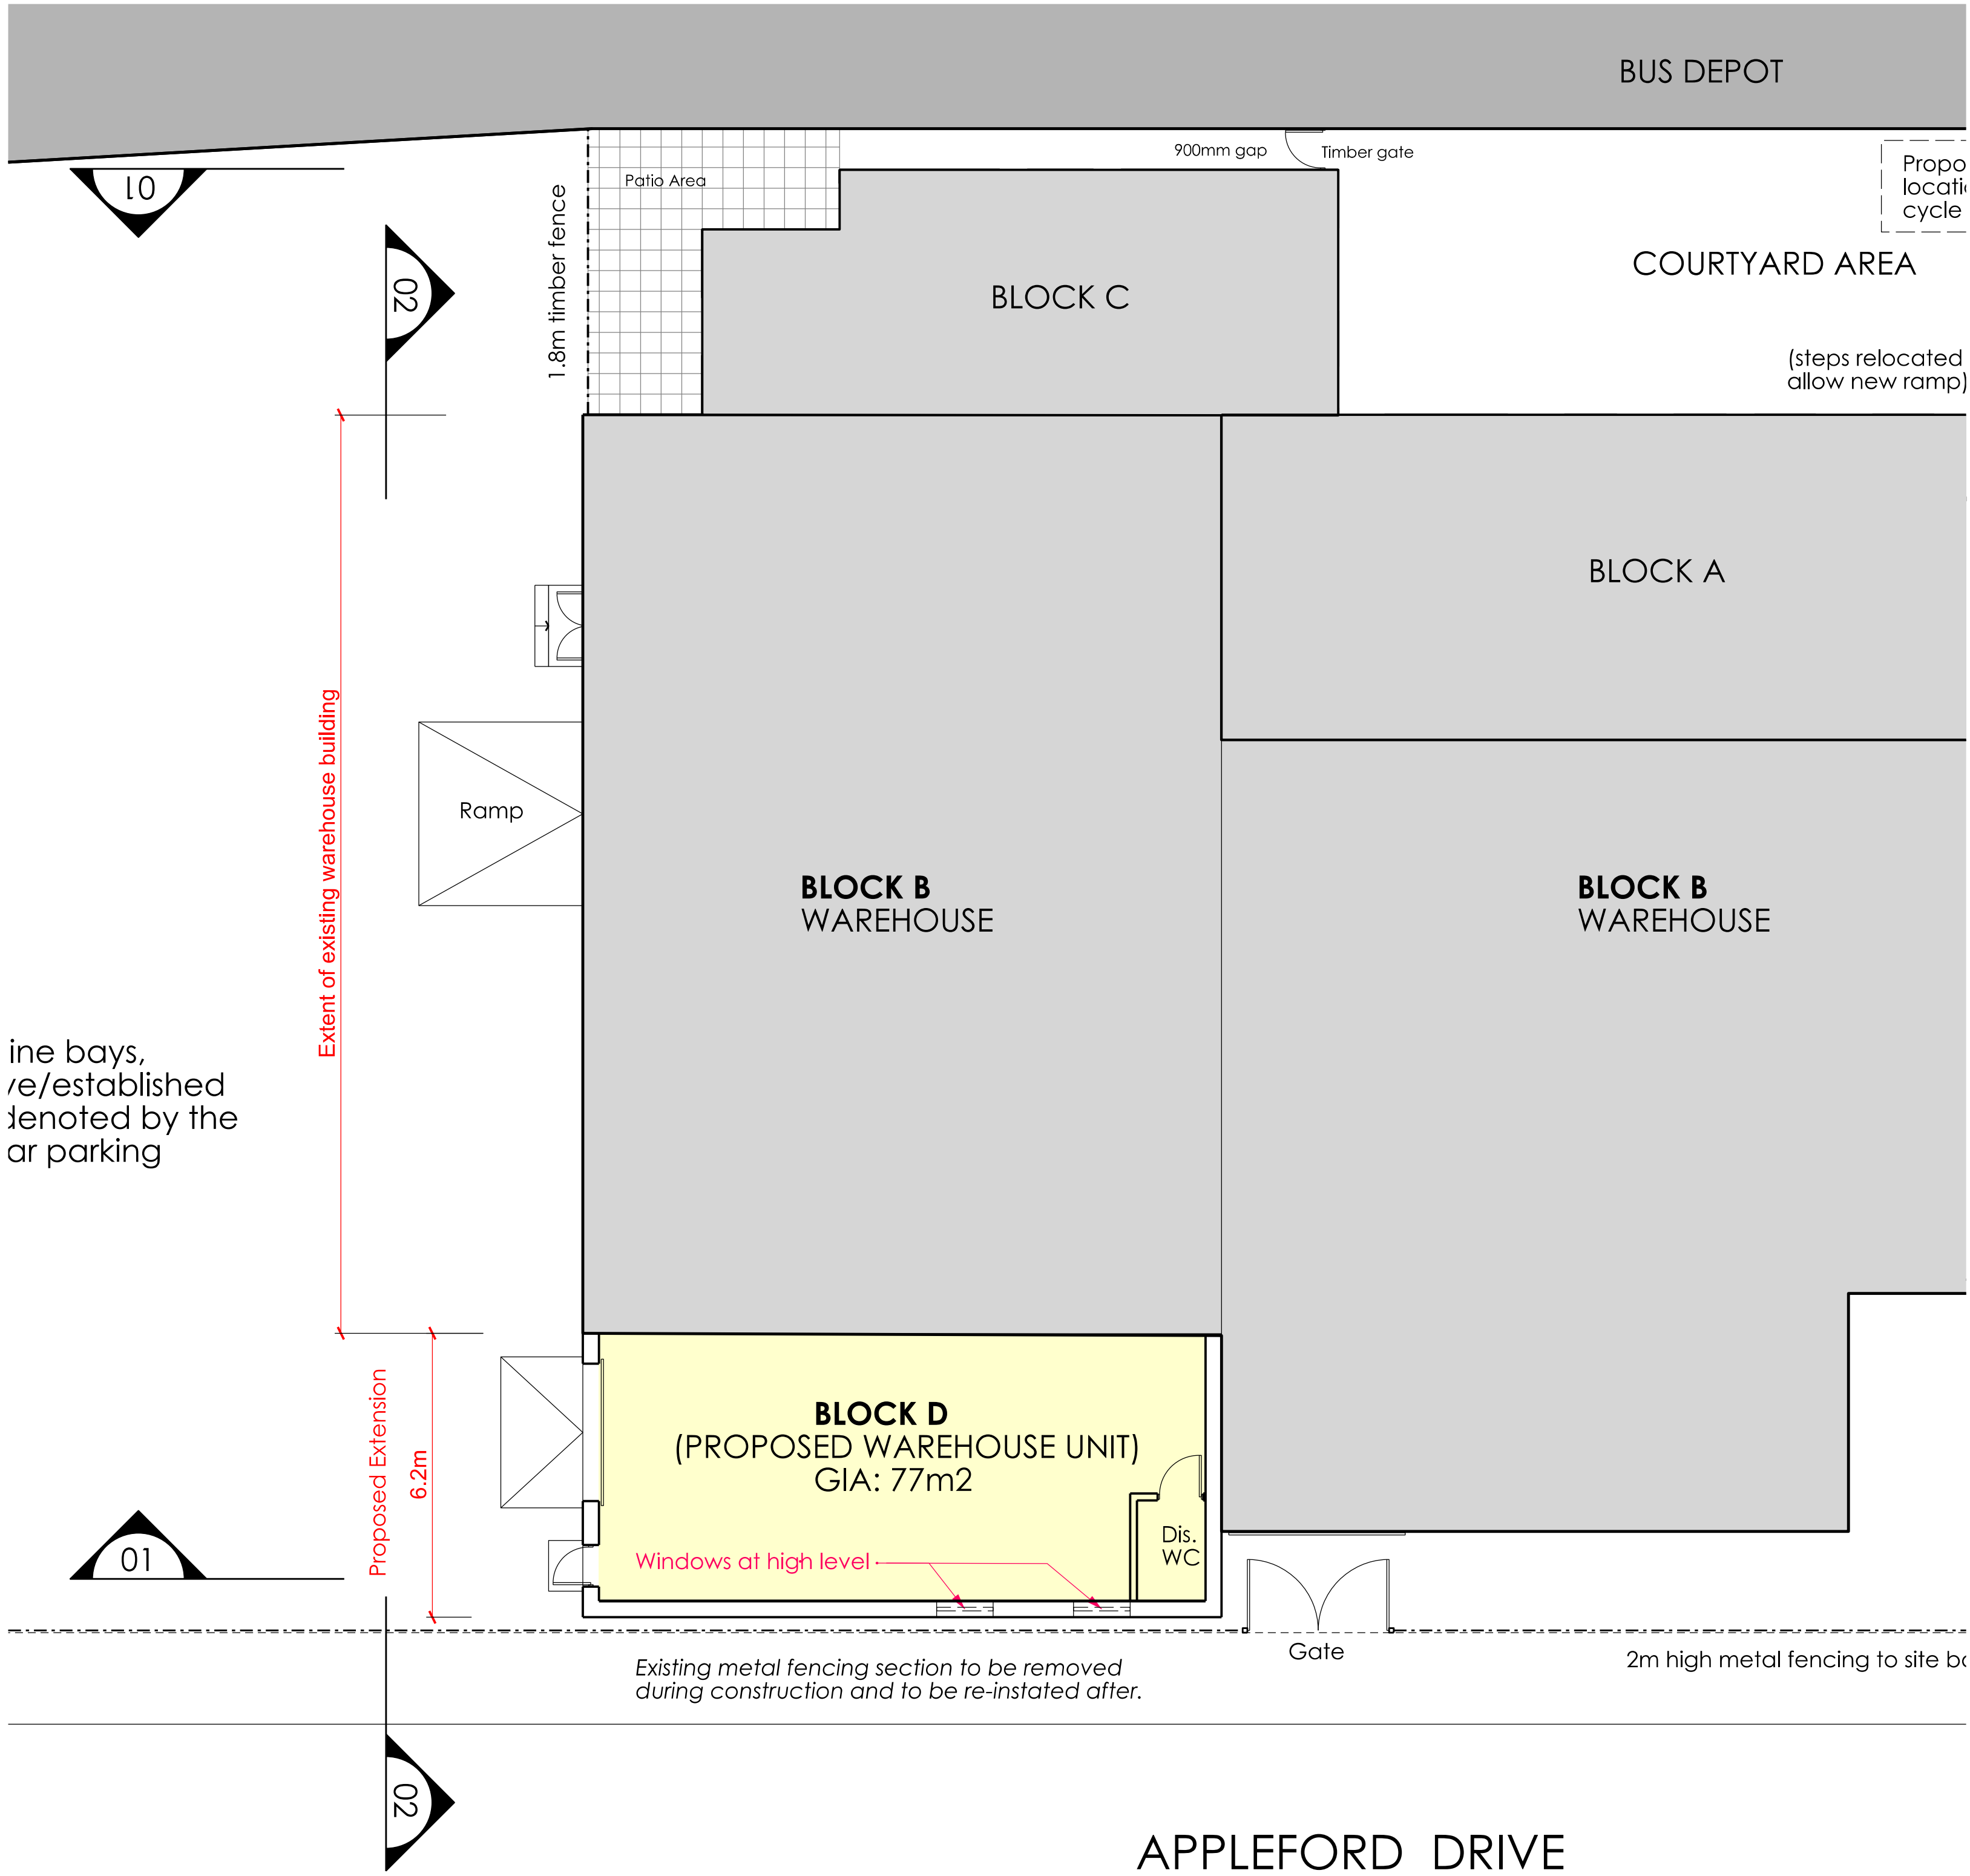
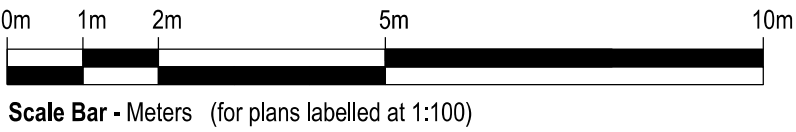


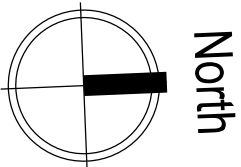

BLOCK D - Proposed Floor Plan 1:100

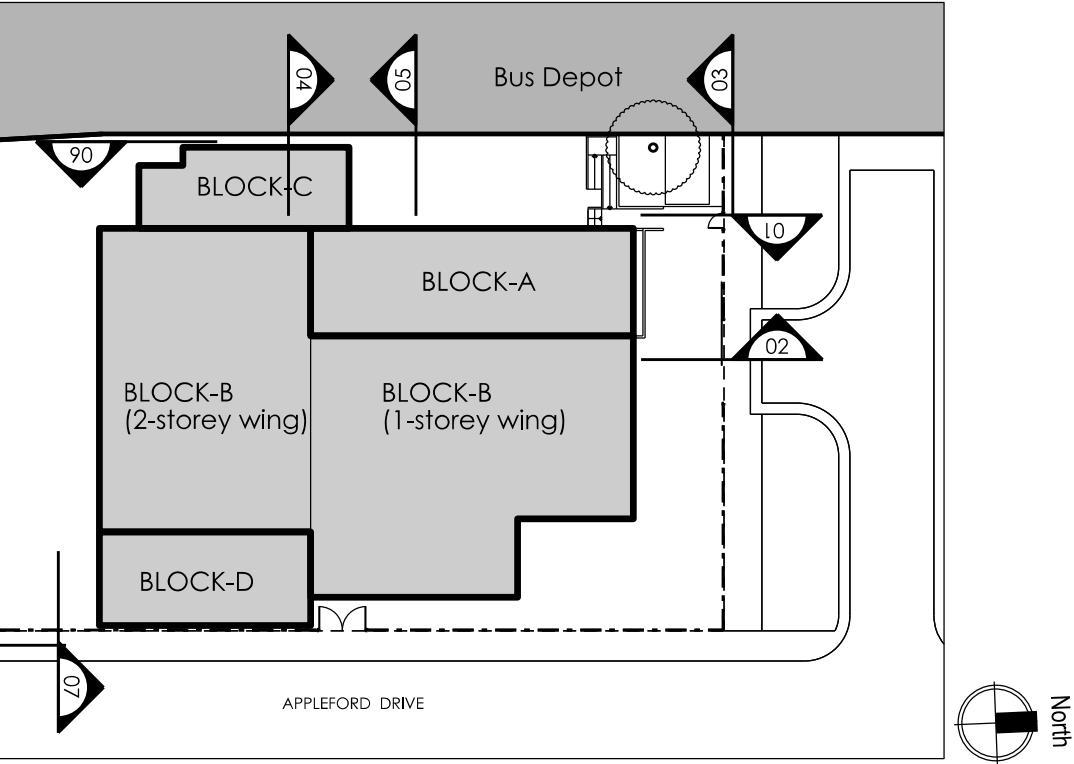

Key Plan 1:500 (proposed site plan)

- Block-A:** Existing two-storey building comprising residential units. Proposal includes 'upward extension' to create additional storey.
- Block-B:** Existing part single and par two-storey warehouse building
- Block-C:** Proposed two-storey extension block to comprise residential units.
- Block-D:** Proposed extension block to create an aditional warehouse unit.

|   |  |                    |  |                |
|---|--|--------------------|--|----------------|
|   |  |                    |  |                |
| No   |  |                    |  | Prep      Date |
| Amendments   |  |                    |  |                |
| <div>LCA Architecture &amp; Planning</div> <div>Email: lx.chowdhury@gmail.com</div> <div>Tel: 07563 952231</div> |  |                    |  |                |
| Project<br>5 Appleford Drive<br>Manchester<br>M8 8XA                                                             |  |                    |  |                |
| Title<br>BLOCK D<br>Proposed Floor Plan                                                                          |  |                    |  |                |
| Job No. 2323   |  | Drawing No. PL. 08 |  |                |
| Amendment:   |  | Scale @A1: 1/100   |  |                |
|   |  |                    |  |                |
| Status<br>For planning approval                                                                                  |  |                    |  |                |
| Auth: CL   |  | Date: July 2024    |  |                |
| <div><div></div><div>100mm @ A1</div><div></div></div>                                                           |  |                    |  |                |