



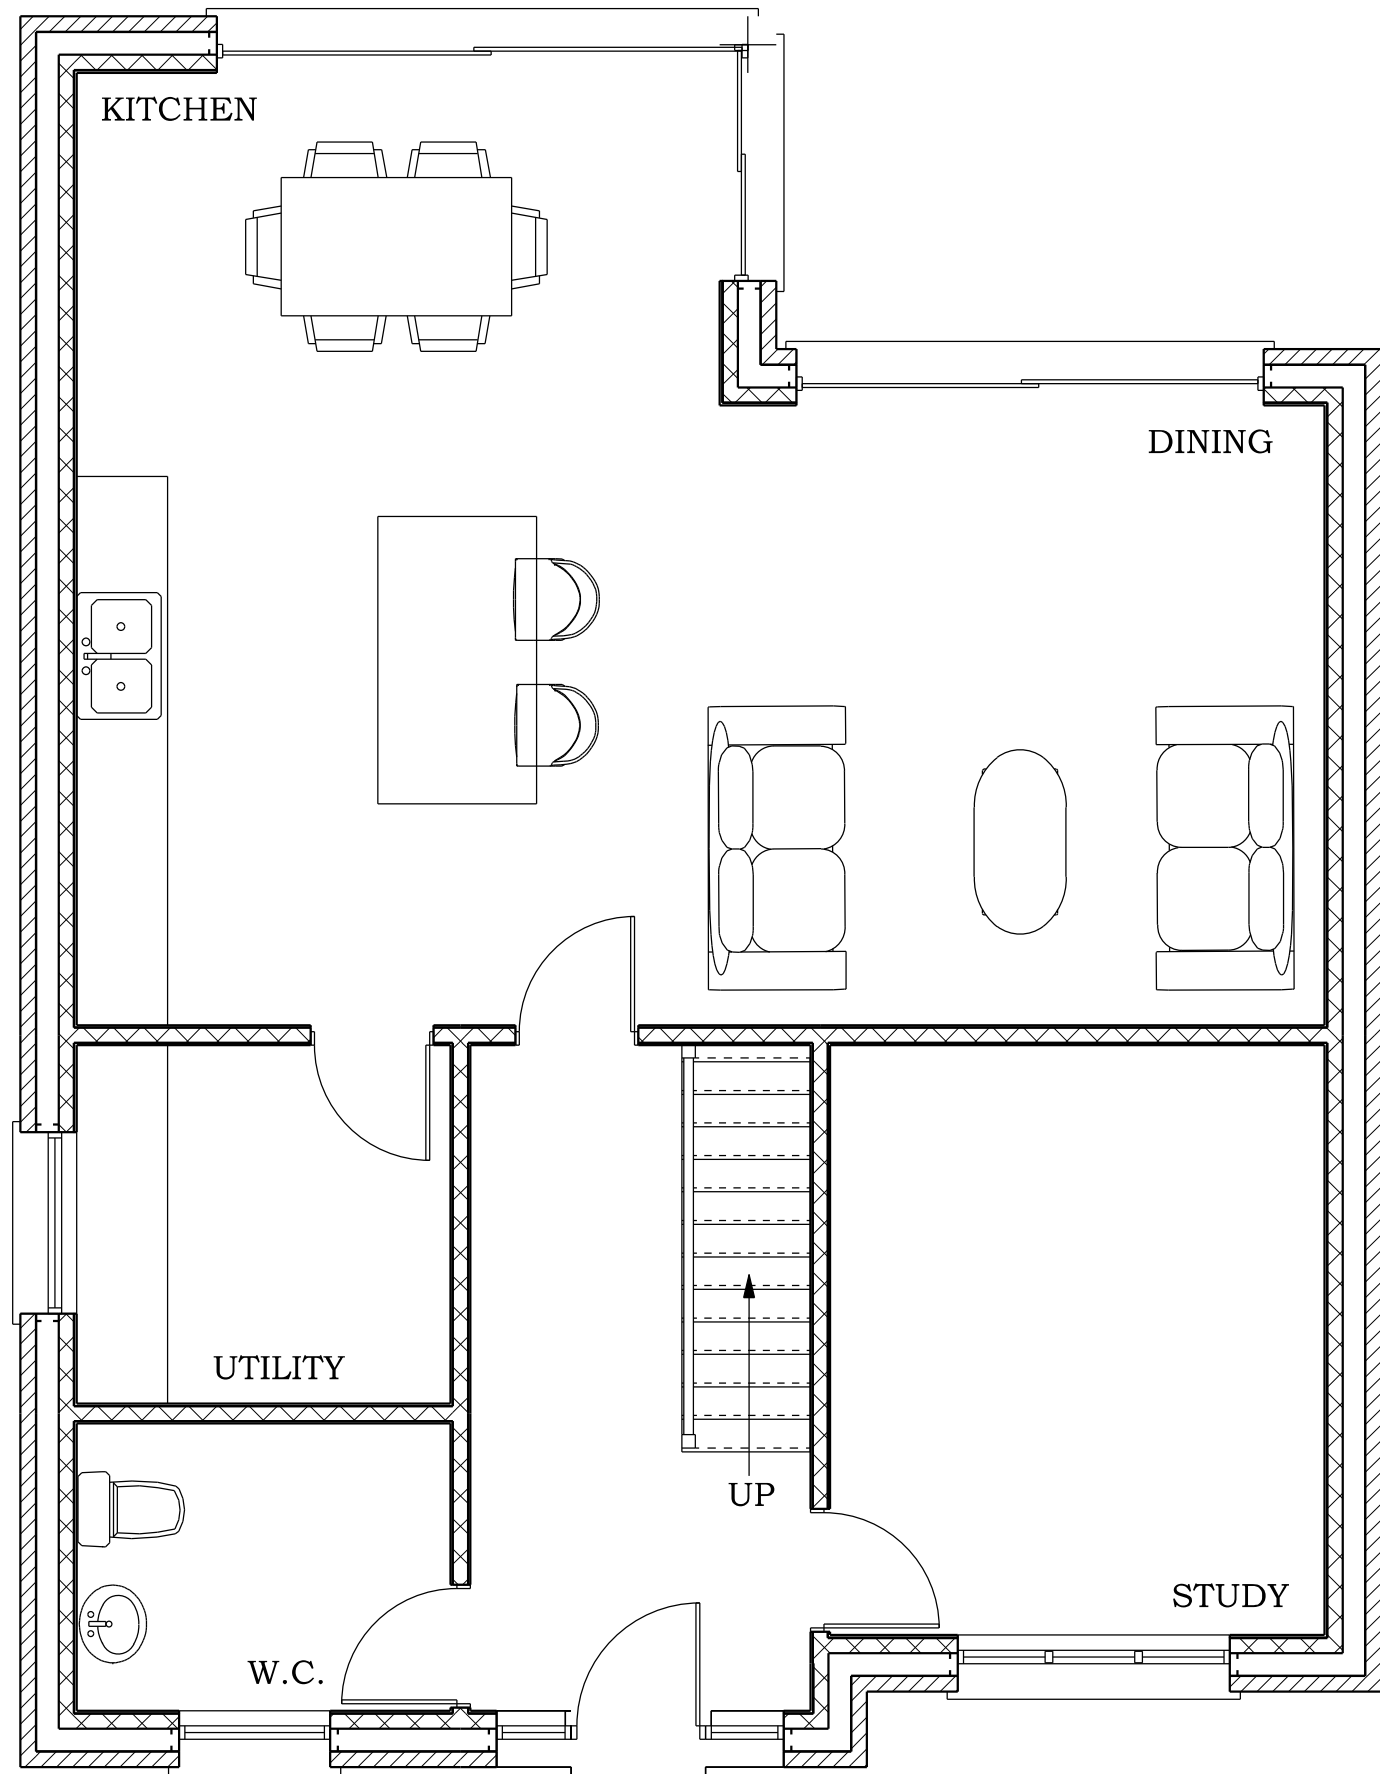


PROPOSED GROUND FLOOR PLAN

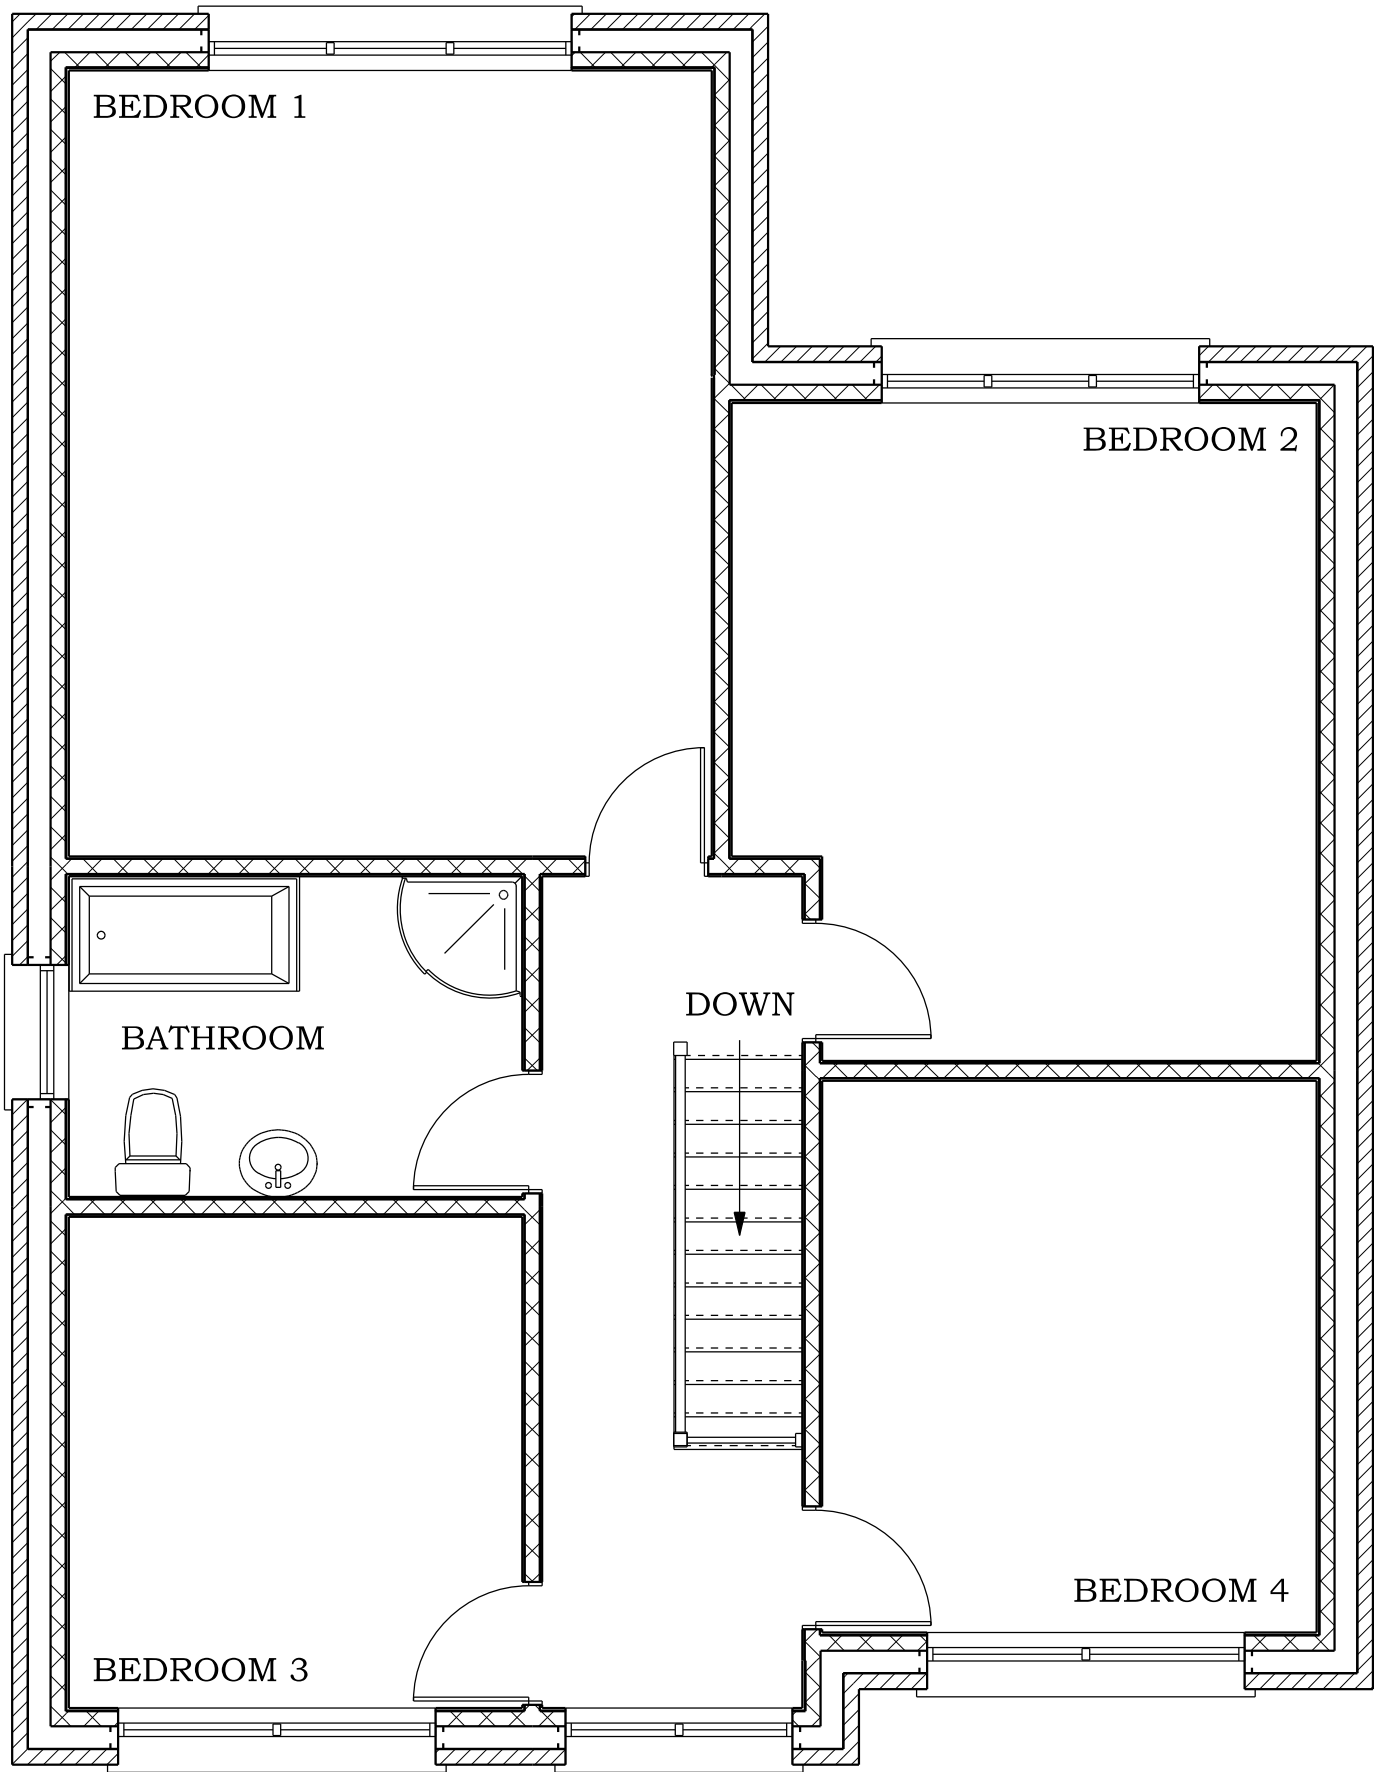

PROPOSED FIRST FLOOR PLAN

BRADLEY BUILDING DESIGN LTD.
KEEPERS COTTAGE,
LYME PARK,
DISLEY,
STOCKPORT.
SK12 2NS.
01625 858244
Mob 07989 326039
bradleybuildingdesign@btopenworld.com

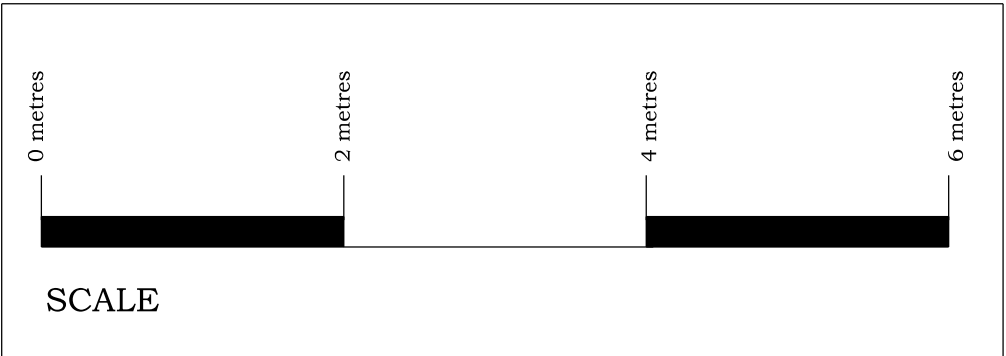

PROPOSED FLOOR PLANS
NEW DWELLING
for
Mr. & Mrs A. PAGETT,
at
31, BERRY BROW,
CLAYTON BRIDGE,
MANCHESTER,
M40 1GR
Scale 1:50 @ A1
Date JUNE 2024
Drawing Number 2230/2