


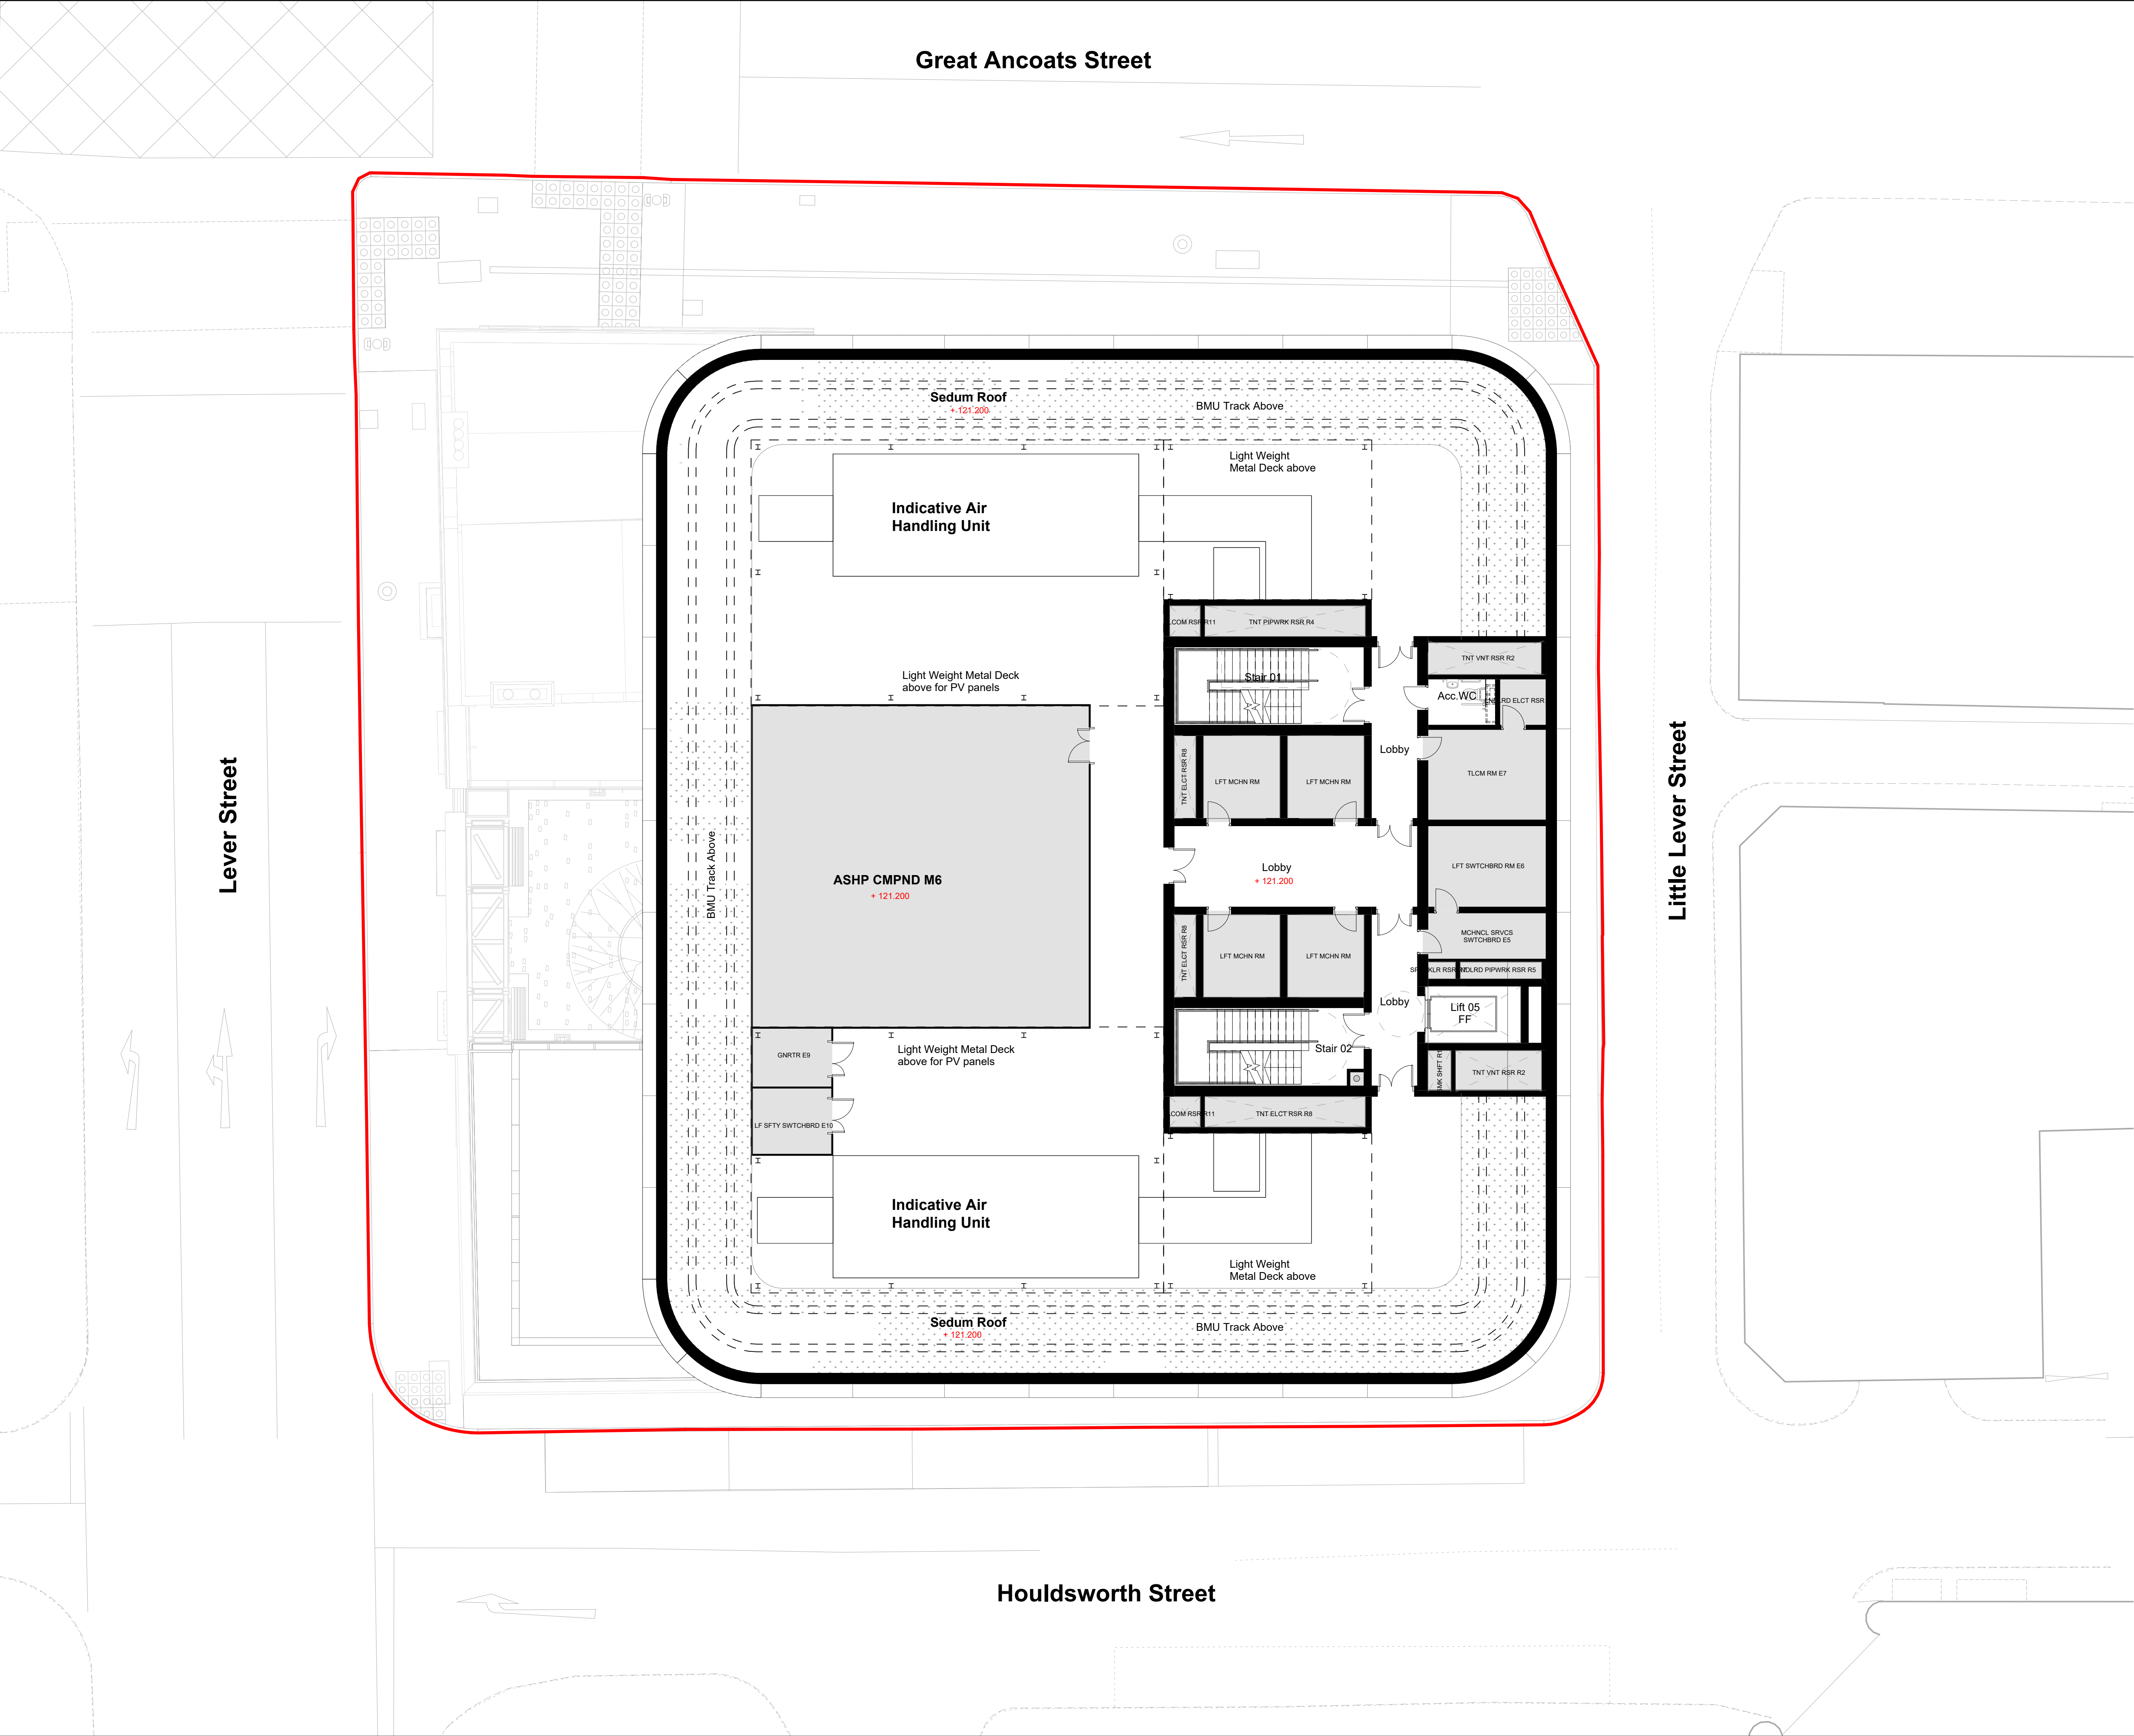


Notes & Key: HWS Ref: 2510

Dimensions are not to be scaled from on this document. Notify Howells of discrepancies affecting the information shown. This drawing is copyright of Howells, the trading name of Glenn Howells Architects Limited.

- LEGEND**
- Planning Boundary
 - Existing Walls To Be Removed
 - Existing Site Levels
 - Proposed Levels

- KEY**
- Office
 - Flexible Use
 - Creative Hub
 - Business Lounge
 - Plant
 - Cycle
 - Shower & Lockers
 - Amenity Space

- Existing wall to be retained, cleaned and made good
 - Proposed new wall
 - Entrance
 - Cycle Access
- N
- 0 1 2 3 4 5 10m

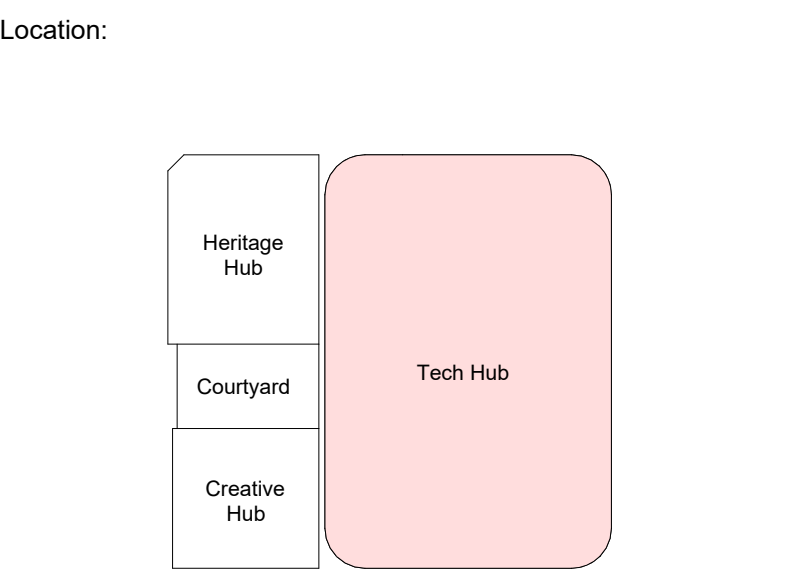

Status:

PLANNING

Revision History:

P01	Planning First Issue	Checked: AD	24/04/2024	DJ
-----	----------------------	-------------	------------	----

Project & Client:

Lever Street Manchester working with Soller Group

File Title:

Proposed - 18th Floor Plan

Scale: 1 : 100 @A1

File ID:

2510-HWS-XXX-18-D-A-05118

Revision:

P01