





EXISTING FRONT ELEVATION

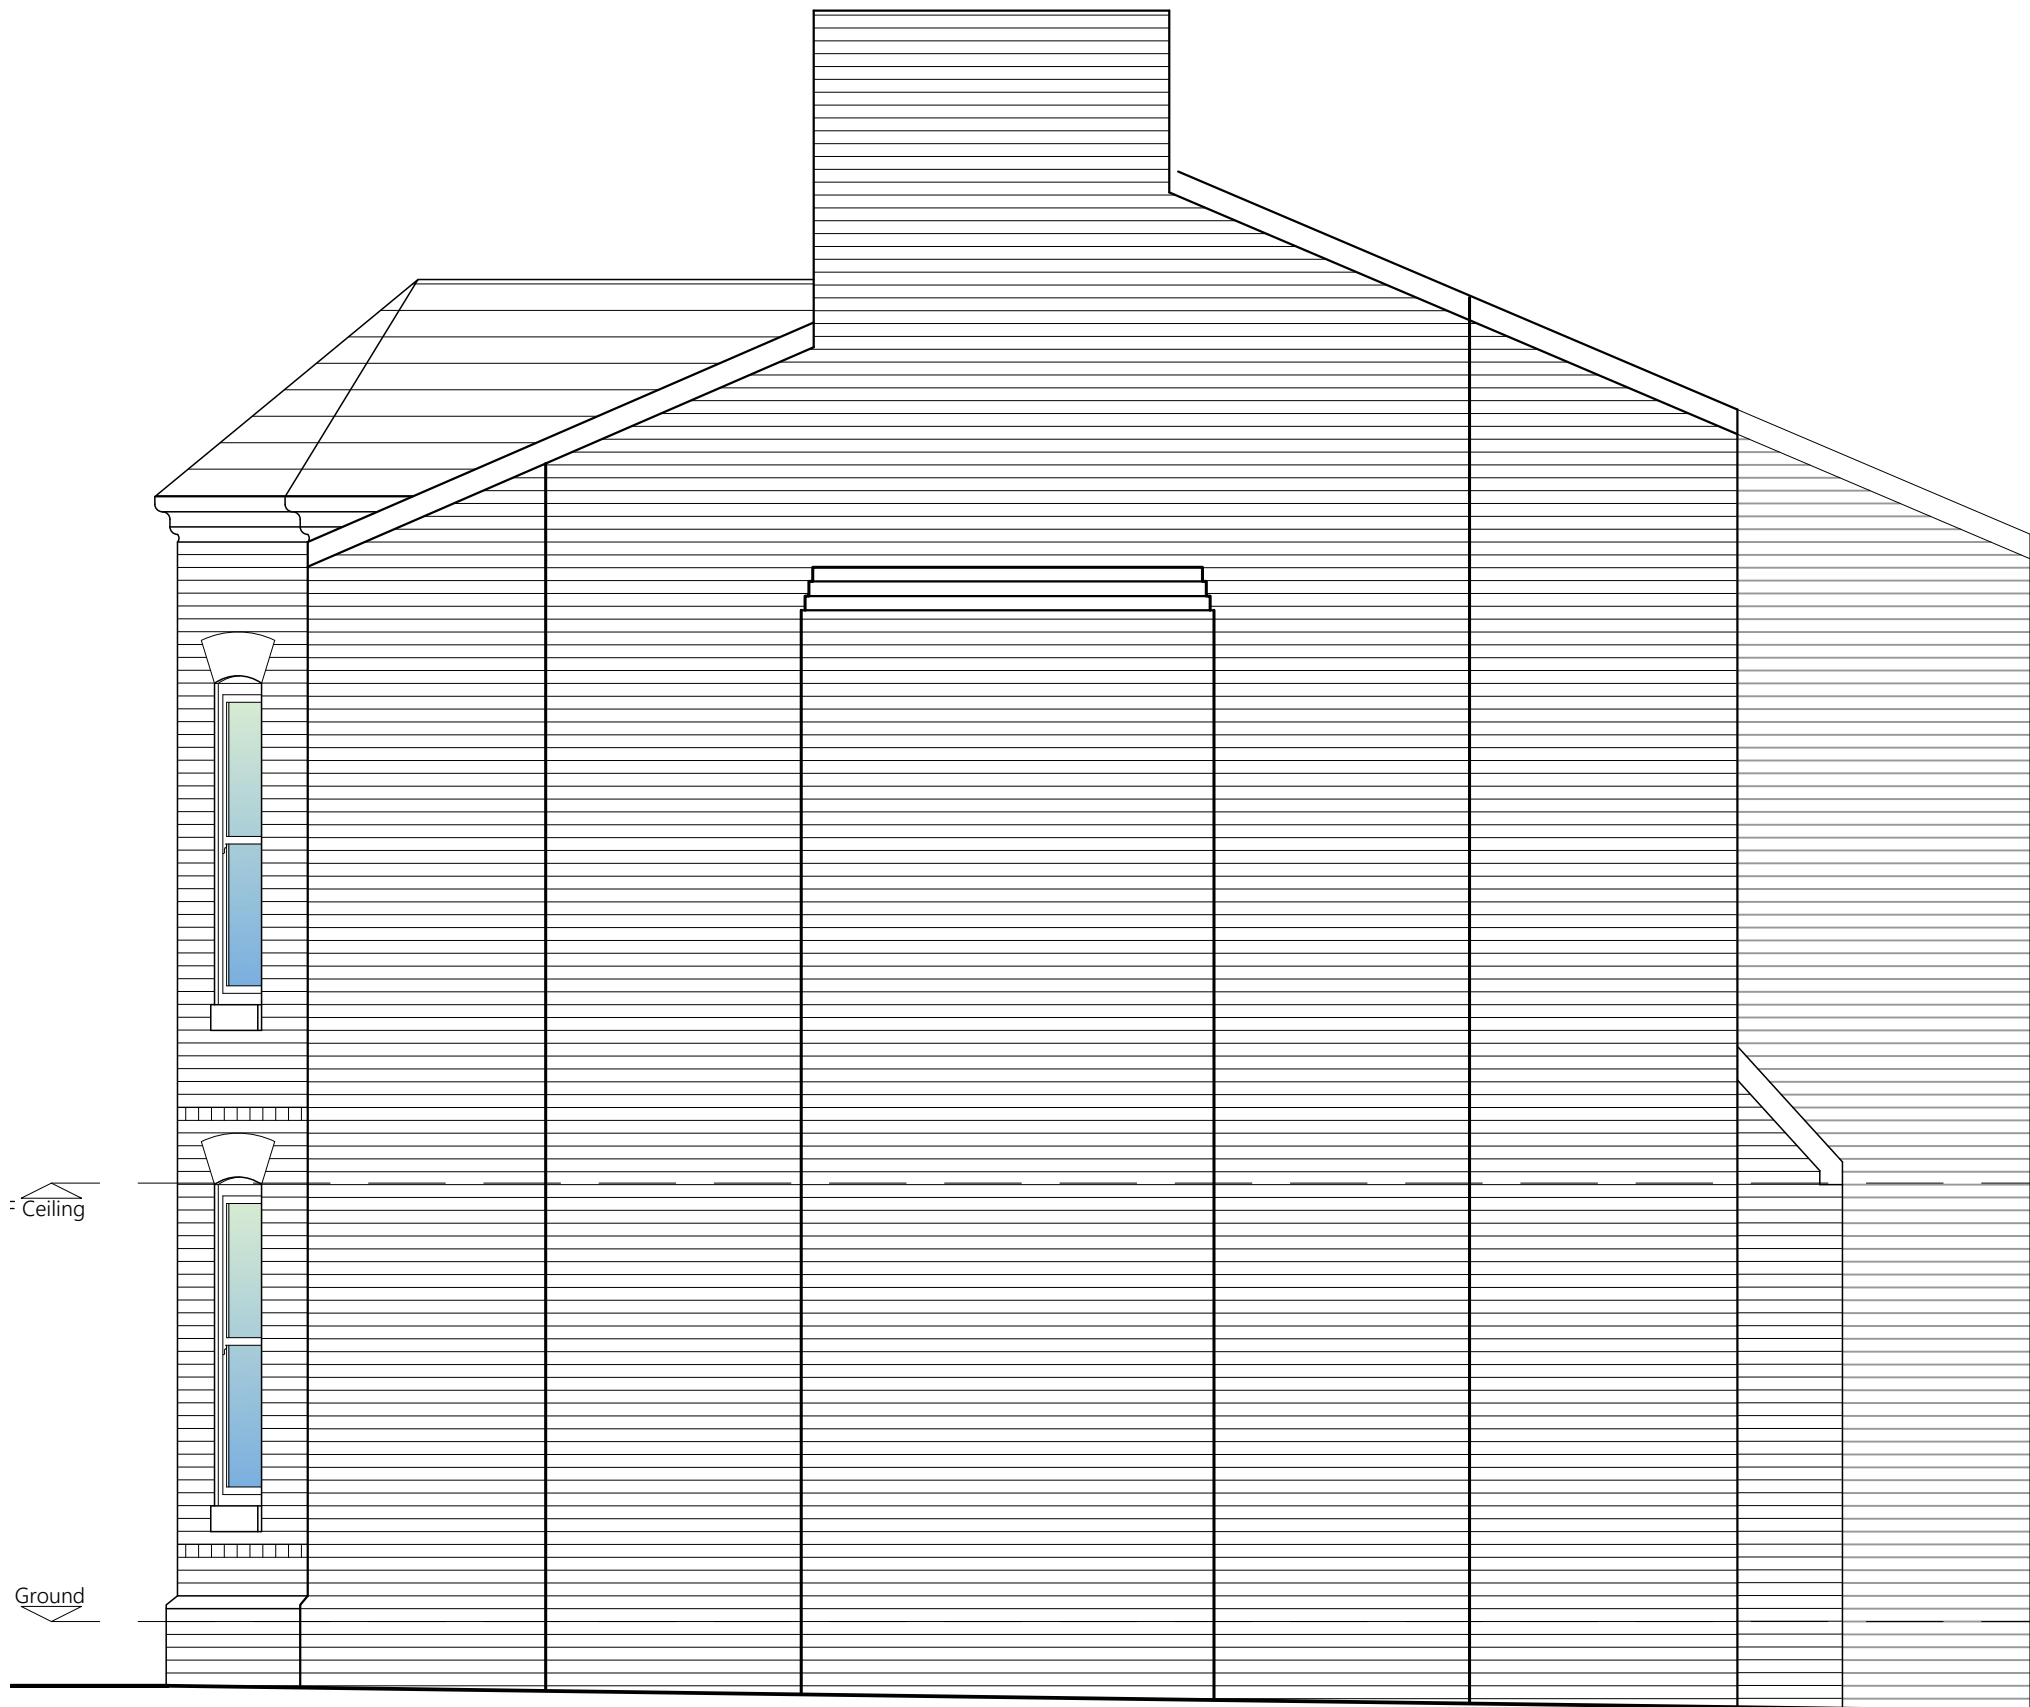


EXISTING SIDE ELEVATION




EXISTING REAR ELEVATION

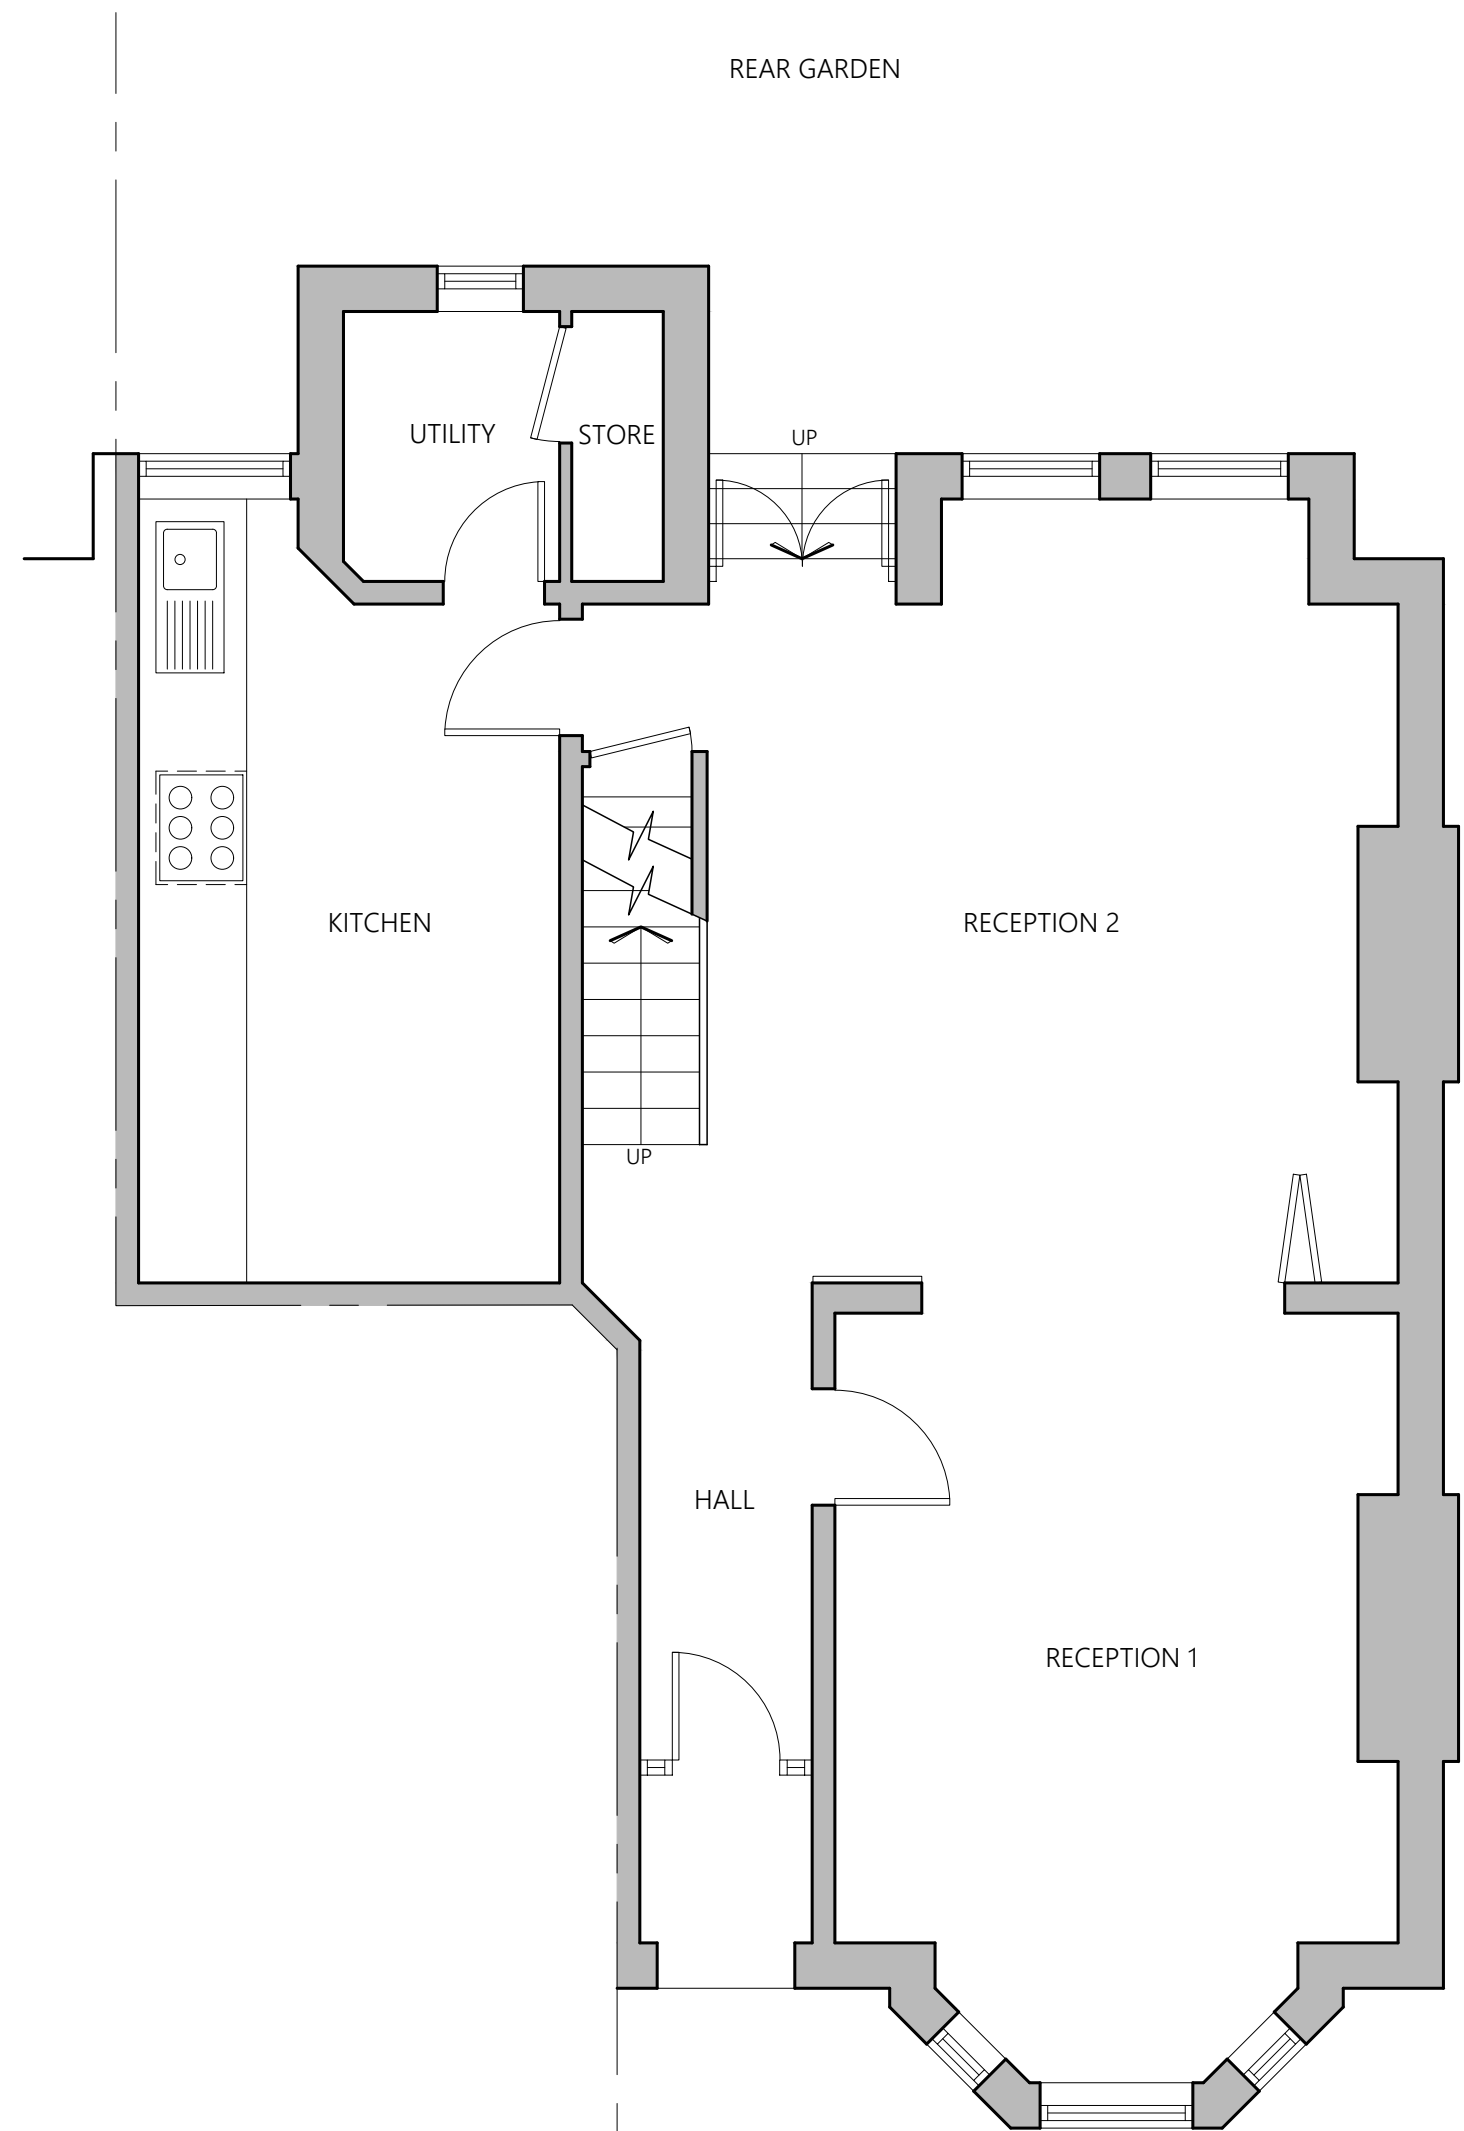


EXISTING GROUND FLOOR PLAN

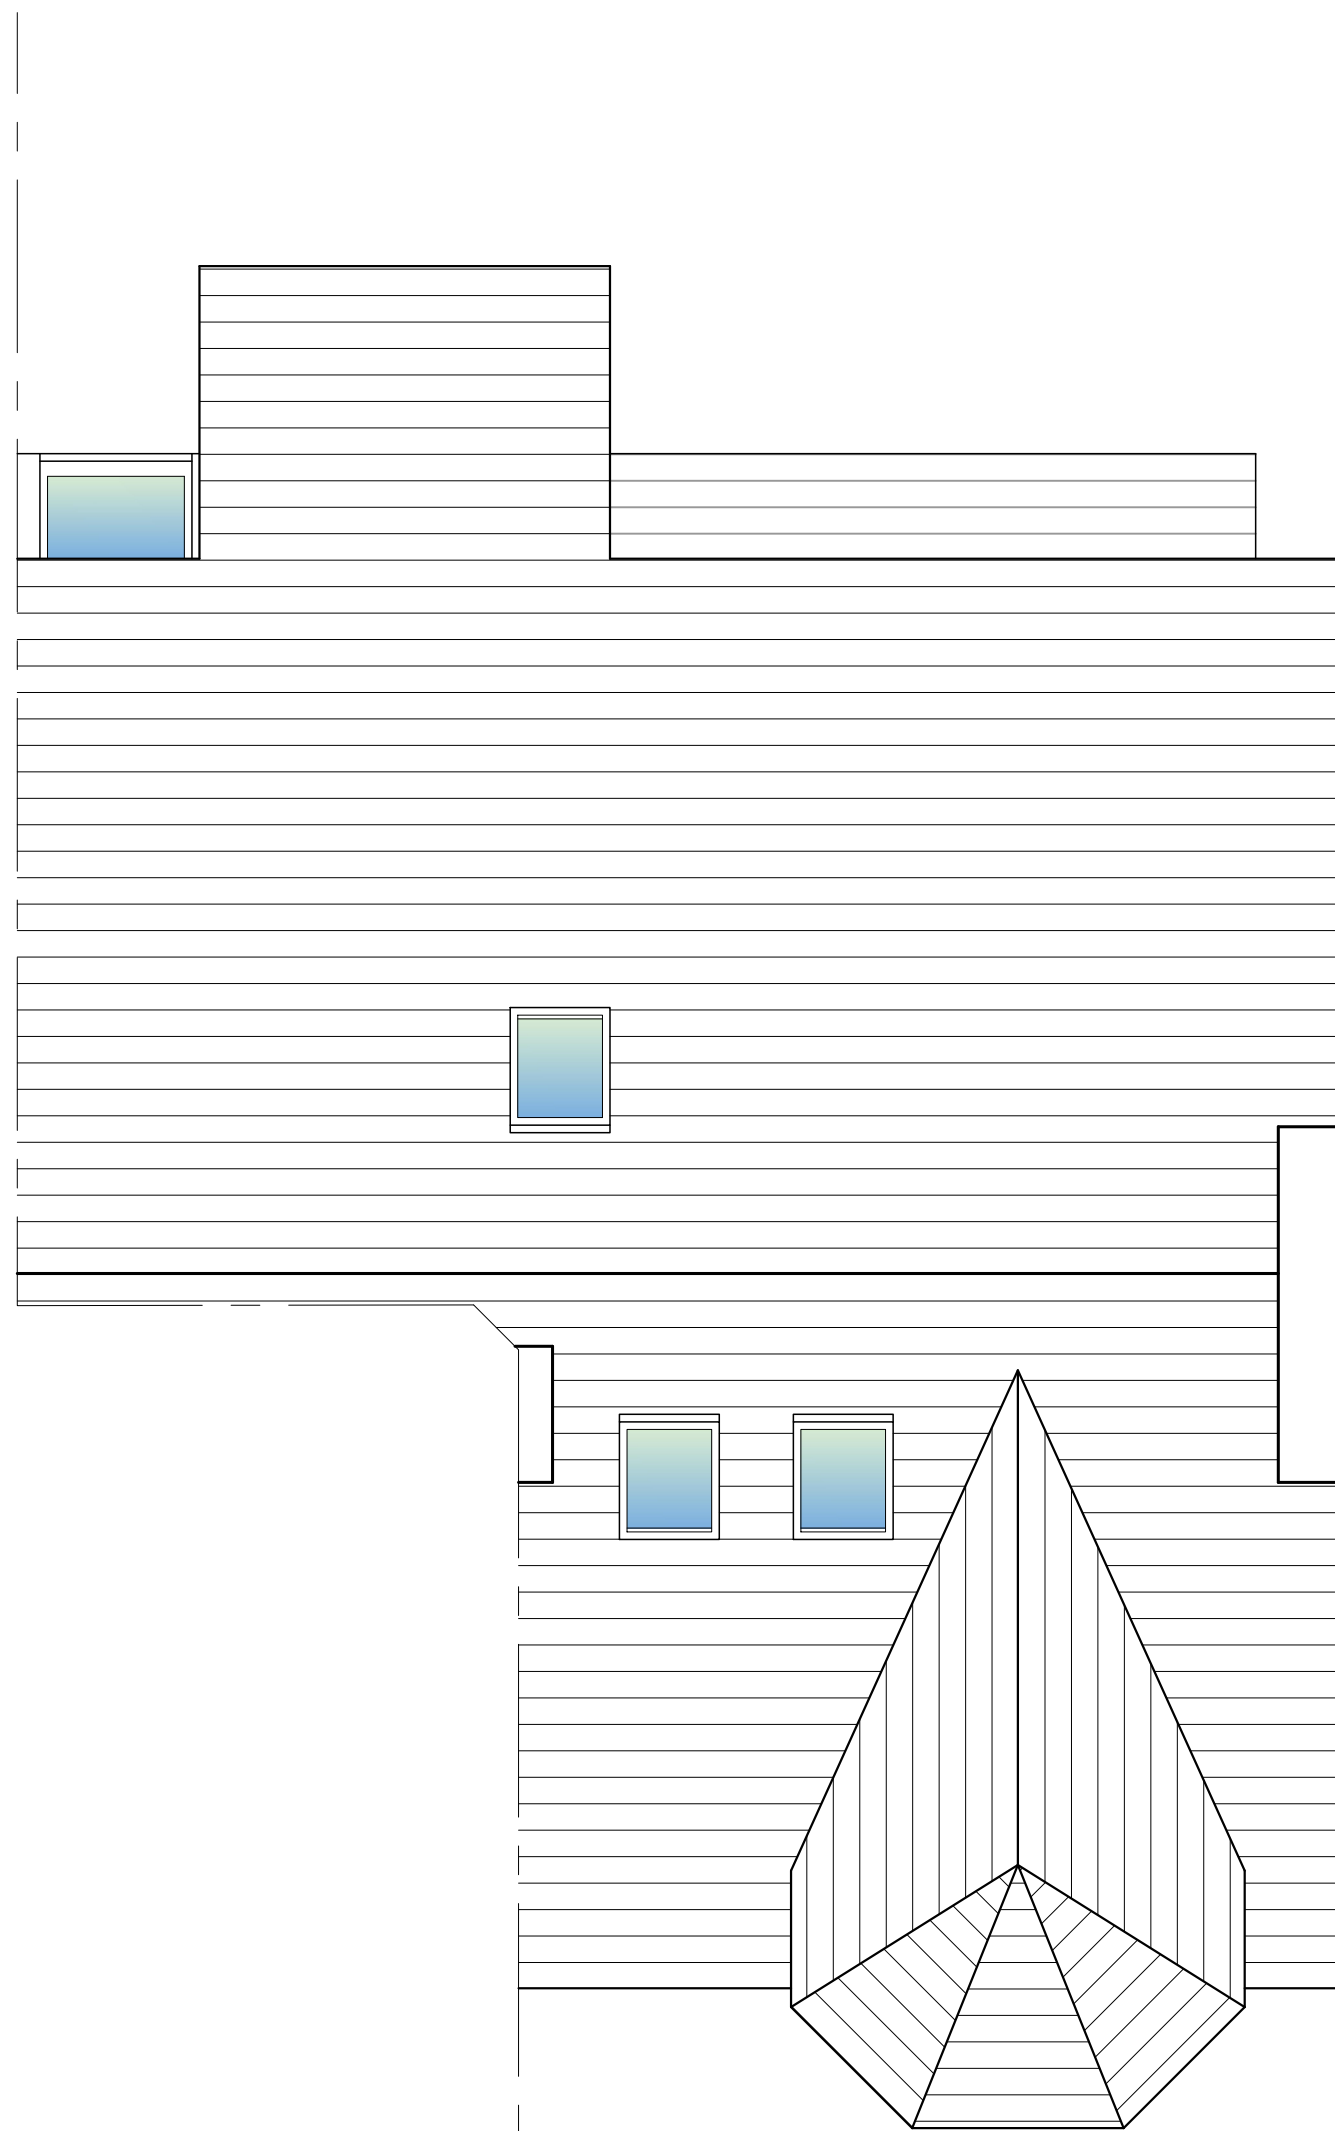

EXISTING ROOF PLAN

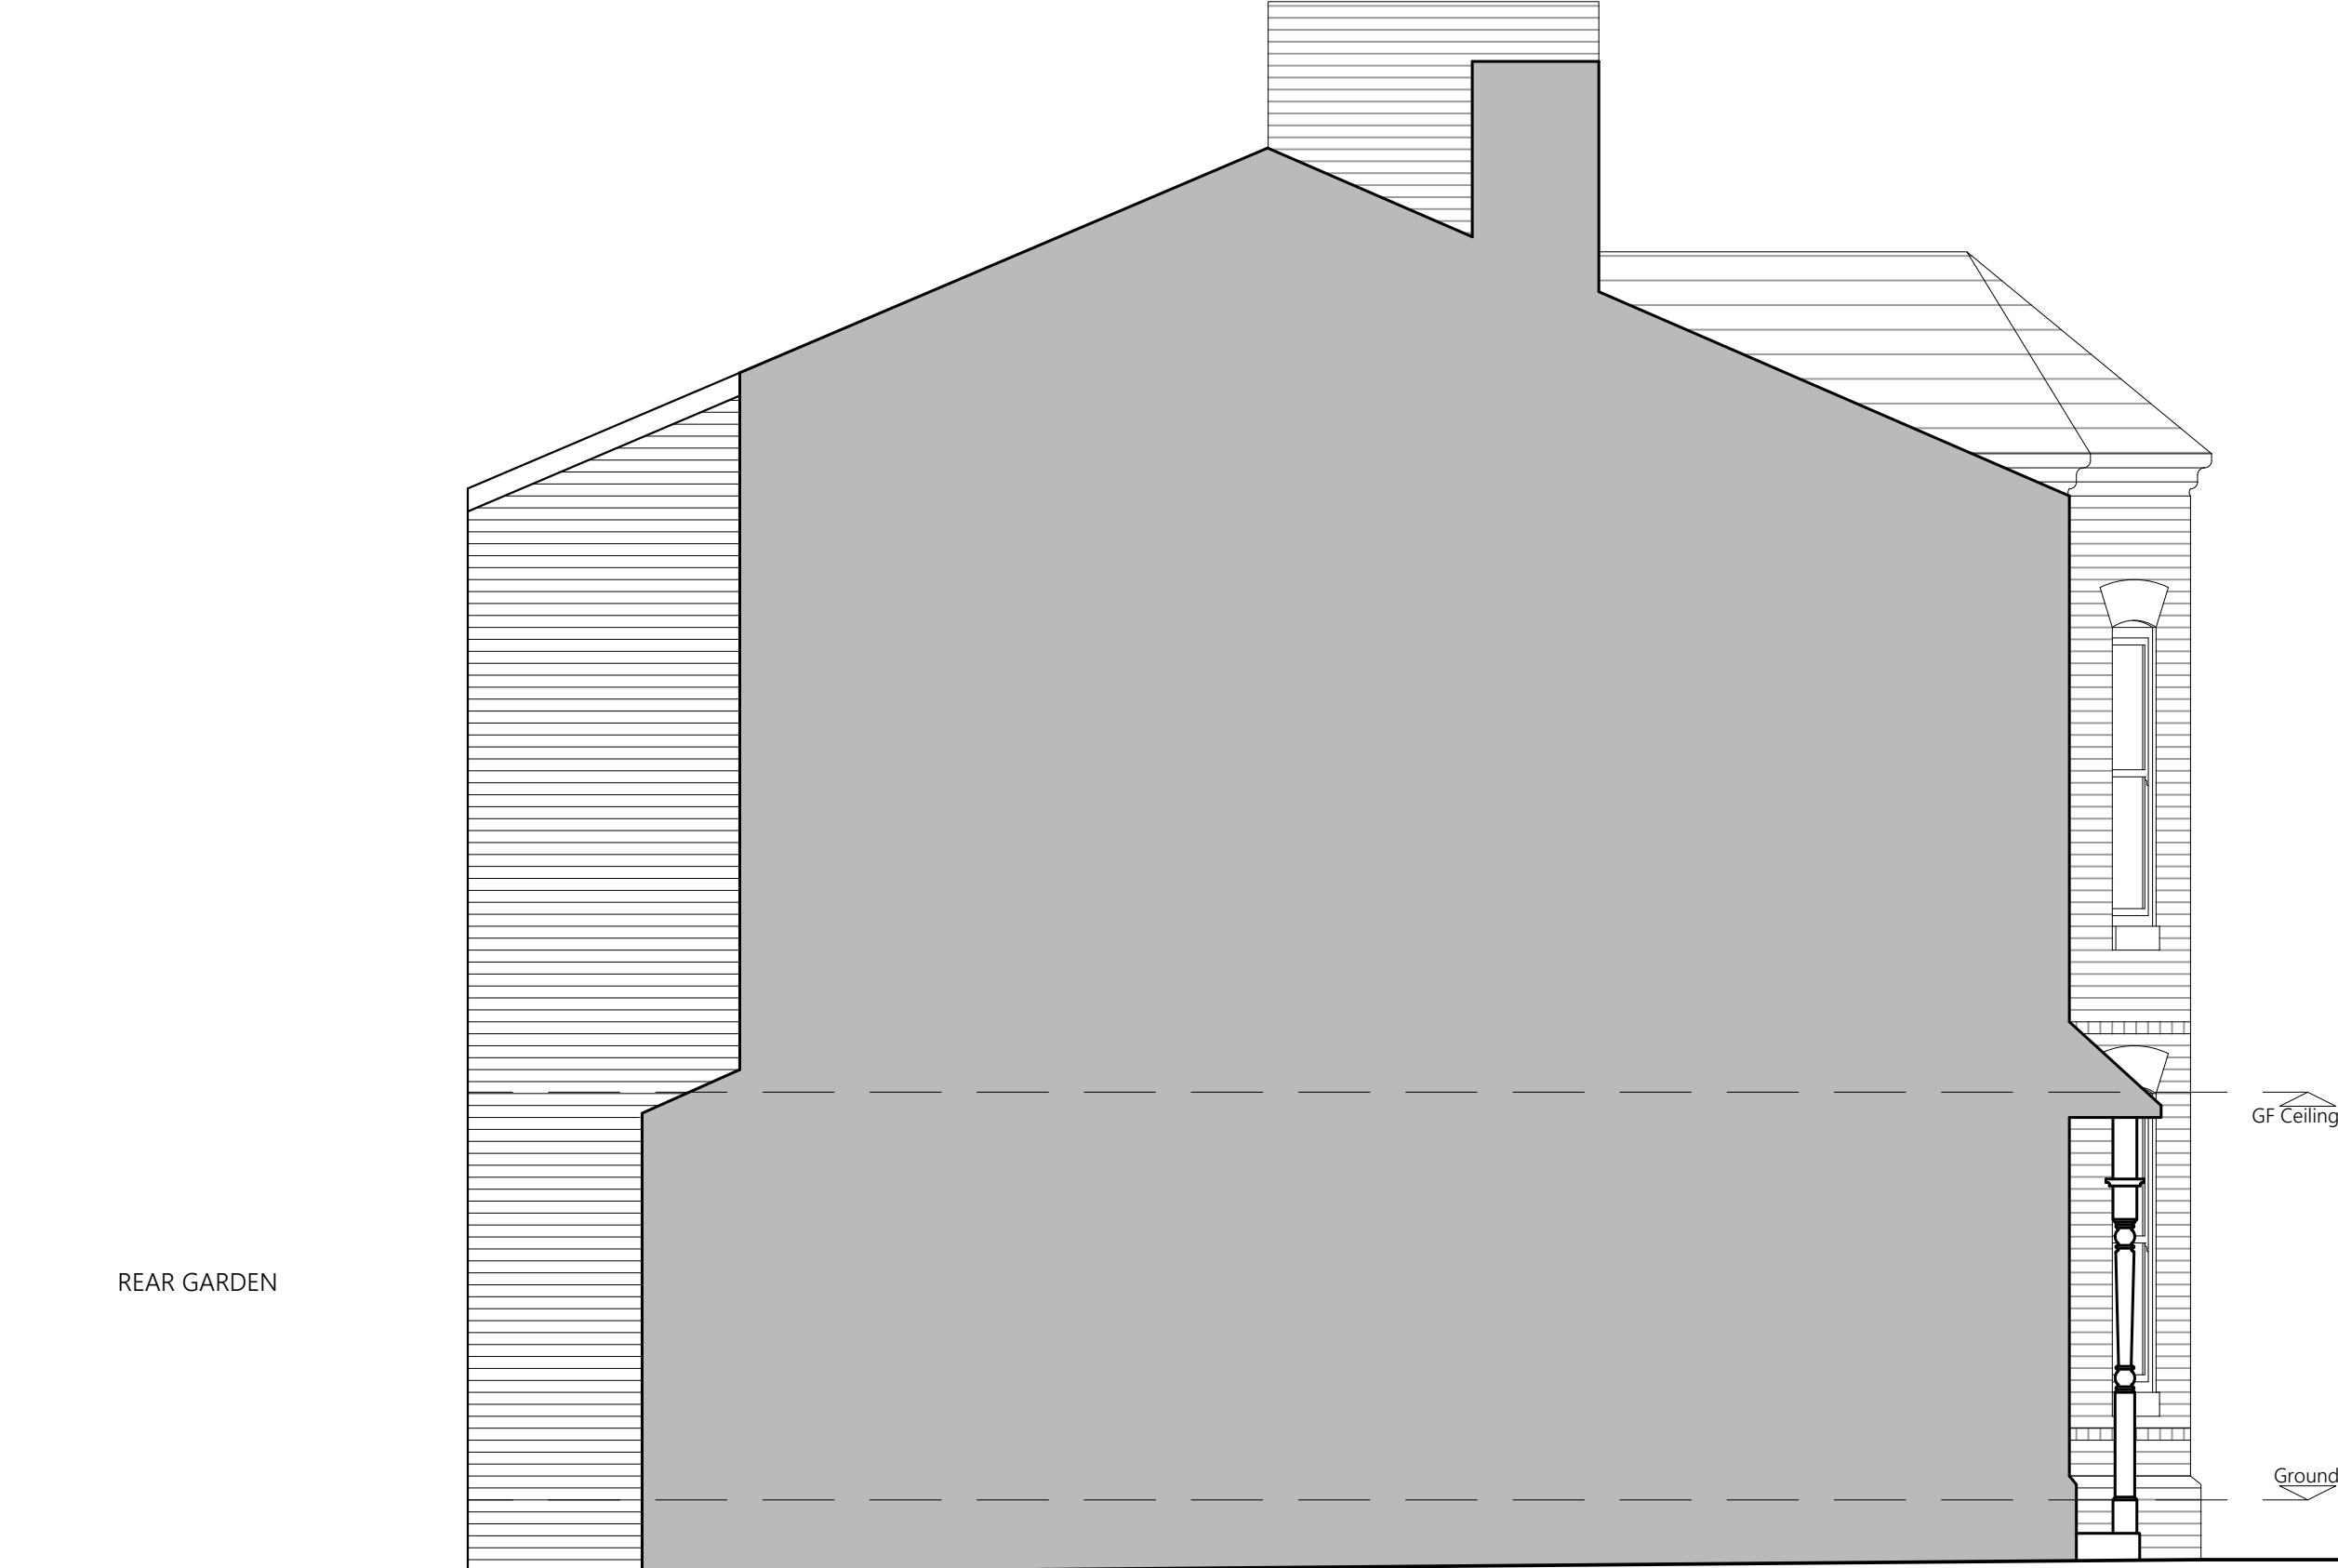

EXISTING SIDE ELEVATION

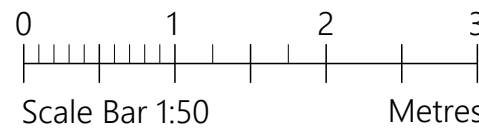

PROJECT	21 Stockton Road Chorlton M21 9FB		
CLIENT	B Crooks		
STATUS	Information		
DRAWING	Existing Plans & Elevations		
DWG No.	2429-02	REV	
SCALE	1:50@A1	DATE	May '24
 website: www.agbcad.co.uk email: info@agbcad.co.uk telephone: 07912 090 125 DO NOT SCALE FROM THIS DRAWING			