



Location Plan

1 : 1250

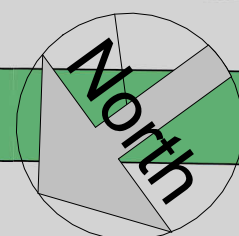

Site Plan

1 : 200

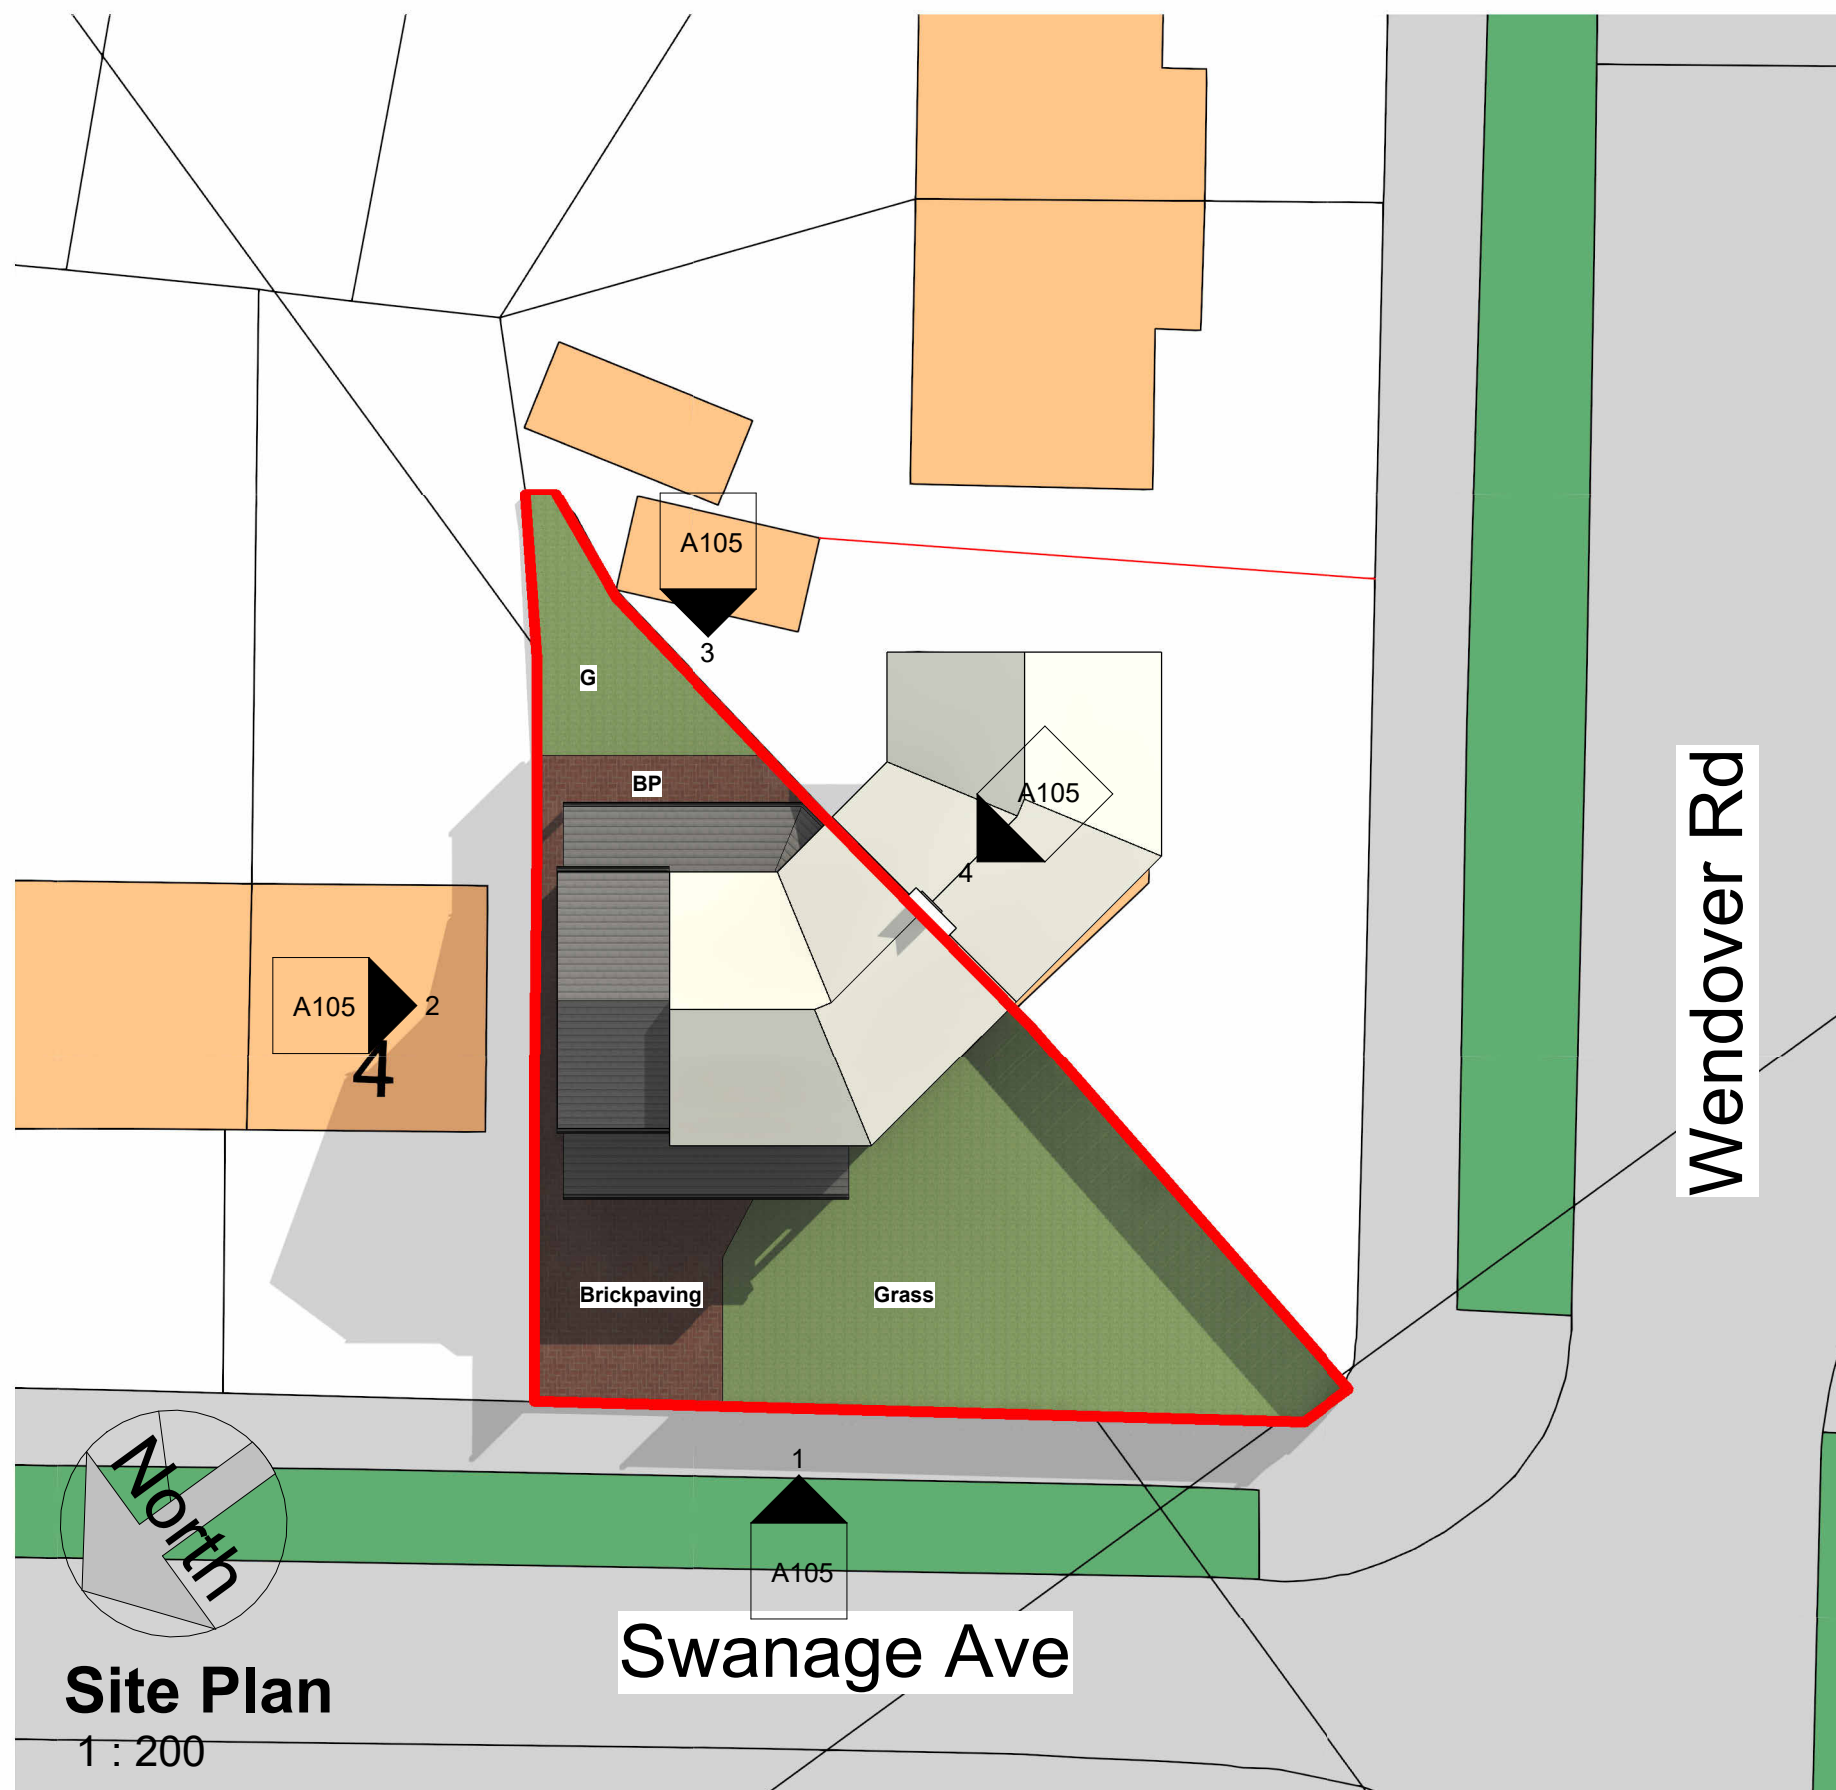

COPYRIGHT © ALL RIGHTS RESERVED BY VIKAS ALYAS LTD. DO NOT SCALE FROM DRAWING. DRAWING INDICATES DESIGN INTENT ONLY. REPORT ANY DISCREPANCIES TO CLIENT / VA LTD. NOT TO BE USED FOR CONSTRUCTION UNLESS STATED SO. TO BE READ IN CONJUNCTION WITH OTHER DRAWINGS OR SPECIFICATION WHERE PROVIDED.



0161 511 8479

vikas@architek.uk
916 Stockport Road, Levenshulme, Manchester, M19 3AB

No.	Description	Date
P1	Issue to Planning	01.05.2024

PROJECT Two storey side extension, single storey rear extension. Overhang canopy to front and rear elevations. Demolish garage		ADDRESS 2 Swanage Ave, Wythenshawe, Manchester, M23 9EW		CLIENT Chitra Ganapathy		
				Date 09.02.2024	Project number 1259	Scale (@ A3) As indicated
Manchester City Council	PURPOSE OF ISSUE PLANNING	SHEET Location and Site Plan	Drawn by VA	DRAWING NUMBER A101		REV P1
			Checked by VA			