




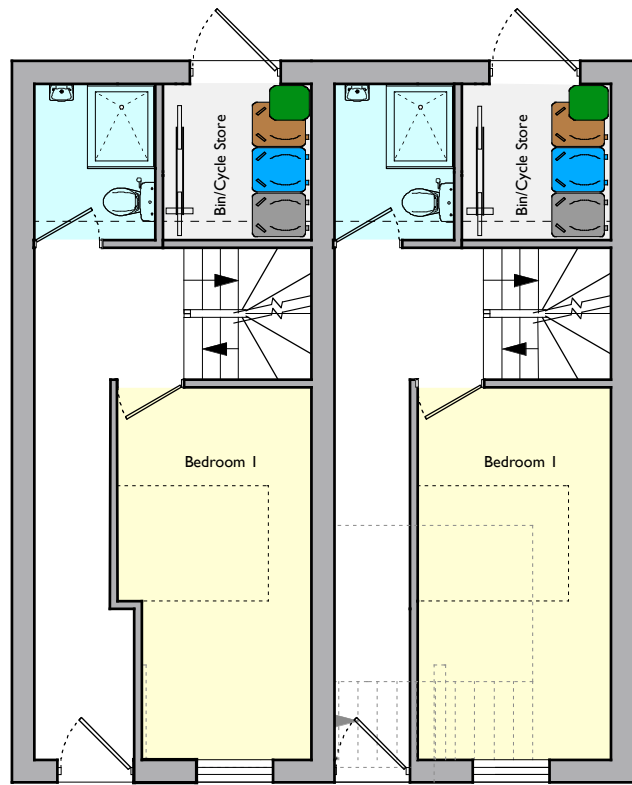


Ground Floor Plan

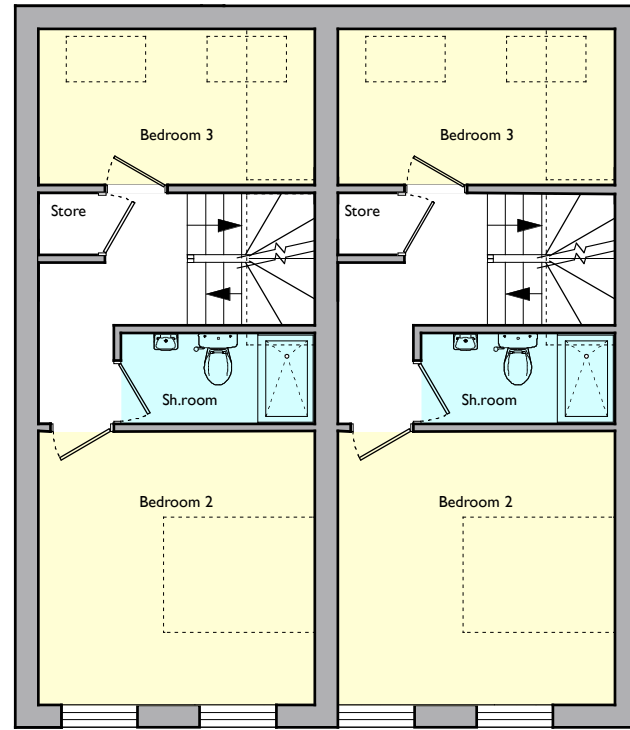


First Floor Plan

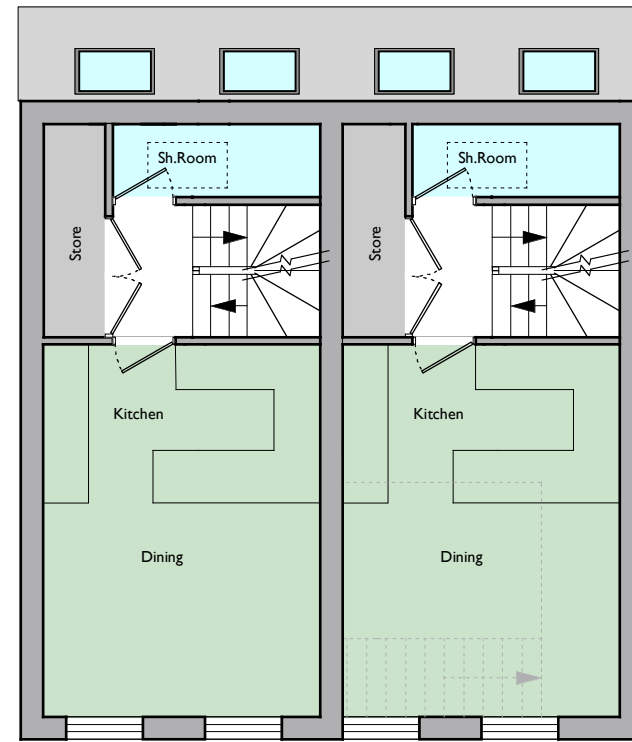

Second Floor Plan

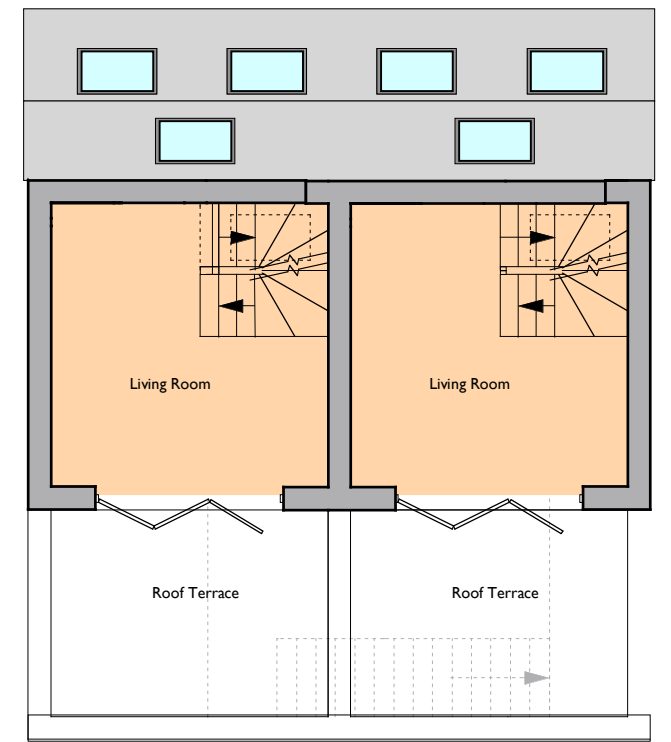

Third Floor Plan

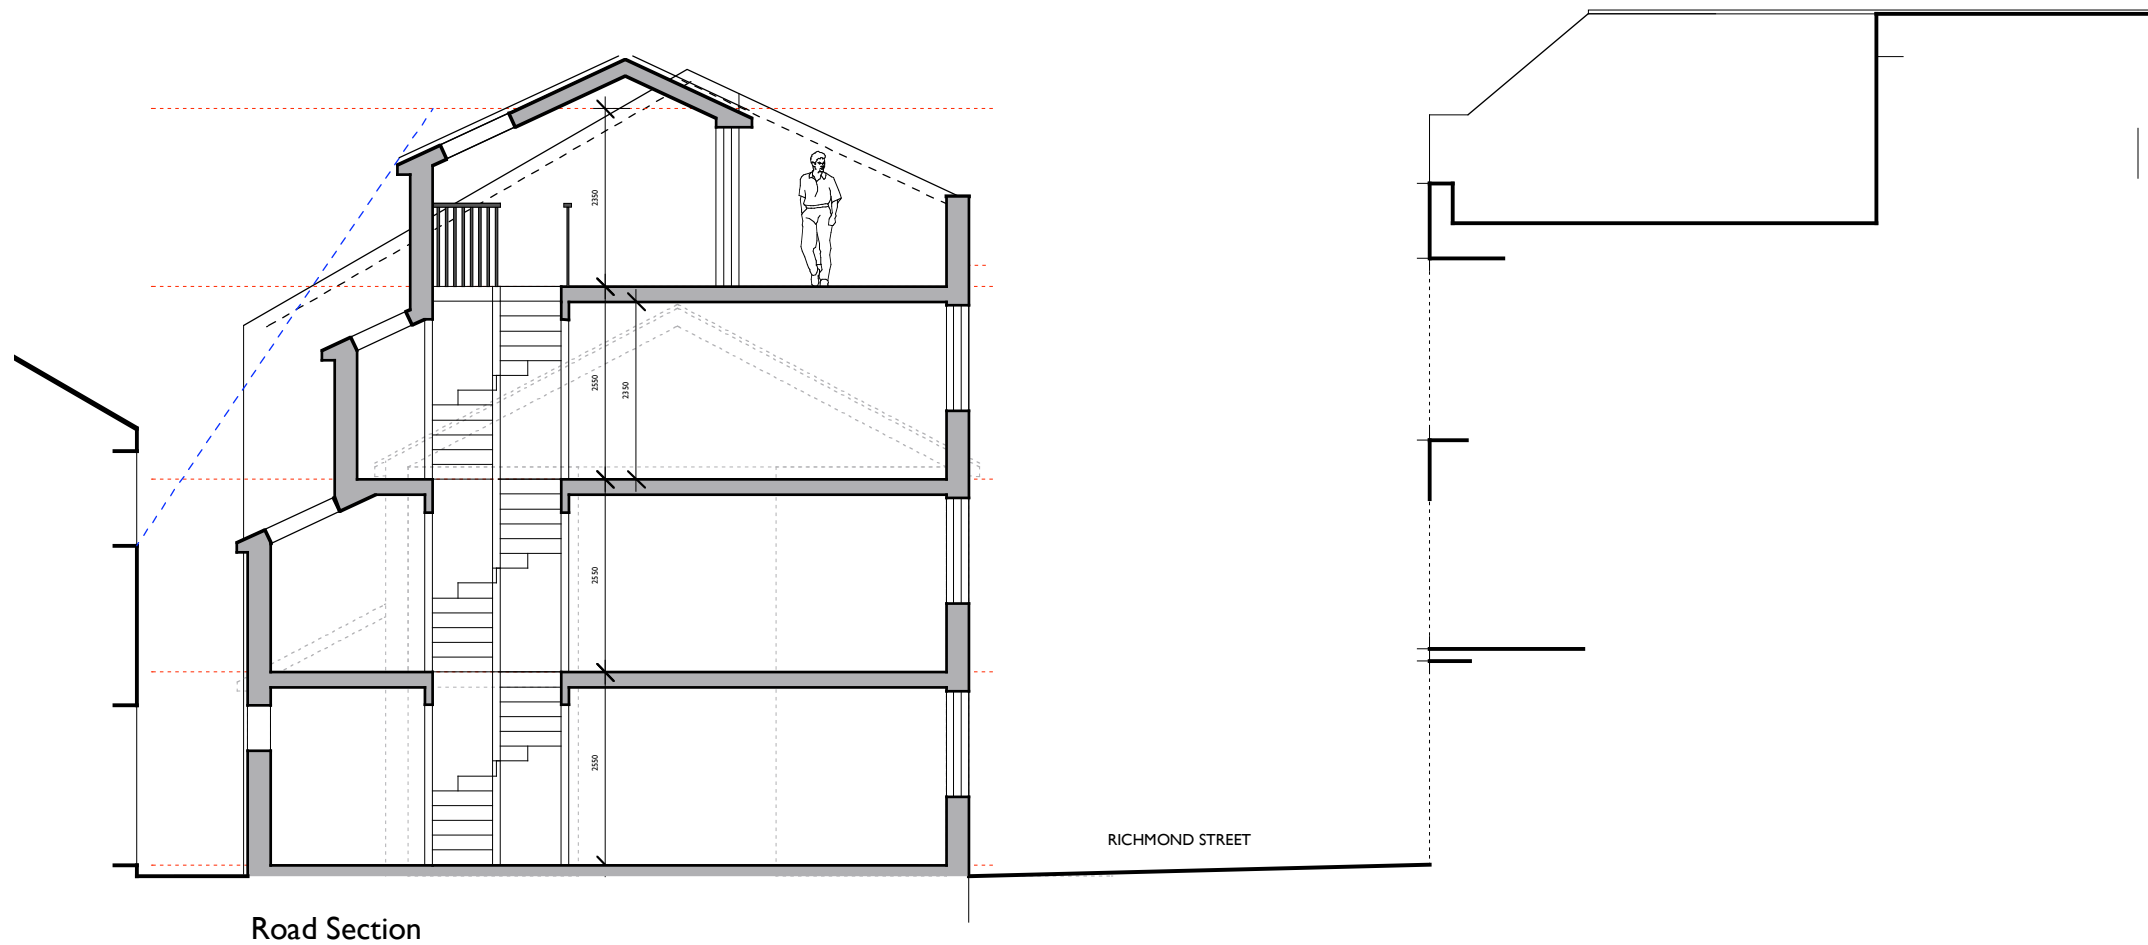

Road Section



Martin Boyd
Architectural Services
 56 Kirkbarrow
 Kendal LA9 5DE
 mob 077881 84843
 martin@martinboyd.co.uk

Project

39 & 41 Richmond Street
Manchester M13 WB

Drawing Title

Propose Plans and Section

Drawn By mjb	Date 24/06/24	Scale 1:100@A3
Job No. 12.46	Drawing No. P-06	Revision A