



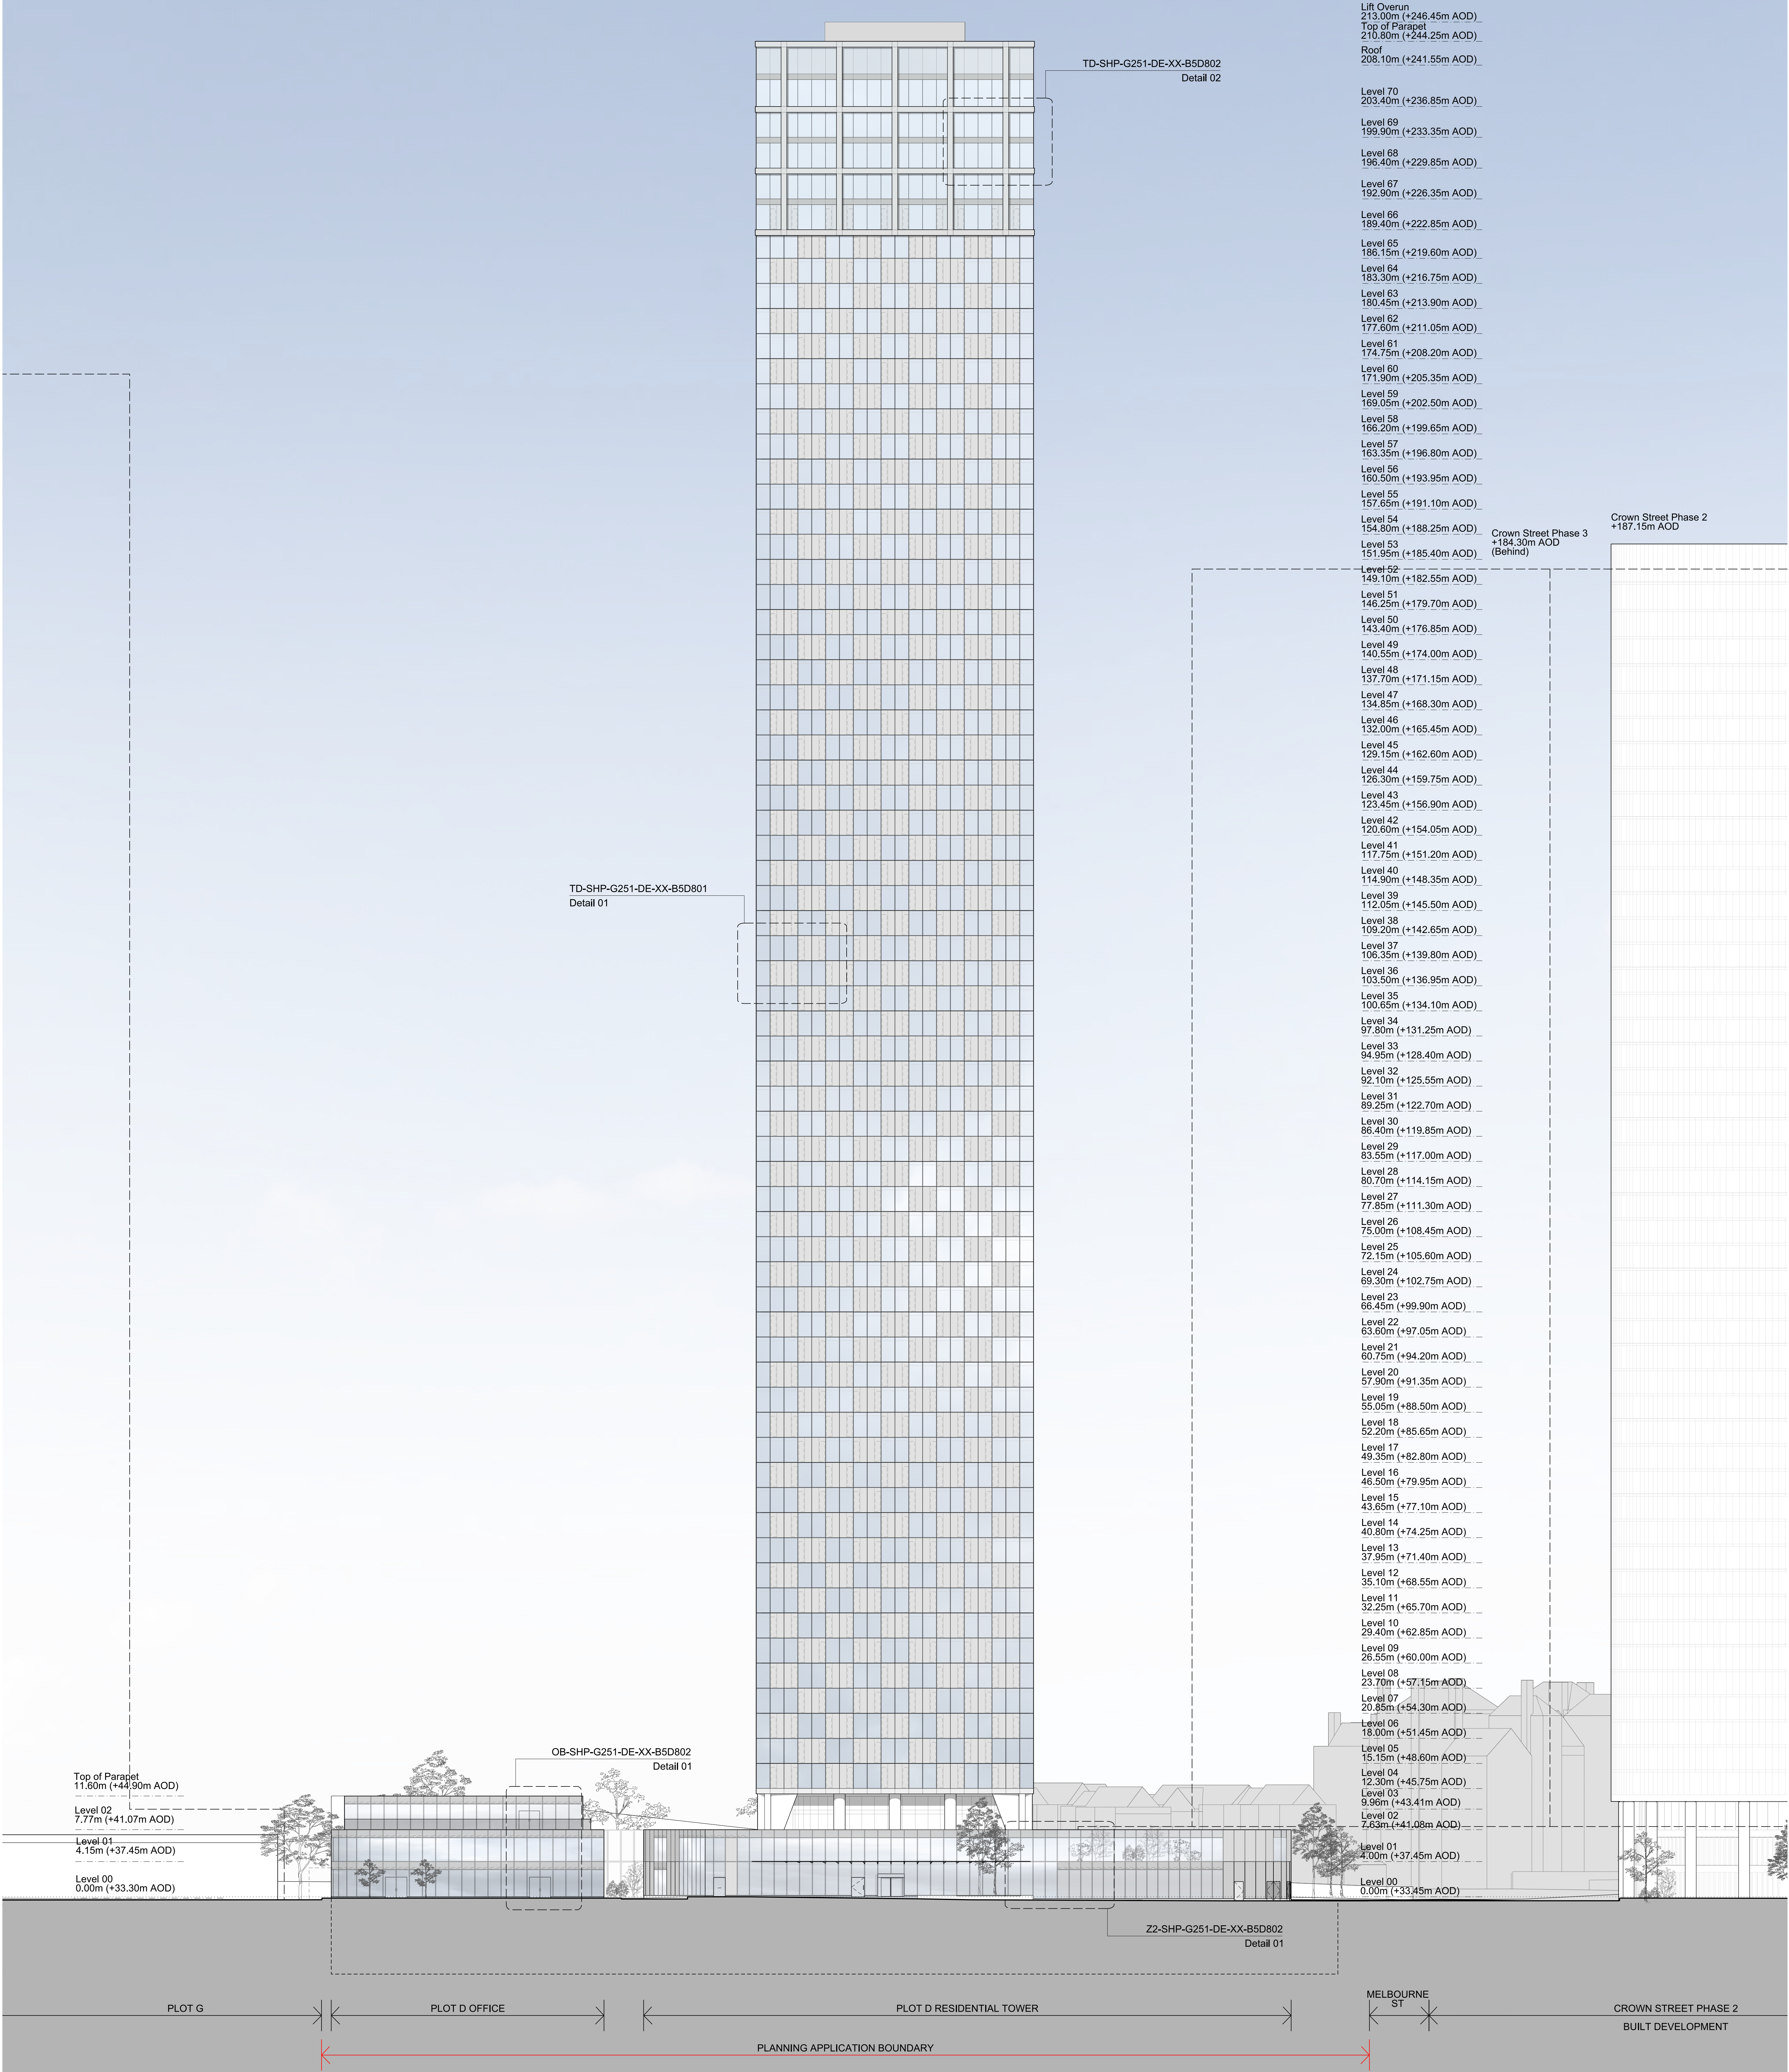


This drawing is copyright.
Do not scale off dimensions.
All dimensions to be checked on site by contractor.
Contractor to report any dimensional discrepancies,
errors or omissions prior to commencing on site.

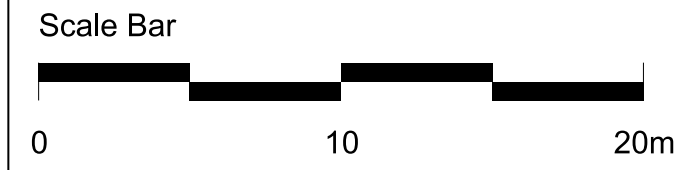

NOTE:

NORTH

Rev.	Date	Description
P 01	20-04-2023	Planning Issue
P 02	15-02-2024	Planning Issue Updated - Ground Floor Decorative Louvers

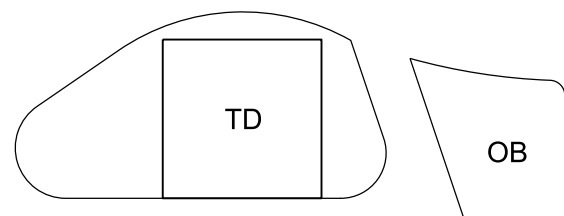

Project Title
Great Jackson Street - Plot D
Manchester

Status
Planning

Drawing Title
Z1 Site
North Elevation

Job No	Scale	Date
10419	1:250 @ A0	FEB 2024
Drawing No	10419-Z1-SHP-G100-EL-XX-B5D801	Revision
		P 02

simpsonhaugh

MANCHESTER
Riverside, 4 Commercial St
Manchester M3 3AP
Tel: 0161 606 2500
www.simpsonhaugh.com
mail@simpsonhaugh.com

LONDON
28 Roberts Place
London SE10 8SD
Tel: 020 351 130 900
mail@simpsonhaugh.com