




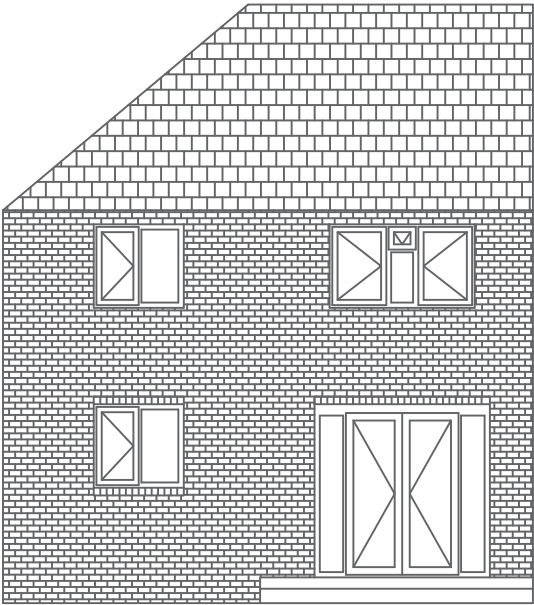

Existing Rear Elevation

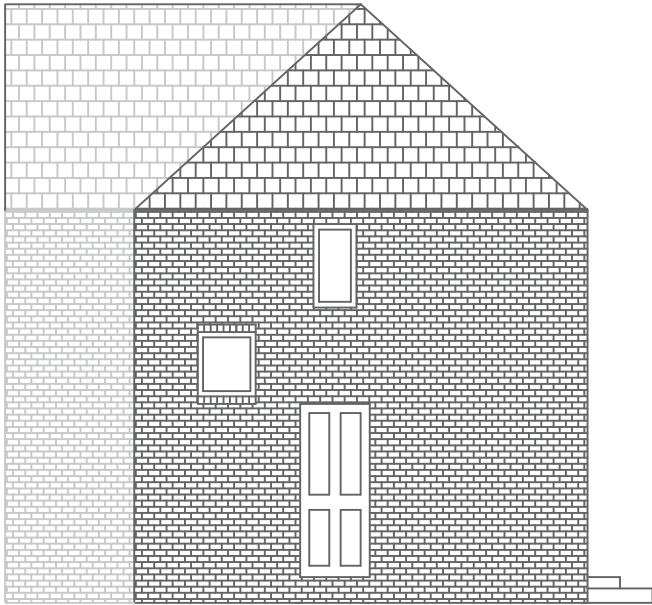

Existing RHS Elevation

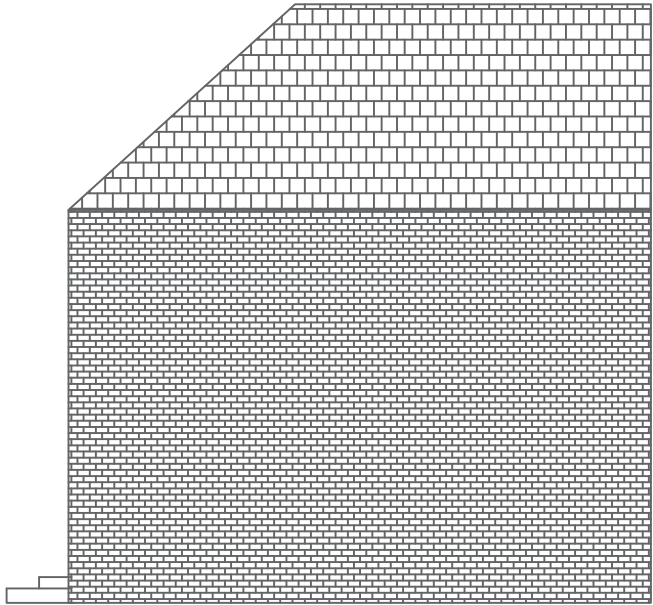

Existing LHS Elevation

Manchester Equipment and Adaptations Partnership

Technical Officer Service

Philips Park Road
Beswick,
Manchester,
M11 3FU

Applicants Name:
Mr Patrick Ward

Property Address:
61 Yewtree Lane
Wythenshawe
Manchester
M23 0DU

REVISIONS -

Date: 06/06/2024

Paper Size: A3

Scale: 1:100

Drawn By:
Brian Taylor



Manchester
Equipment &
Adaptations
Partnership