




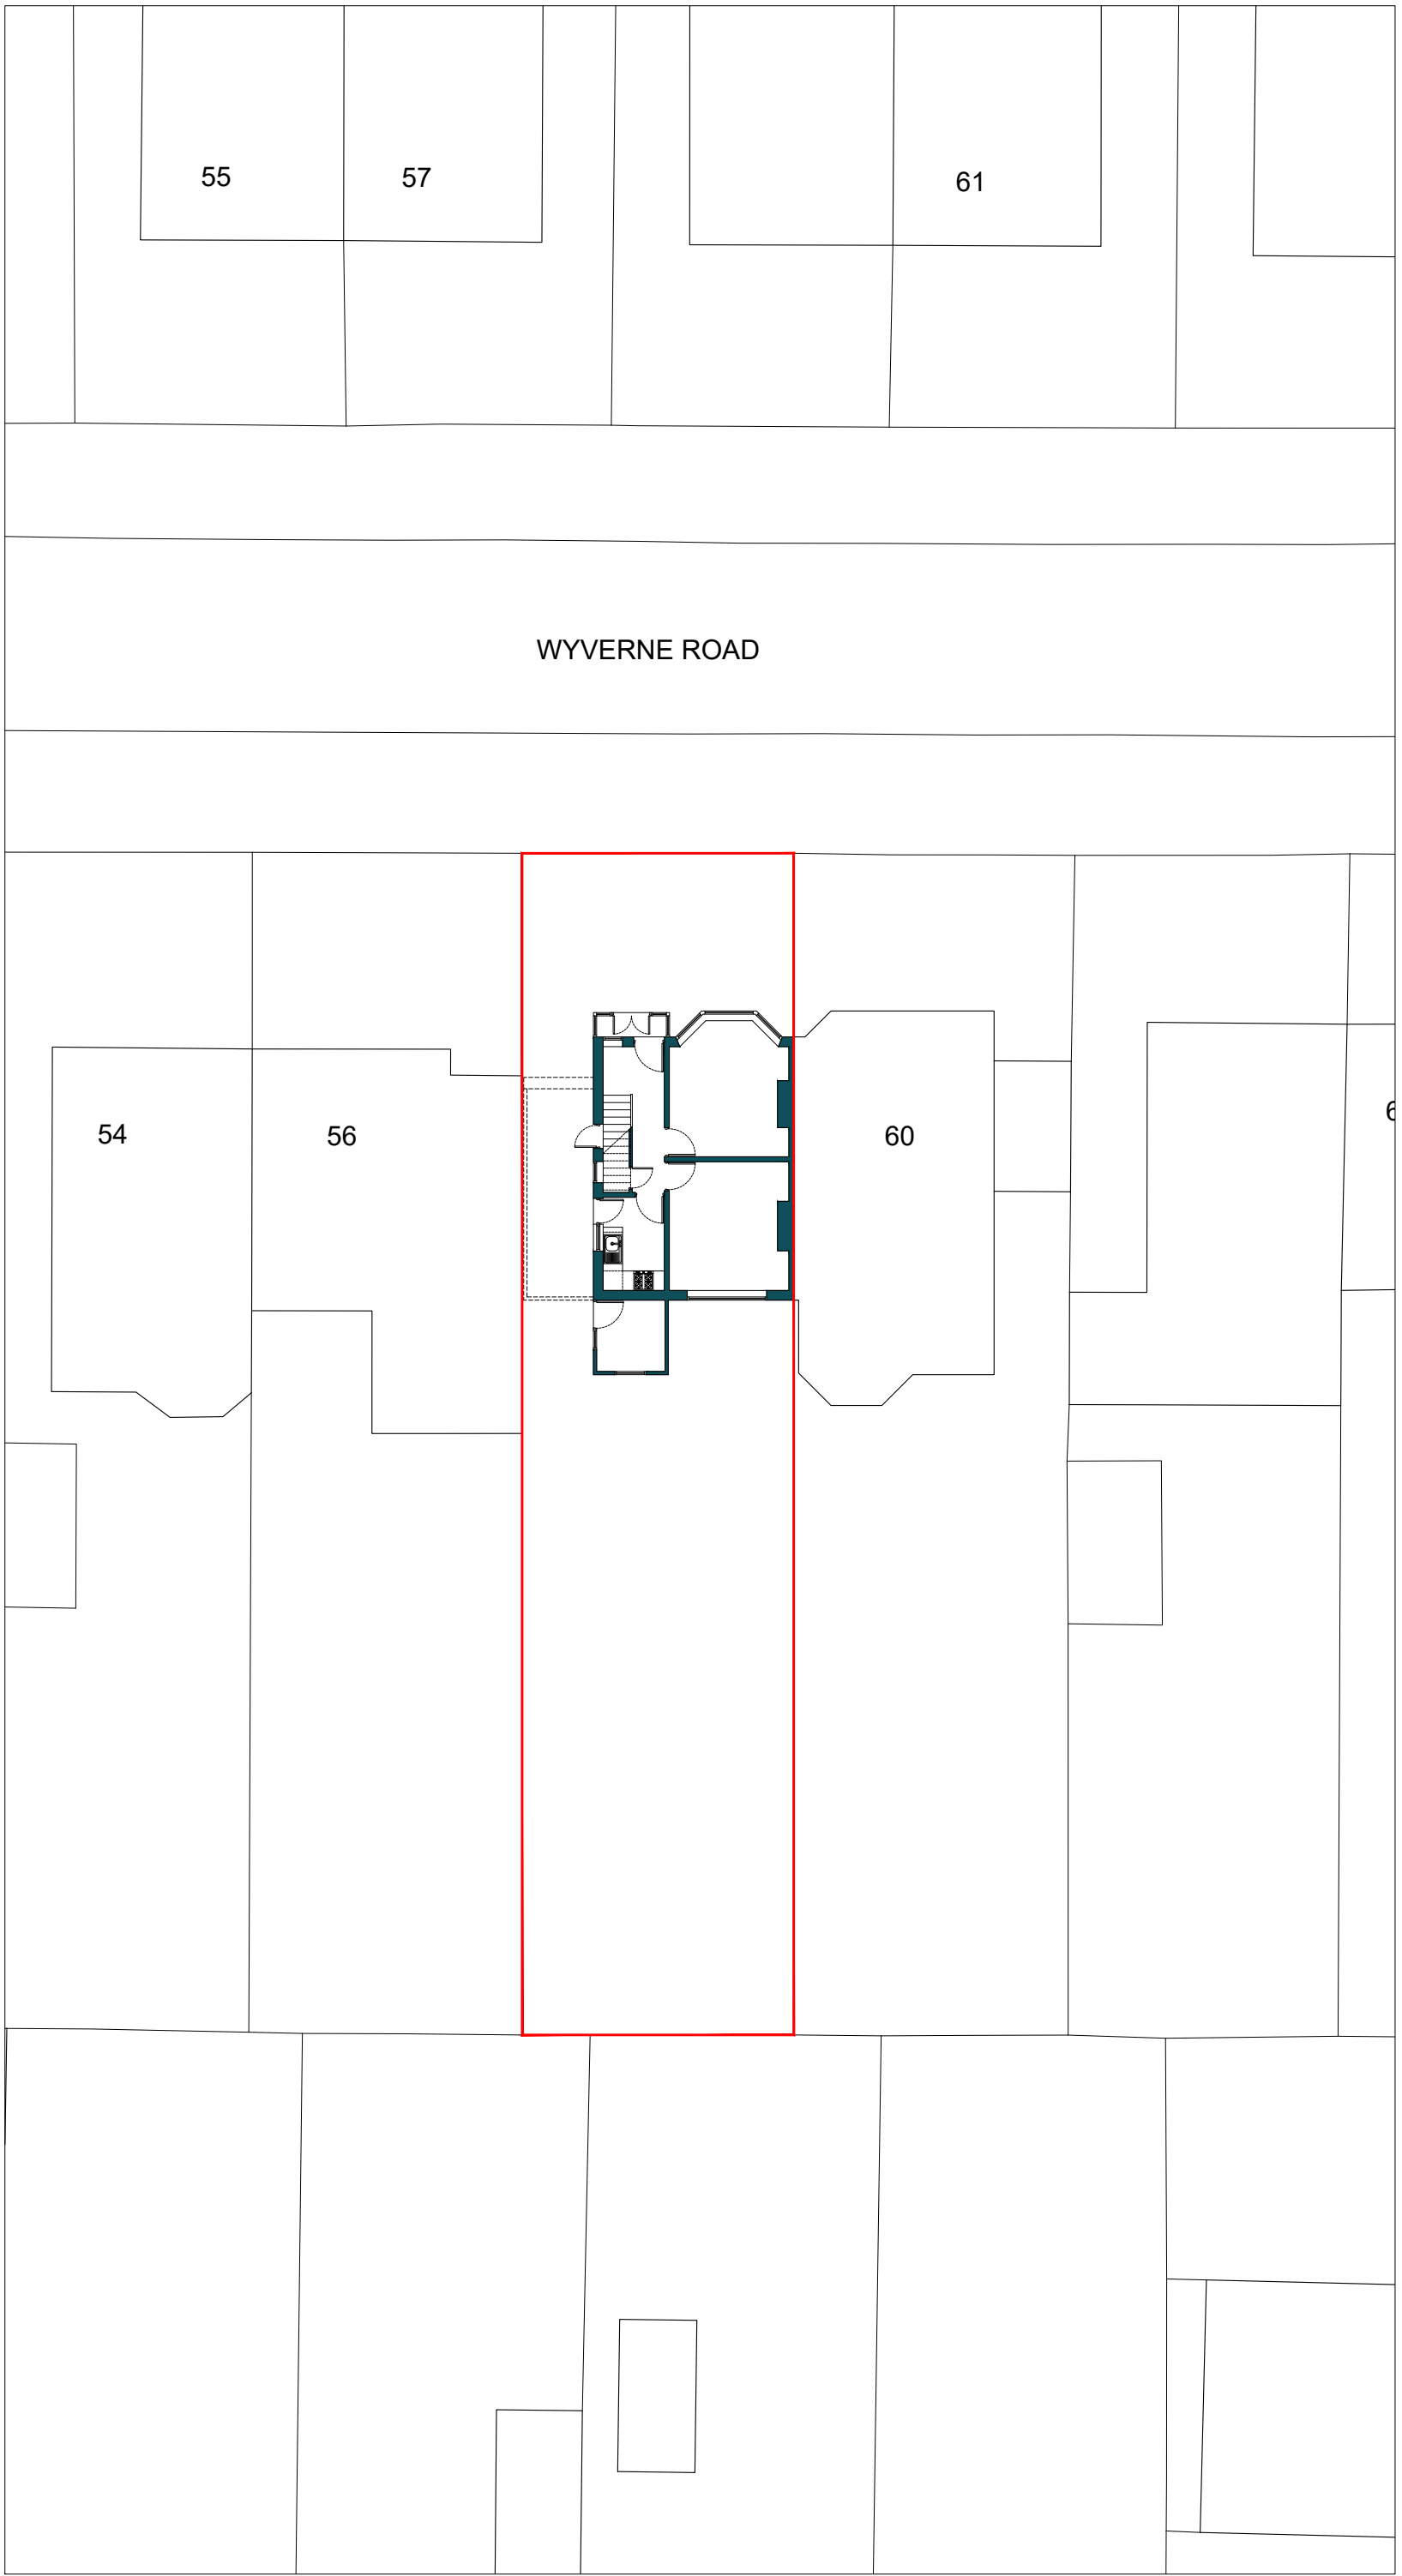

Existing Site Plan 1:200
Scale Bar 1:200
0 10 15m

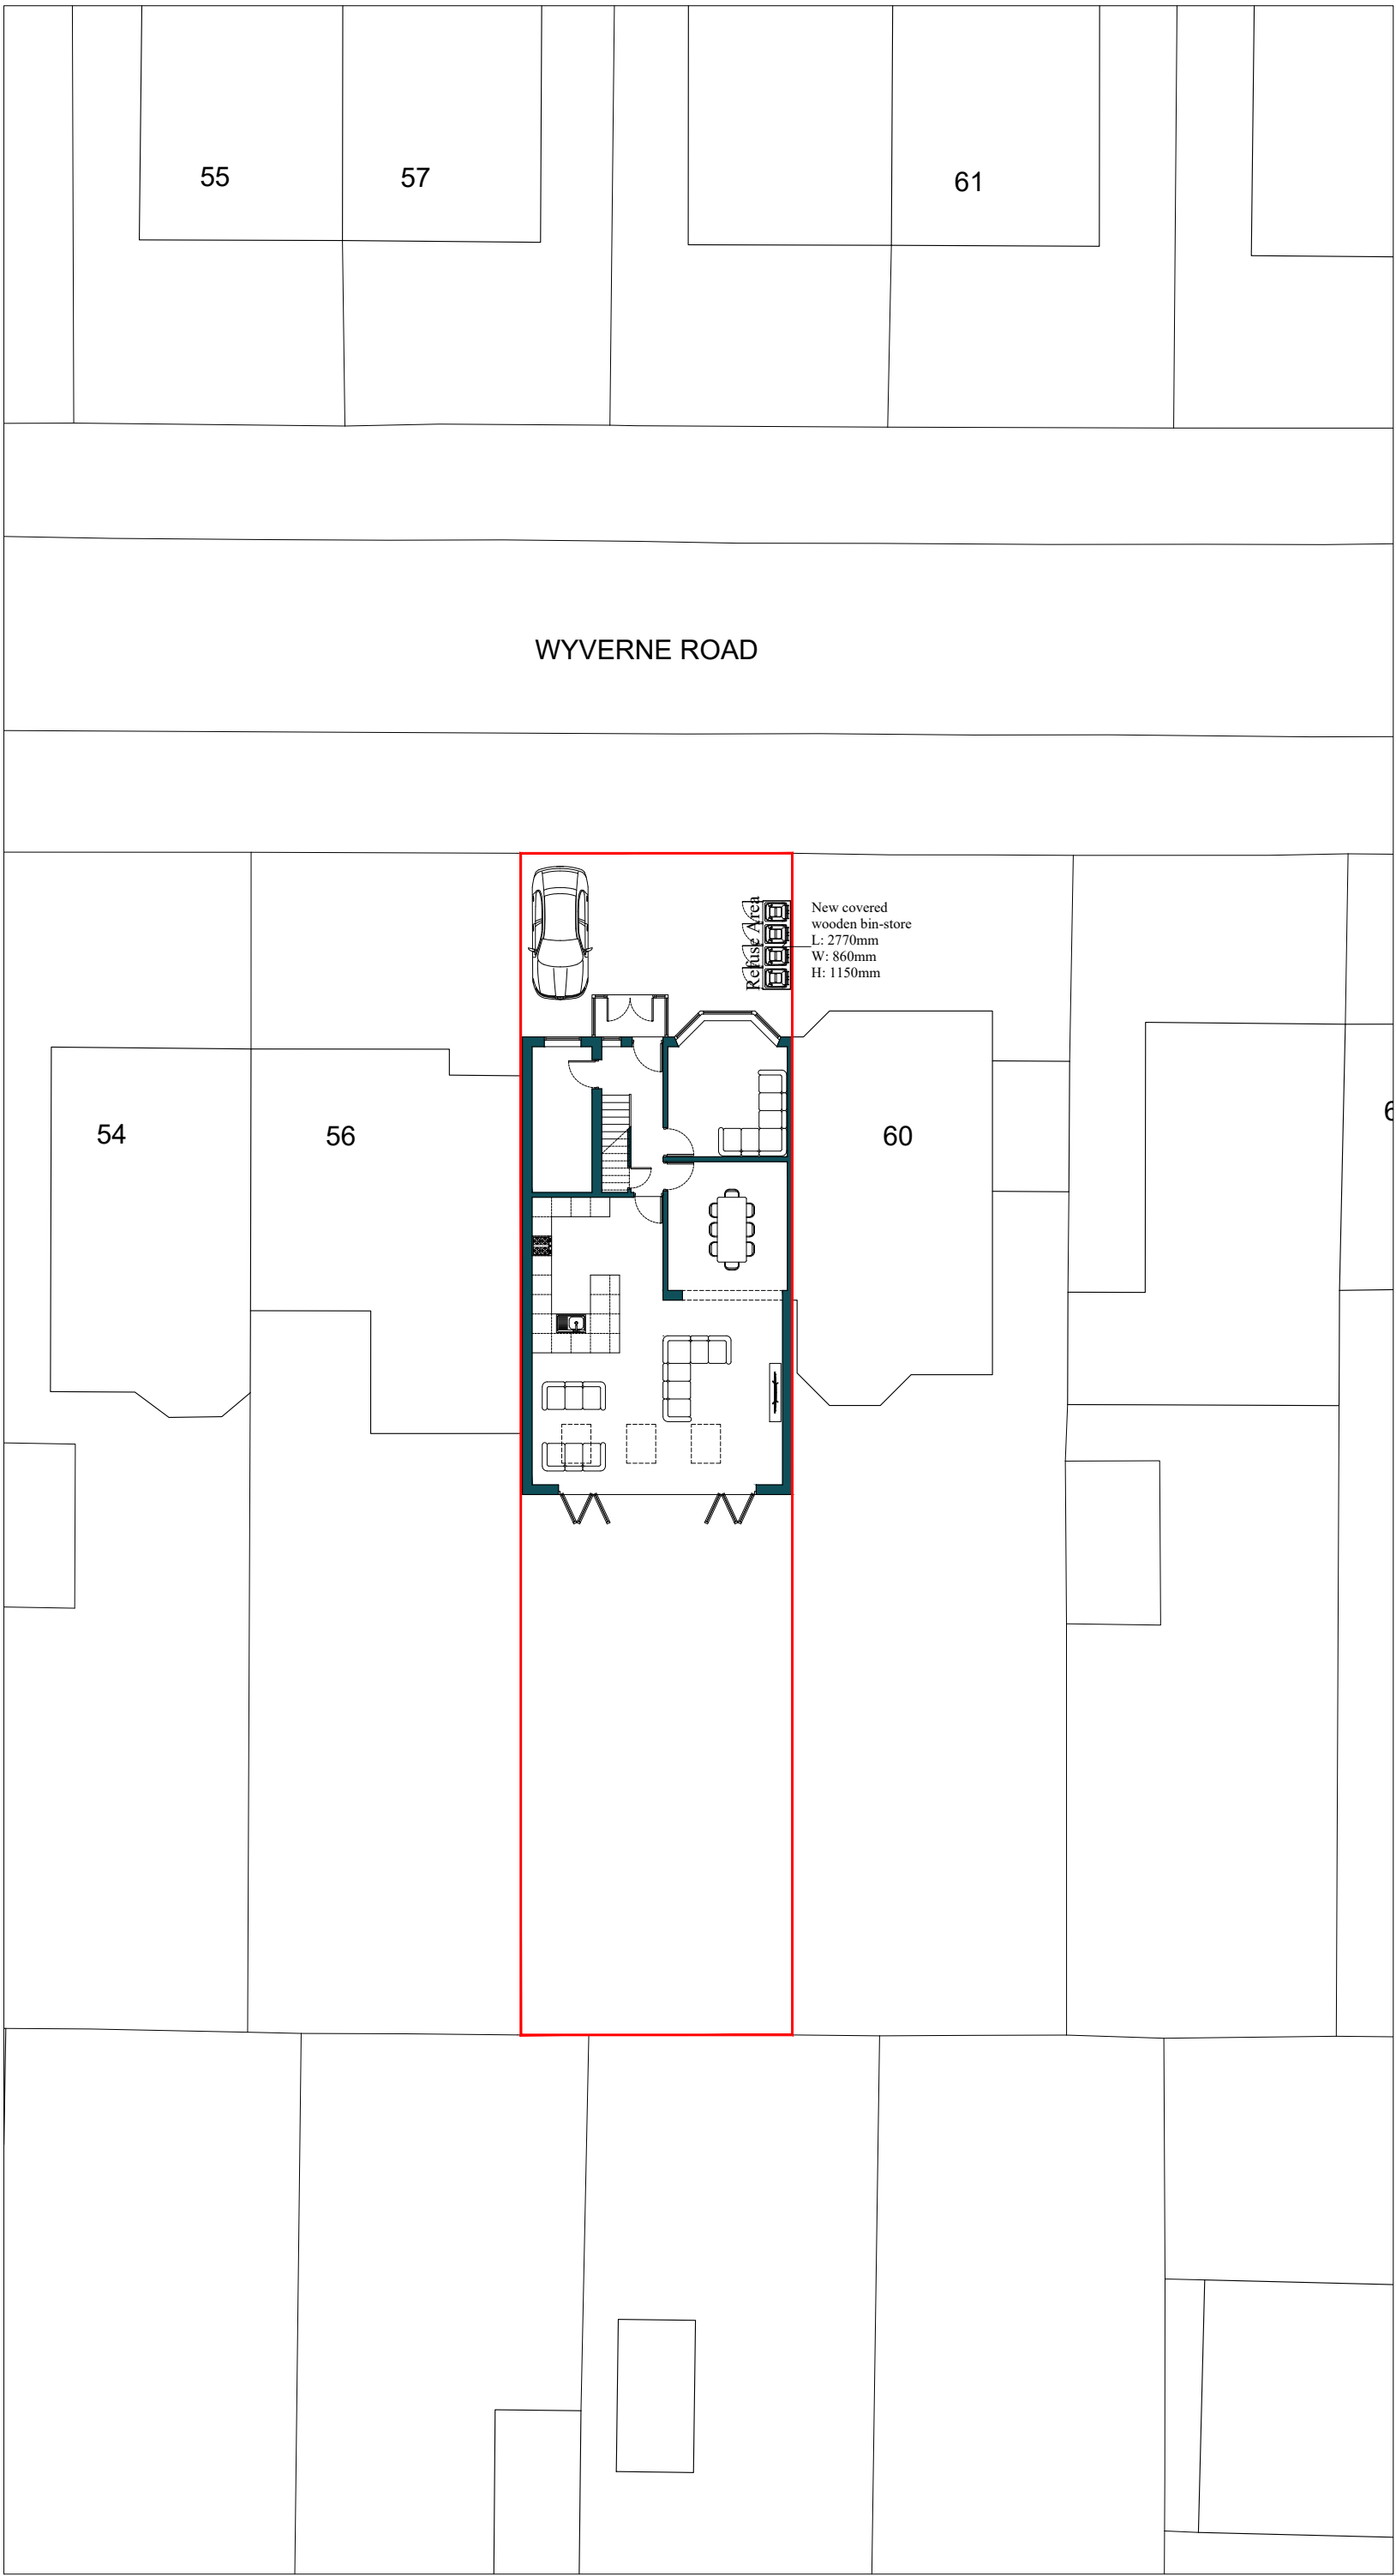

Proposed Site Plan 1:200
Scale Bar 1:200
0 10 15m

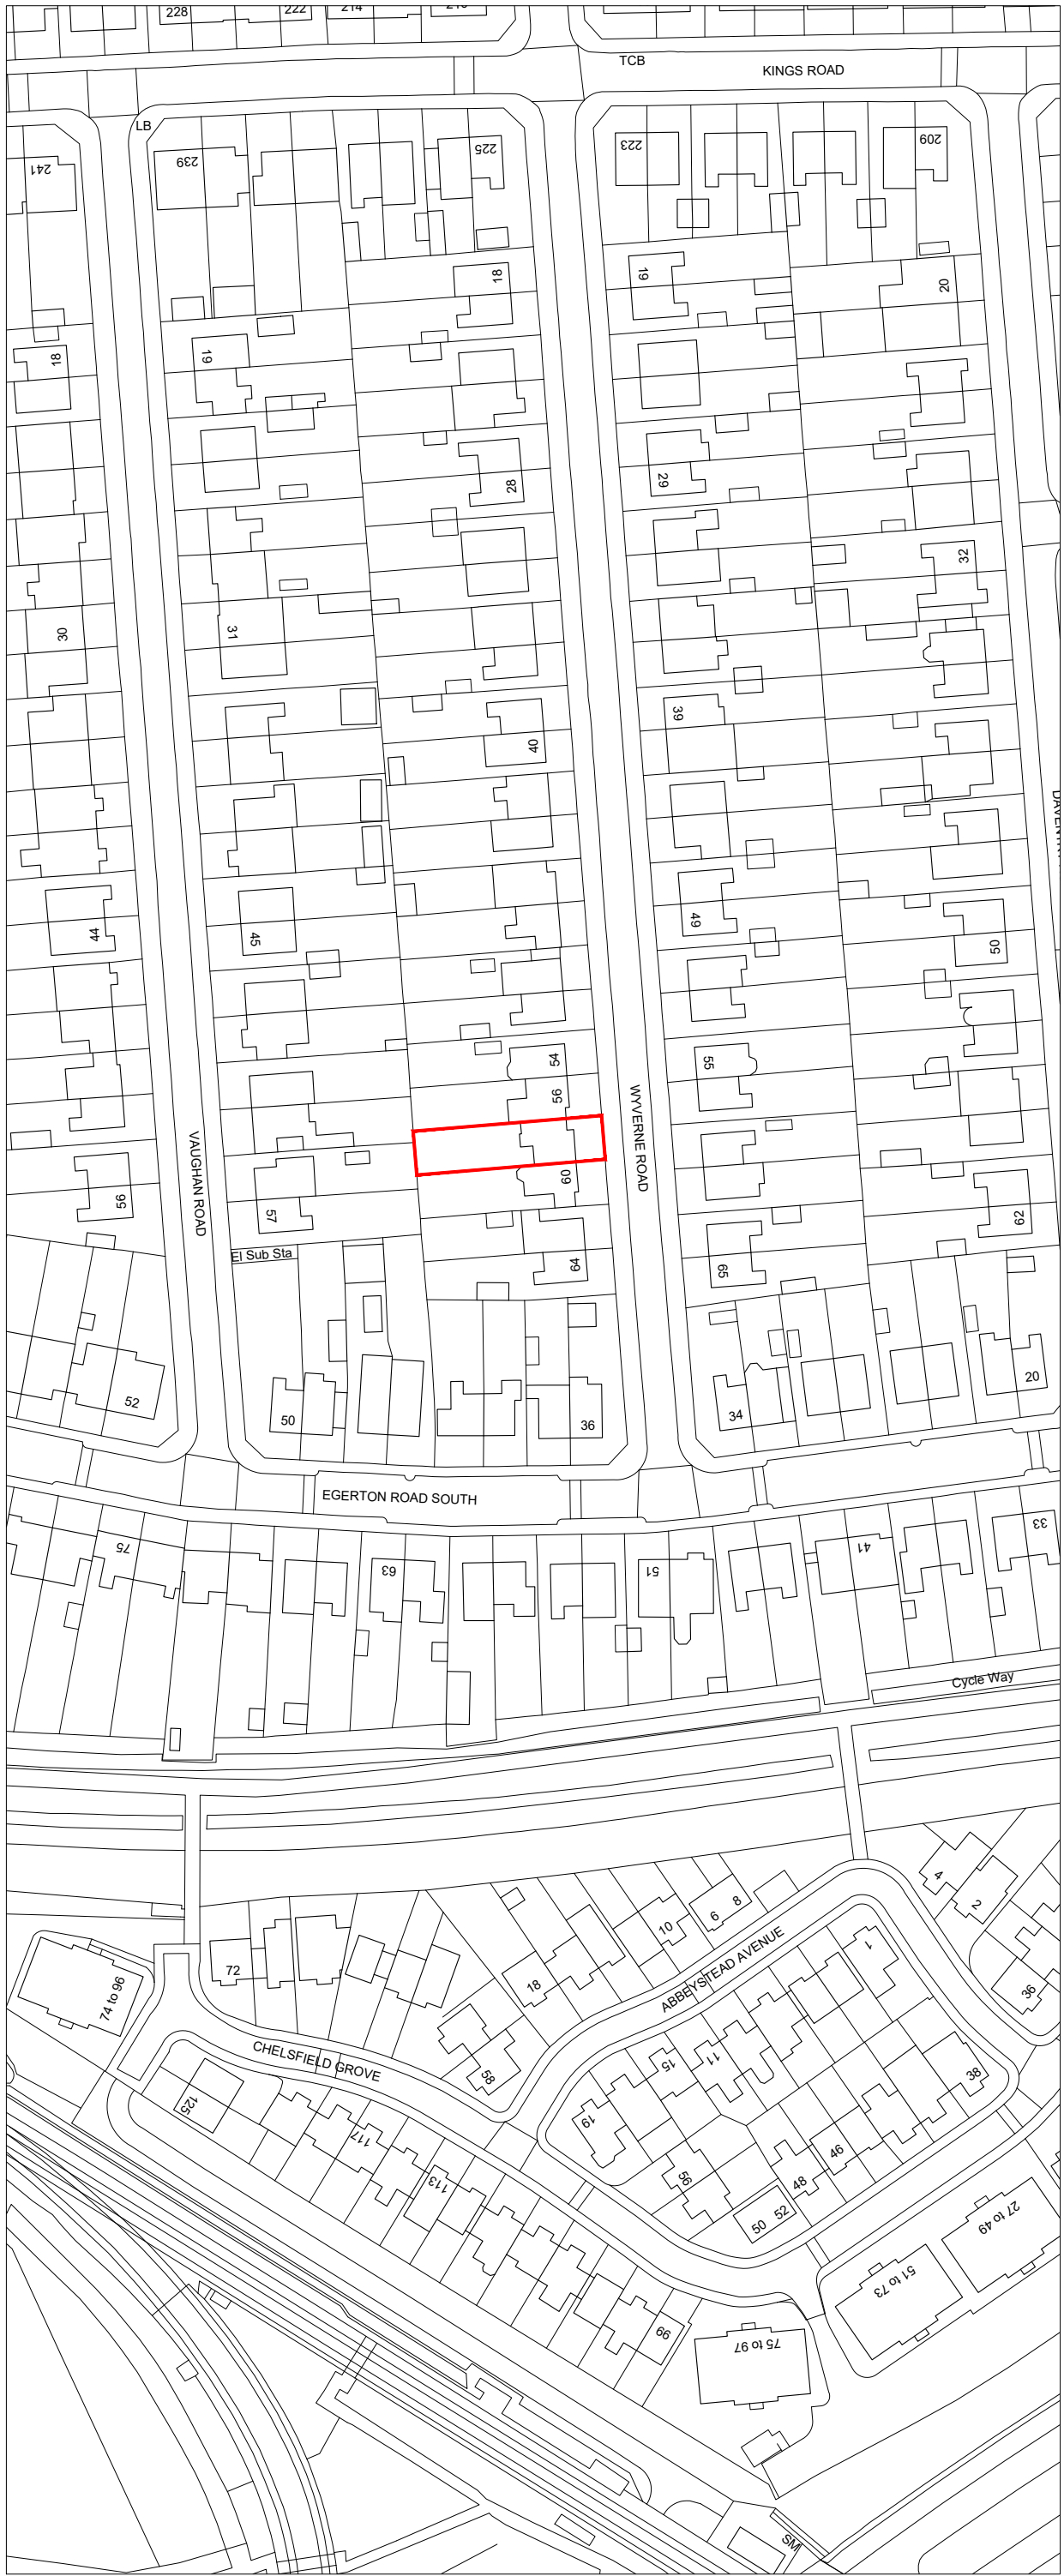

Location Plan 1:1250
Scale Bar 1:1250
0 50 100 150m

Drawing Notes

All dimensions to be checked on site and designers to be informed of any discrepancies before any works commencement on site.

Do not scale from this drawing.

Drawings are to be read in conjunction with all relevant specifications, structural engineers' and service engineers' drawings. All structural elements are indicative only, all structural elements to be confirmed by an appointed structural engineer prior to commencement of works on site.

All data, dimensions and deigns contained in this document are confidential to the copyright owner and may not be communicated to any third party save in accordance with a licence for the copy-right owner or with the copyright owner's written permission and authority.

21/05/2024	Amended per LPA's comments	B
20/04/2024	Initial issue	A
Date	Description	Revision

Project Status:
Planning Stage



M: (+44) 748 876 8707
M: (+44) 794 053 1879
E: info@oryastudios.co.uk

Client: Domestic Client		
Site: 58 Wyverne Road, Cholton, Manchester M21 0ZN		
Drawing Title: Location Plan & Existing and Proposed Site Plans		
Scale @ A1: 1:1250 & 1:200	Date: 20/04/2024	
Project: 0160	Drawing No: 0160-PA-001	Revision: B