


Notes:
Do not scale from this drawing.
All dimensions are in millimetres unless otherwise noted.
All dimensions to be checked on site before proceeding with work.
All omissions and discrepancies to be reported in writing to Project 3 Architects Ltd.
Areas indicated on this drawing are approximate and indicative only.
© Project 3 Architects Limited Registered in England & Wales Number 08021795.

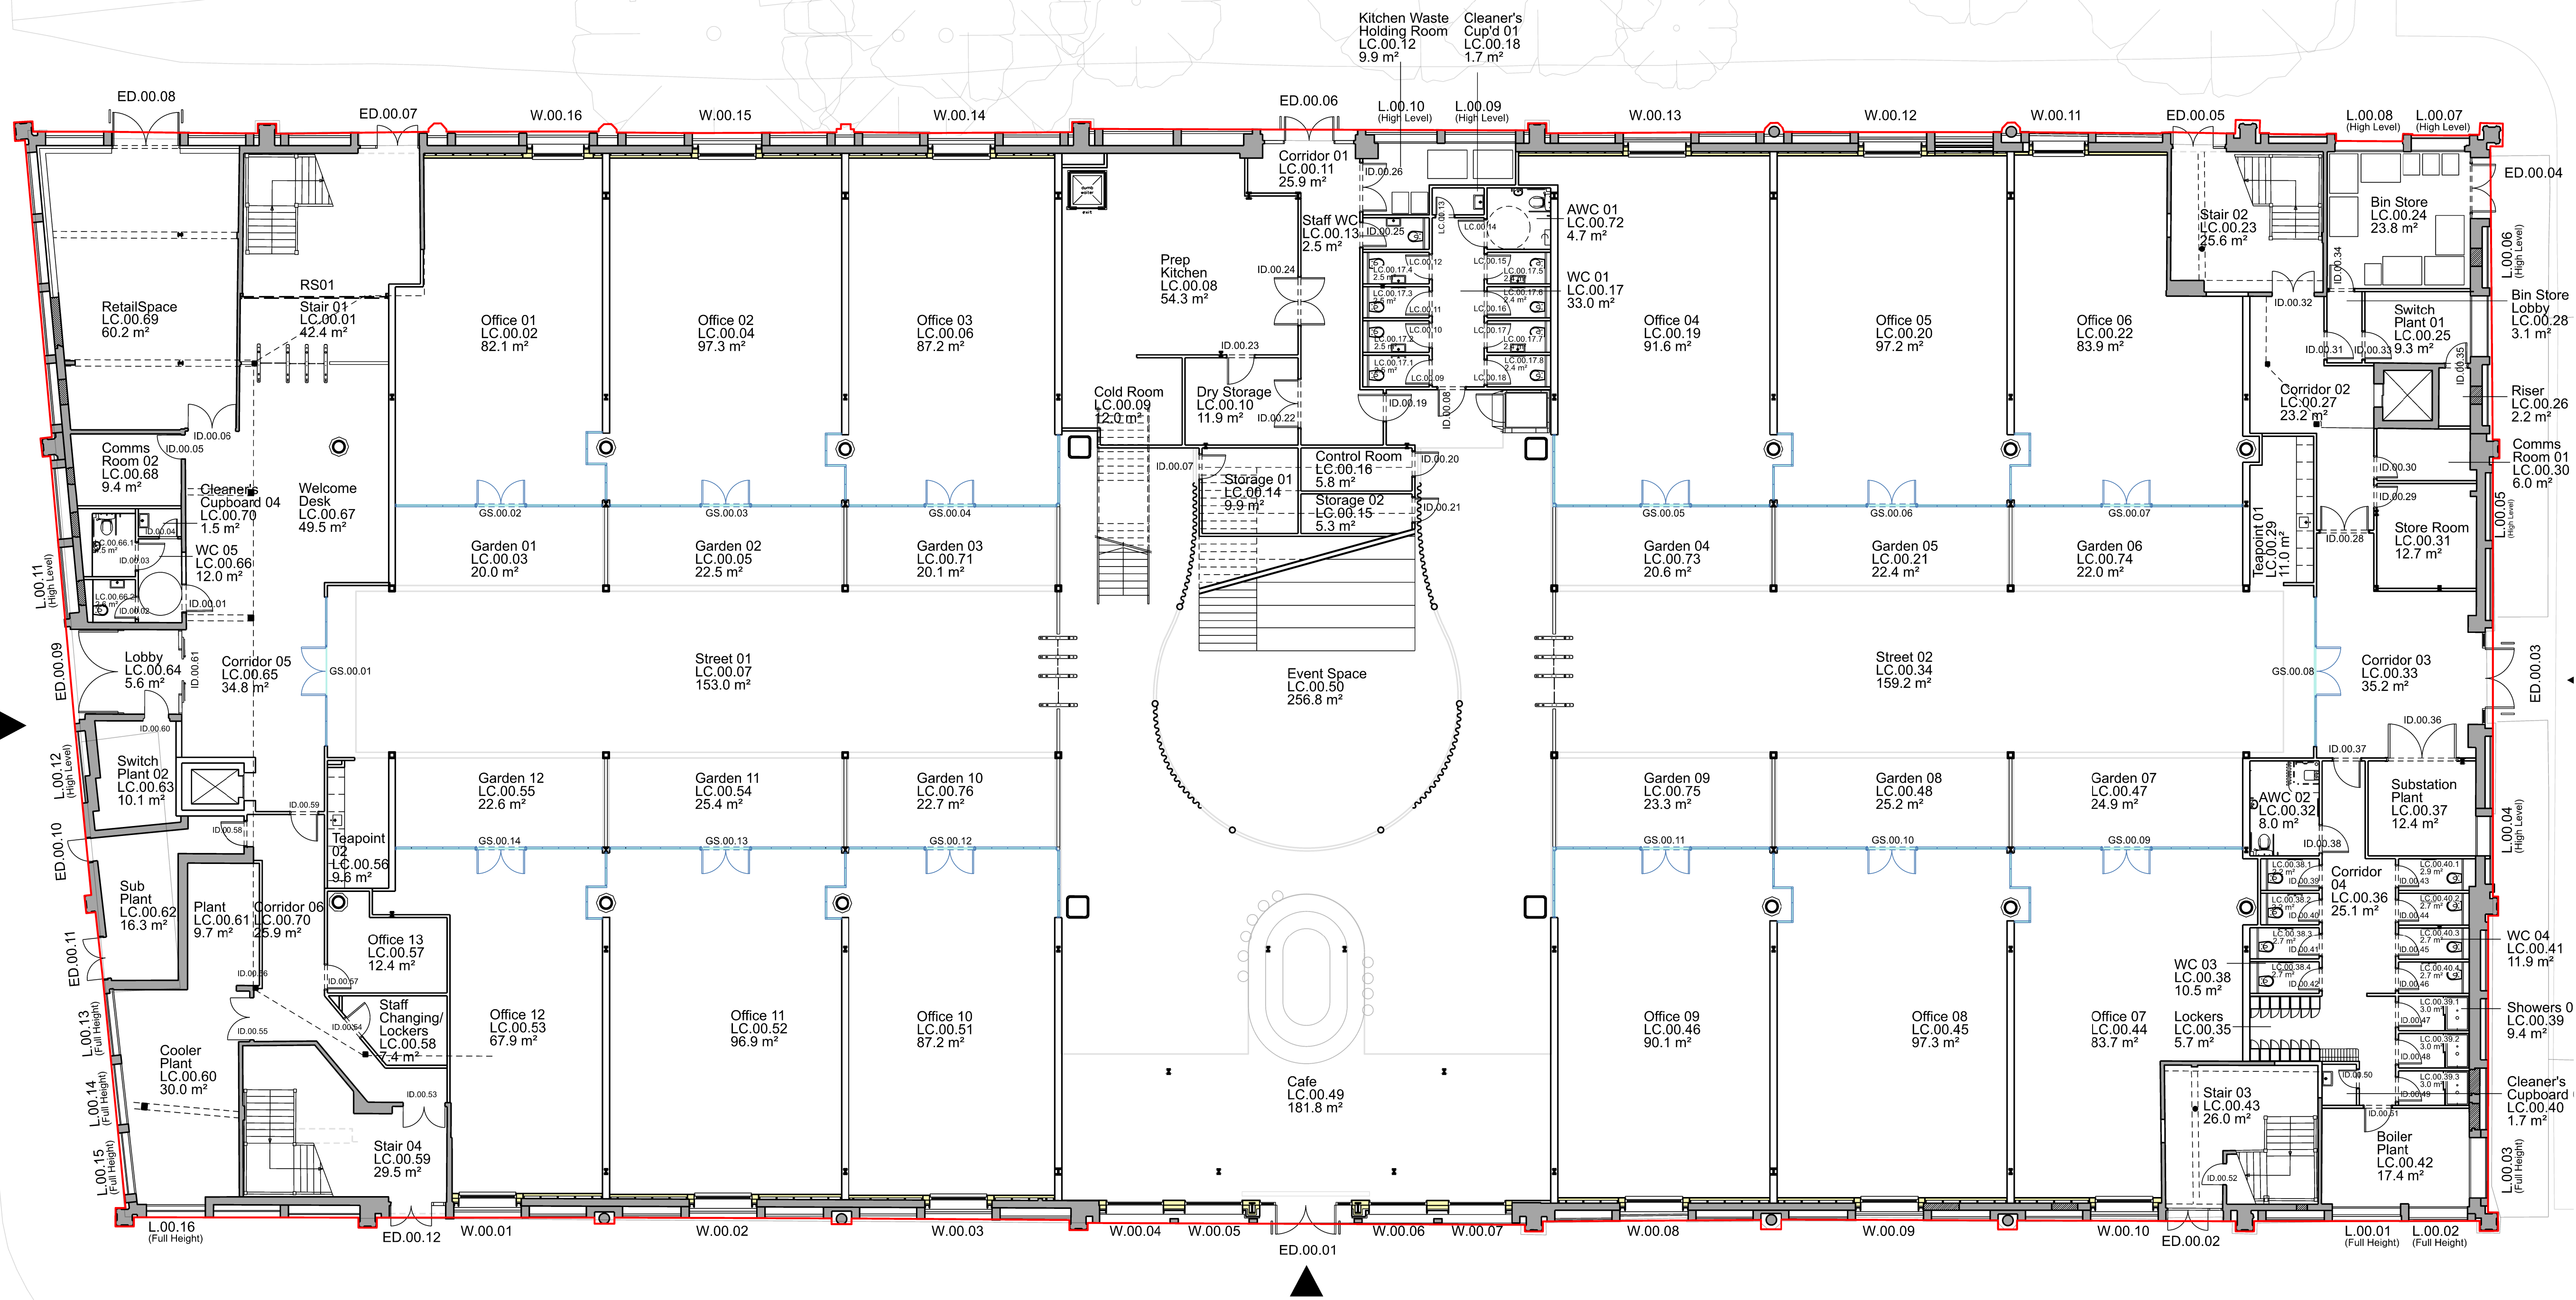

102	06/02/24	Updated to client comment	ws
101	01/02/24	First Issue	ws
Rev. Date:		Description:	By:

KEY

Glazed Screen/ Door

PROPOSED GROUND FLOOR PLAN - OFFICES

OFFICE SPACES WITH FULL GLAZING FRONTAGE UP TO EXISTING COLUMN

PROJECT3
architects

4 back grafton street
altrincham
cheshire
WA14 1DY

0161 233 0575
mail@project3architects.com
www.project3architects.com

Project:
Lower Campfield
Liverpool Road, Manchester
Title:
Proposed Ground Floor
Office Frontage Alternative Options
Status:
Scale @ ISO A1:
INFORMATION
Drawing Number:
0774-P3A-XX-XX-DR-A-SK006
Revision:
NTS
102