




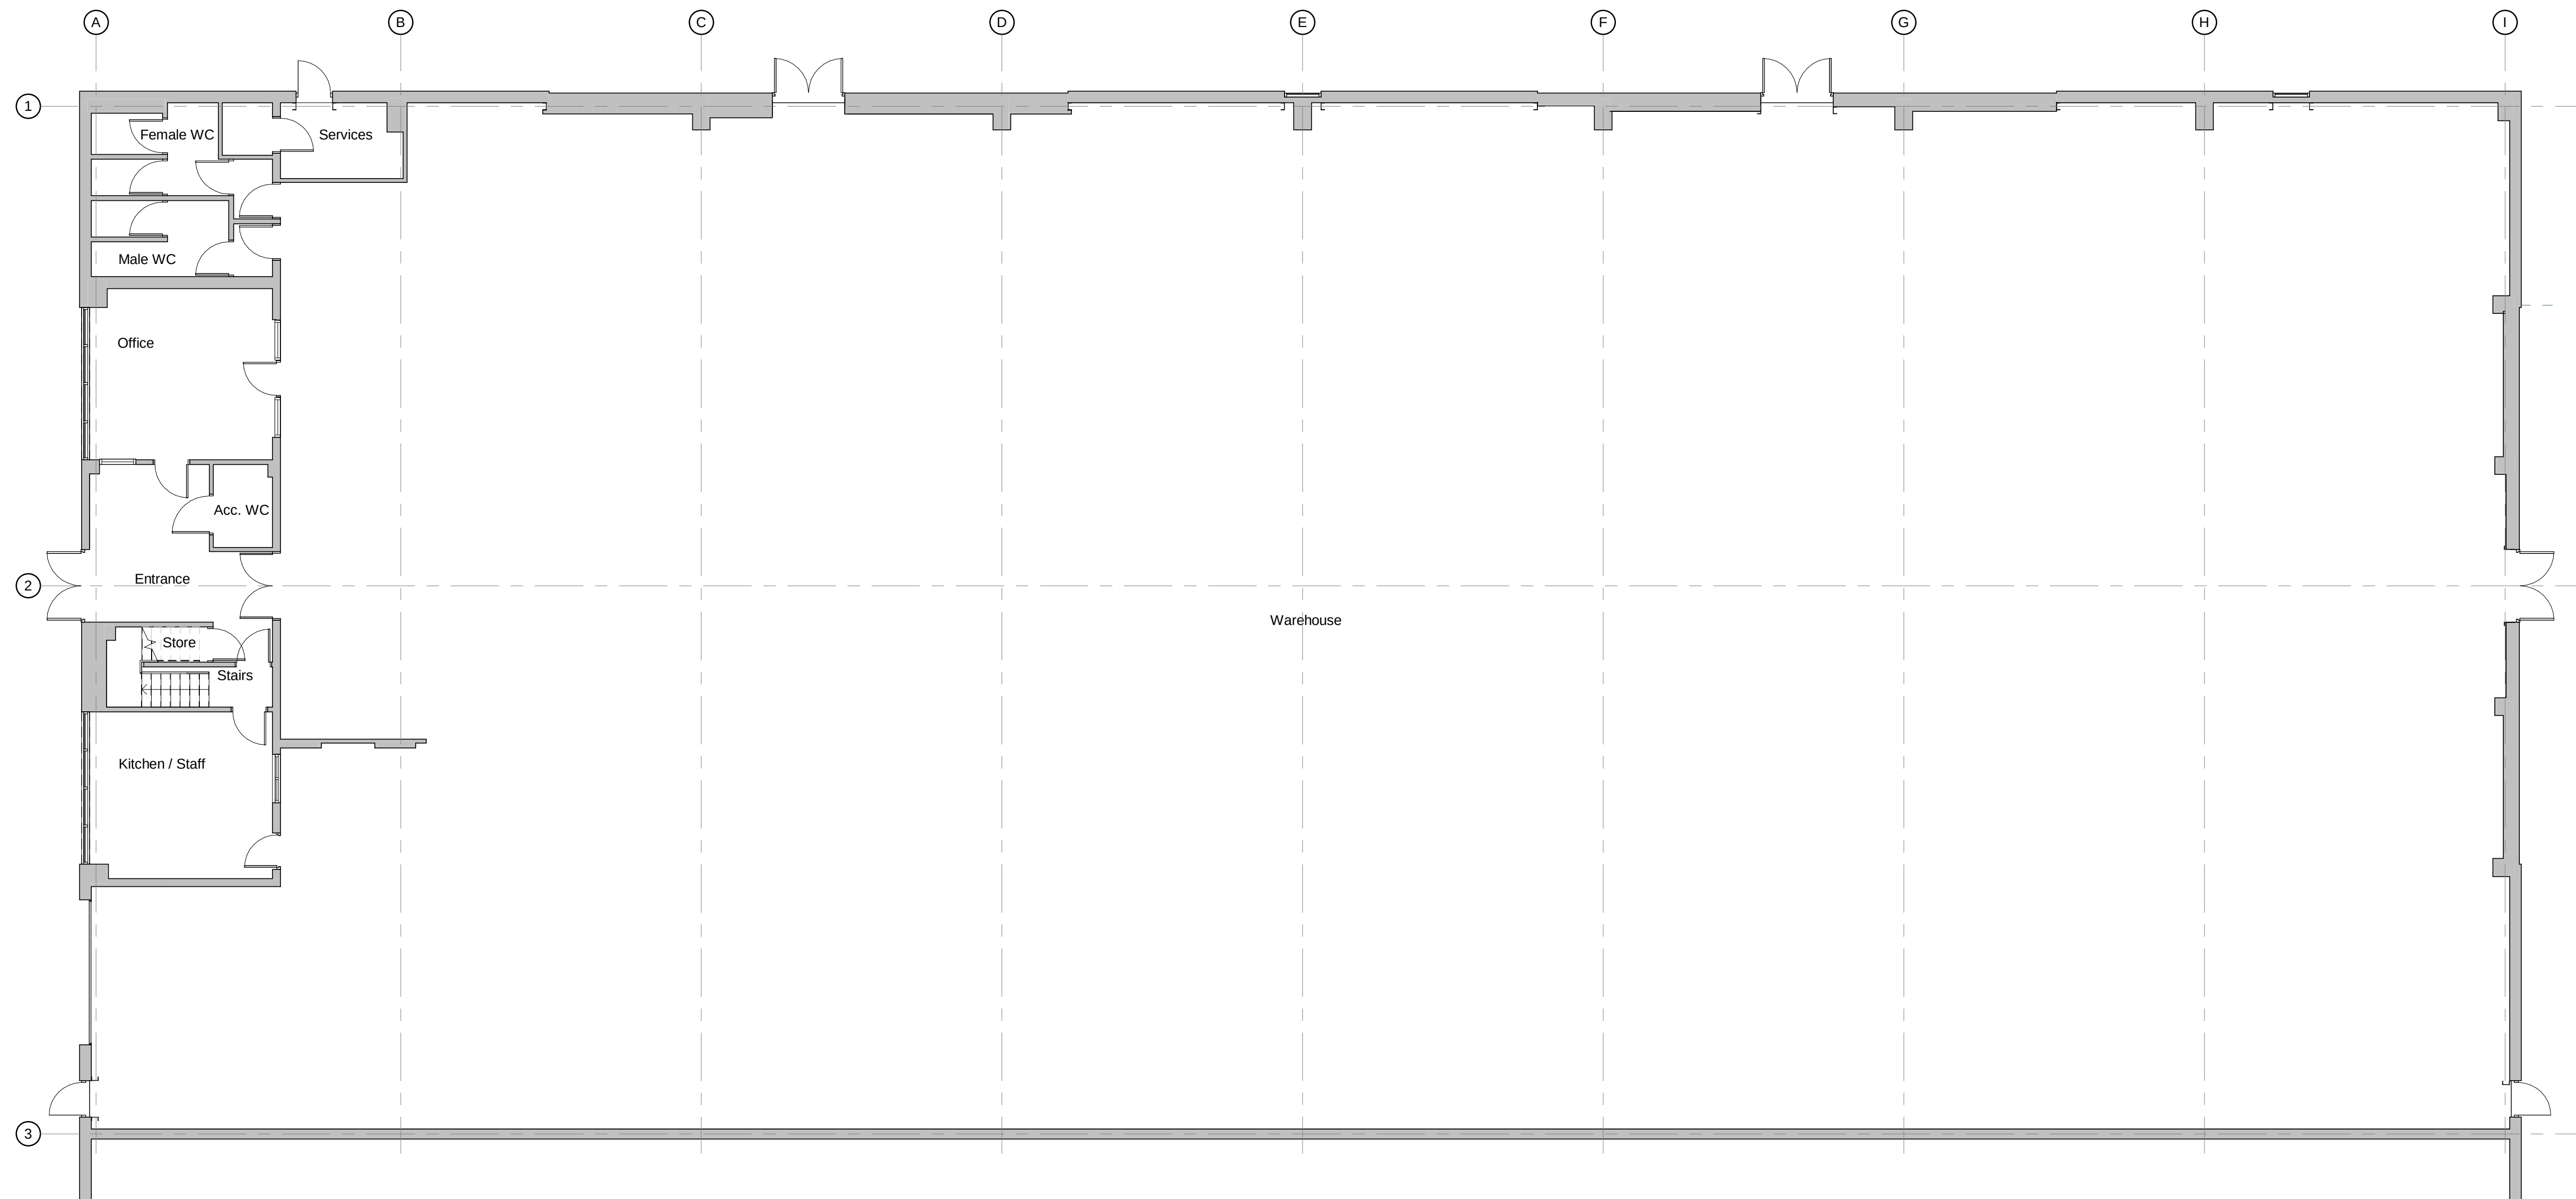


EXISTING GROUND FLOOR PLAN
1 : 100

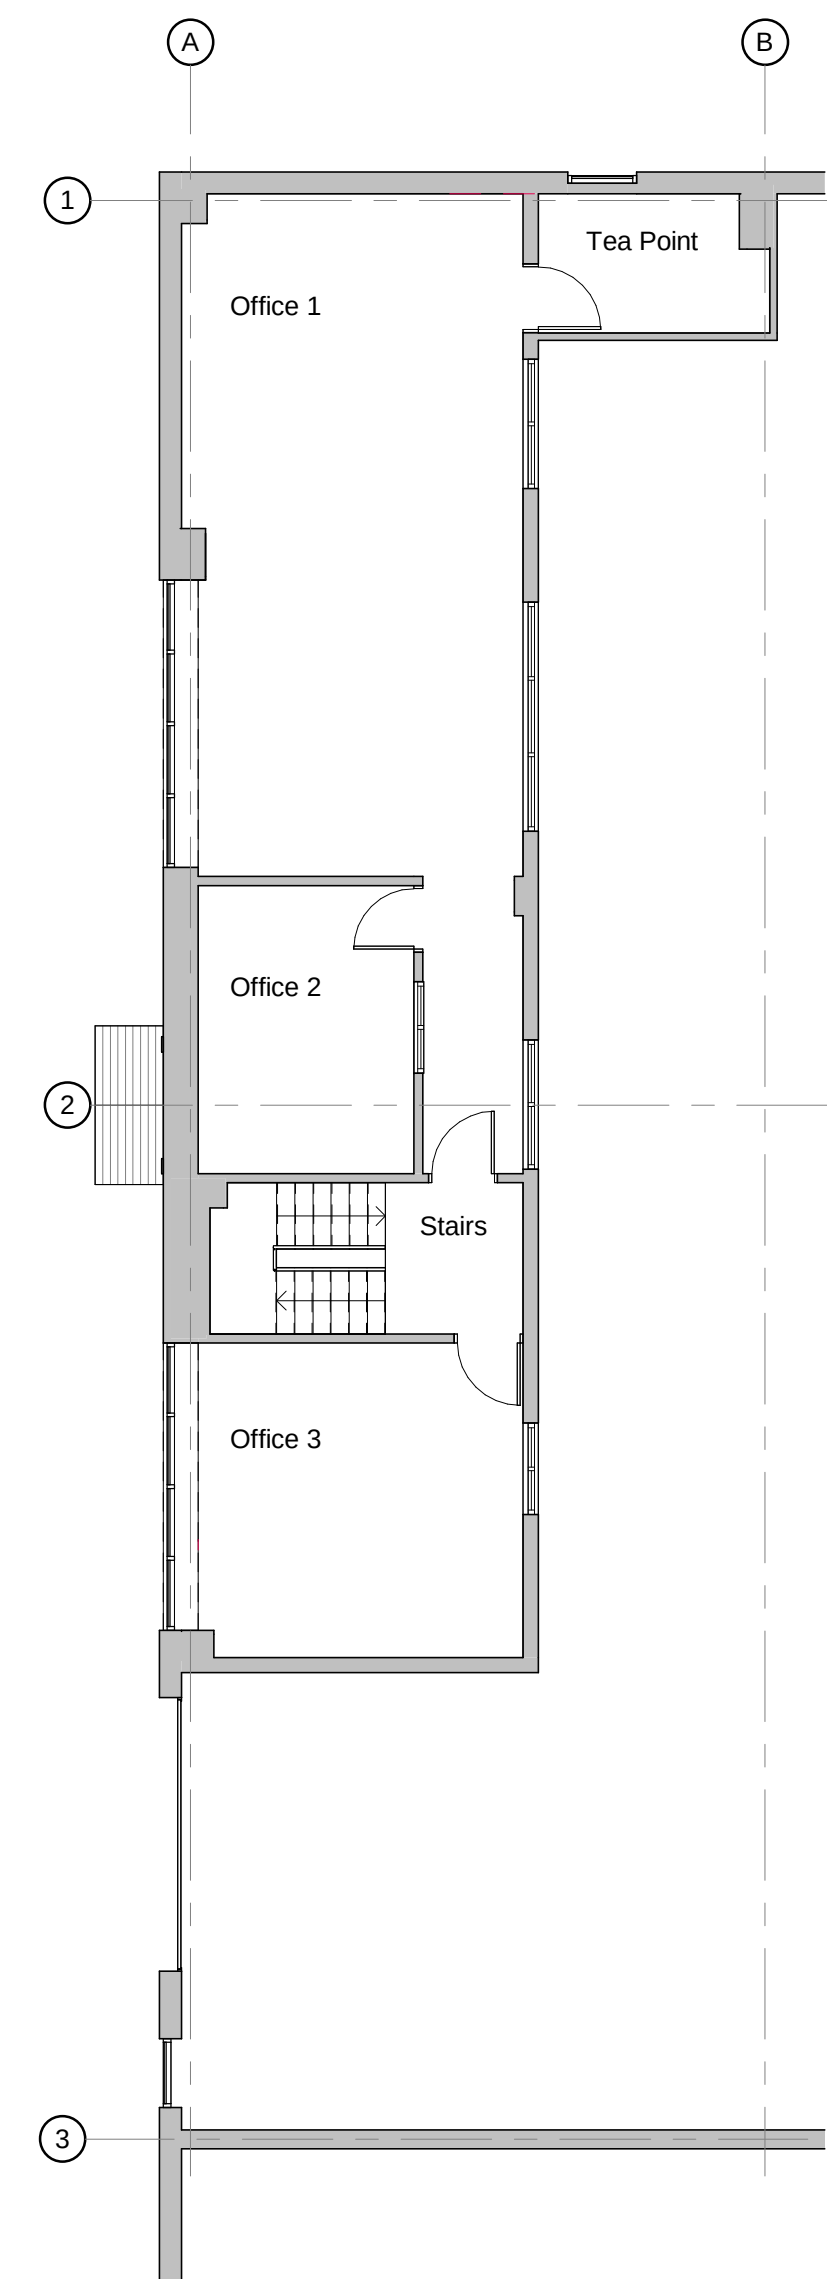


EXISTING 1F OFFICE PLAN
1 : 100

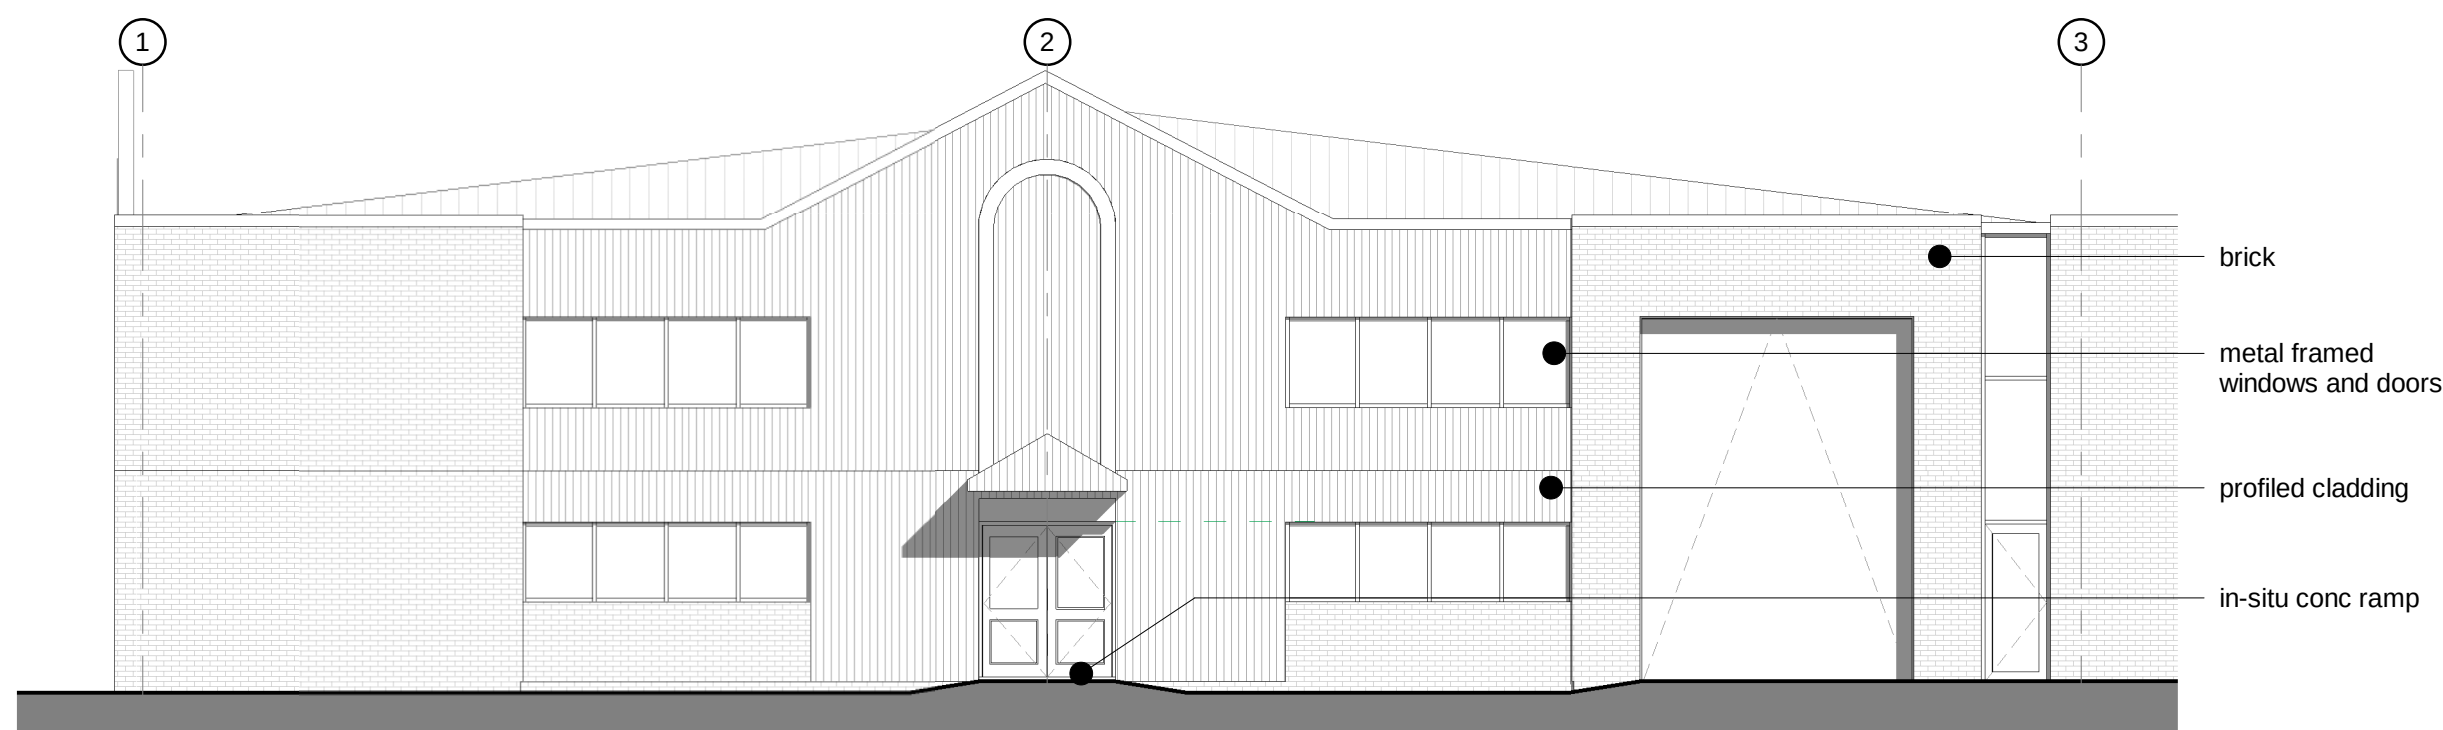

EXISTING WEST ELEVATION
1 : 100

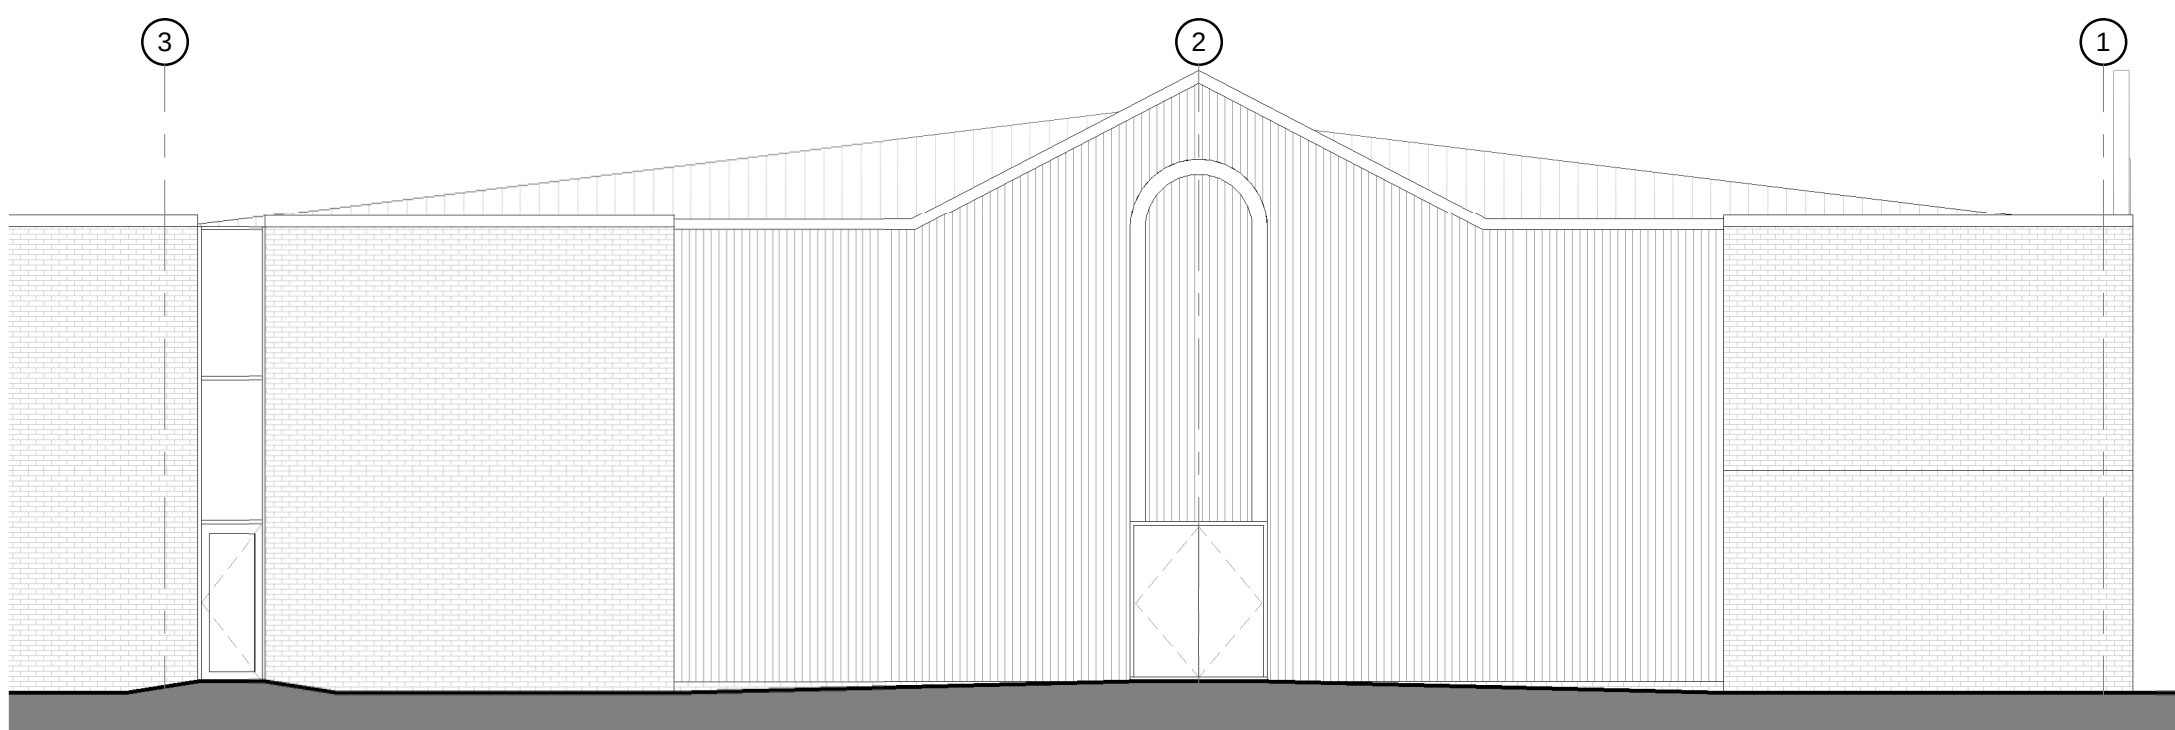

EXISTING EAST ELEVATION
1 : 100

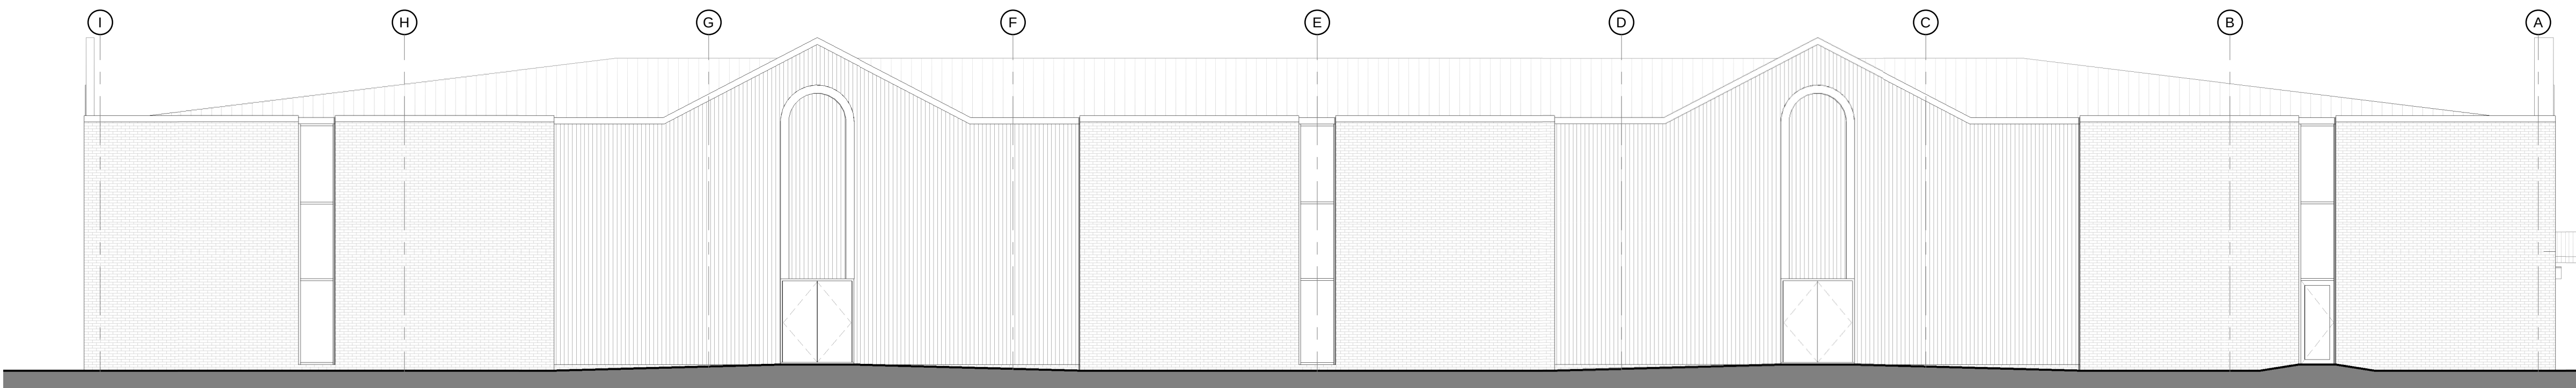

EXISTING NORTH ELEVATION
1 : 100

B 15.05.2024 Updated to coordinate with Planning submission
A 24.04.2024 Updated following measured survey.



Status
PLANNING
Client
Euro Car Parts Limited
Project
Unit 3, Wood Street
Openshaw
Manchester, M11 2FB
Title
Existing Plans and Elevations
Drawing Number
RS/72700/ 010
Drawn
JM
Date
March 2024
Scale @A1
1 : 100
Revision
B
HEAD OFFICE
4 The Stables
Watermark
Gateshead NE11 9SN
T. 0191 493 4890
F. 0191 493 4891
Teesside Office
Varsity House, 2 Falcon Court
Preston Farm Industrial Estate
Stockton-on-Tees, TS18 3TS
T. 01642 616 616
www.robertson-simpson.co.uk